


NOTE

To be read with NN Engineering Consultants Ltd's drawings & calculations

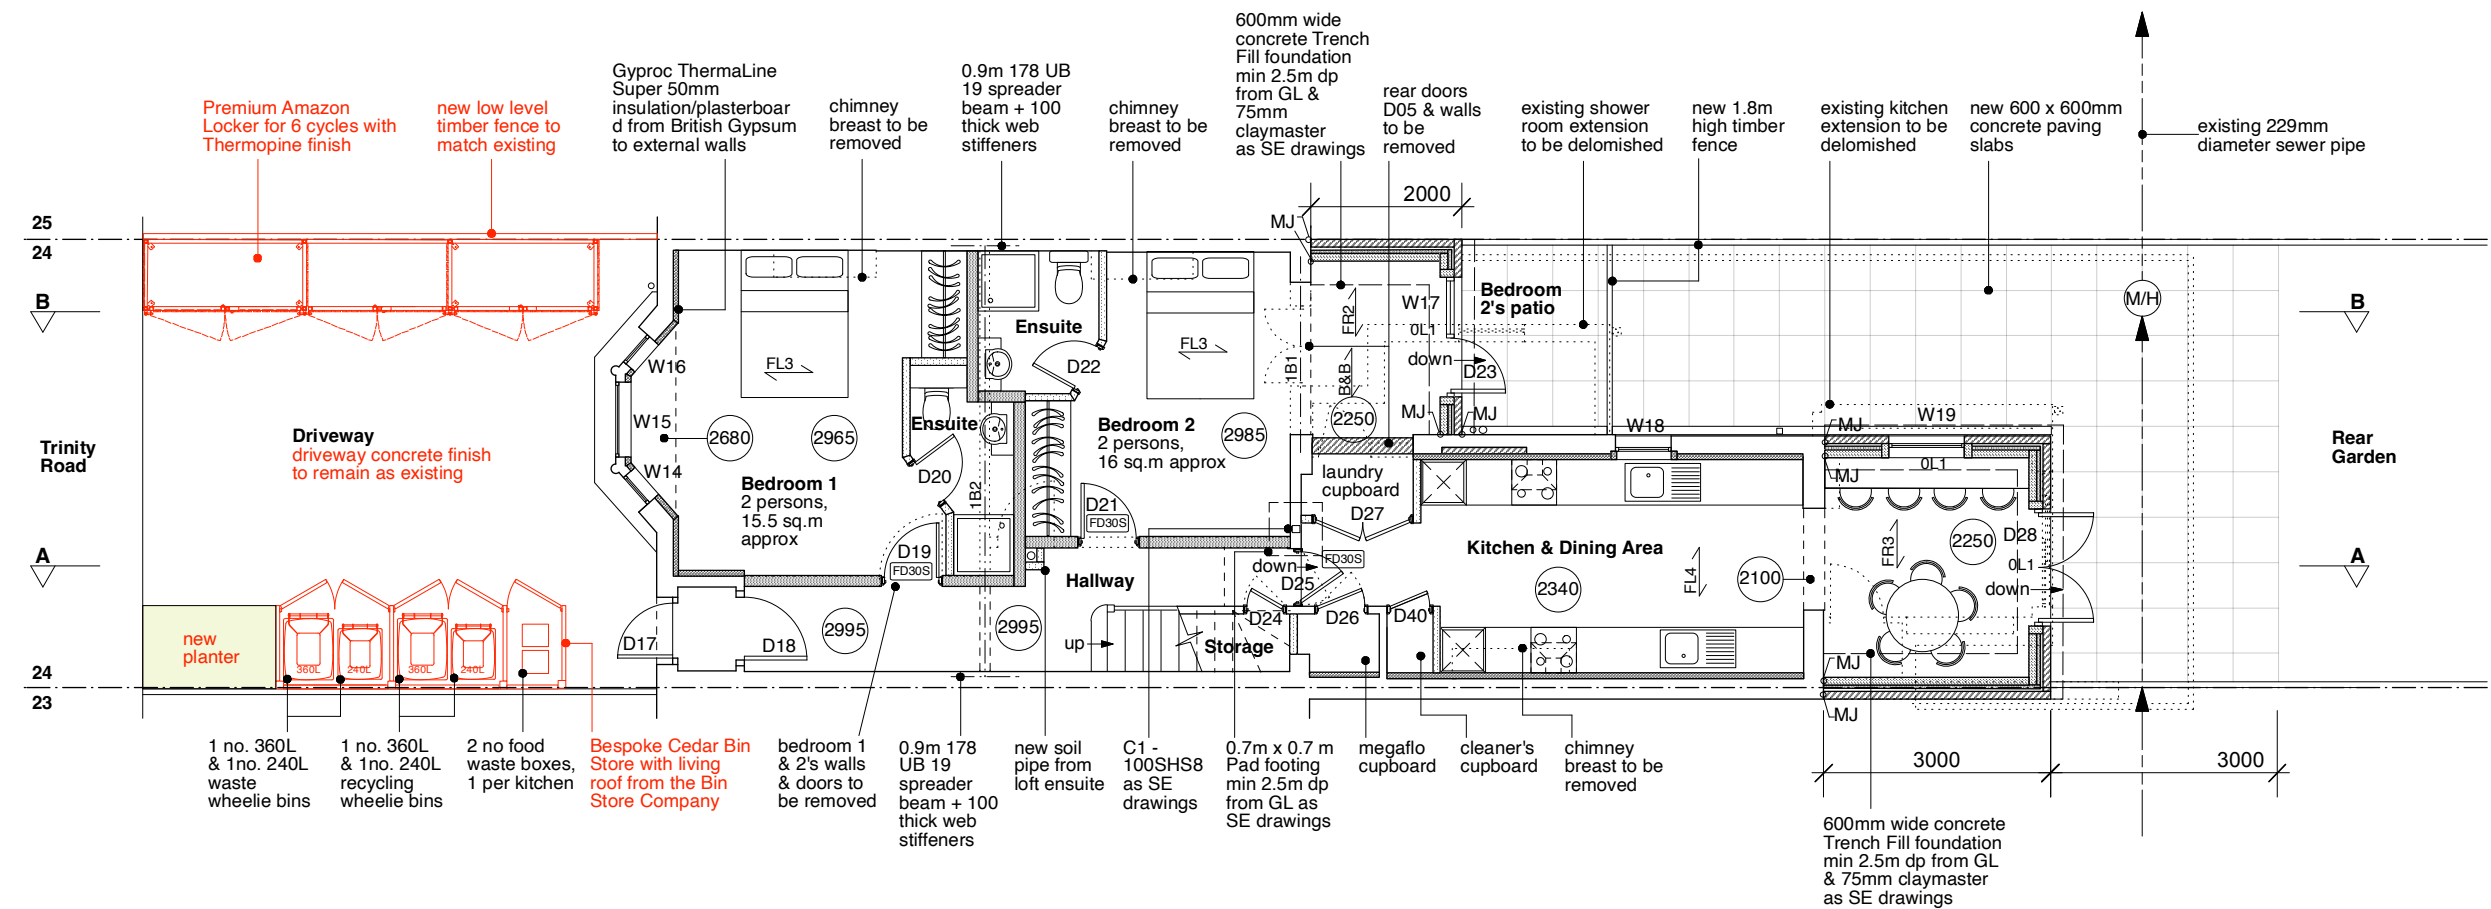


GLA Architecture and Design


Southgate Office Village, Block E,
286A Chase Road, London, N14 6HF
T 020 8886 5100 E g@glaad.co.uk

Revision: **B4**: 24.07.24: dk : Bike & bin storage amended.
Revision: **B3**: 26.08.21: dk : Cleaner's cupboard & bike lockers added.
Revision: **B2**: 28.04.21: dk : Existing sewer run & size added in red
Revision: **B1**: 13.04.21: dk : Soil pipes added in red
Revision: **B**: 09.02.21: it : Drawing status amended to 'B' for Building Control Submission
Revision: **A1**: 23.11.20: dk : Bin types added.

KEY	
D01 - Door Number	OL1 - CG 90/110 - CANTIC
W01 - Window Number	OL1 - CG 90/110 - CANTIC
(2985) - Ceiling Height	1B1 - 203UC46 steel beam with 350 bearing on each side
M/H - Manhole	1B2 - 203UC52 steel beam on spreader beams
B&B - S520 Supreme Precast Beam & Block span	MJ - Movement joint & wall starter
FR2 - 47mm x 150mm C24 @ 400 c/c	
FR3 - 47mm x 150mm C24 @ 400 c/c	
FL3 - Double up existing Joists with 47mm x 200mm C24 @ 300 c/c	
FR3 - Double up existing Joists with 47mm x 200mm C24 @ 300 c/c	

 

PROPOSED GROUND FLOOR PLAN
scale 1:100

 

Client ECCLESIASTICAL AND THEOLOGICAL SEMINARY OF THE ARCHDIOCESE OF THYATEIRA AND GREAT BRITAIN		
Main Contractor		
Project CONVERSION OF A HOUSE INTO A HOUSE OF MULTIPLE OCCUPANCY (HMO), DEMOLITION OF SINGLE STOREY REAR EXTENSIONS AND REBUILD, LOFT EXTENSION, REMOVAL OF CHIMNEY BREASTS, DAMP PROOFING AND EXTERIOR WORKS TO NO.24 TRINITY ROAD, LONDON N22 8LB		
Drawing Title PROPOSED GROUND FLOOR PLAN		
Scale 1:100 @ A3	Date June 2020	Drawn By DK
Project No. 2014	Drawing No. 09	Rev. B4
DO NOT SCALE THIS DRAWING. ALL DIMENSIONS TO BE CHECKED ON SITE		
DRAWING STATUS A SCHEME - Outline/Scheme drawings for proposals, budgets, etc. B DESIGN DEVELOPMENT - Evolving final design drawings for approvals, tenders, billing etc. C CONSTRUCTION - Fully developed drawings issued under instruction for construction.		
ONLY STATUS 'C' DRAWINGS TO BE USED FOR CONSTRUCTION PURPOSES		