



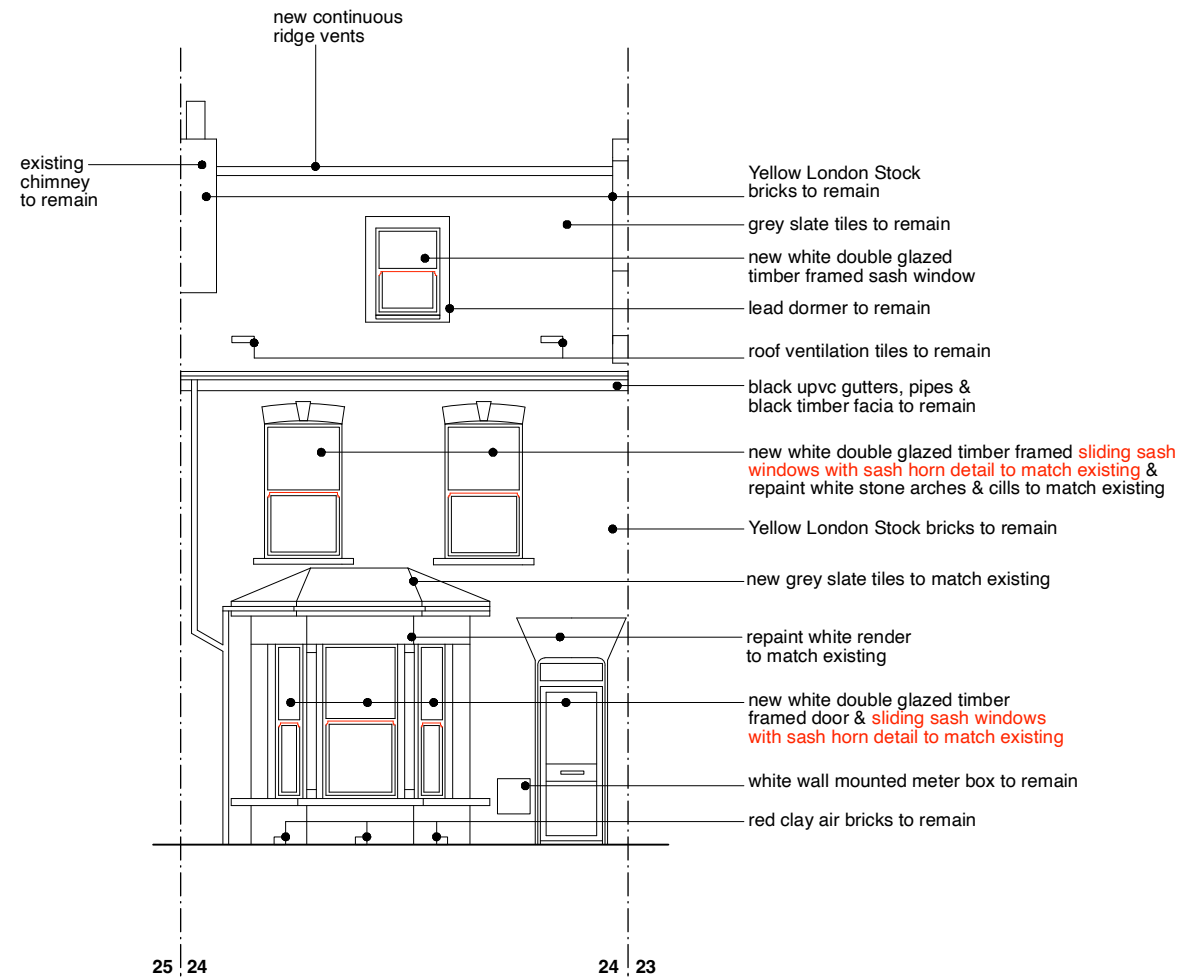


PROPOSED FRONT ELEVATION

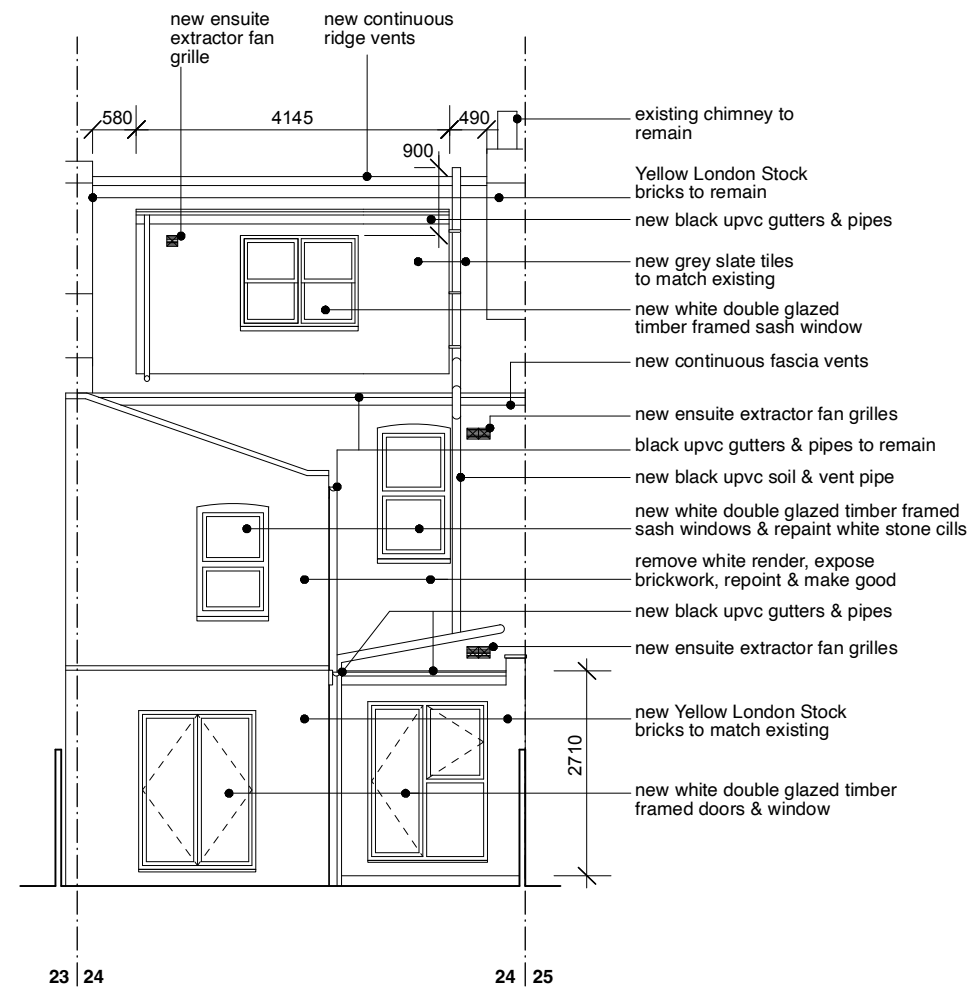

PROPOSED REAR ELEVATION

PROPOSED FRONT & REAR ELEVATIONS
scale 1:100

 

GLA Architecture and Design

Southgate Office Village, Block E,
286A Chase Road, London, N14 6HF
T 020 8886 5100 E g@glaad.co.uk

Revision: **B2**: 29.07.24: dk : Front windows amended.
Revision: **B1**: 13.04.21: dk : Soil & vent pipe added.
Revision: **B-**: 09.02.21: it : Drawing status amended to 'B' for Building Control Submission
Revision:- **A1**: 07.10.20: dk : Loft window amended & chimney notes added in red.

Client
ECCLESIASTICAL AND THEOLOGICAL
SEMINARY OF THE ARCHDIOCESE OF
THYATEIRA AND GREAT BRITAIN

Main Contractor

Project
CONVERSION OF A HOUSE INTO A
HOUSE OF MULTIPLE OCCUPANCY
(HMO), DEMOLITION OF SINGLE STOREY
REAR EXTENSIONS AND REBUILD, LOFT
EXTENSION, REMOVAL OF CHIMNEY
BREASTS, DAMP PROOFING AND
EXTERIOR WORKS TO NO.24 TRINITY
ROAD, LONDON N22 8LB

Drawing Title
PROPOSED FRONT & REAR ELEVATIONS

Scale 1:100 @ A3	Date June 2020	Drawn By DK
Project No. 2014	Drawing No. 13	Rev. B2

DO NOT SCALE THIS DRAWING.
ALL DIMENSIONS TO BE CHECKED ON SITE © Copyright

DRAWING STATUS

A SCHEME - Outline/Scheme drawings for proposals, budgets, etc.

B DESIGN DEVELOPMENT - Evolving final design drawings for approvals, tenders, billing etc.

C CONSTRUCTION - Fully developed drawings issued under instruction for construction.

ONLY STATUS 'C' DRAWINGS TO BE USED FOR CONSTRUCTION PURPOSES