



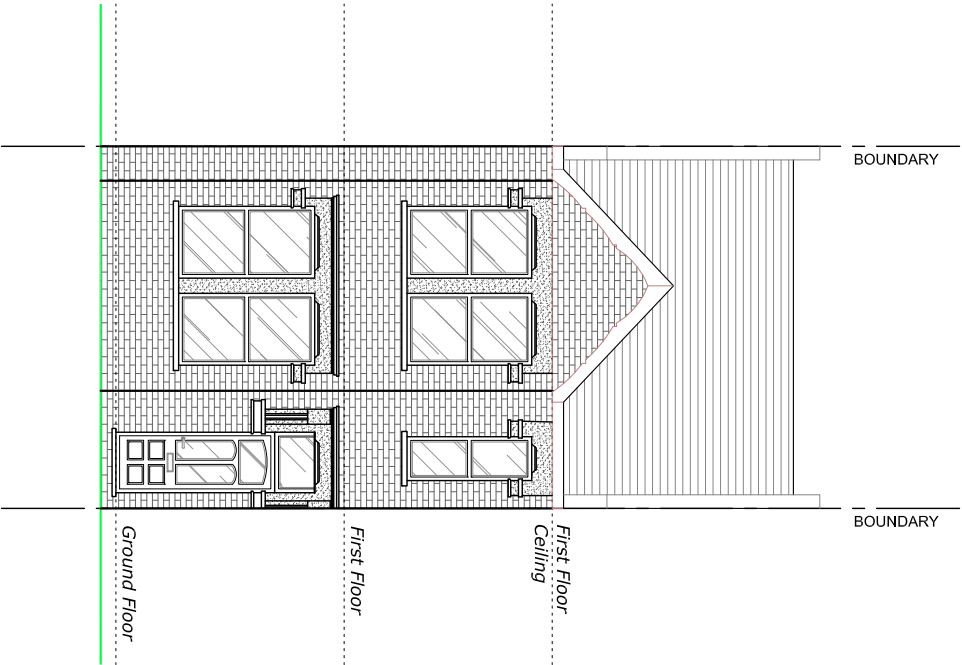

Proposed Front Elevation
Scale 1:100

(No Change)

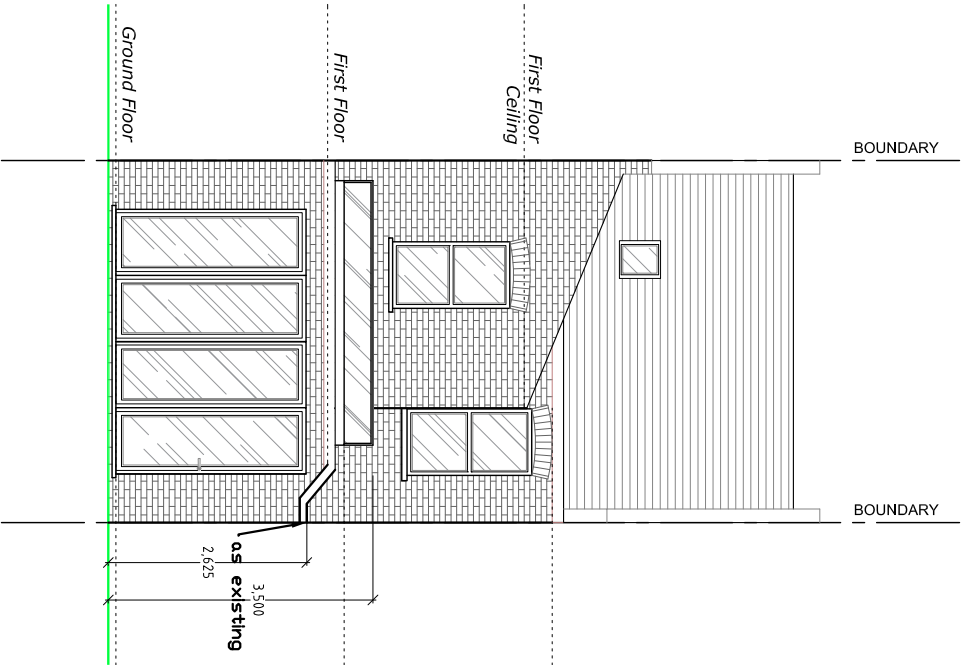

Proposed Rear Elevation
Scale 1:100



Project: 84 Gladesmore Road, London N15 6TD	
Title: Proposed <i>Front & Rear Elevations</i>	
Date: 13.03.24	Scale: 1:100 @ A3
Dwg. No. GR.84.PR.102	Rev: B

info@qisplanning.co.uk
020 81 501820

NOTES
The contractors are to check all the dimensions, levels, drain runs and general condition of the site before works commence.
All works are to be carried out in accordance with current Building Regulations, British Standards, Code of Practice and Local Authority Requirements.