


KEY

- SITE BOUNDARY
- EXISTING STRUCTURE
- DEMOLITION
- PROPOSED STRUCTURE
- COMMERCIAL KITCHEN VENTILATION SYSTEM

NOTES

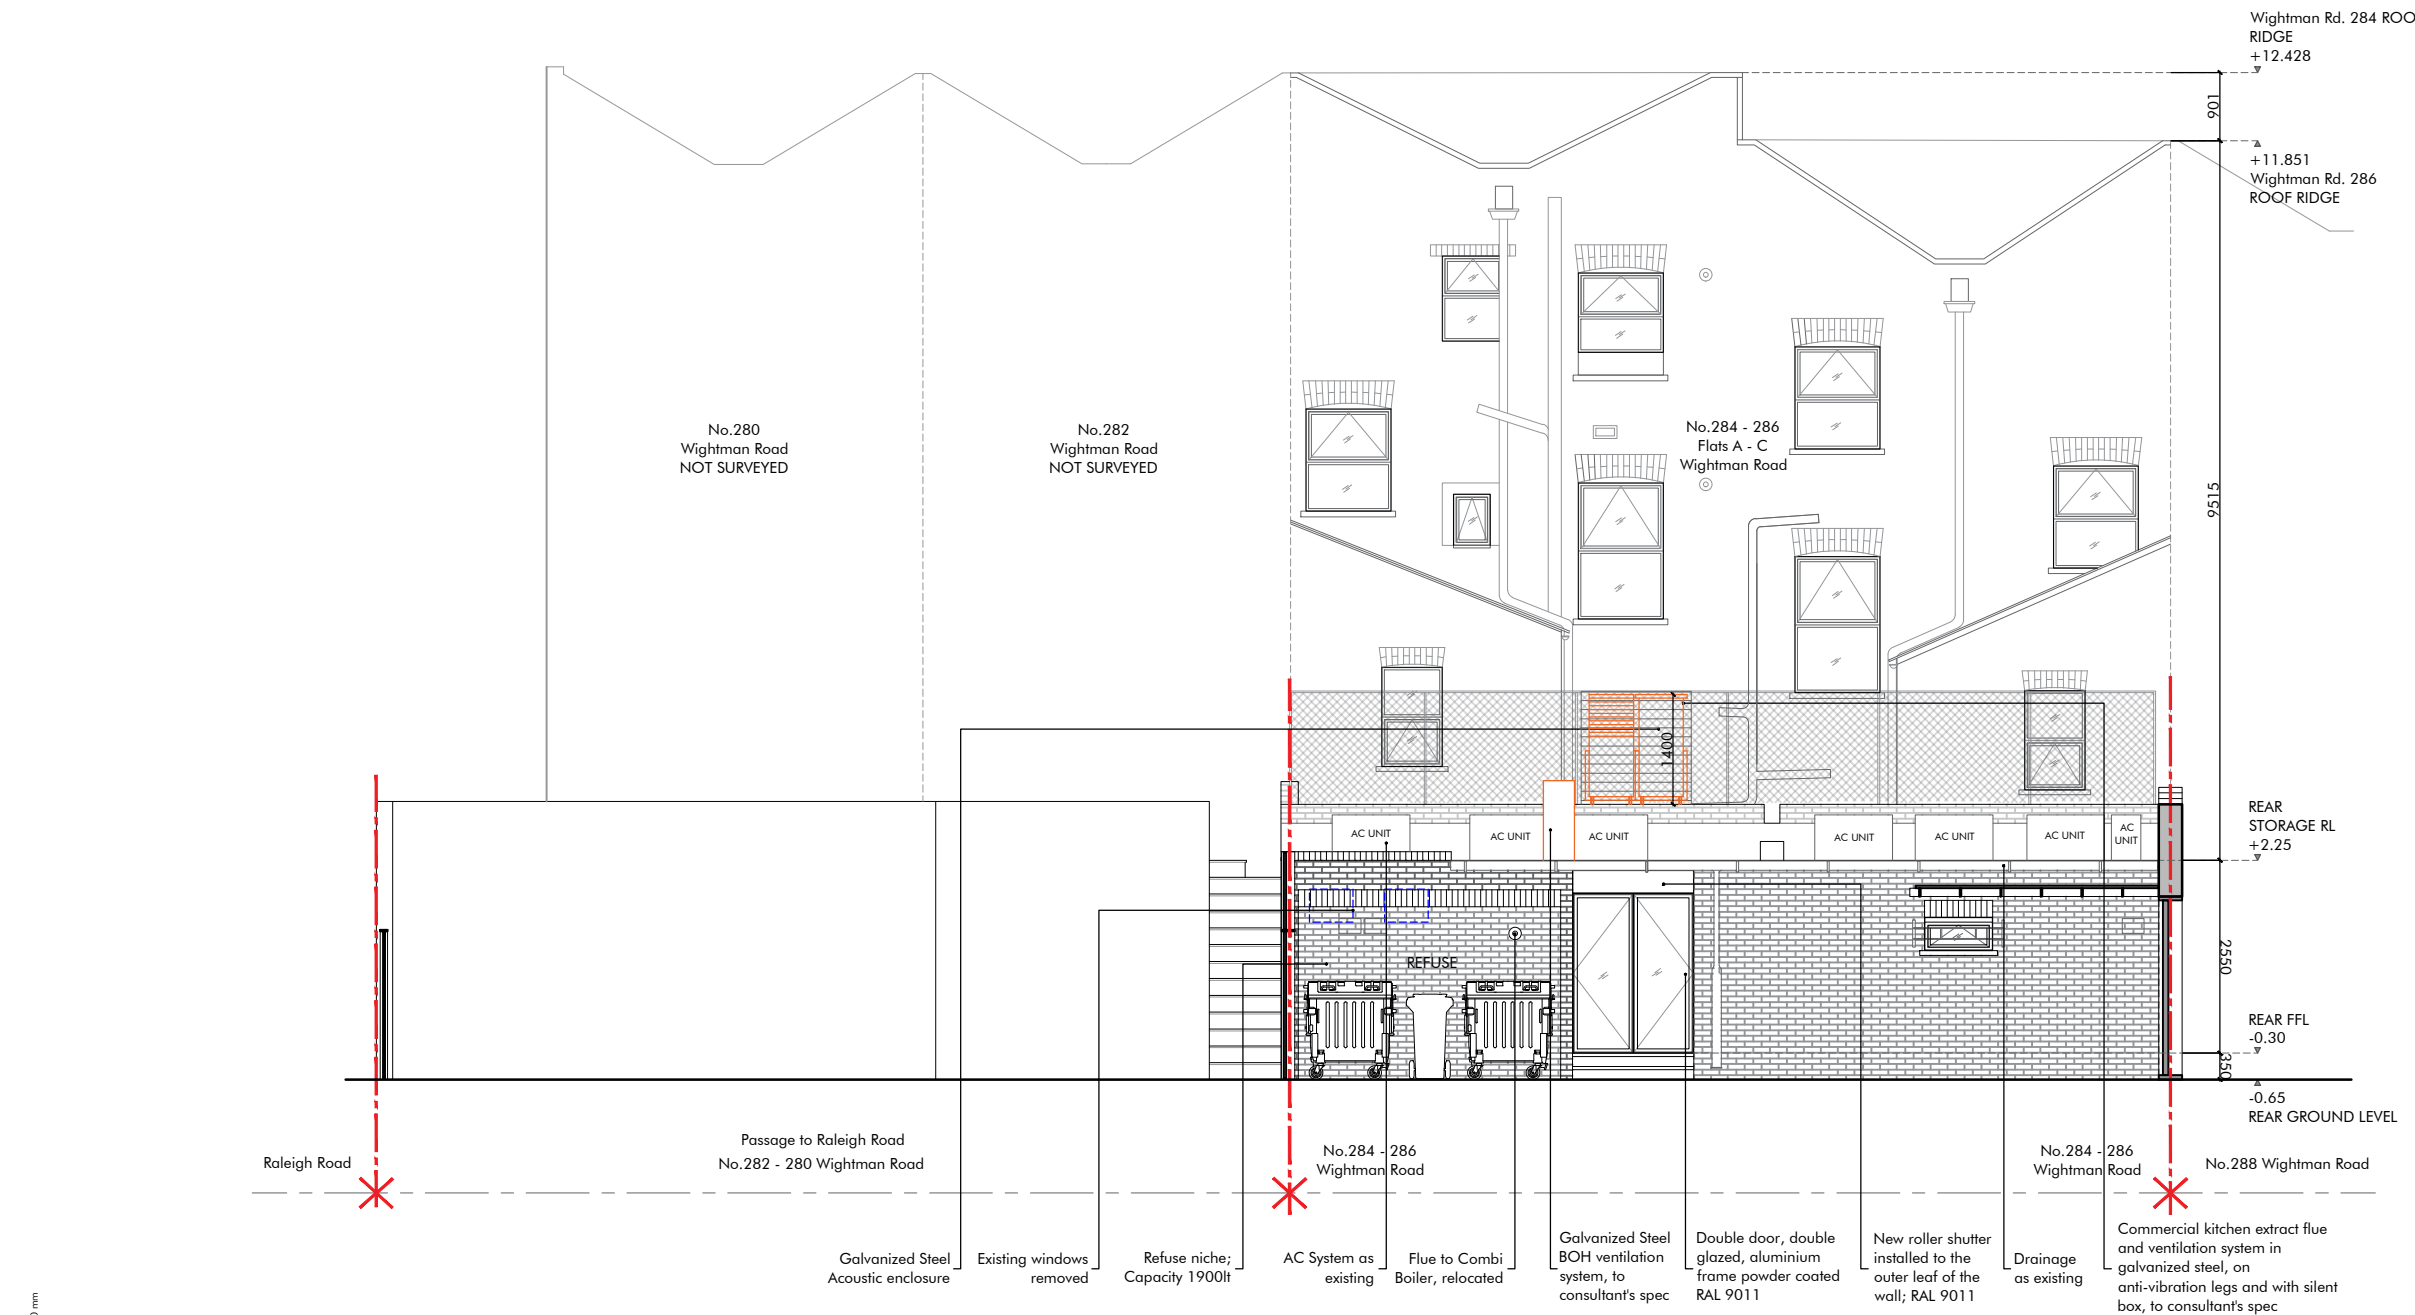

A Ventilation Supply / Extract ducts on flat roof

REVISION

284 - 286 WIGHTMAN ROAD

PROPOSED REAR ELEVATION
708 - DR - AR - P - 03 - 02.A

STATUS: ISSUED FOR PLANNING
DATE: JANUARY 2024
SCALE: 1:100 @ A3

DRAWN: KM
CHECKED: KM

EASY DESIGNÉE

86 - 90 Paul Street
London EC2A 4NE

T: 020 7101 4415
www.easydesignee.co.uk