



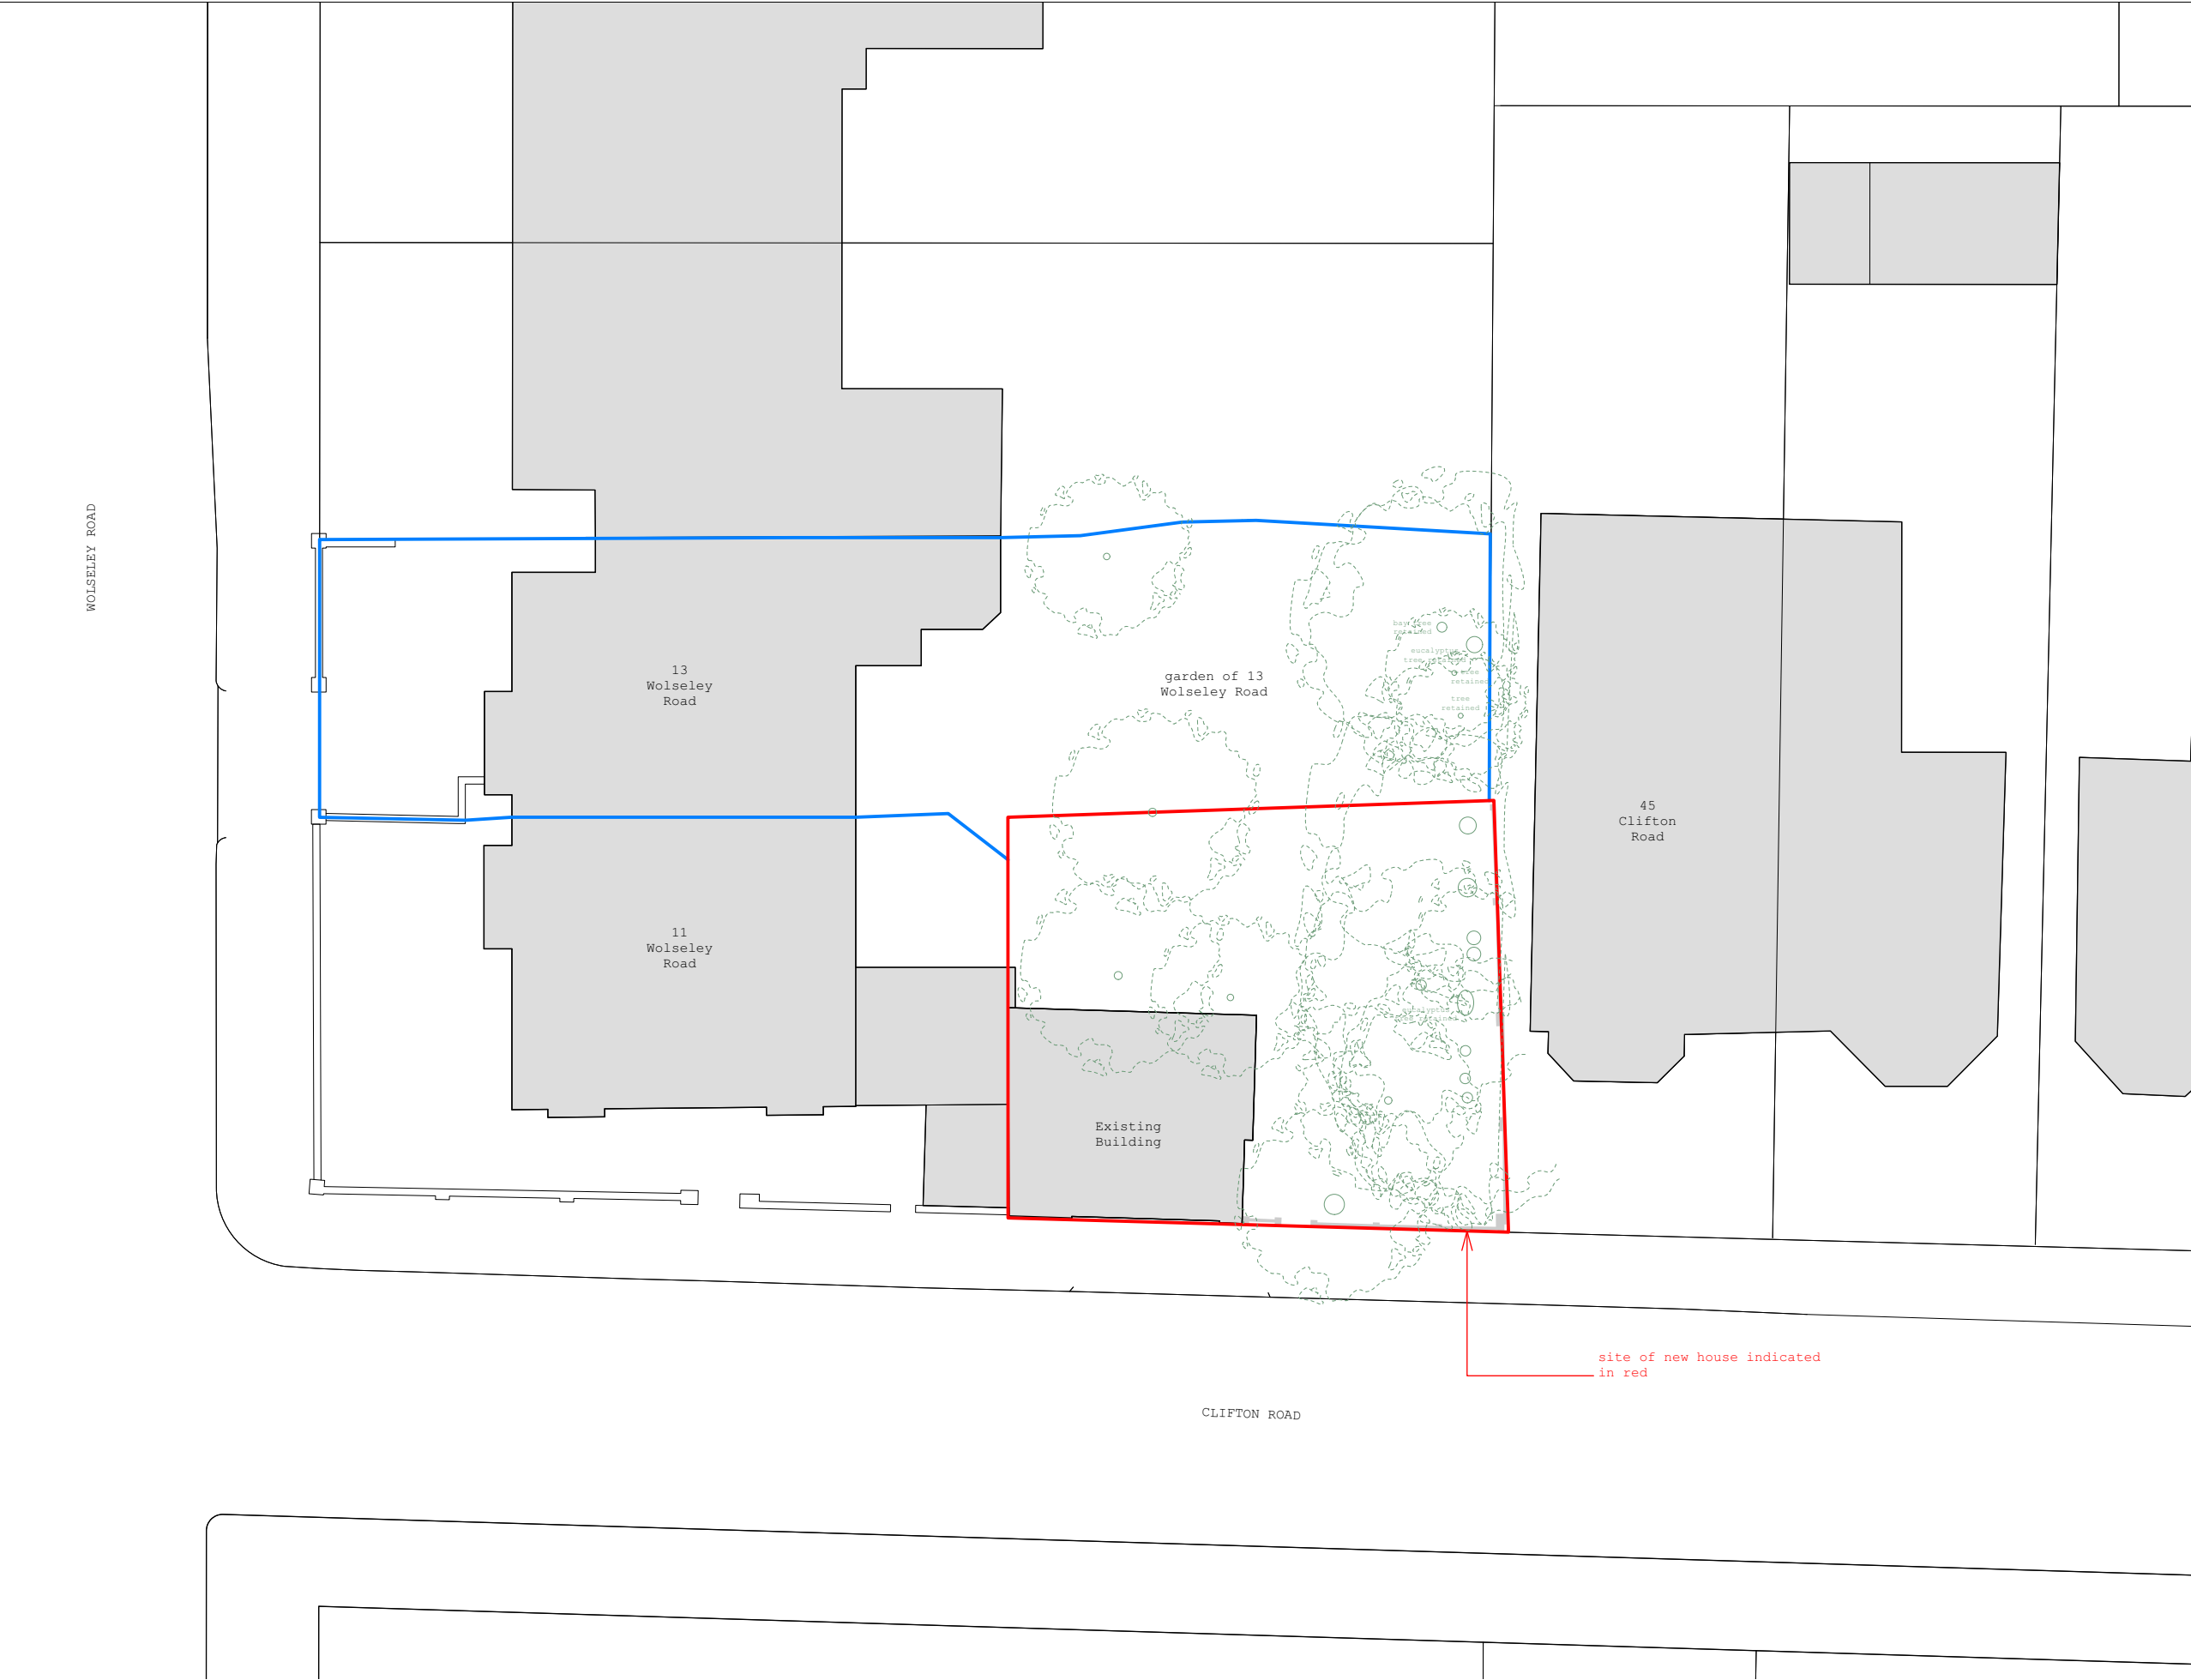

rev	details	date
-	for planning	10/07/20

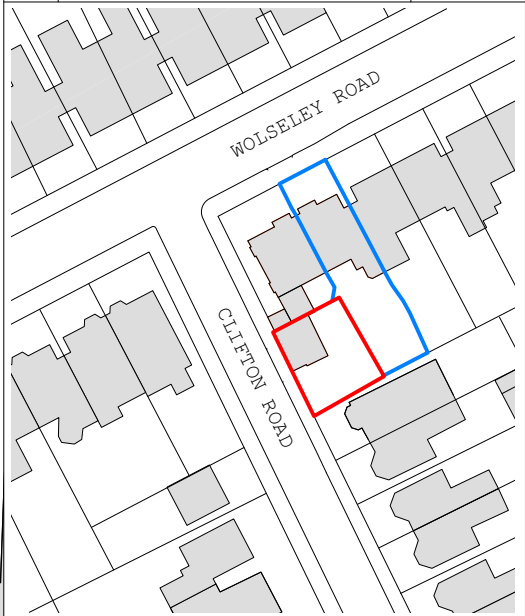

Site Location Plan
Scale 1:1250 @ A3




CASSION CASTLE ARCHITECTS

10 Old Dairy Court, 17 Crouch Hill, London N4 4AP,
E: info@cassioncastle.com T: 020 7272 3051

Project: Clifton Road, London, N8 8JA

Drg.No: 1803/P/E01	Rev: -	Date: 10/07/2020 Scale: 1:200 @ A3
-----------------------	-----------	---------------------------------------

Title: EXISTING BLOCK PLAN

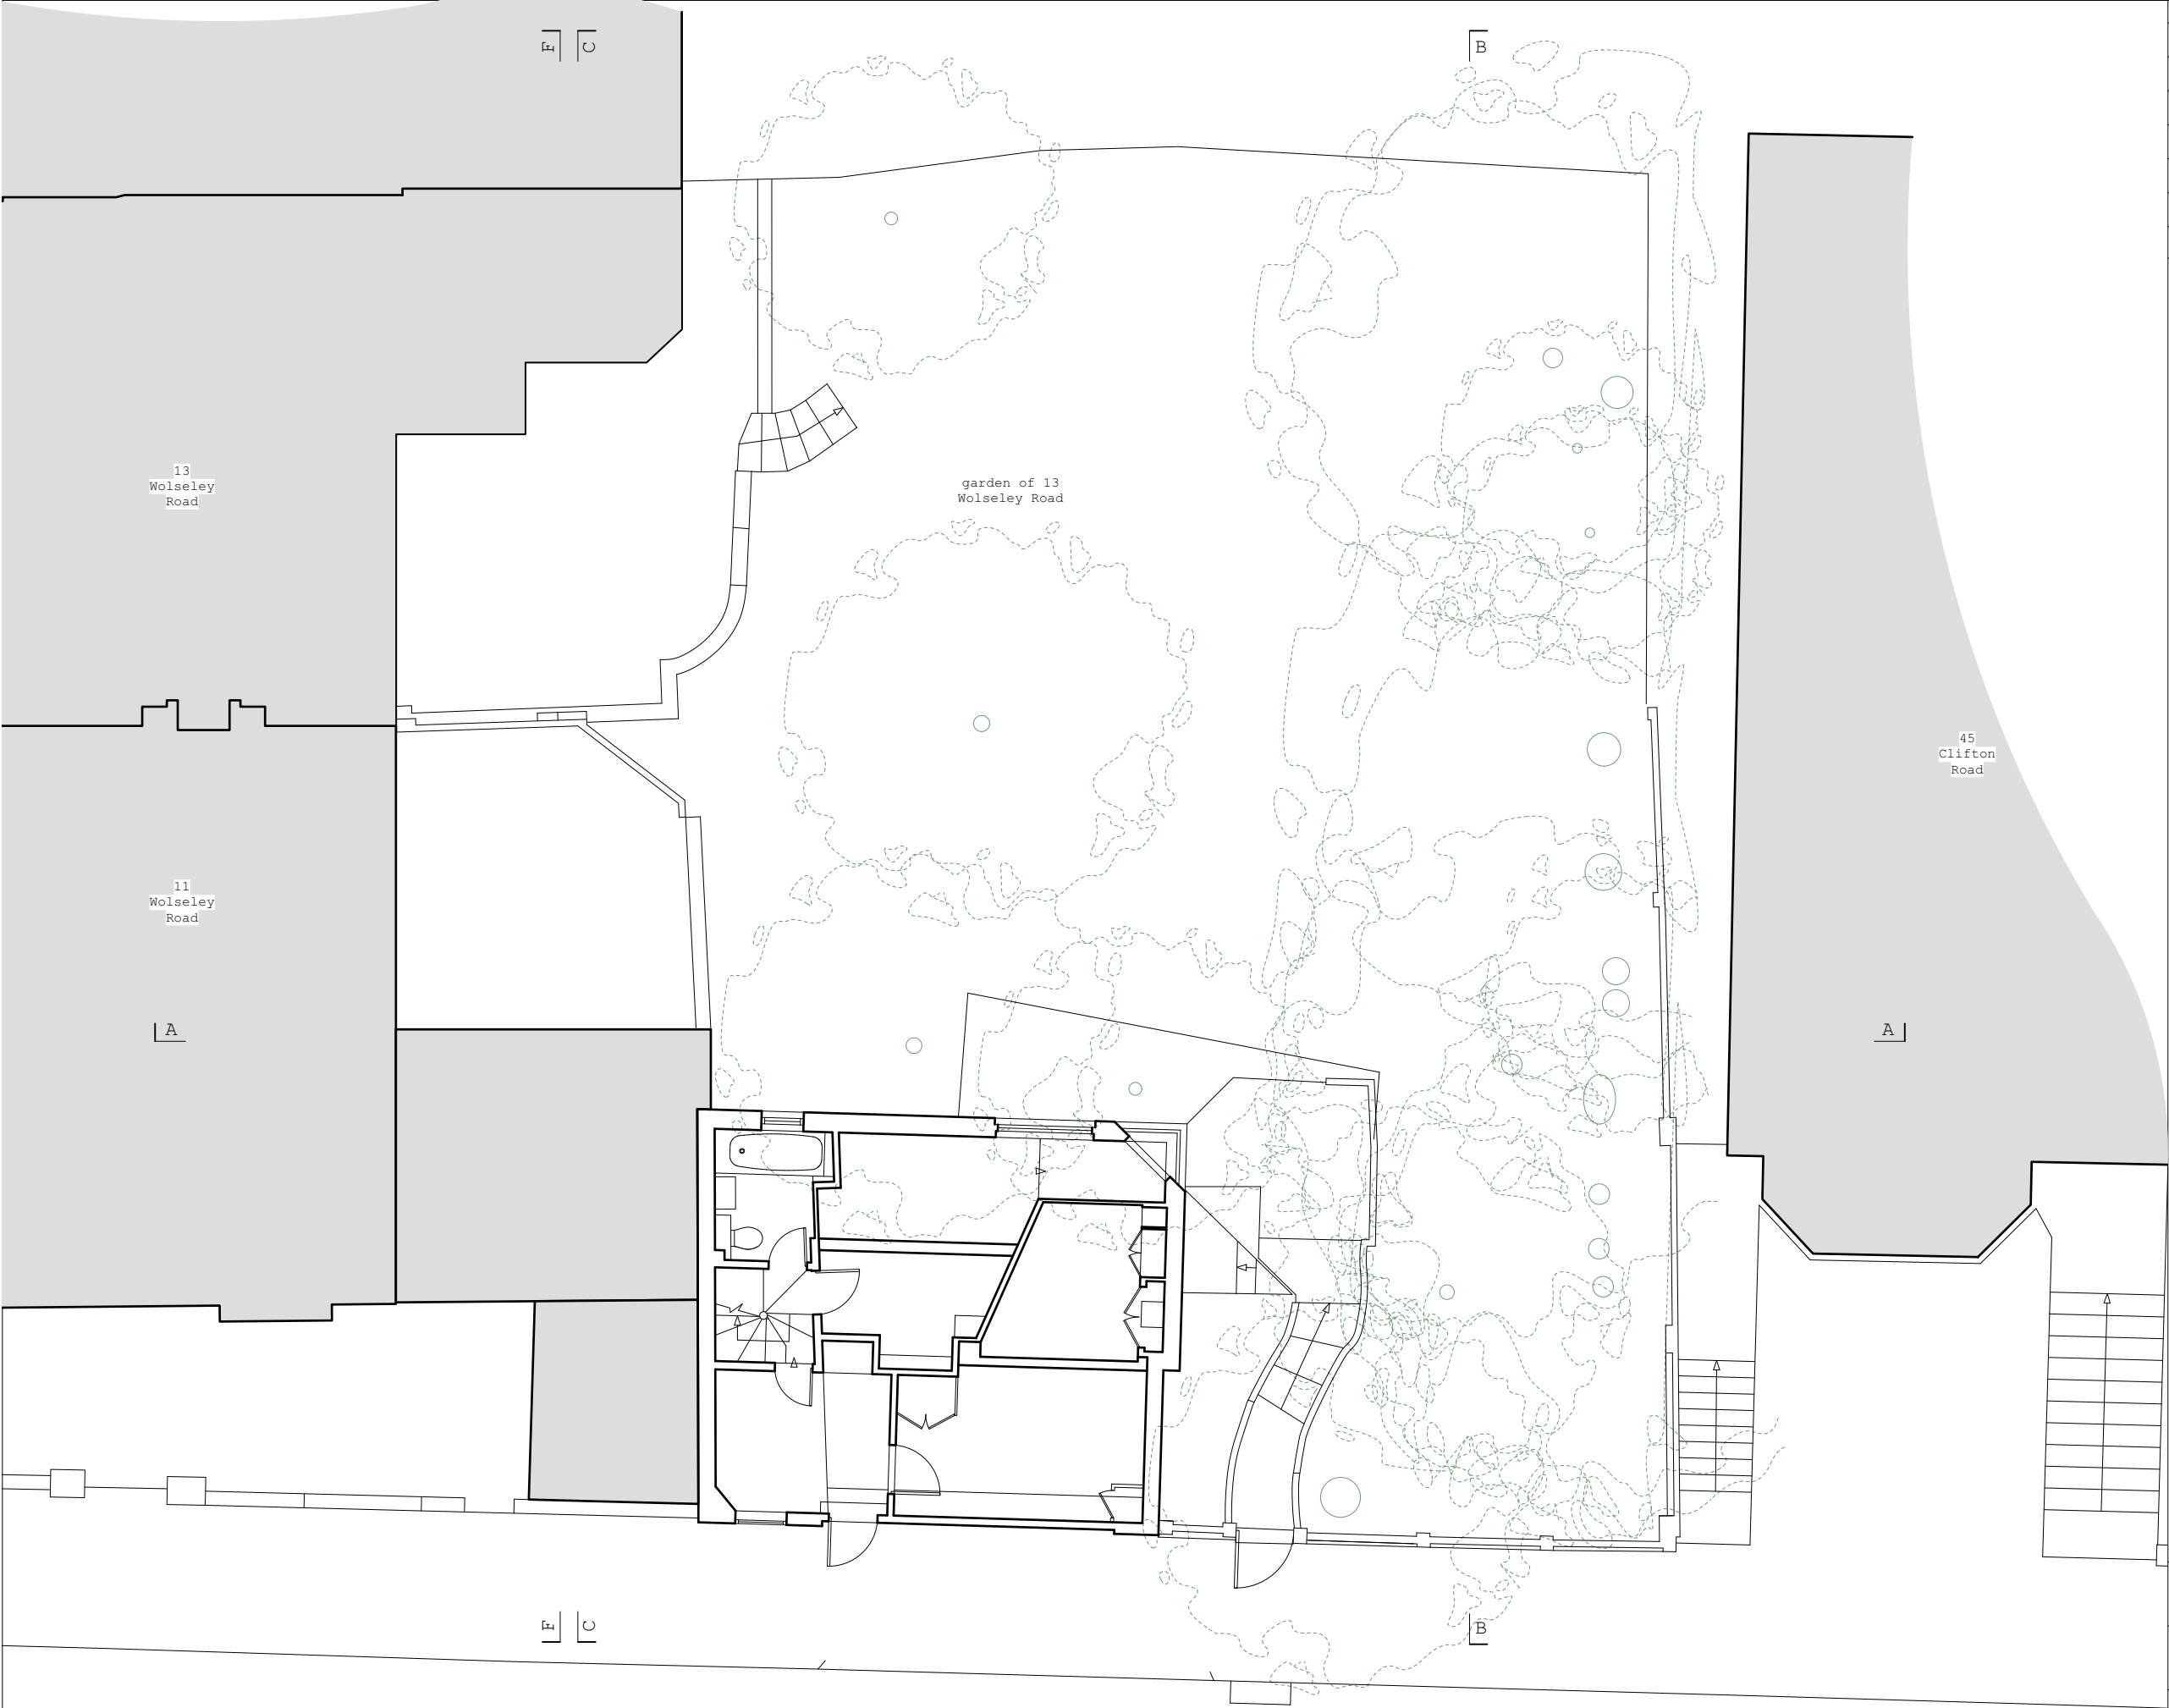

rev	details	date
-	for planning	10/07/20





CASSION CASTLE ARCHITECTS

10 Old Dairy Court, 17 Crouch Hill, London N4 4AP,
E: info@cassioncastle.com T: 020 7272 3051

Project: Clifton Road, London, N8 8JA

Drg.No:	Rev:	Date:
1803/P/E02	-	10/07/2020
		Scale: 1:100 @ A3

Title: EXISTING GROUND FLOOR PLAN

 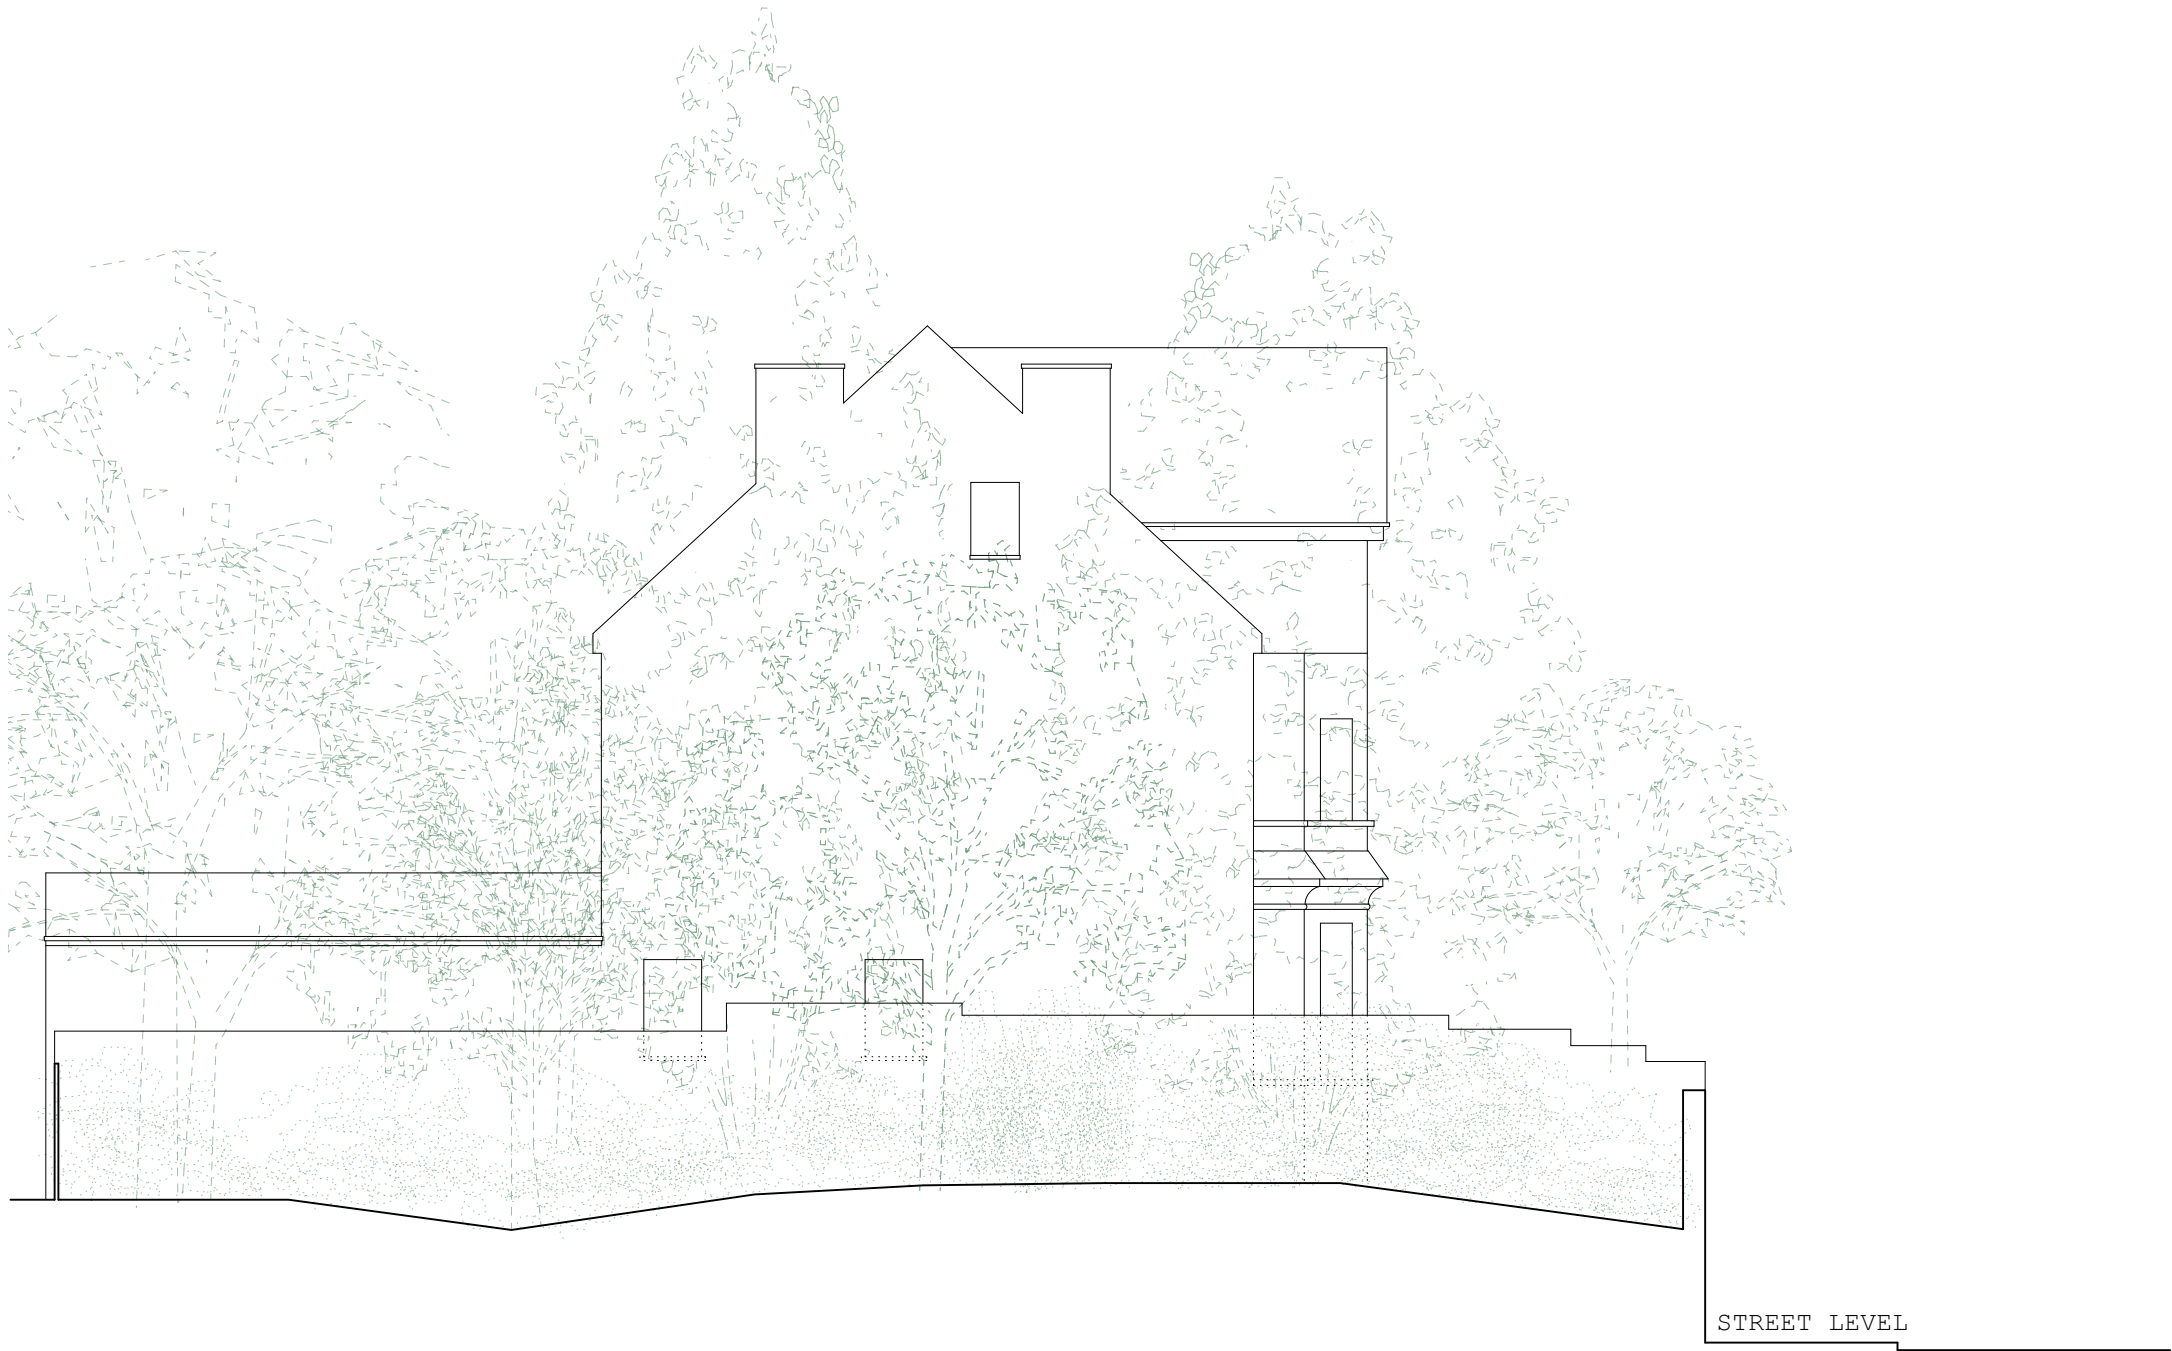

rev	details	date
-	for planning	10/07/20



Scale (1:100)


CASSION CASTLE ARCHITECTS

10 Old Dairy Court,17 Crouch Hill,London N4 4AP,
E:info@cassioncastle.com T:020 7272 3051

Project:
Clifton Road, London, N8 8JA

Drg.No: 1803/P/E03	Rev: -	Date: 10/07/2020
		Scale: 1:100 @ A3

Title:
EXISTING SECTION BB

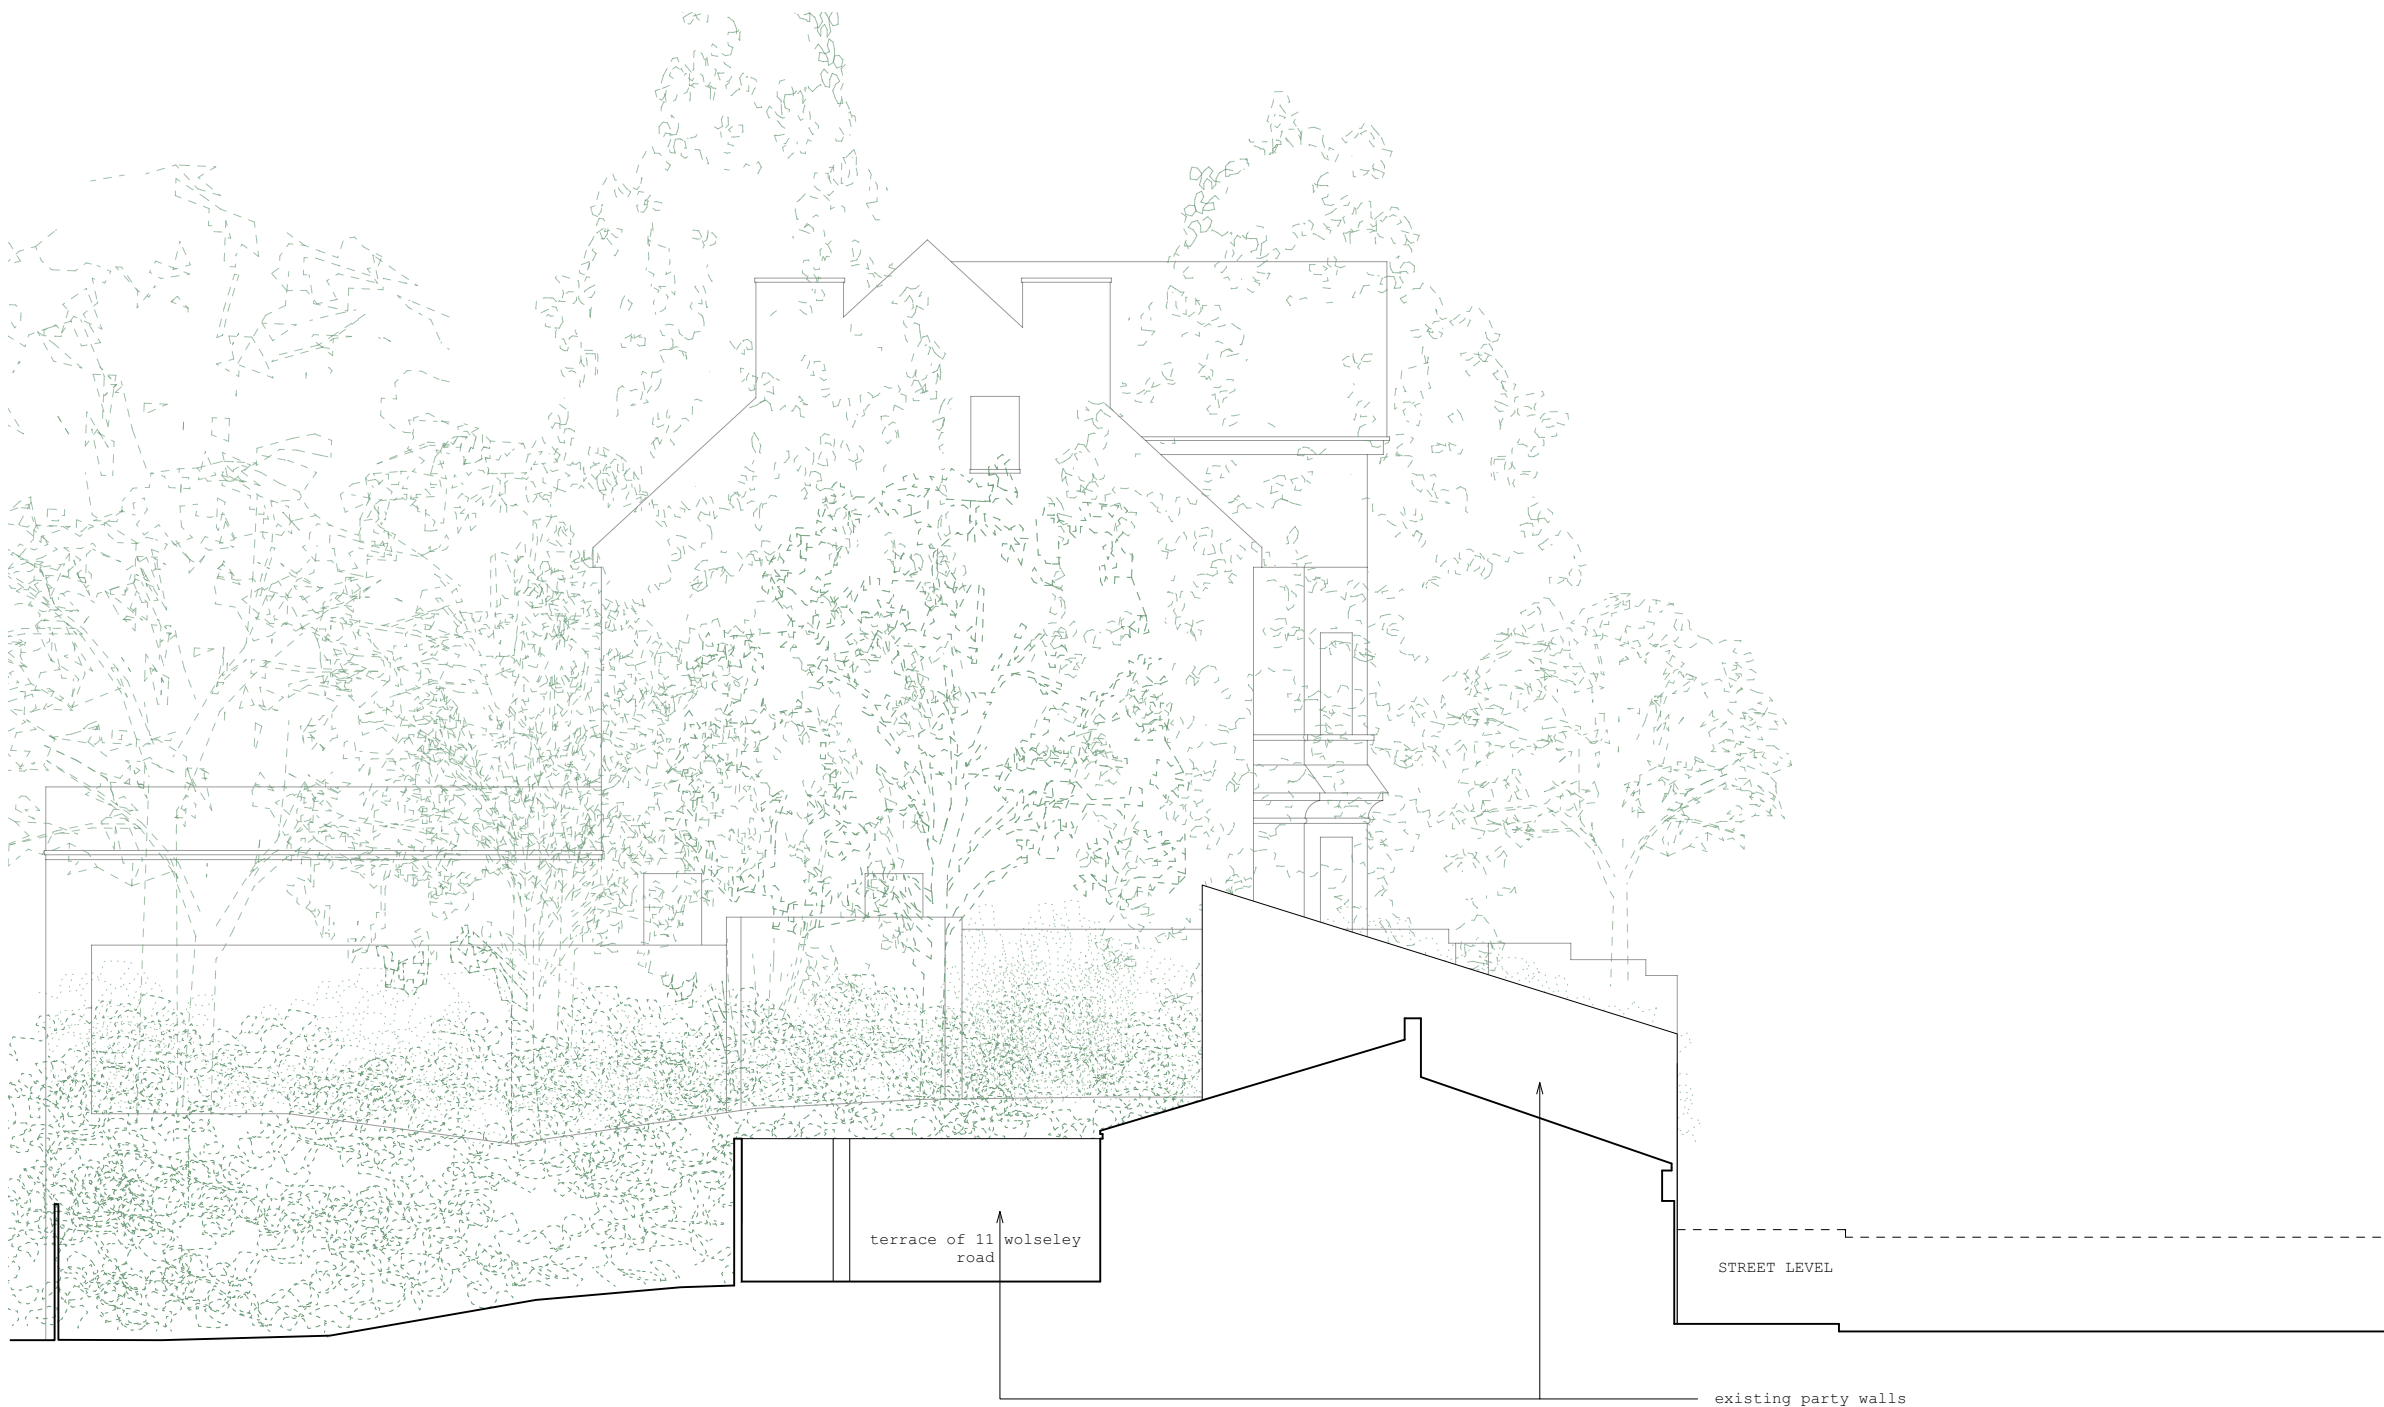

rev	details	date
-	for planning	10/07/20



Scale (1:100)


CASSION CASTLE ARCHITECTS

10 Old Dairy Court, 17 Crouch Hill, London N4 4AP,
E: info@cassioncastle.com T: 020 7272 3051

Project:
Clifton Road, London, N8 8JA

Drg.No: 1803/P/E04	Rev: -	Date: 10/07/2020
		Scale: 1:100 @ A3

Title:
EXISTING SECTION CC

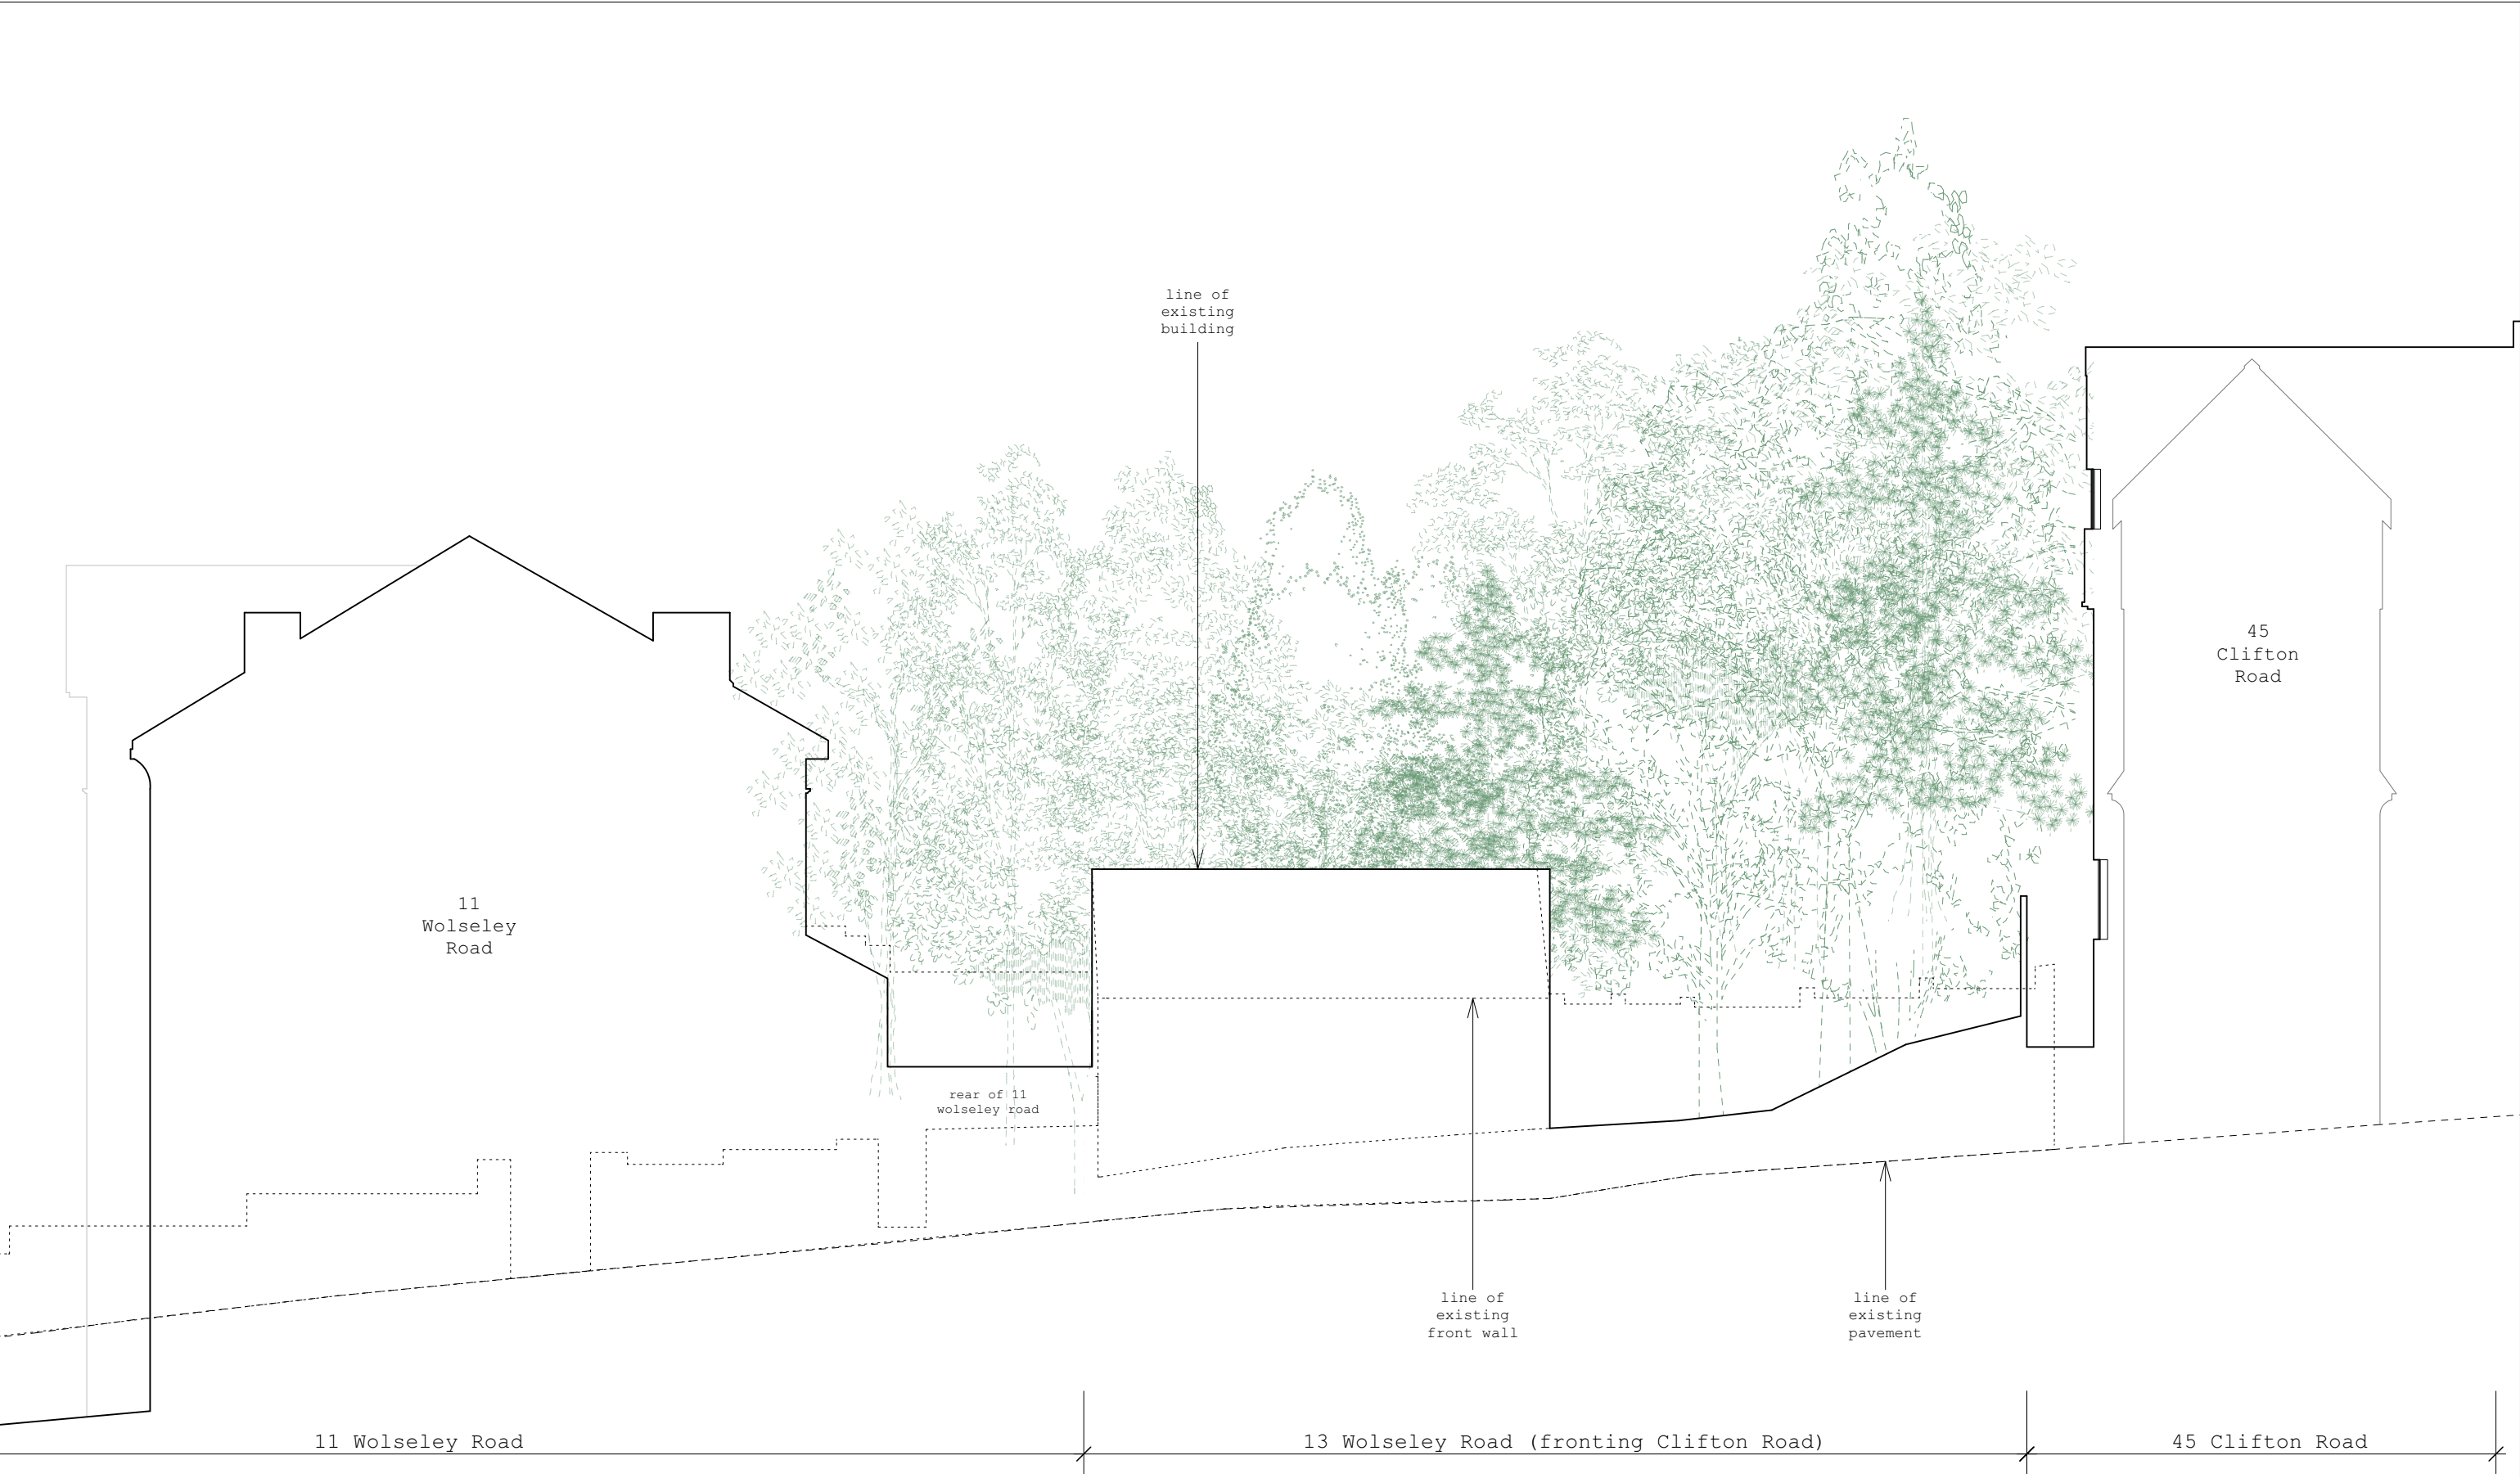

rev	details	date
-	for planning	10/07/20
A	for planning	01/07/24




CASSION CASTLE ARCHITECTS

10 Old Dairy Court, 17 Crouch Hill, London N4 4AP,
E: info@cassioncastle.com T: 020 7272 3051

Project:
Clifton Road, London, N8 8JA

Drg.No: 1803/P/E05	Rev: A	Date: 01/07/2024 Scale: 1:100 @ A3
-----------------------	-----------	---

Title:
EXISTING SECTION AA

 

rev	details	date
-	for planning	08/11/23



Scale (1:100)

CASSION CASTLE ARCHITECTS

10 Old Dairy Court, 17 Crouch Hill, London N4 4AP,
E: info@cassioncastle.com T: 020 7272 3051

Project:
Clifton Road, London, N8 8JA

Drg.No: 1803/P/E07	Rev: -	Date: 08/11/2023
		Scale: 1:100 @ A3

Title:
EXISTING SECTION FF



rev	details	date
-	for planning	10/07/20



CASSION CASTLE ARCHITECTS		
10 Old Dairy Court, 17 Crouch Hill, London N4 4AP, E: info@cassioncastle.com T: 020 7272 3051		
Project: Clifton Road, London, N8 8JA		
Drg.No: 1803/P/E06	Rev: -	Date: 10/07/2020 Scale: 1:100 @ A3
Title: EXISTING STREET ELEVATION		



rev	details	date
-	for planning	10/07/20
A	for planning	08/11/23
B	for planning	16/01/24
C	for planning	01/07/24



Scale (1:100)



CASSION CASTLE ARCHITECTS

10 Old Dairy Court, 17 Crouch Hill, London N4 4AP,
E: info@cassioncastle.com T: 020 7272 3051

Project:
Clifton Road, London, N8 8JA

Drg.No:
1803/P/P102

Rev:
C

Date: 01/07/2024
Scale: 1:100 @ A3

Title:
PROPOSED LOWER GROUND FLOOR



rev	details	date
-	for planning	10/07/20
A	for planning	08/11/23
B	for planning	16/01/24
C	for planning	01/07/24



Scale (1:100)




CASSION CASTLE ARCHITECTS

10 Old Dairy Court, 17 Crouch Hill, London N4 4AP,
E: info@cassioncastle.com T: 020 7272 3051

Project: Clifton Road, London, N8 8JA

Drg.No:	Rev:	Date:
1803/P/P103	C	01/07/2024
		Scale: 1:100 @ A3

Title: PROPOSED UPPER GROUND FLOOR

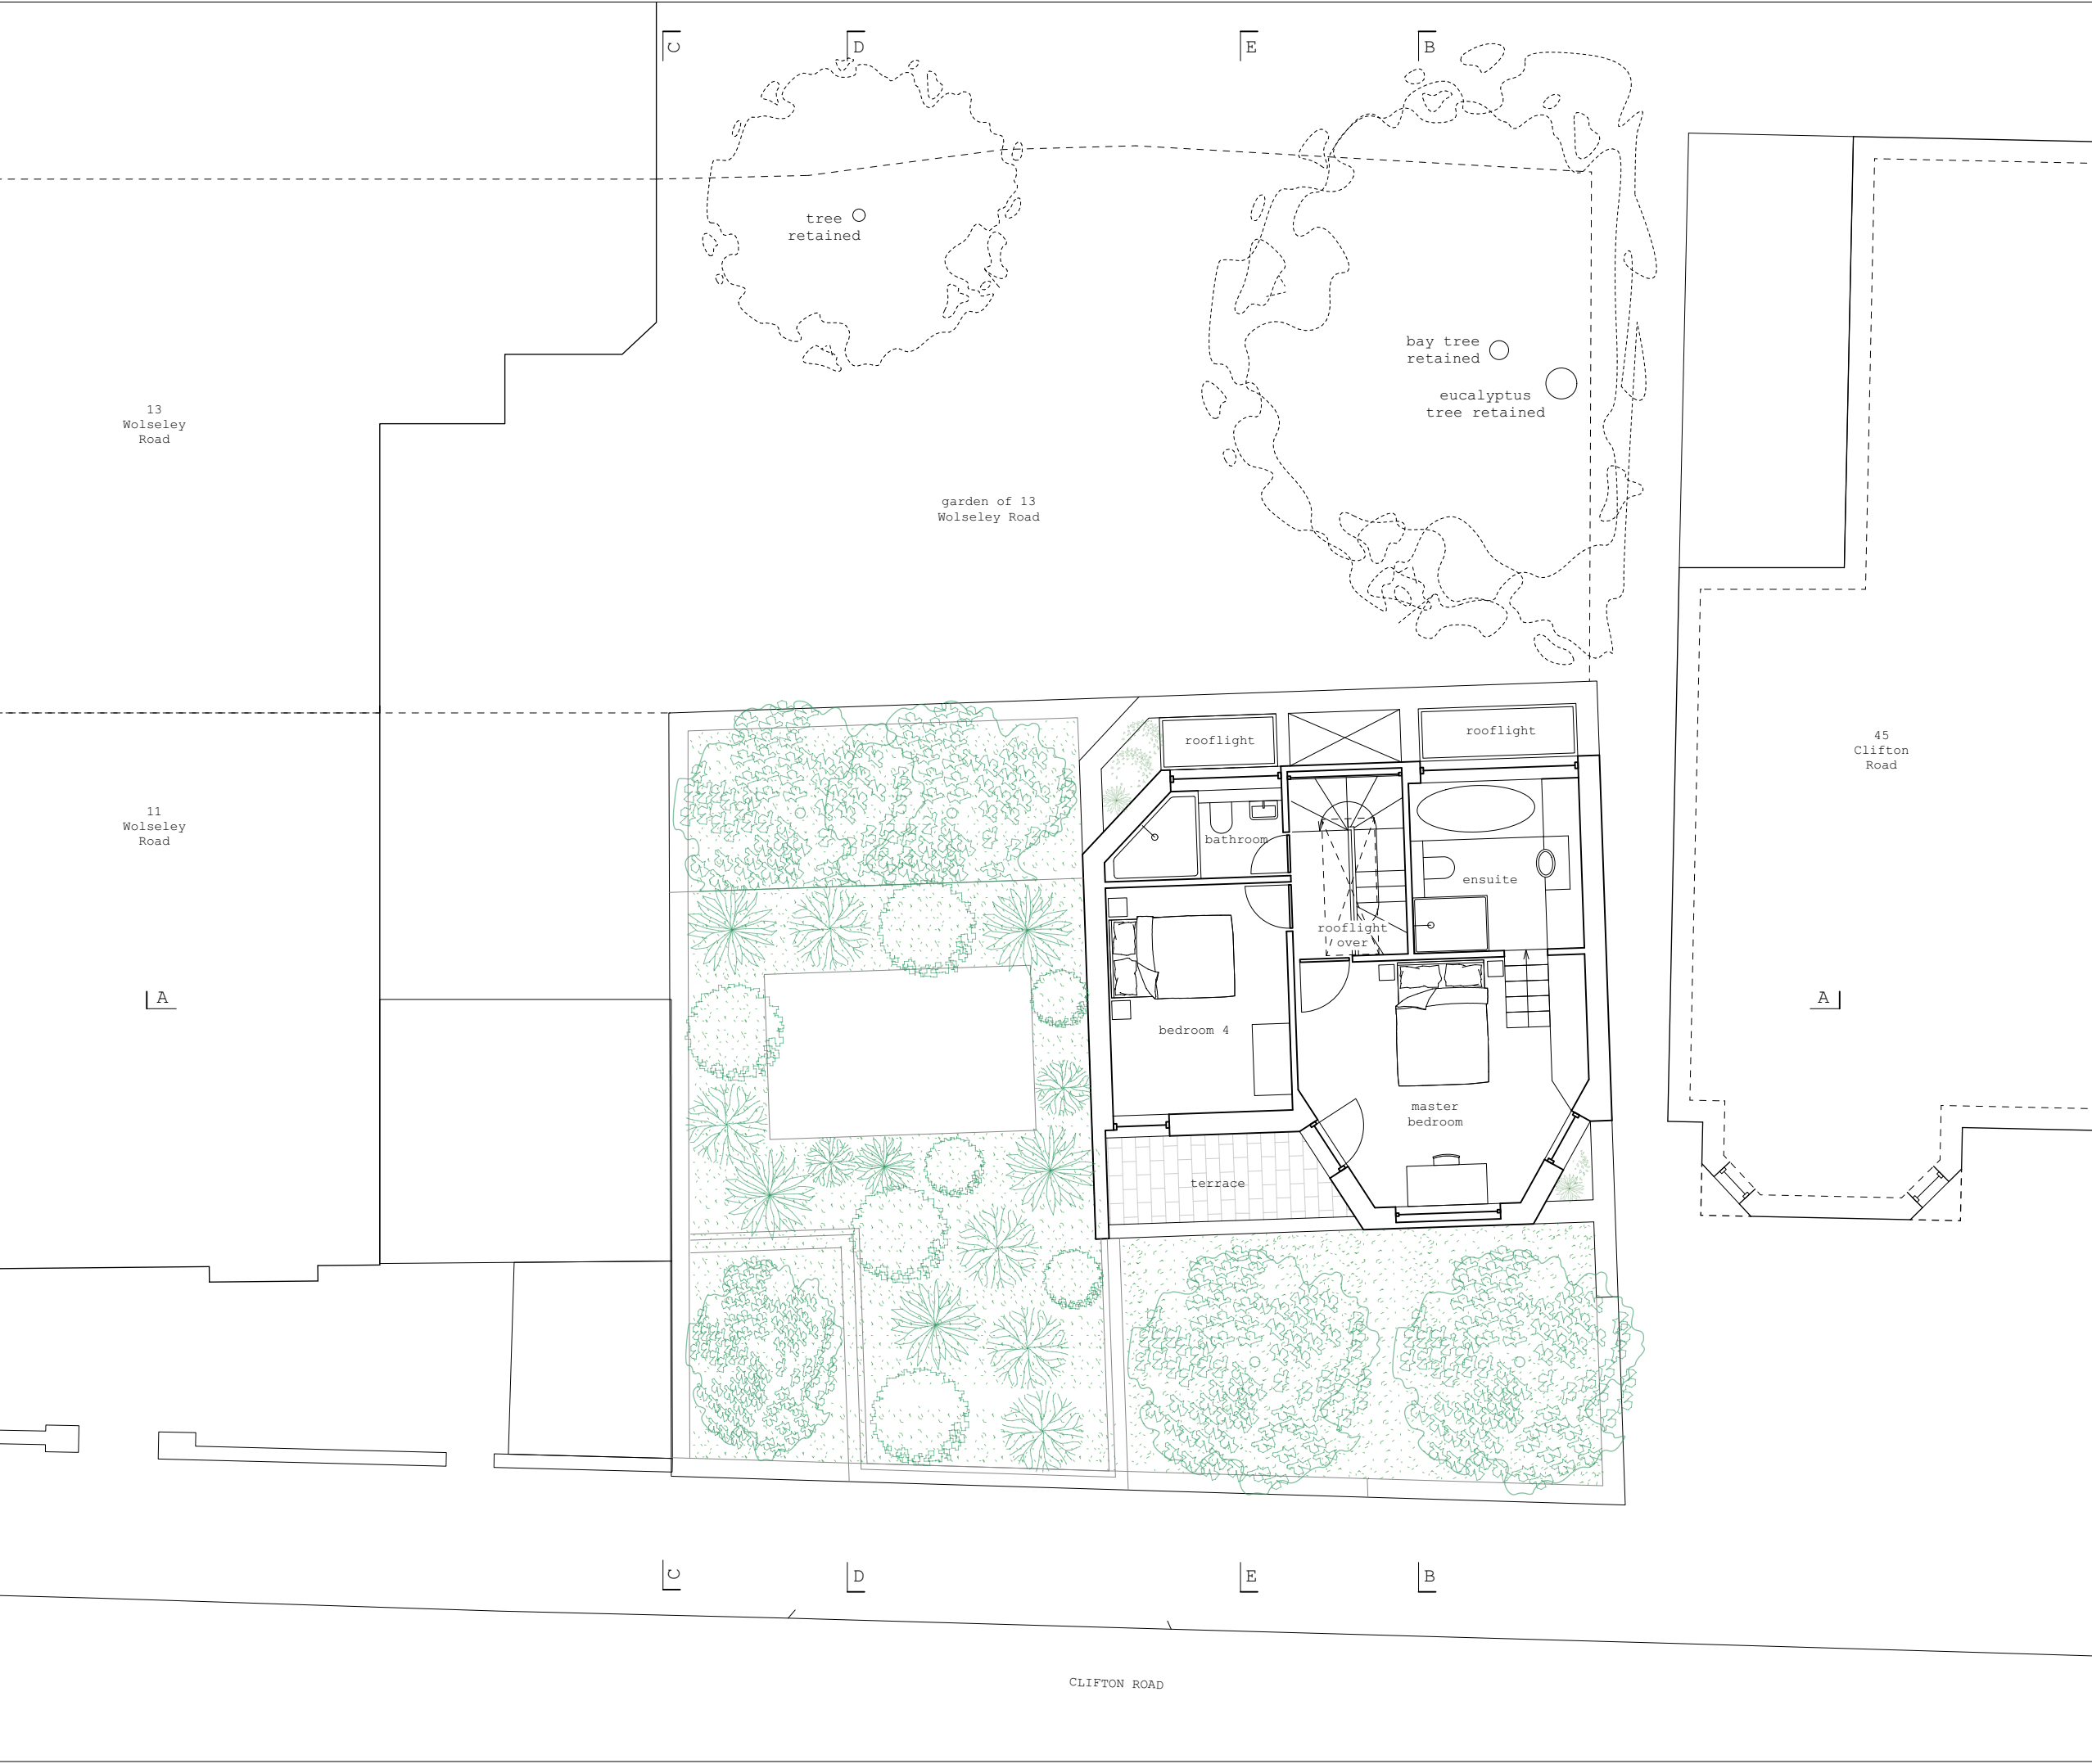

rev	details	date
-	for planning	10/07/20
A	for planning	08/11/23
B	for planning	16/01/24
C	for planning	01/07/24



Scale (1:100)



CASSION CASTLE ARCHITECTS

10 Old Dairy Court, 17 Crouch Hill, London N4 4AP,
E: info@cassioncastle.com T: 020 7272 3051

Project:
Clifton Road, London, N8 8JA

Drg.No: 1803/P/P104	Rev: C	Date: 01/07/2024
		Scale: 1:100 @ A3

Title:
PROPOSED FIRST FLOOR



rev	details	date
-	for planning	10/07/20
A	for planning	08/11/23
B	for planning	01/07/24



Scale (1:100)




CASSION CASTLE ARCHITECTS

10 Old Dairy Court,17 Crouch Hill,London N4 4AP,
E:info@cassioncastle.com T:020 7272 3051

Project: Clifton Road, London, N8 8JA

Drg.No: 1803/P/P105	Rev: B	Date: 01/07/2024 Scale: 1:100 @ A3
------------------------	-----------	---------------------------------------



Title: PROPOSED ROOF LEVEL

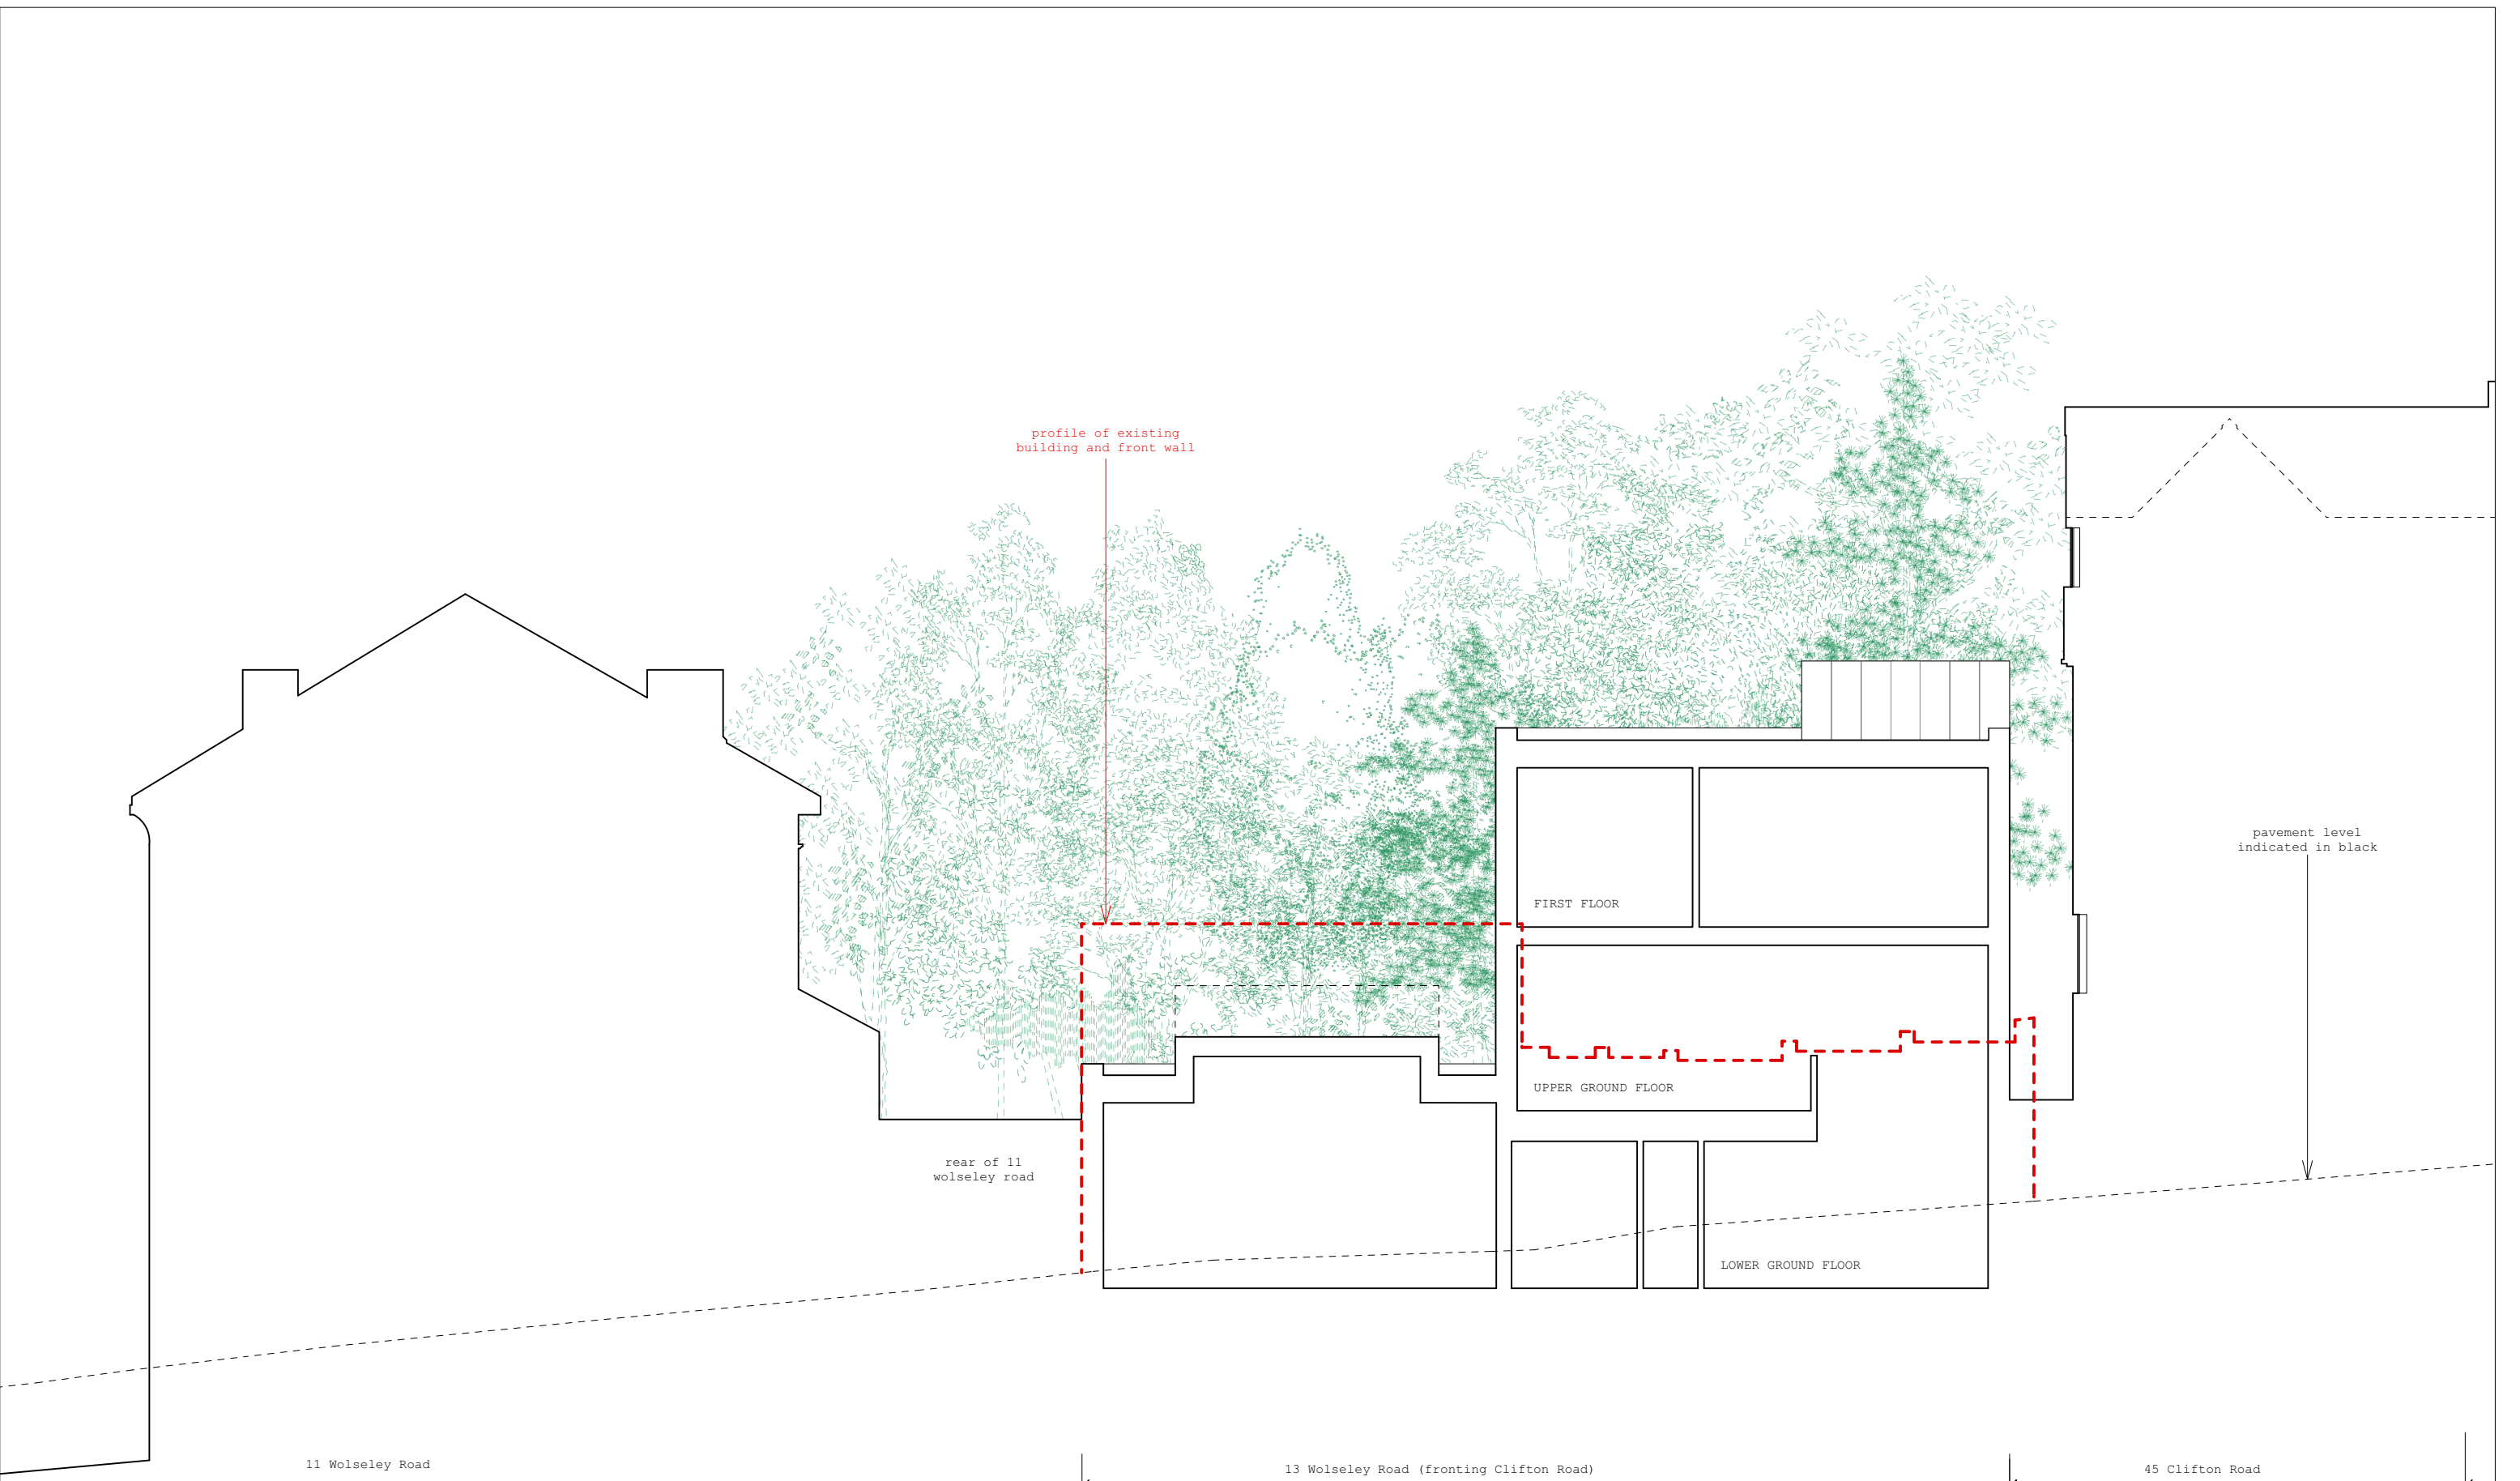

rev	details	date
-	for planning	10/07/20
A	for planning	08/11/23
B	for planning	01/07/24



CASSION CASTLE ARCHITECTS		
10 Old Dairy Court, 17 Crouch Hill, London N4 4AP, E: info@cassioncastle.com T: 020 7272 3051		
Project: Clifton Road, London, N8 8JA		
Drg.No: 1803/P/P200	Rev: B	Date: 01/07/2024 Scale: 1:100 @ A3
Title: PROPOSED SECTION AA		

 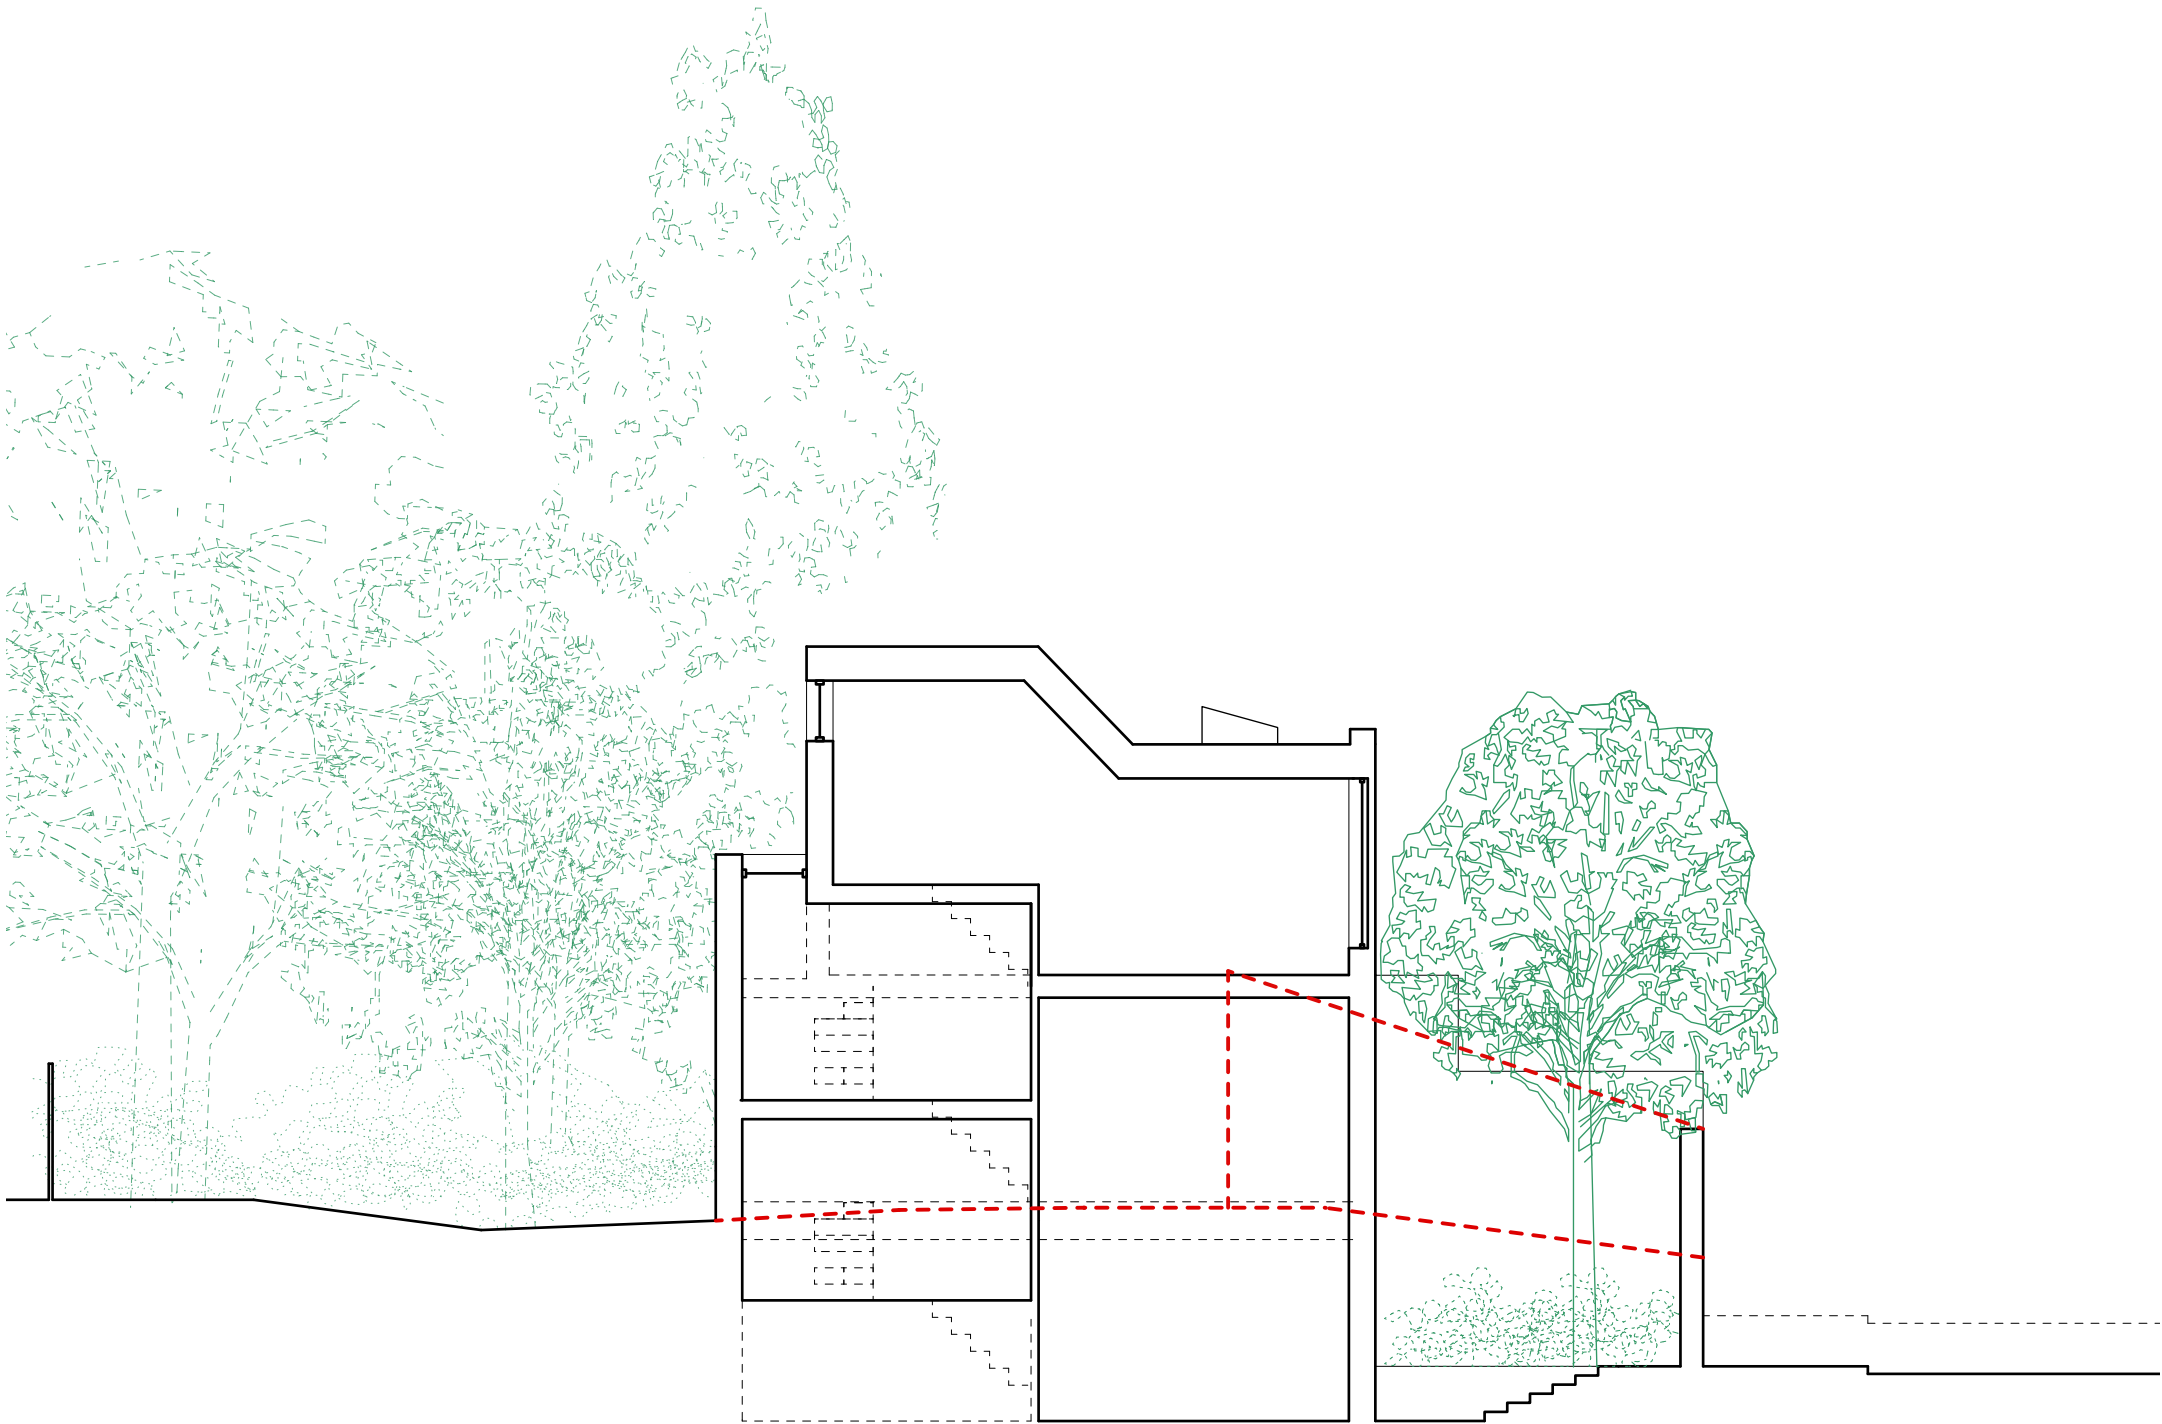

rev	details	date
-	for planning	10/07/20
A	for planning	08/11/23
B	for planning	01/07/24



Scale (1:100)

CASSION CASTLE ARCHITECTS

10 Old Dairy Court, 17 Crouch Hill, London N4 4AP,
E: info@cassioncastle.com T: 020 7272 3051

Project:
Clifton Road, London, N8 8JA



Drg.No: 1803/P/P201	Rev: B	Date: 01/07/2024
		Scale: 1:100 @ A3

Title:
PROPOSED SECTION BB

rev	details	date
-	for planning	10/07/20
A	for planning	08/11/23
B	for planning	01/07/24



Scale (1:100)

 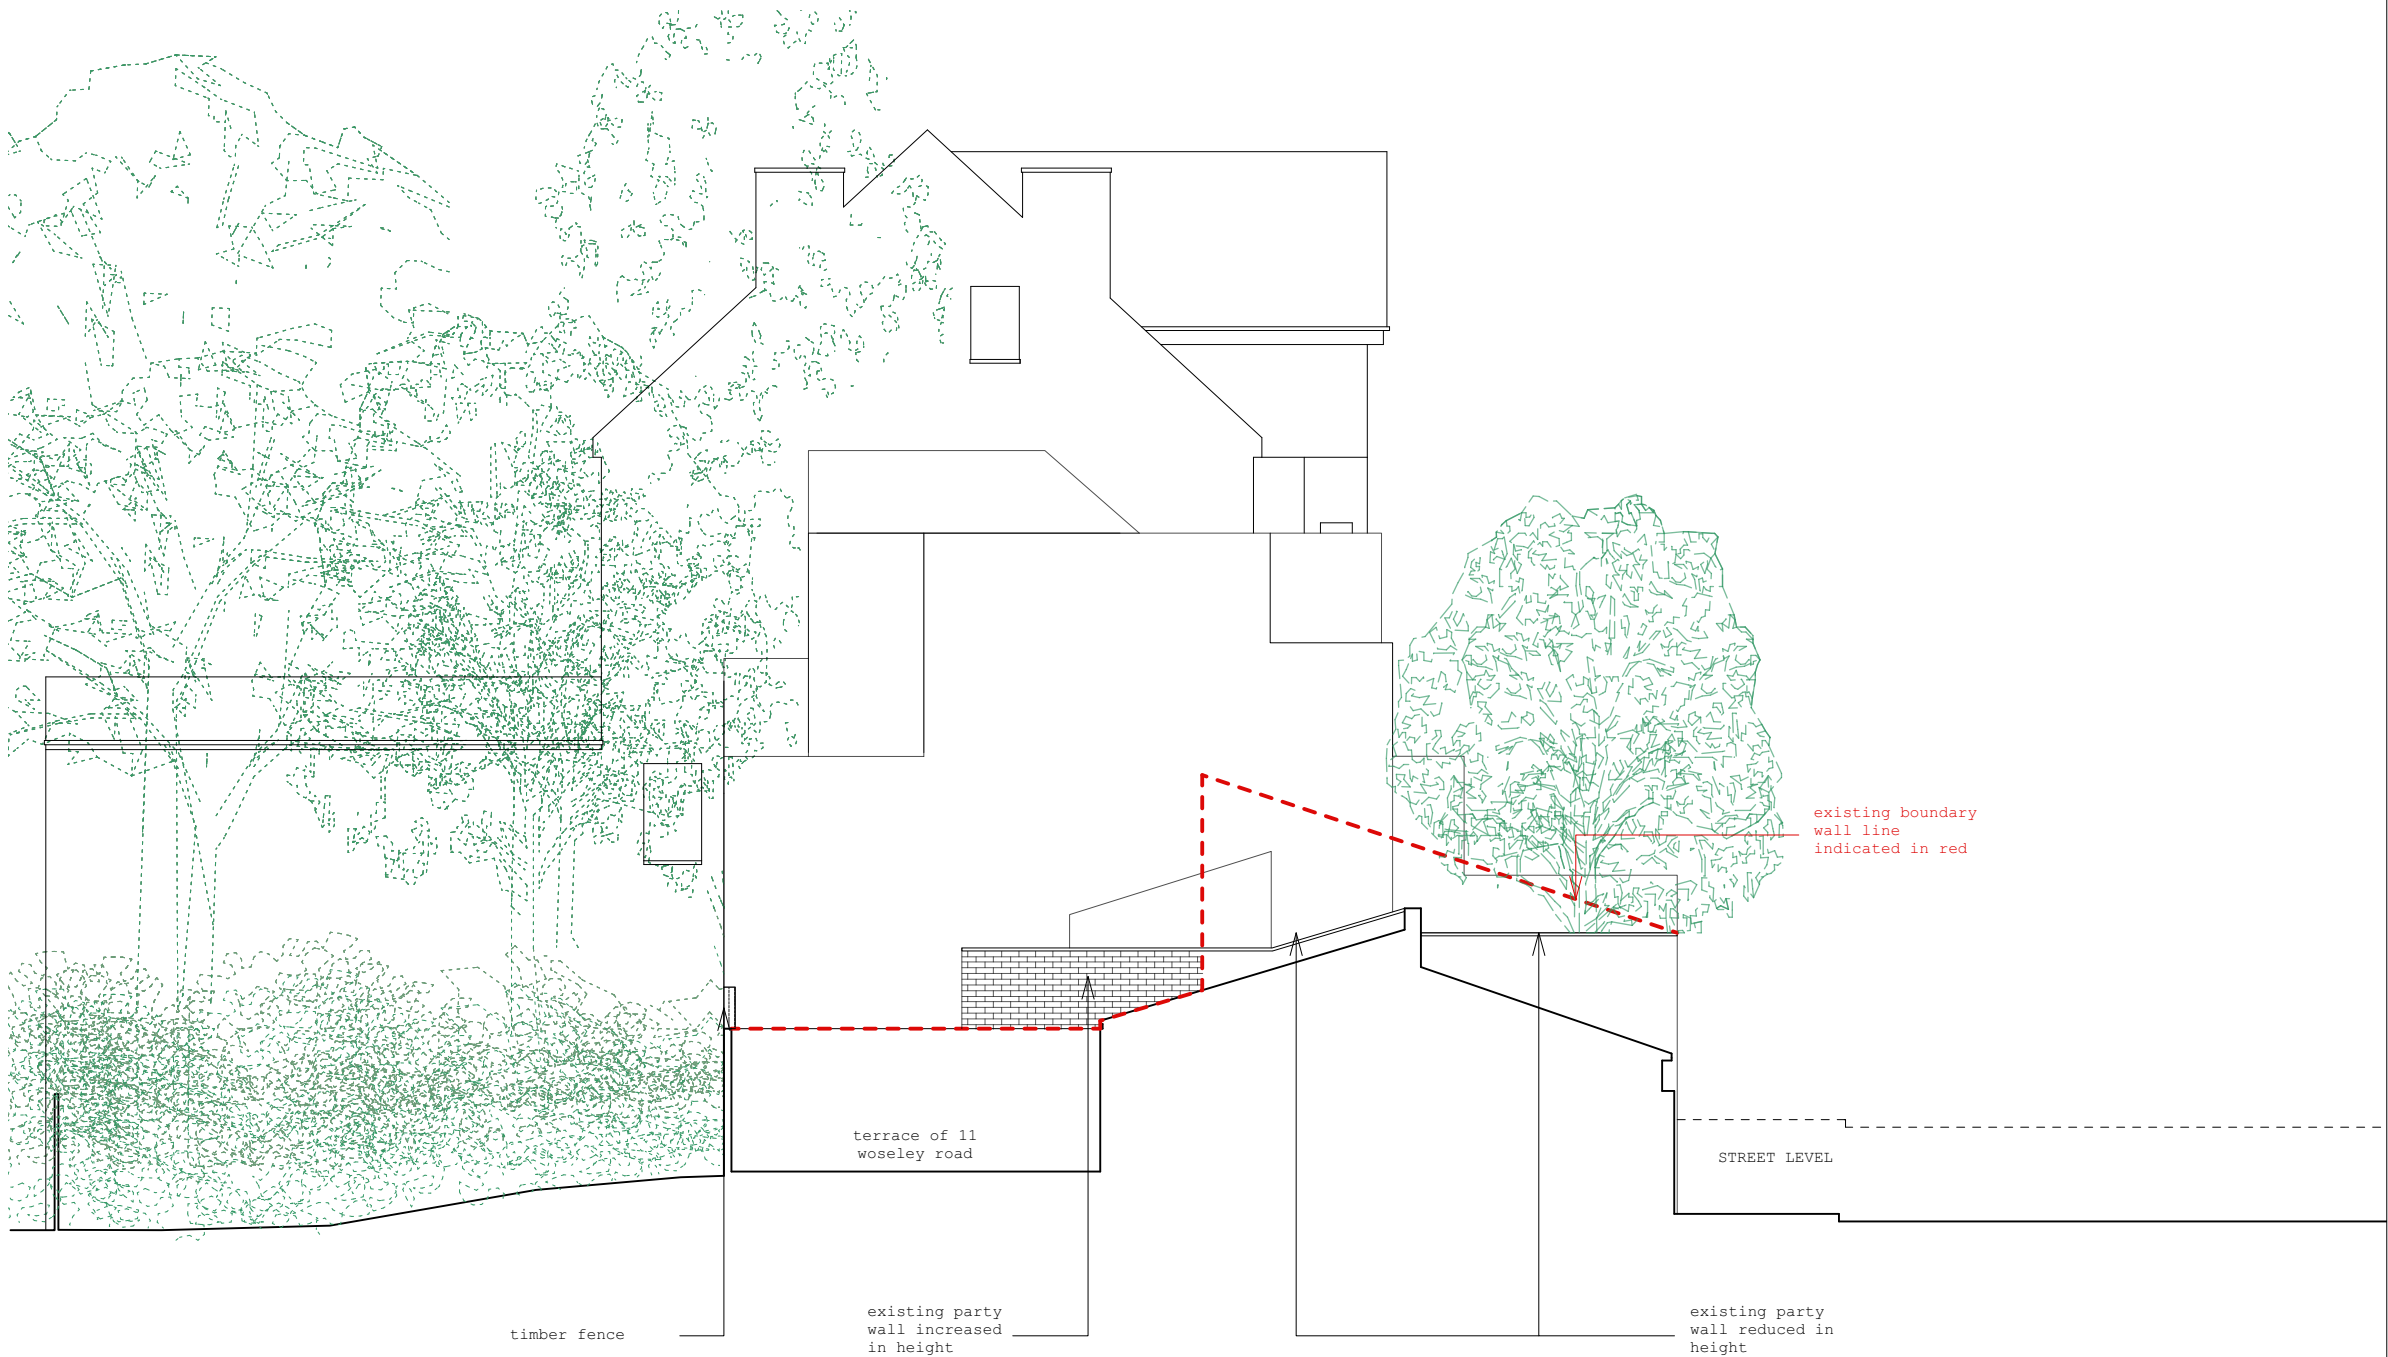


CASSION CASTLE ARCHITECTS

10 Old Dairy Court, 17 Crouch Hill, London N4 4AP,
E: info@cassioncastle.com T: 020 7272 3051

Project:
Clifton Road, London, N8 8JA

Drg.No: 1803/P/P202	Rev: B	Date: 01/07/2024
		Scale: 1:100 @ A3

Title:
PROPOSED SECTION CC

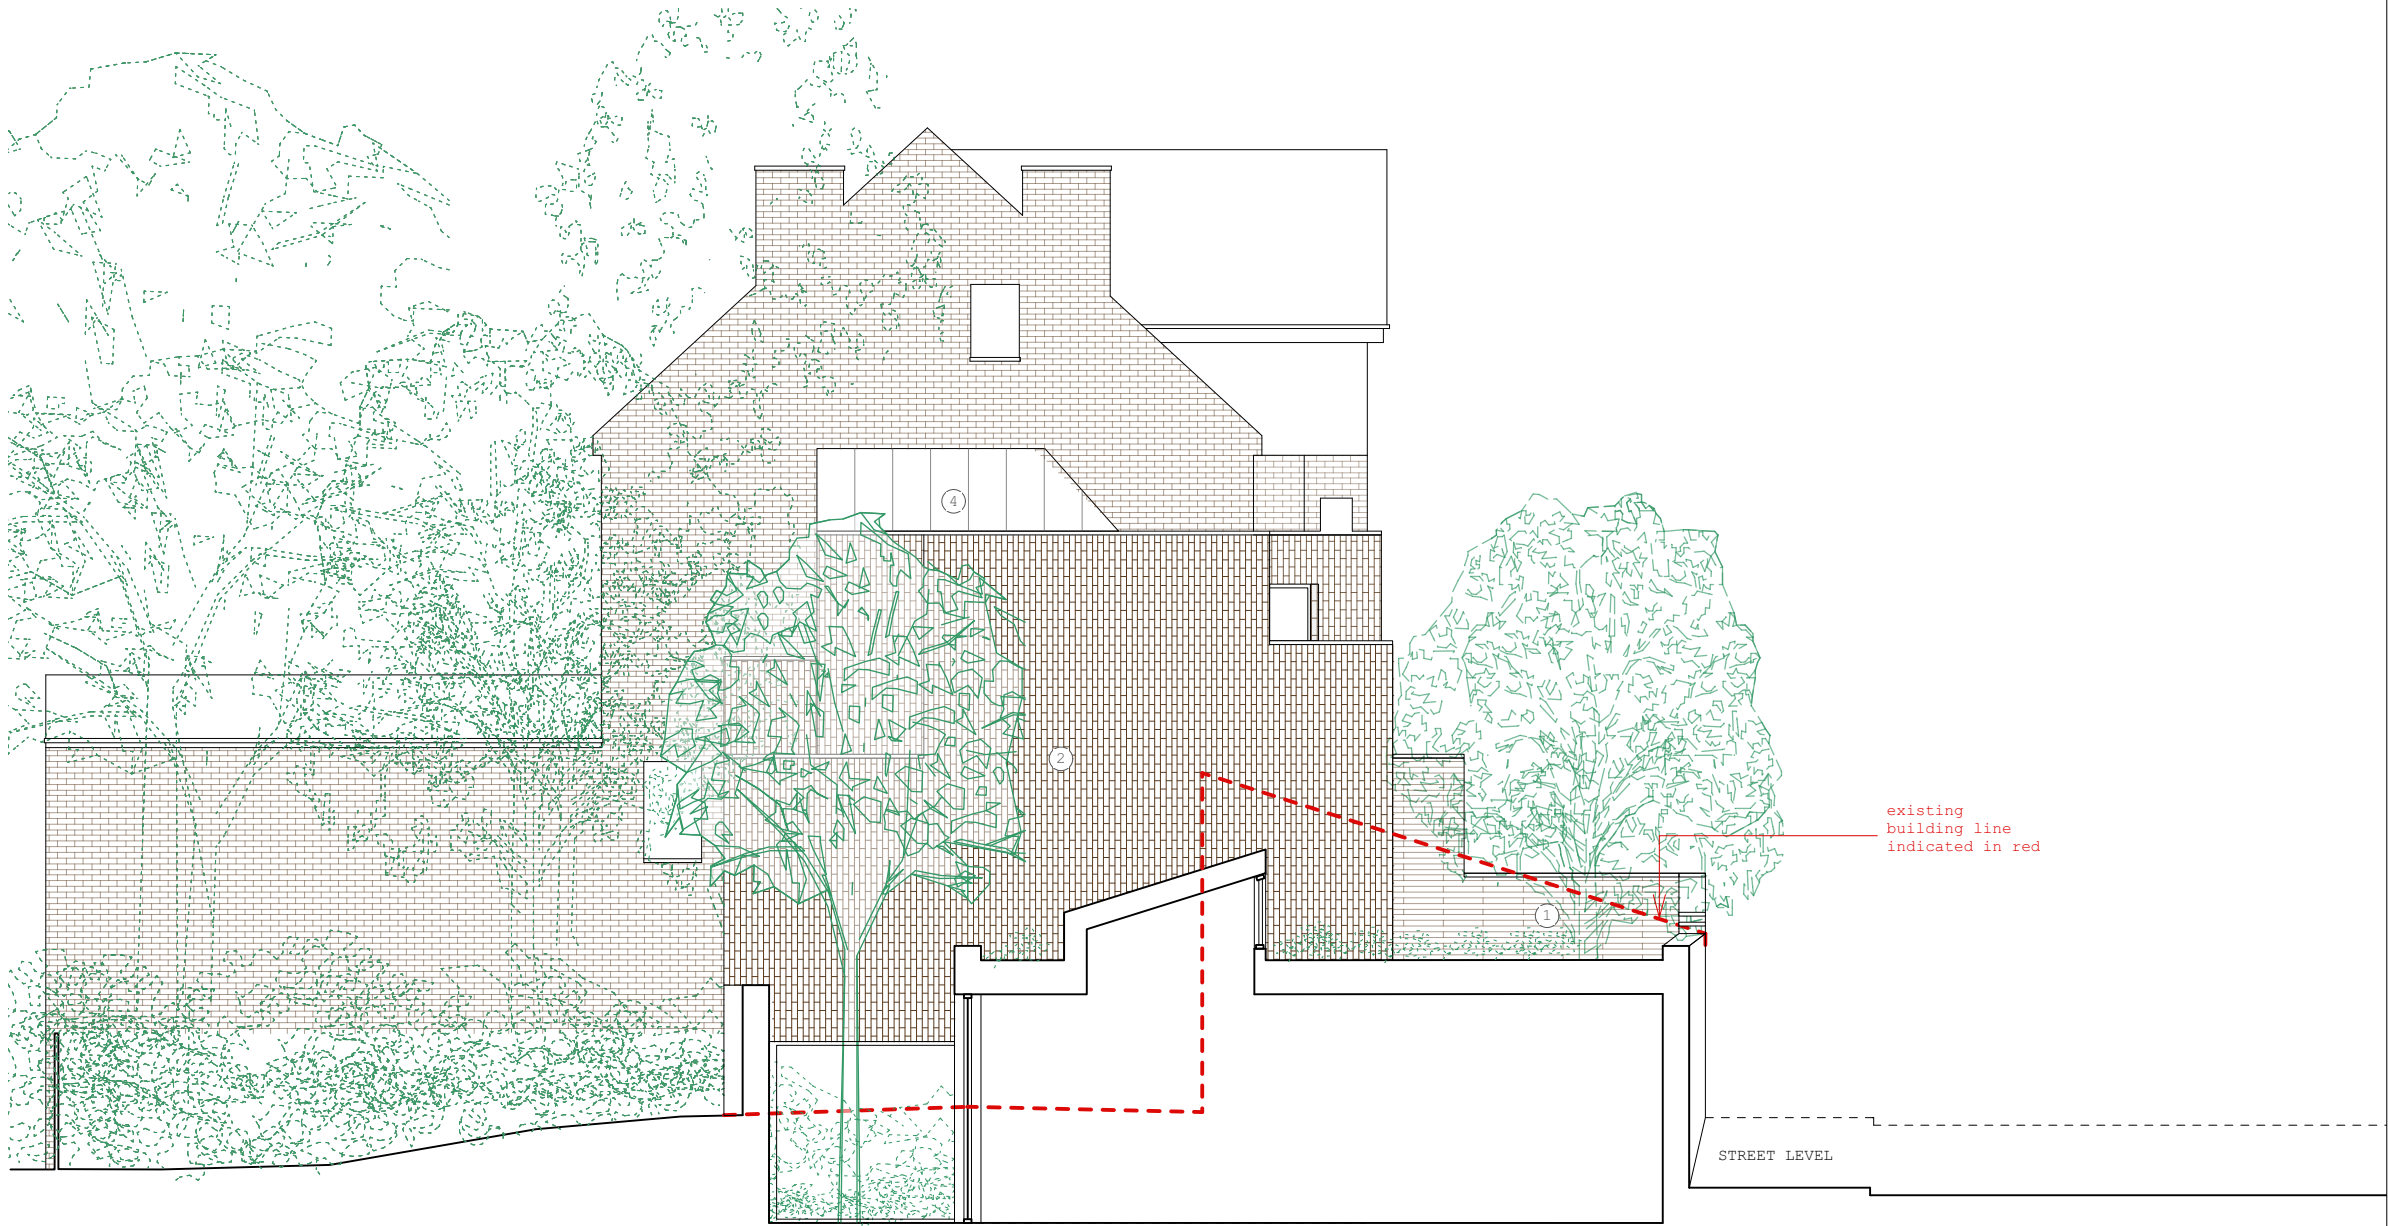


- ① brick front wall
- ② textured brick
- ③ hit & miss brick
- ④ standing seam roof
- ⑤ timber cladding
- ⑥ concrete plinth


rev	details	date
-	for planning	10/07/20
A	for planning	08/11/23
B	for planning	16/01/24
C	for planning	01/07/24



Scale (1:100)

 


CASSION CASTLE ARCHITECTS		
10 Old Dairy Court,17 Crouch Hill,London N4 4AP, E:info@cassioncastle.com T:020 7272 3051		
Project: Clifton Road, London, N8 8JA		
Drg.No: 1803/P/P203	Rev: C	Date: 01/07/2024
		Scale: 1:100 @ A3
Title: PROPOSED SECTION DD		

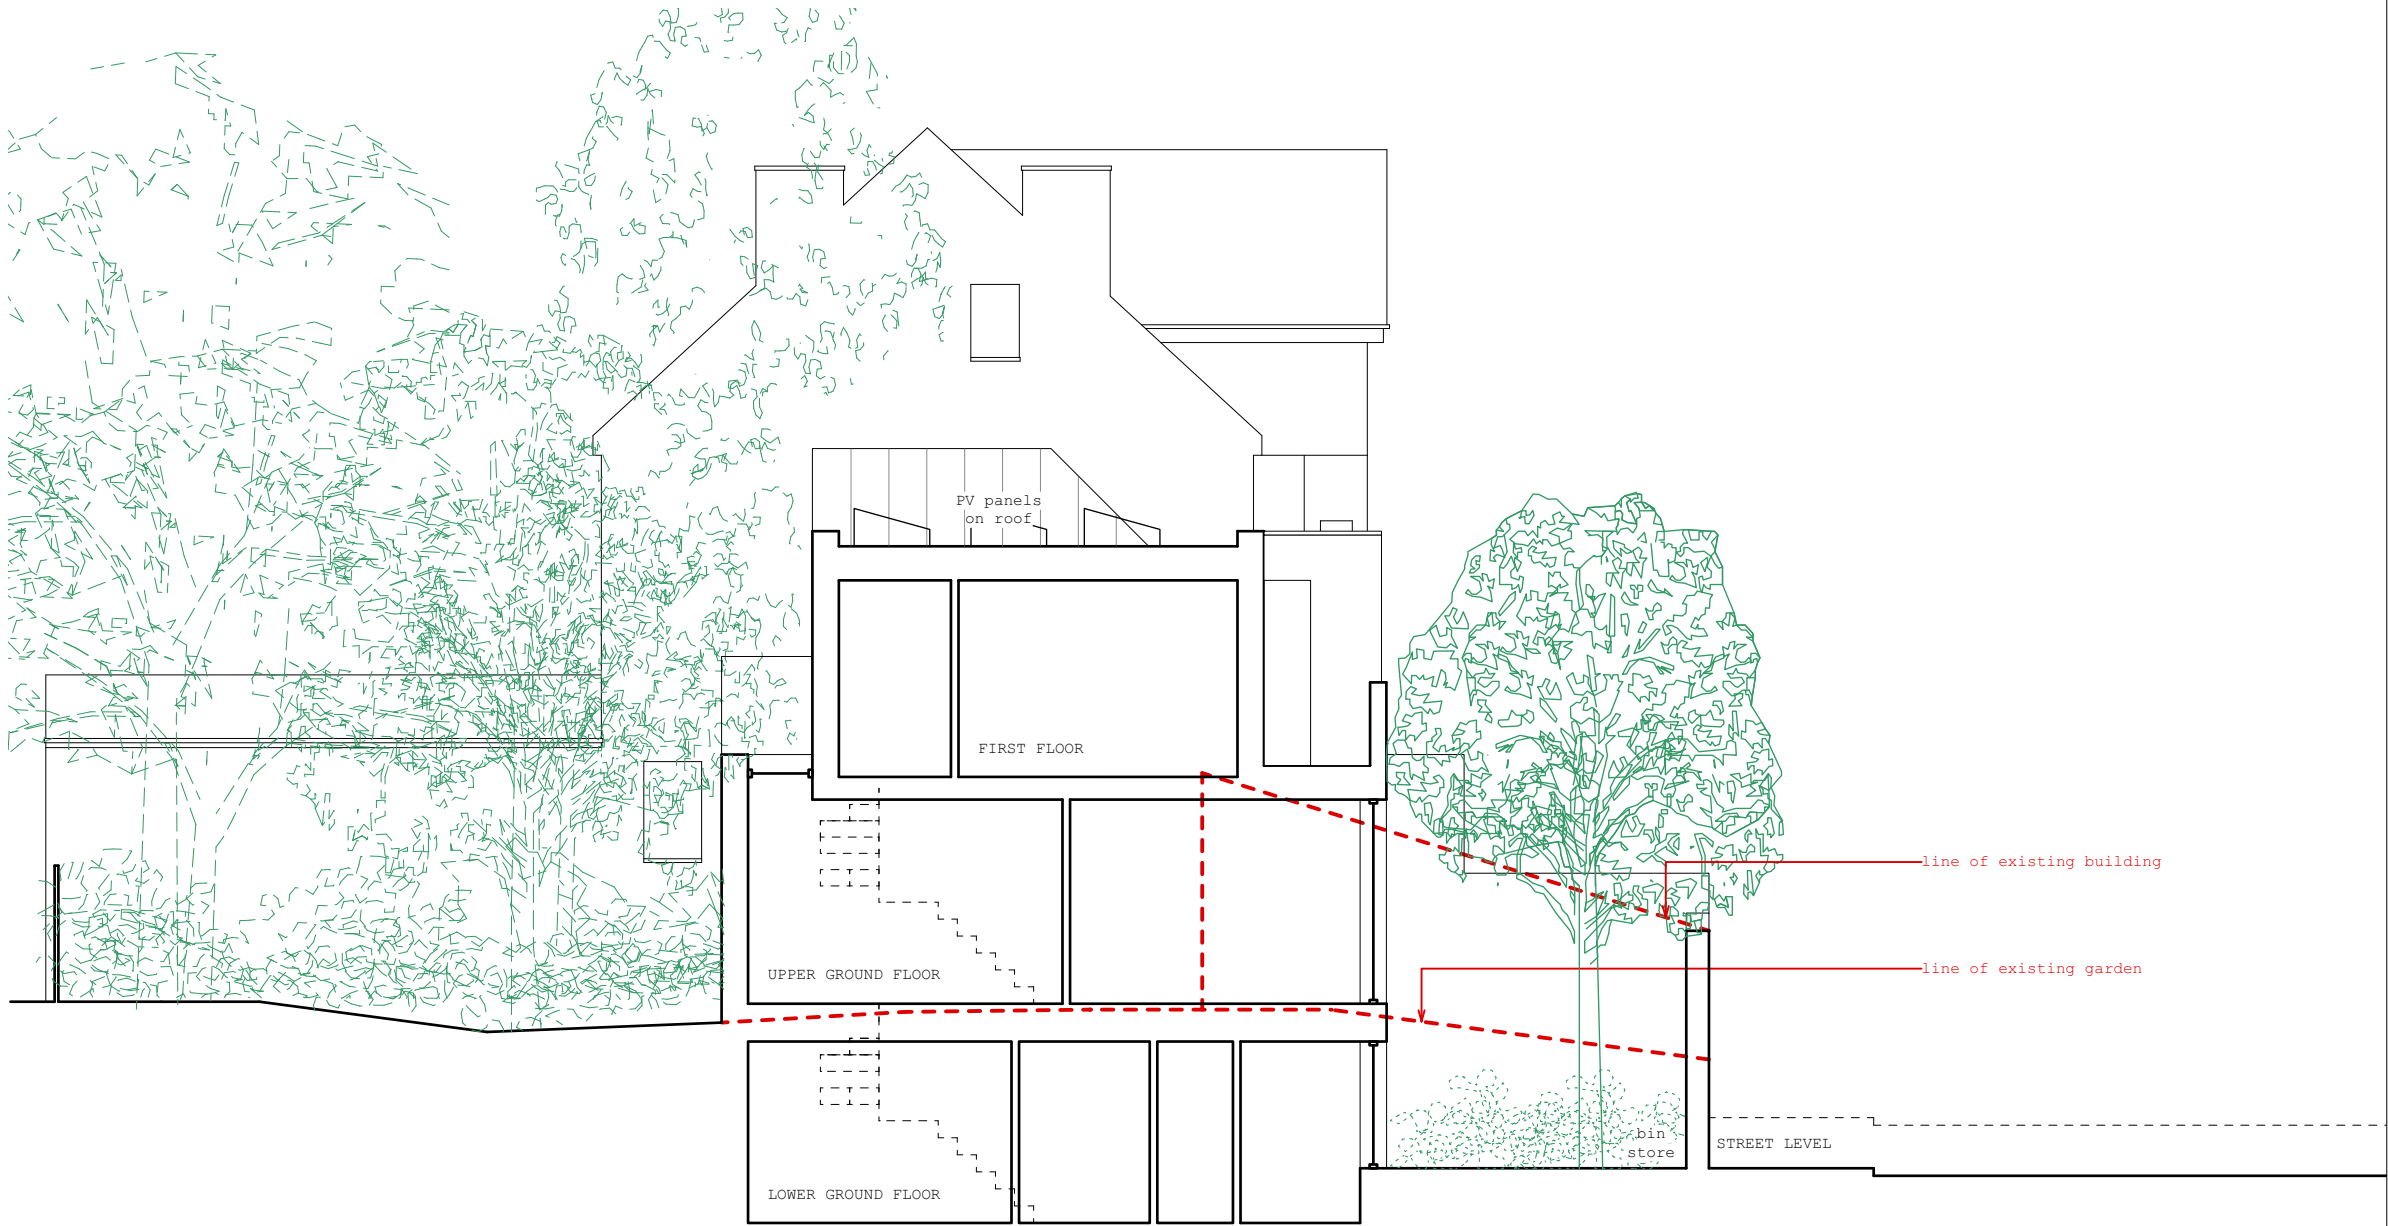

rev	details	date
-	for planning	10/07/20
A	for planning	08/11/23
B	for planning	01/07/24



Scale (1:100)

 

CASSION CASTLE ARCHITECTS

10 Old Dairy Court, 17 Crouch Hill, London N4 4AP,
E: info@cassioncastle.com T: 020 7272 3051

Project: Clifton Road, London, N8 8JA

Drg.No:	Rev:	Date:
1803/P/P204	B	01/07/2024
		Scale: 1:100 @ A3

Title: PROPOSED SECTION EE



- ① brick front wall
- ② textured brick
- ③ hit & miss brick
- ④ standing seam roof
- ⑤ timber cladding
- ⑥ concrete plinth


rev	details	date
-	for planning	10/07/20
A	for planning	08/11/23
B	for planning	16/01/24
C	for planning	01/07/24



CASSION CASTLE ARCHITECTS

10 Old Dairy Court, 17 Crouch Hill, London N4 4AP,
E: info@cassioncastle.com T: 020 7272 3051

Project: Clifton Road, London, N8 8JA		
Drg.No: 1803/P/P300	Rev: C	Date: 01/07/2024 Scale: 1:100 @ A3
Title: PROPOSED STREET ELEVATION		

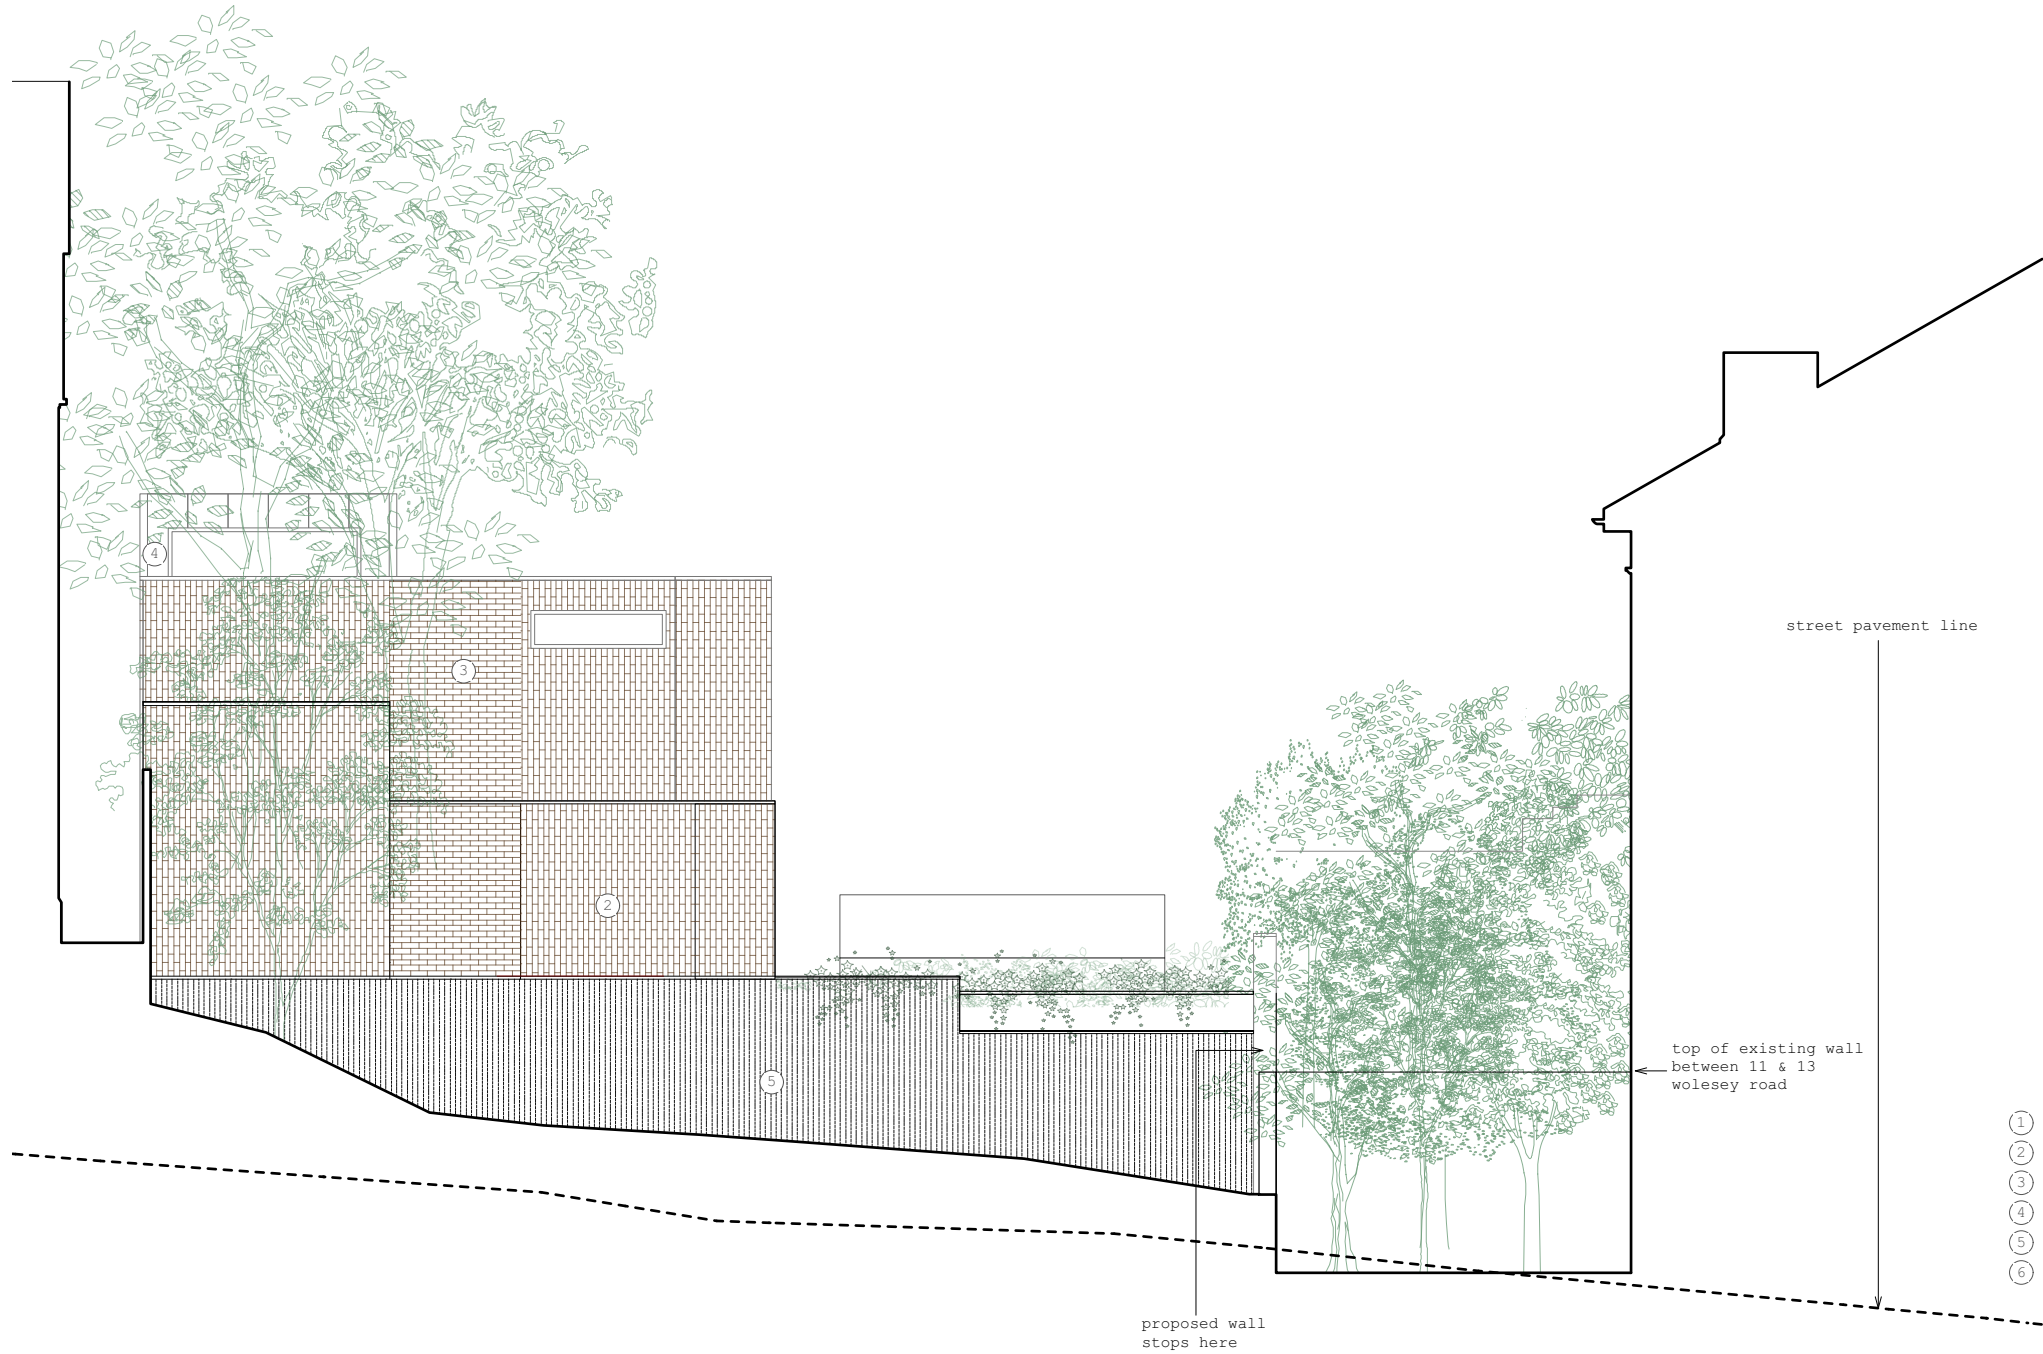

rev	details	date
-	for planning	10/07/20
A	for planning	08/11/23



CASSION CASTLE ARCHITECTS		
10 Old Dairy Court, 17 Crouch Hill, London N4 4AP, E: info@cassioncastle.com T: 020 7272 3051		
Project: Clifton Road, London, N8 8JA		
Drg.No: 1803/P/P301	Rev: A	Date: 08/11/2023 Scale: 1:100 @ A3
Title: PROPOSED REAR ELEVATION		



rev	details	date
-	for planning	08/11/23
A	for planning	16/01/24
B	for planning	01/07/24



- ① brick front wall
- ② textured brick
- ③ hit & miss brick
- ④ standing seam roof
- ⑤ timber cladding
- ⑥ concrete plinth

CASSION CASTLE ARCHITECTS

10 Old Dairy Court, 17 Crouch Hill, London N4 4AP,
E:info@cassioncastle.com T:020 7272 3051

Project:
Clifton Road, London, N8 8JA

Drg.No:
1803/P/P302

Rev:
B

Date: 01/07/2024
Scale: 1:100 @ A3

Title:
PROPOSED FRONT ELEVATION