



PAD ARCHITECTURAL CONSULTANTS Ltd

71 St Marks Road, Enfield, London EN1 1BJ
pad.architects@gmail.com www.padarchitects.co.uk

TOWN PLANNING CONSULTANTS • BUILDING ENGINEERS • INTERIOR DESIGNERS • PARTY WALL SURVEYORS




FRONT ELEVATION 1:100



REAR ELEVATION 1:100



SIDE ELEVATION 1:100

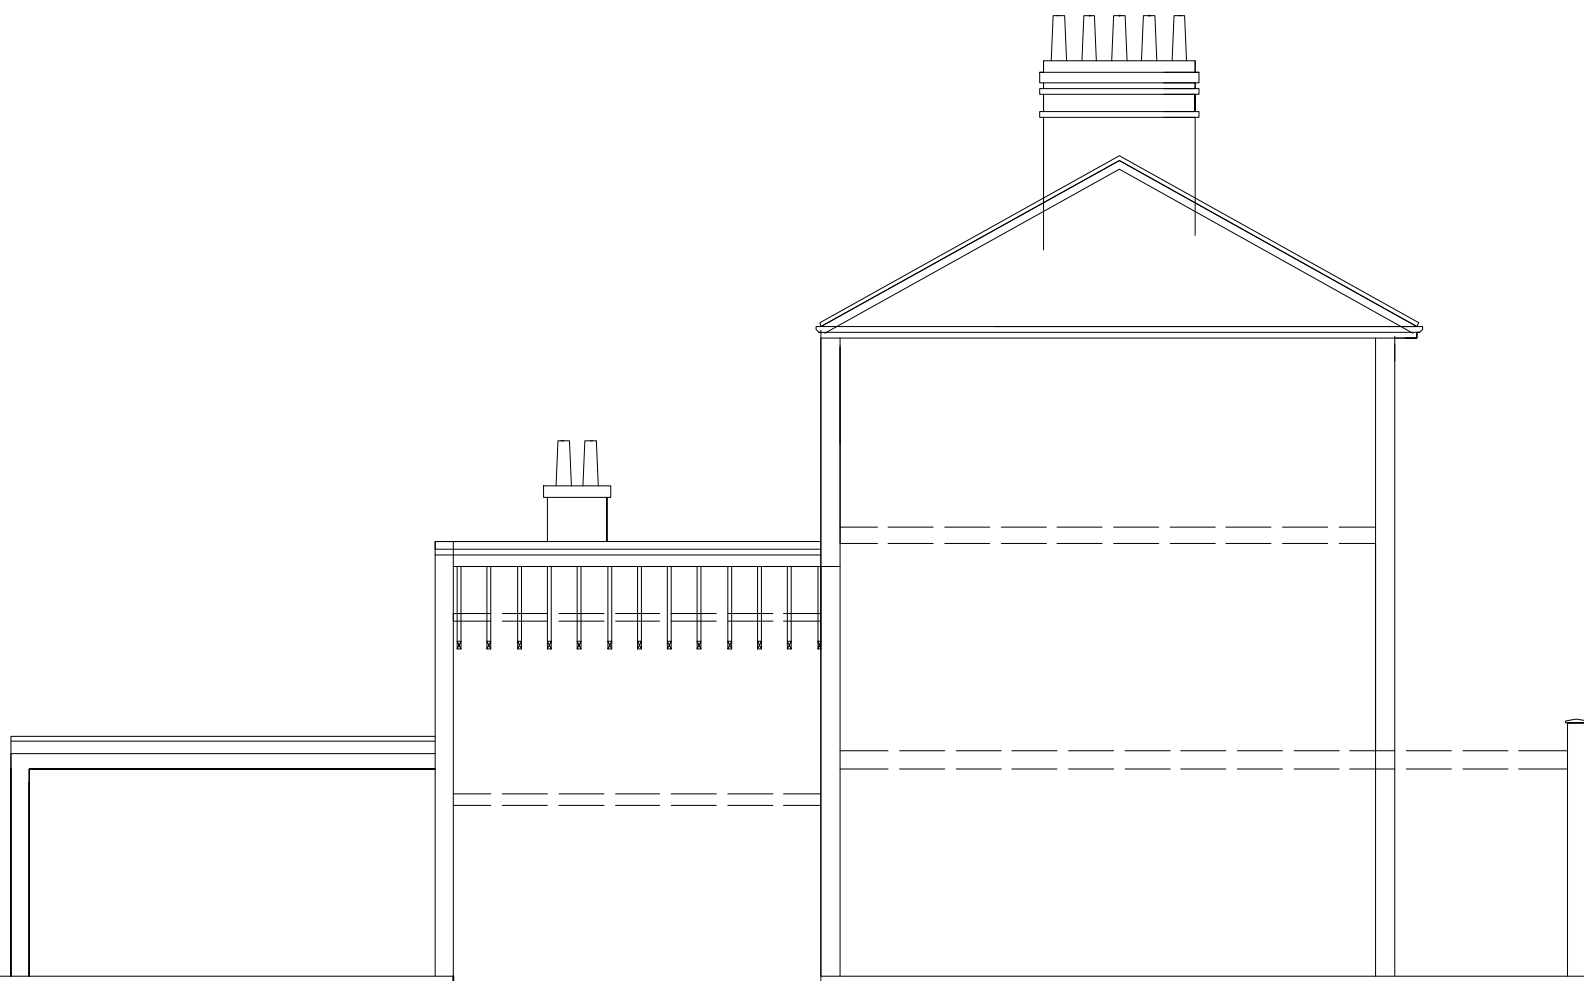

CROSS SECTION 1:100

Project

Client

89 St. Annes Road
London
N16 6NJ

Drawing Title

EXISTING ELEVATIONS @ 1:100

Scale 1:50 / 1:100 @ A1 SDS	Drawn JULY 2024	Checked --	Authorised --
-----------------------------------	--------------------	---------------	------------------

Drawing Number JUL24_89SAR_02	Rev -
----------------------------------	----------