




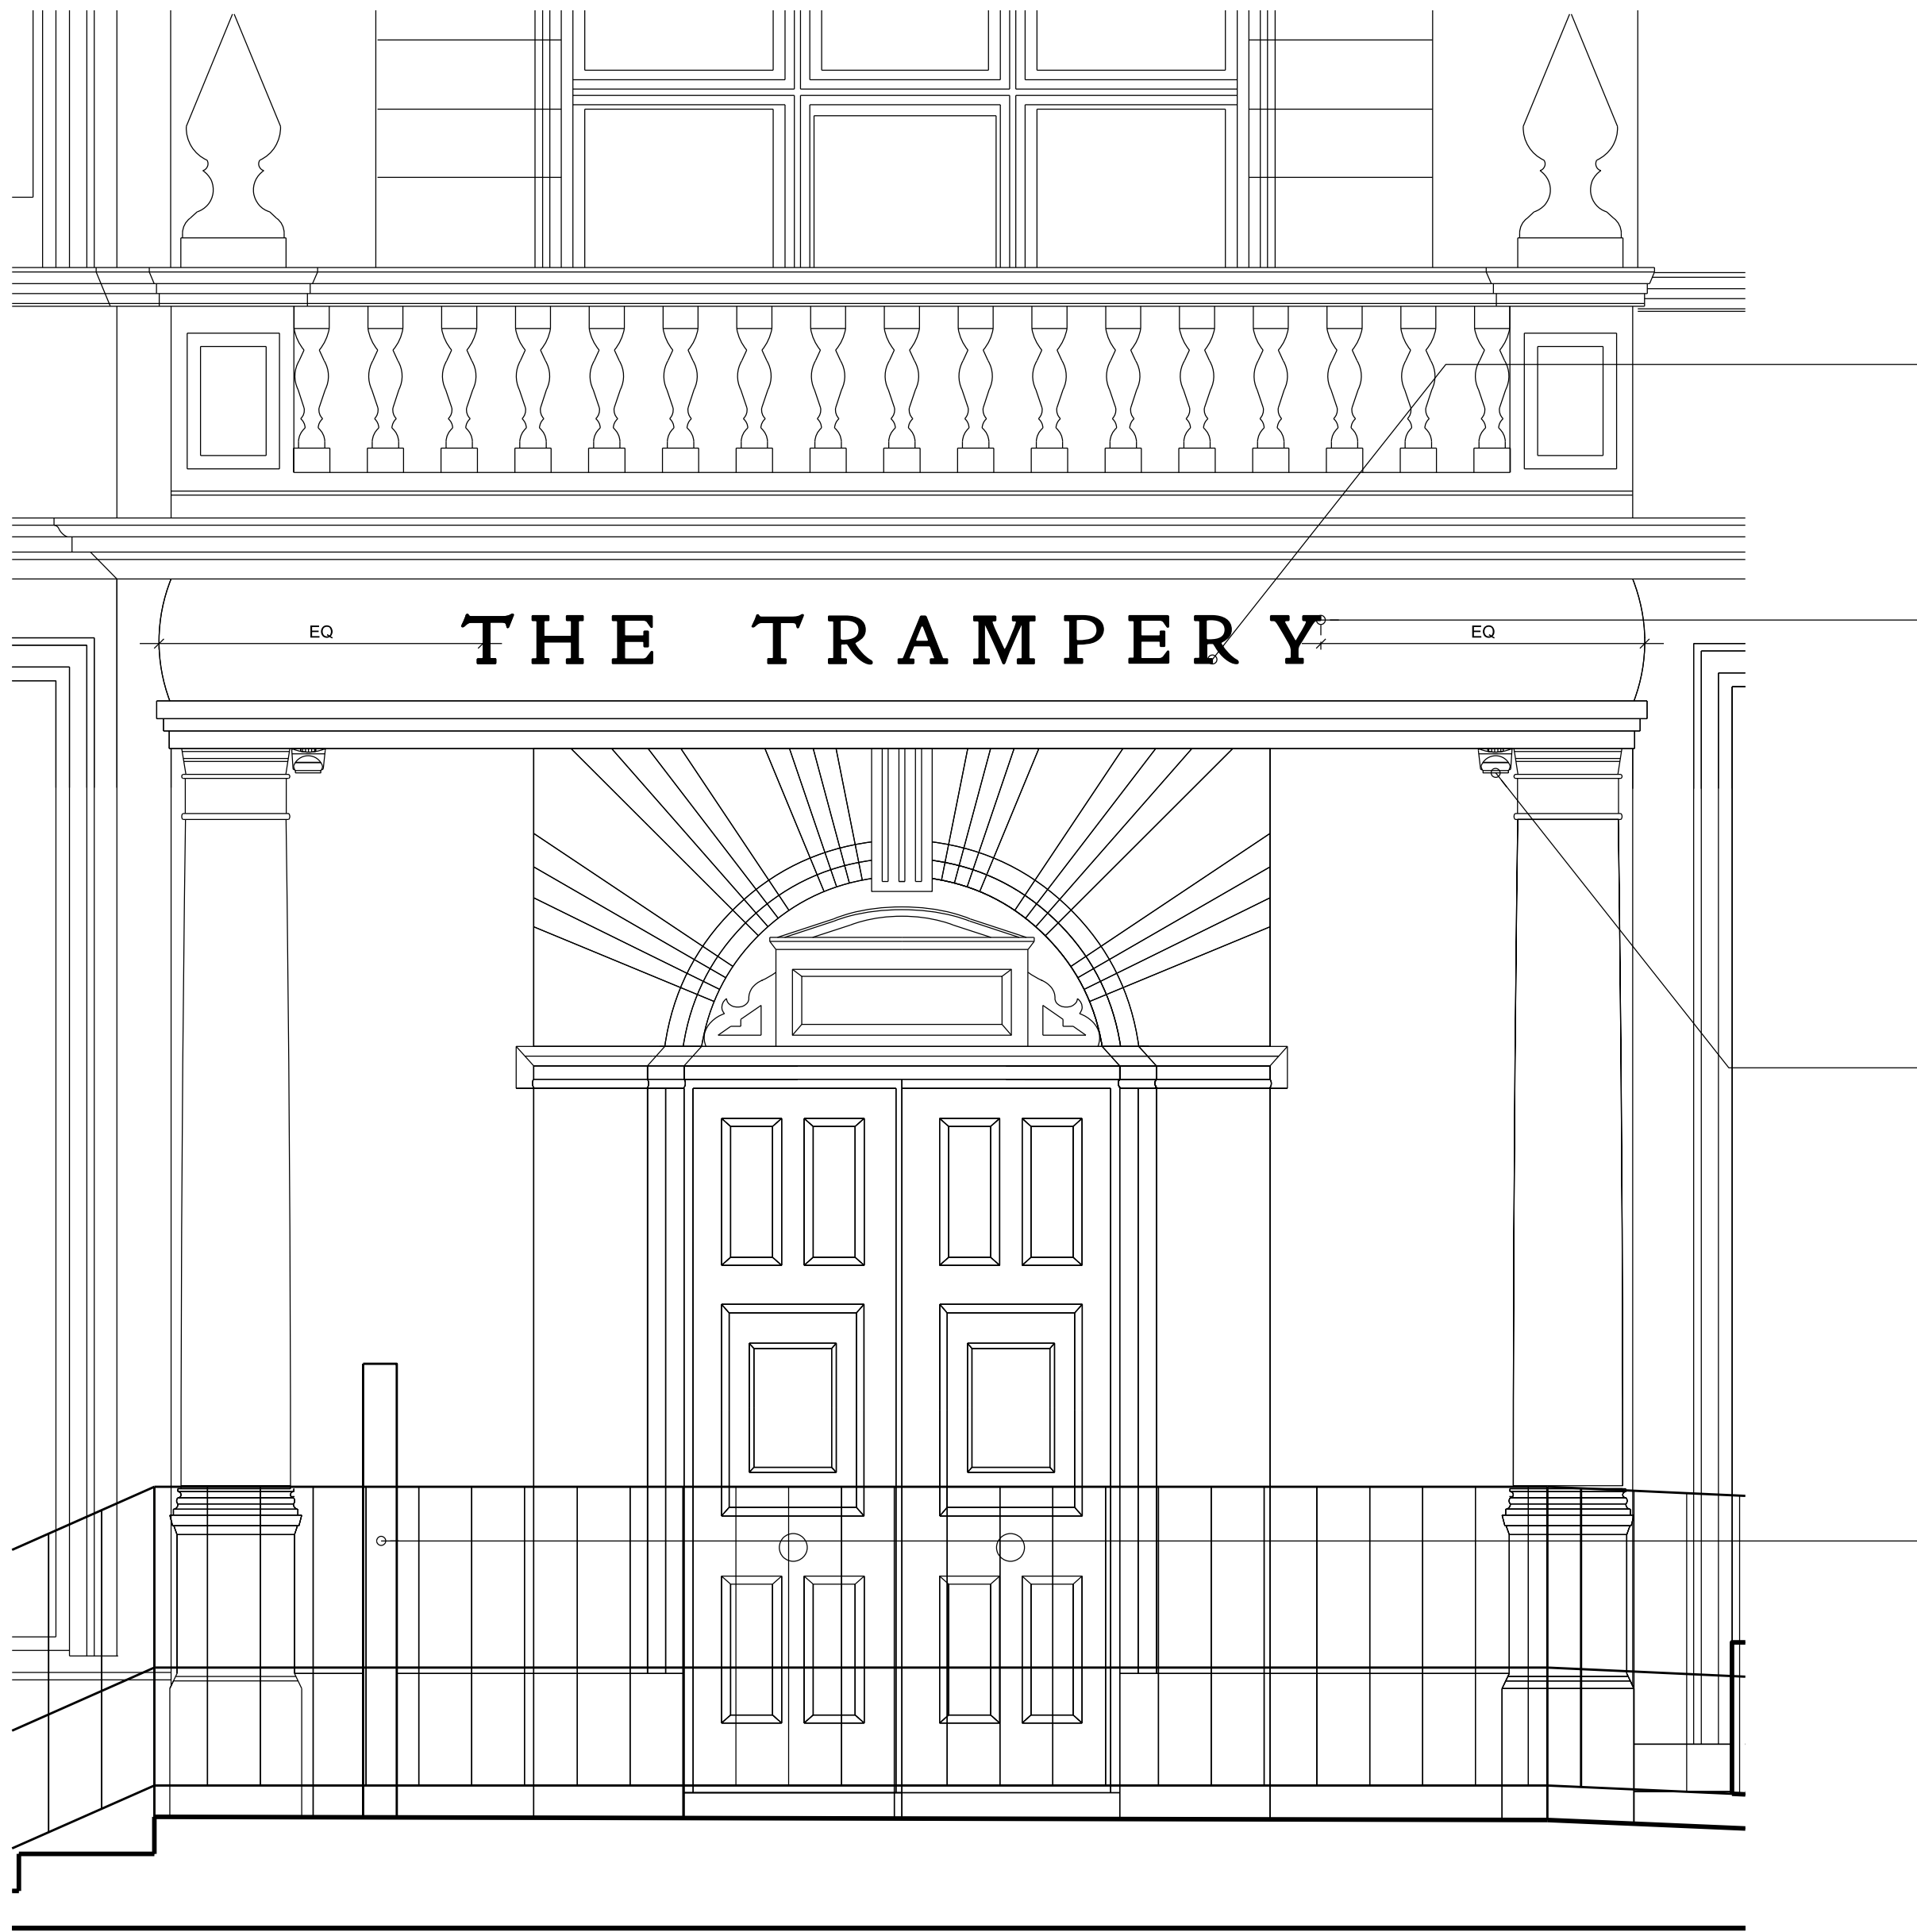


01 East Elevation Main Entrance
1:20@A1

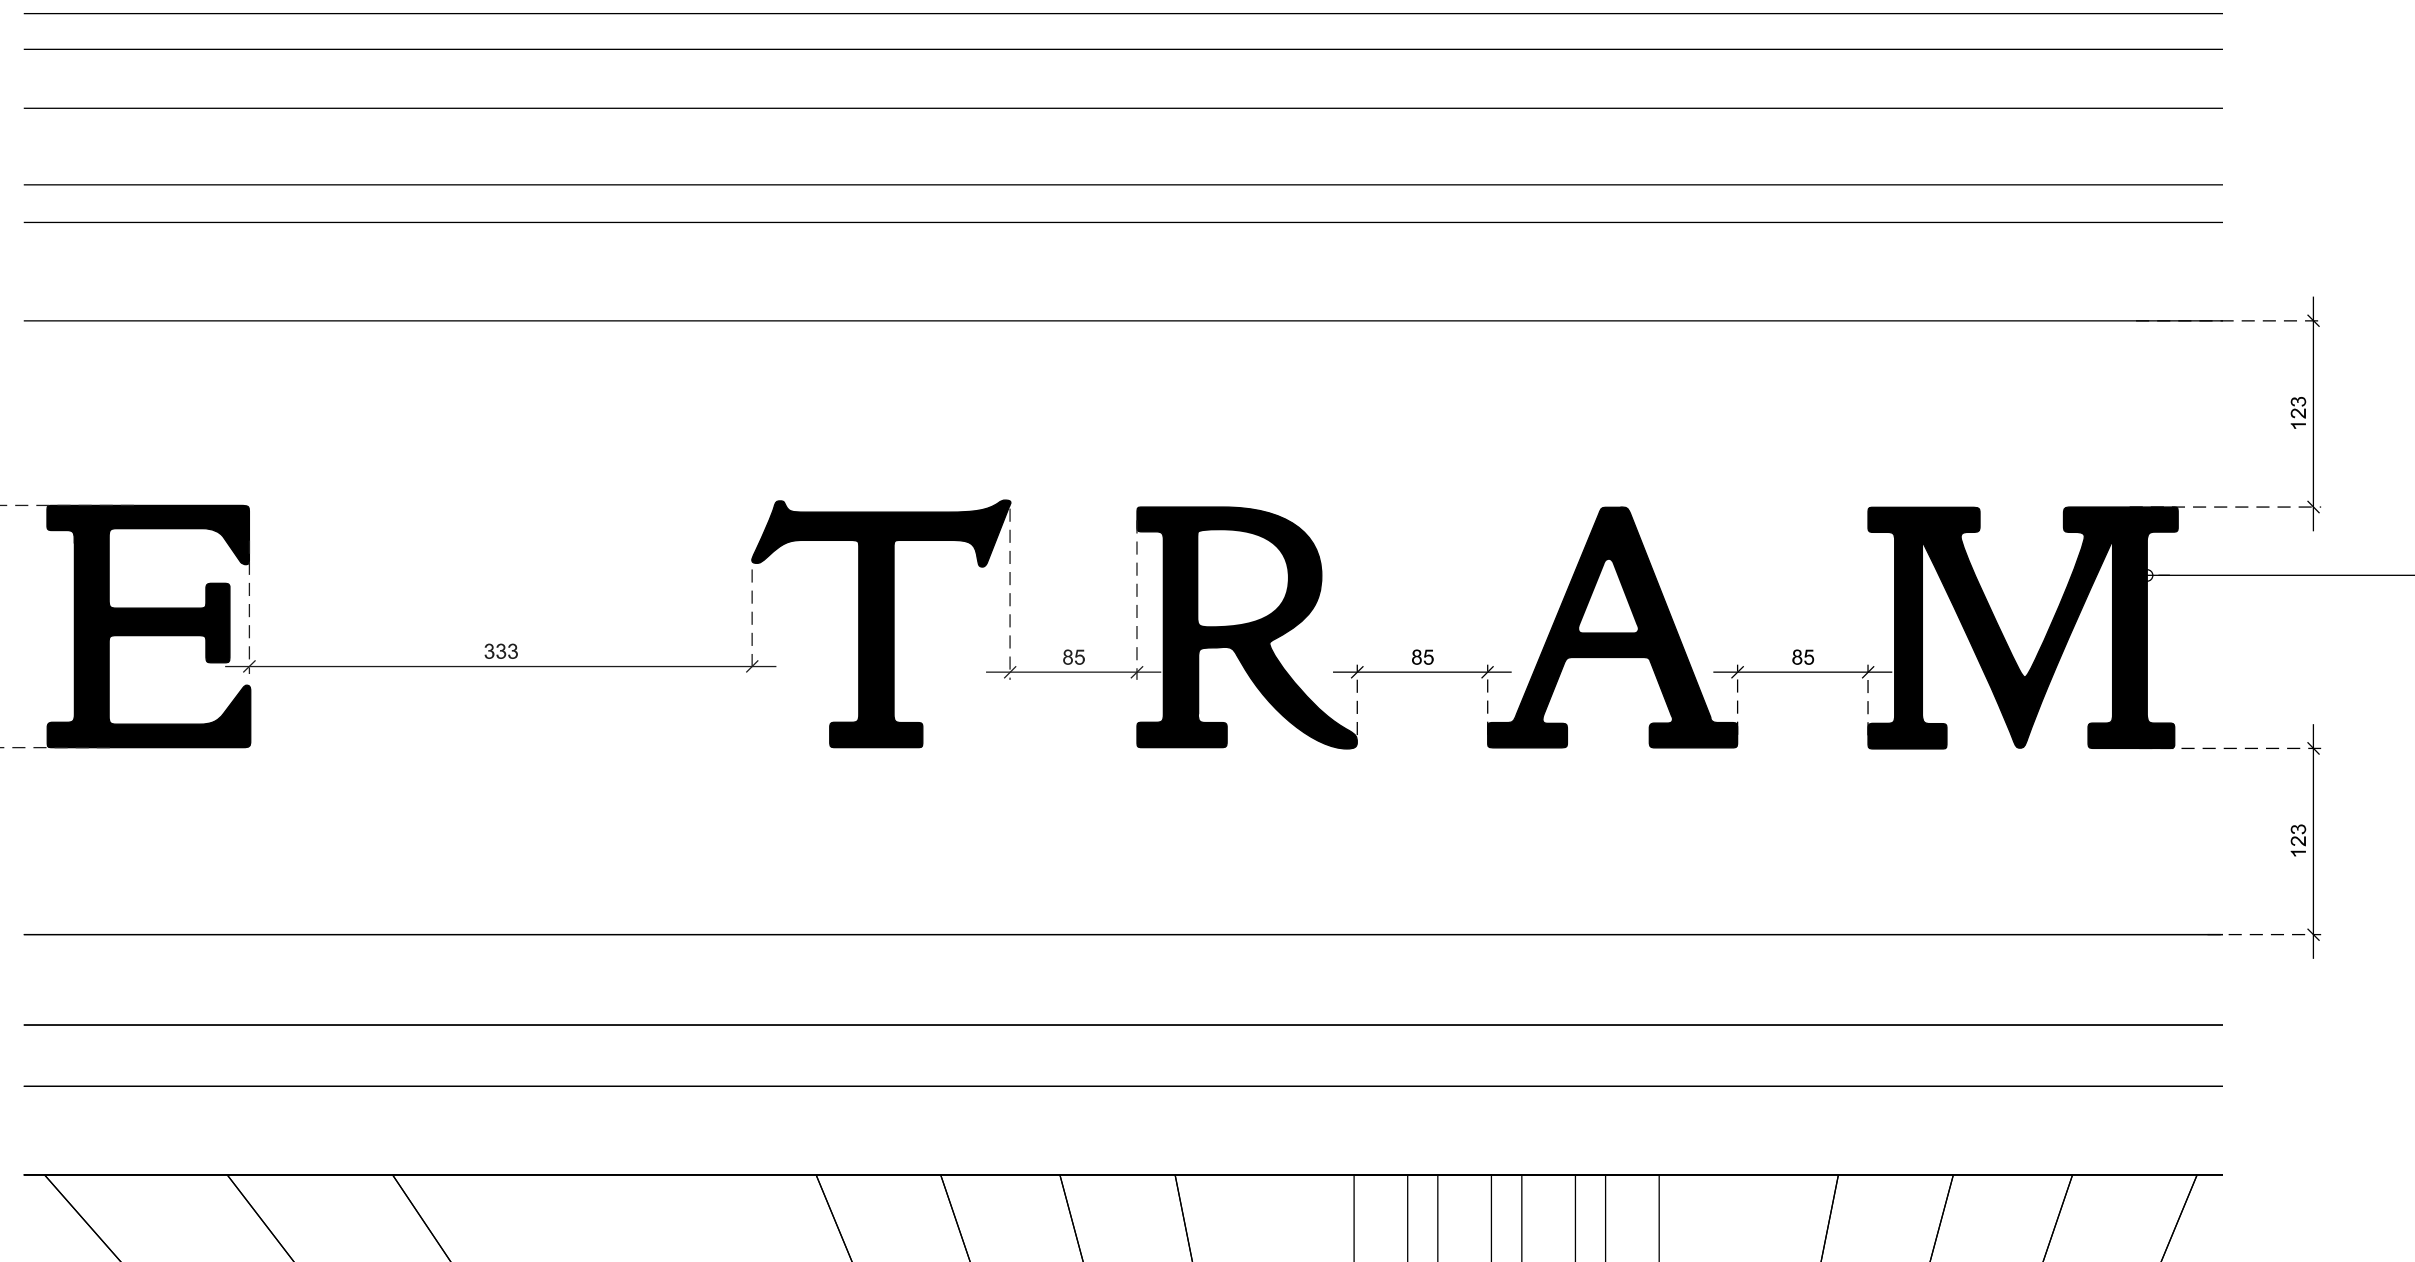

03 Letter Signage Detail
1:5@A1

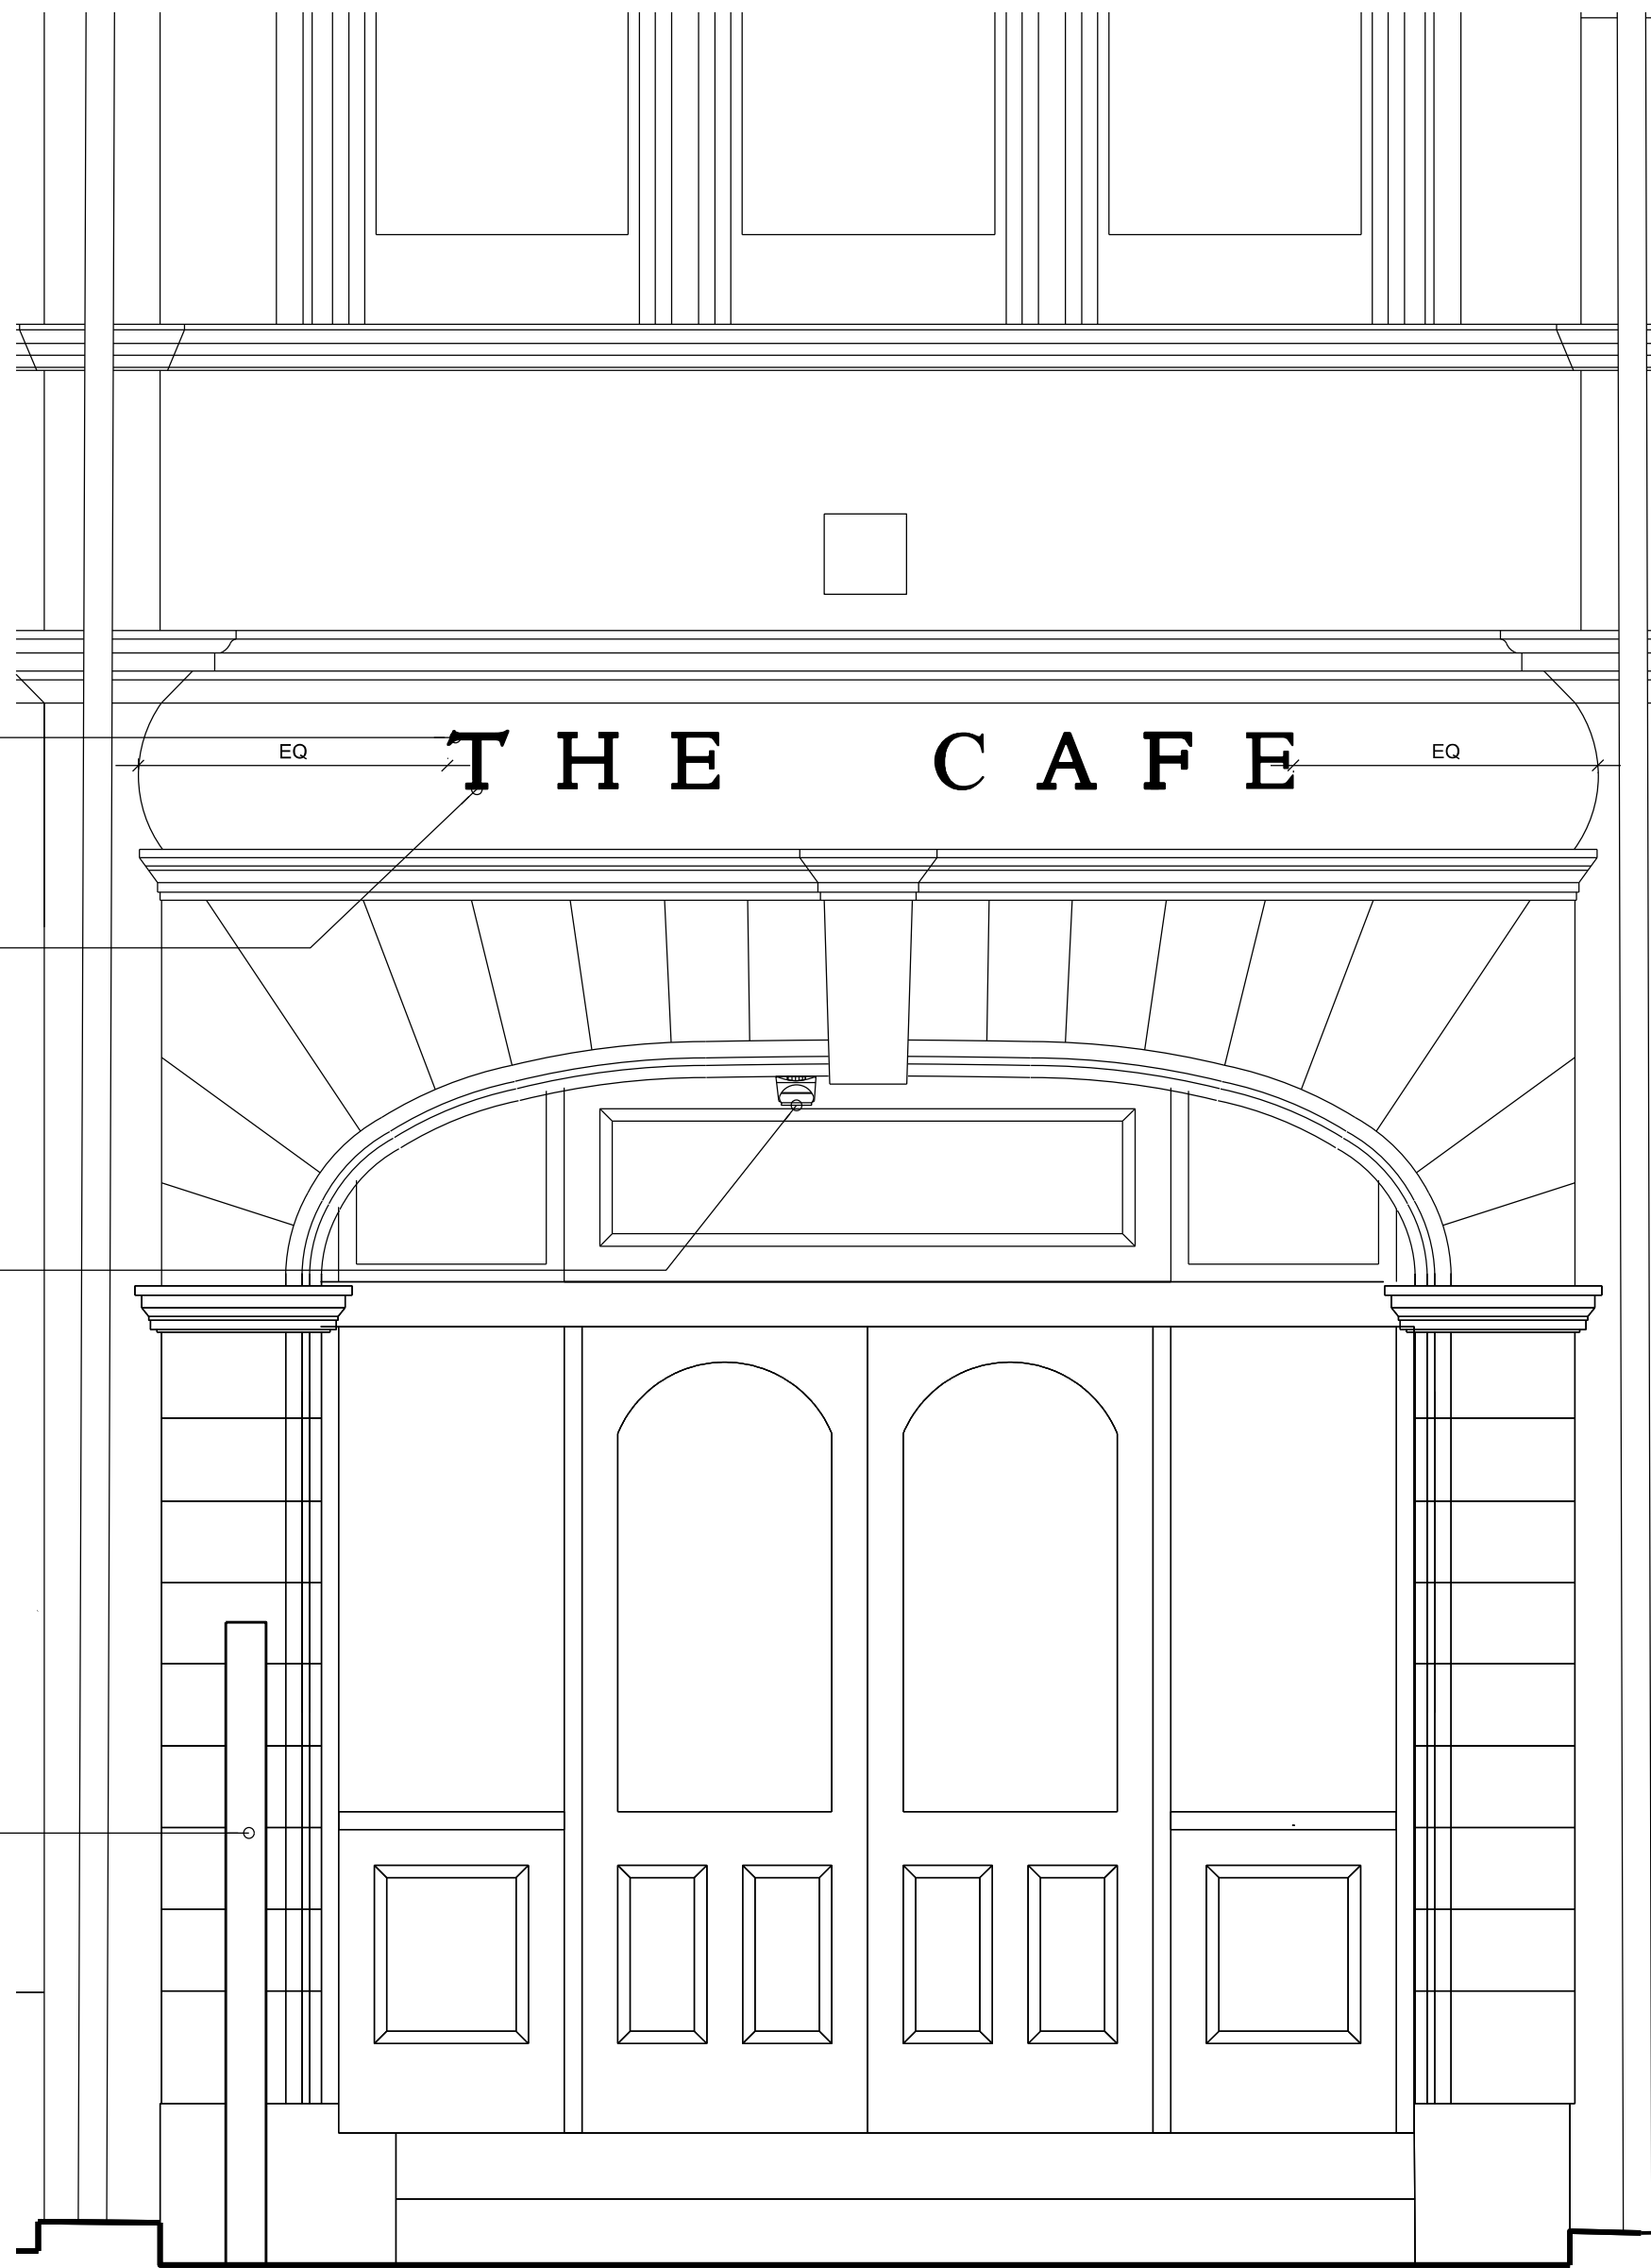

02 East Elevation Cafe Entrance
1:20@A1

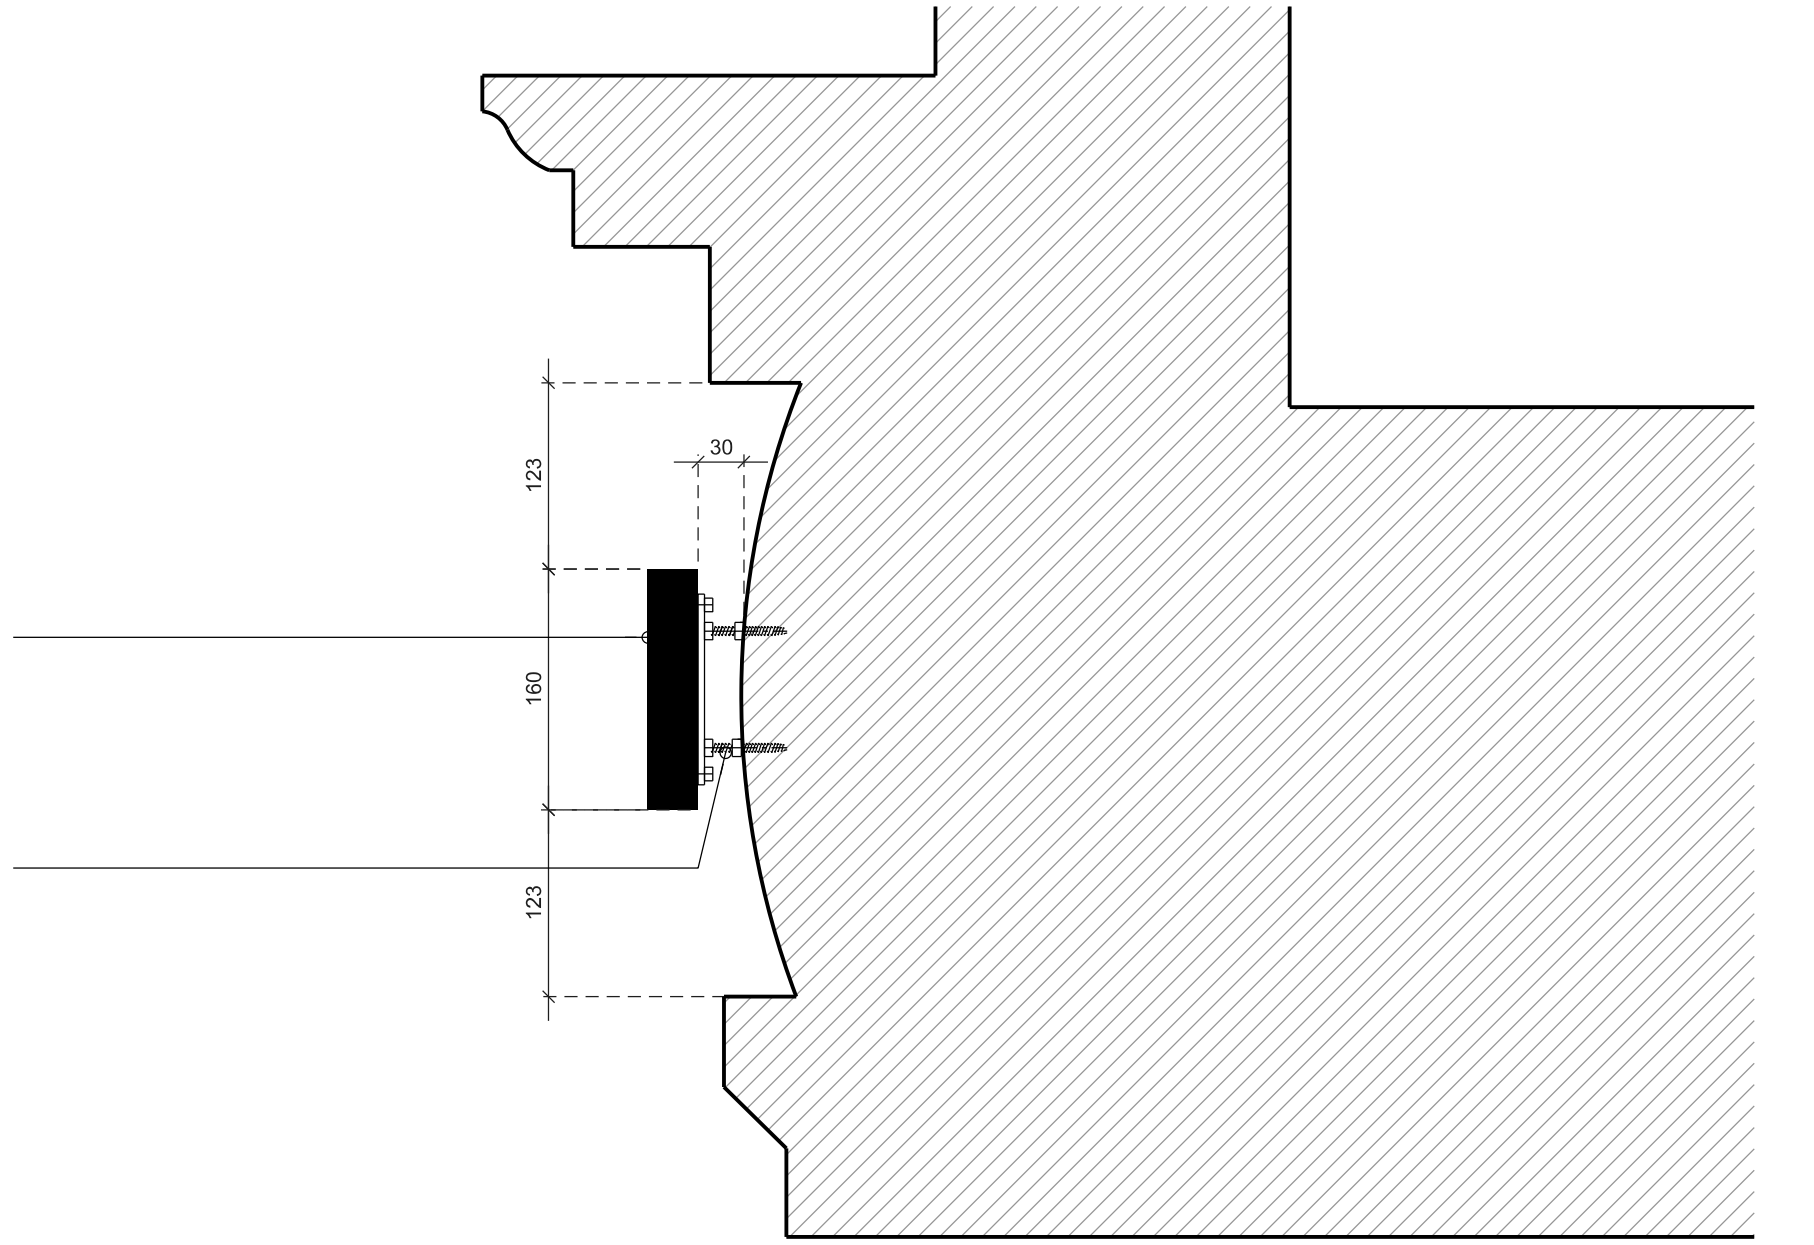

04 Letter Signage Detail
1:5@A1

Freehaus
Studio 2L, Leroy House
436 Essex Road, London N1 3QP

+44 (0) 208 5100 500
studio@freehausdesign.com

freehausdesign.com

Quality Assured. Do Not Scale.
All dimensions and conditions are to be checked on site prior preparing drawings or commencing any work.
© This drawing is the property of Freehaus Design Limited and protected by the Copyright, Designs and Patents, 1988.

Freehaus is a RIBA Chartered Practice.
Registration Number 20013331
Freehaus is a trading name and trademark for Freehaus Design Ltd.
Registered Office: 36 Lancaster Road, Wimbledon, London, SW19 5DD.
Registered in England and Wales No: 8019536

key plan

date	rev	description	status	by	chk
28.08.20	-	Draft Planning	Draft Planning	NL	NL
04.09.20	A	Planning	Planning	NL	NL
15.06.21	B	Planning	Planning	ME	TB

FREEHAUS

project
The Trampery Tottenham Refurbishment

client
The Trampery

drawing title
Illuminated Letter Signage - East Elevation

status
Planning

scale
1:20 and 1:5 @ A1

drawn by
20.08.20 NL

job no — drawing no
178—4405

rev
B