


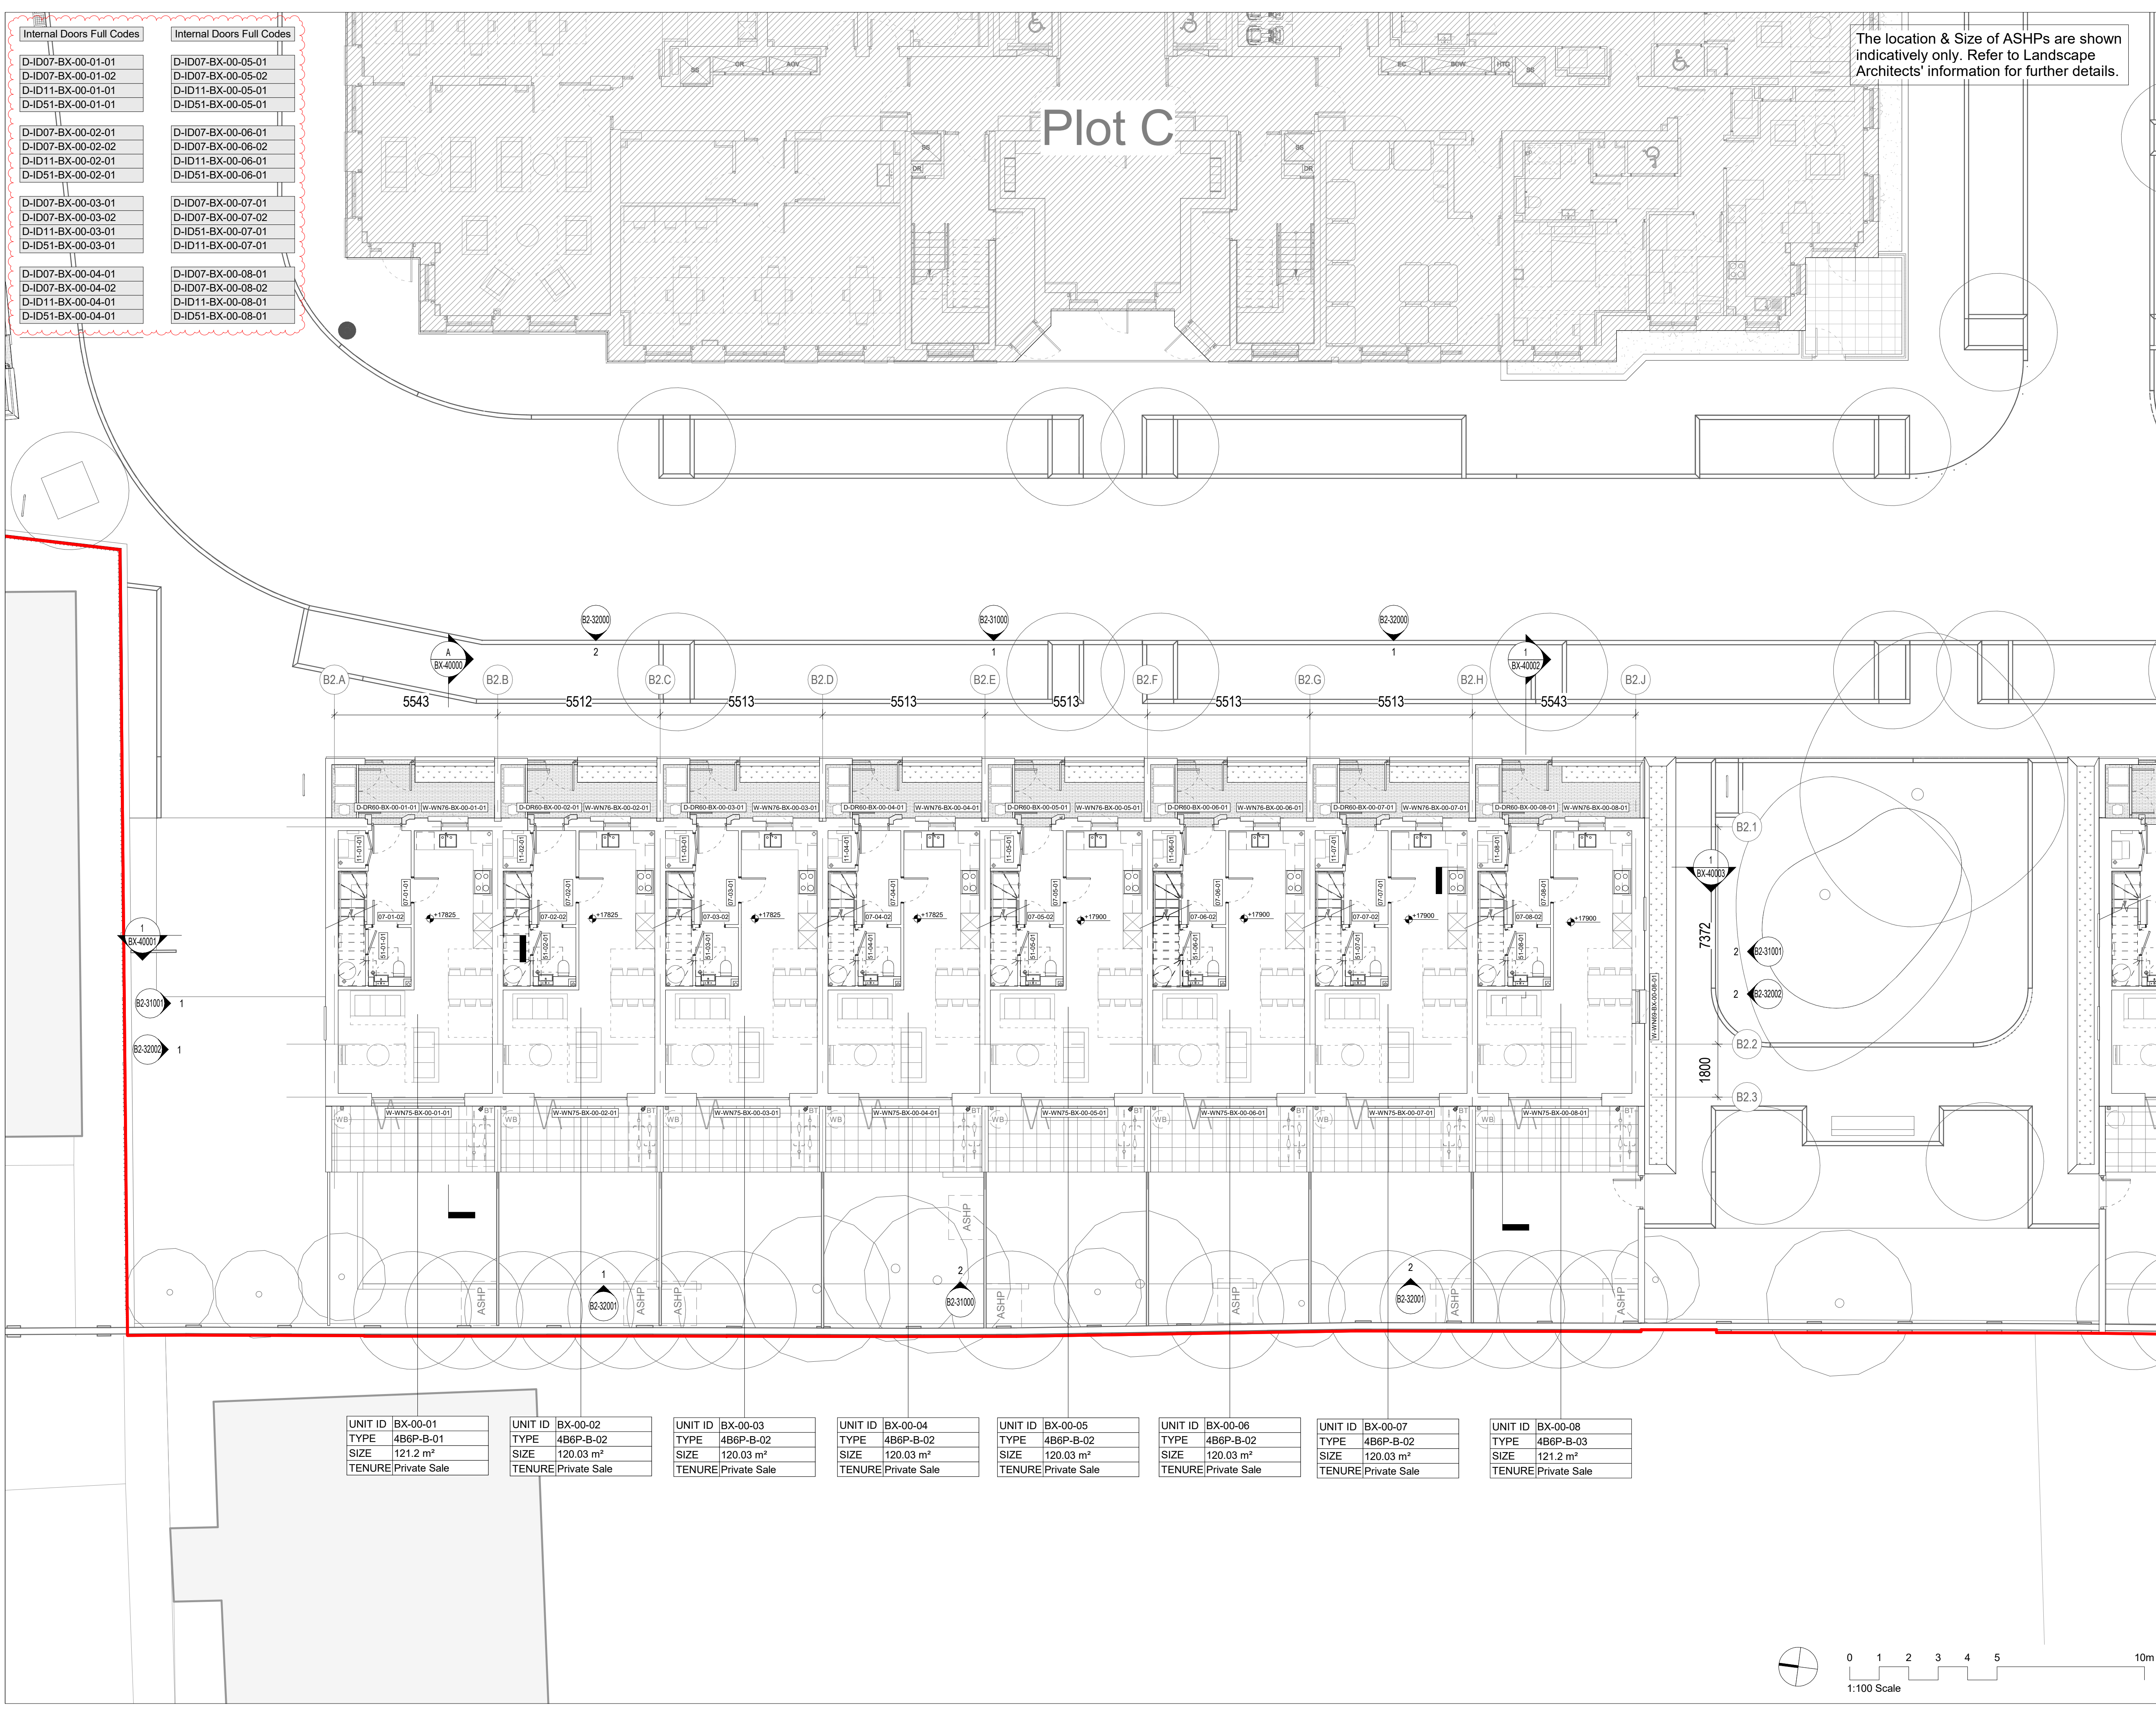

Internal Doors Full Codes	Internal Doors Full Codes
D-ID07-BX-00-01-01	D-ID07-BX-00-05-01
D-ID07-BX-00-01-02	D-ID07-BX-00-05-02
D-ID11-BX-00-01-01	D-ID11-BX-00-05-01
D-ID51-BX-00-01-01	D-ID51-BX-00-05-01
D-ID07-BX-00-02-01	D-ID07-BX-00-06-01
D-ID07-BX-00-02-02	D-ID07-BX-00-06-02
D-ID11-BX-00-02-01	D-ID11-BX-00-06-01
D-ID51-BX-00-02-01	D-ID51-BX-00-06-01
D-ID07-BX-00-03-01	D-ID07-BX-00-07-01
D-ID07-BX-00-03-02	D-ID07-BX-00-07-02
D-ID11-BX-00-03-01	D-ID51-BX-00-07-01
D-ID51-BX-00-03-01	D-ID11-BX-00-07-01
D-ID07-BX-00-04-01	D-ID07-BX-00-08-01
D-ID07-BX-00-04-02	D-ID07-BX-00-08-02
D-ID11-BX-00-04-01	D-ID11-BX-00-08-01
D-ID51-BX-00-04-01	D-ID51-BX-00-08-01

UNIT ID BX-00-01	UNIT ID BX-00-02	UNIT ID BX-00-03	UNIT ID BX-00-04	UNIT ID BX-00-05	UNIT ID BX-00-06	UNIT ID BX-00-07	UNIT ID BX-00-08
TYPE 4B6P-B-01	TYPE 4B6P-B-02	TYPE 4B6P-B-02	TYPE 4B6P-B-02	TYPE 4B6P-B-02	TYPE 4B6P-B-02	TYPE 4B6P-B-02	TYPE 4B6P-B-03
SIZE 121.2 m²	SIZE 120.03 m²	SIZE 120.03 m²	SIZE 120.03 m²	SIZE 120.03 m²	SIZE 120.03 m²	SIZE 120.03 m²	SIZE 121.2 m²
TENURE Private Sale	TENURE Private Sale	TENURE Private Sale	TENURE Private Sale	TENURE Private Sale	TENURE Private Sale	TENURE Private Sale	TENURE Private Sale

The location & Size of ASHPs are shown indicatively only. Refer to Landscape Architects' information for further details.

KEY PLAN

CLIENT

C

catalyst

Hill

Created for Living

DISCLAIMER:

1. This drawing has been prepared for the sole use of the Stage 4 Technical Design and St Ann's Phase 1A related development and is limited to the scope and terms of KCA's appointment.
2. KCA shall not be liable for the use of this drawing for any purpose other than that for which it was originally prepared or for the modification or alteration of the drawing by others.
3. KCA own all intellectual property rights including any copyright contained in the designs unless stated otherwise in our appointment.
4. Do not scale from this drawing. Refer to written dimensions only.
5. All levels and dimensions should be checked on site and any discrepancies notified to the architect prior to proceeding with any works.
6. Please note that KCA are not the Principal Designer (Building Safety Act), the Principal Designer is Hill Partnerships Ltd. All drawings and designs must be reviewed and approved by the Principal Designer.

SUPPLEMENTARY NOTES:

• This drawing and site boundary is based on survey information provided by others including site levels and topographical survey information prepared by Digital for and architectural information produced by others. KCA are not liable for any errors, discrepancies or omissions arising from this information.
• This drawing should be read in conjunction with the relevant notes, drawings and supporting documentation by KCA and others including specification and all relevant health & safety and CDM information.
• Information shown on KCA drawings outside the building footprint is indicative only. Please refer to Landscape Architect and Civil Engineers information for site levels and detailing of external landscaping.
• MEP and structural items shown are indicatively only. Refer to MEP engineer and Structural Engineer's drawings and specification for this information.

NOTES

1. Please note FFL levels are taken from top of screed and do not include floor finishes (AFFL).
2. Please note that the furniture shown demonstrates building regulations compliance layouts, and these are not to be used for the setting out of MEP. For Hill sales furniture layouts to be used for MEP setting out, please refer to the 14000 series house type drawings.

Key:

WB Water Butt
BT Bto Tap
VC Vent Cowl

C02	S5	Stage 4B Issue - Internal Doors ID Revised	25/06/24
C01	S5	External Windows/ Doors Stage 4B	13/06/24
P02	S2	Windows Updated for Overheating Strategy	19/01/24
P01	S2	Cladding Package Part 02	11/09/23
Rev	Status	Reason for Issue	Date

Karakusevic Carson Architects

Studio 501
37 Greiner St
Hackney
London E2 8HD
mail@karakusevic-carson.com | 0207 566 6300

PROJECT

St. Ann's New Neighbourhood, Phase 1A

TITLE

Plot B2, Ground Floor Plan, Proposed

DRAWING NUMBER

N15301-KCA-B2-00-DR-A-11000

REVISION

C02

STATUS

S5 - Suitable for review and acceptance

REVISION DATE

25/06/24

DRAWN BY

GB / KH

SCALE

1:100 @ A1

FIRST ISSUED

01/03/24

CHECKED BY

RB / EB

KCA PROJECT NUMBER

634