


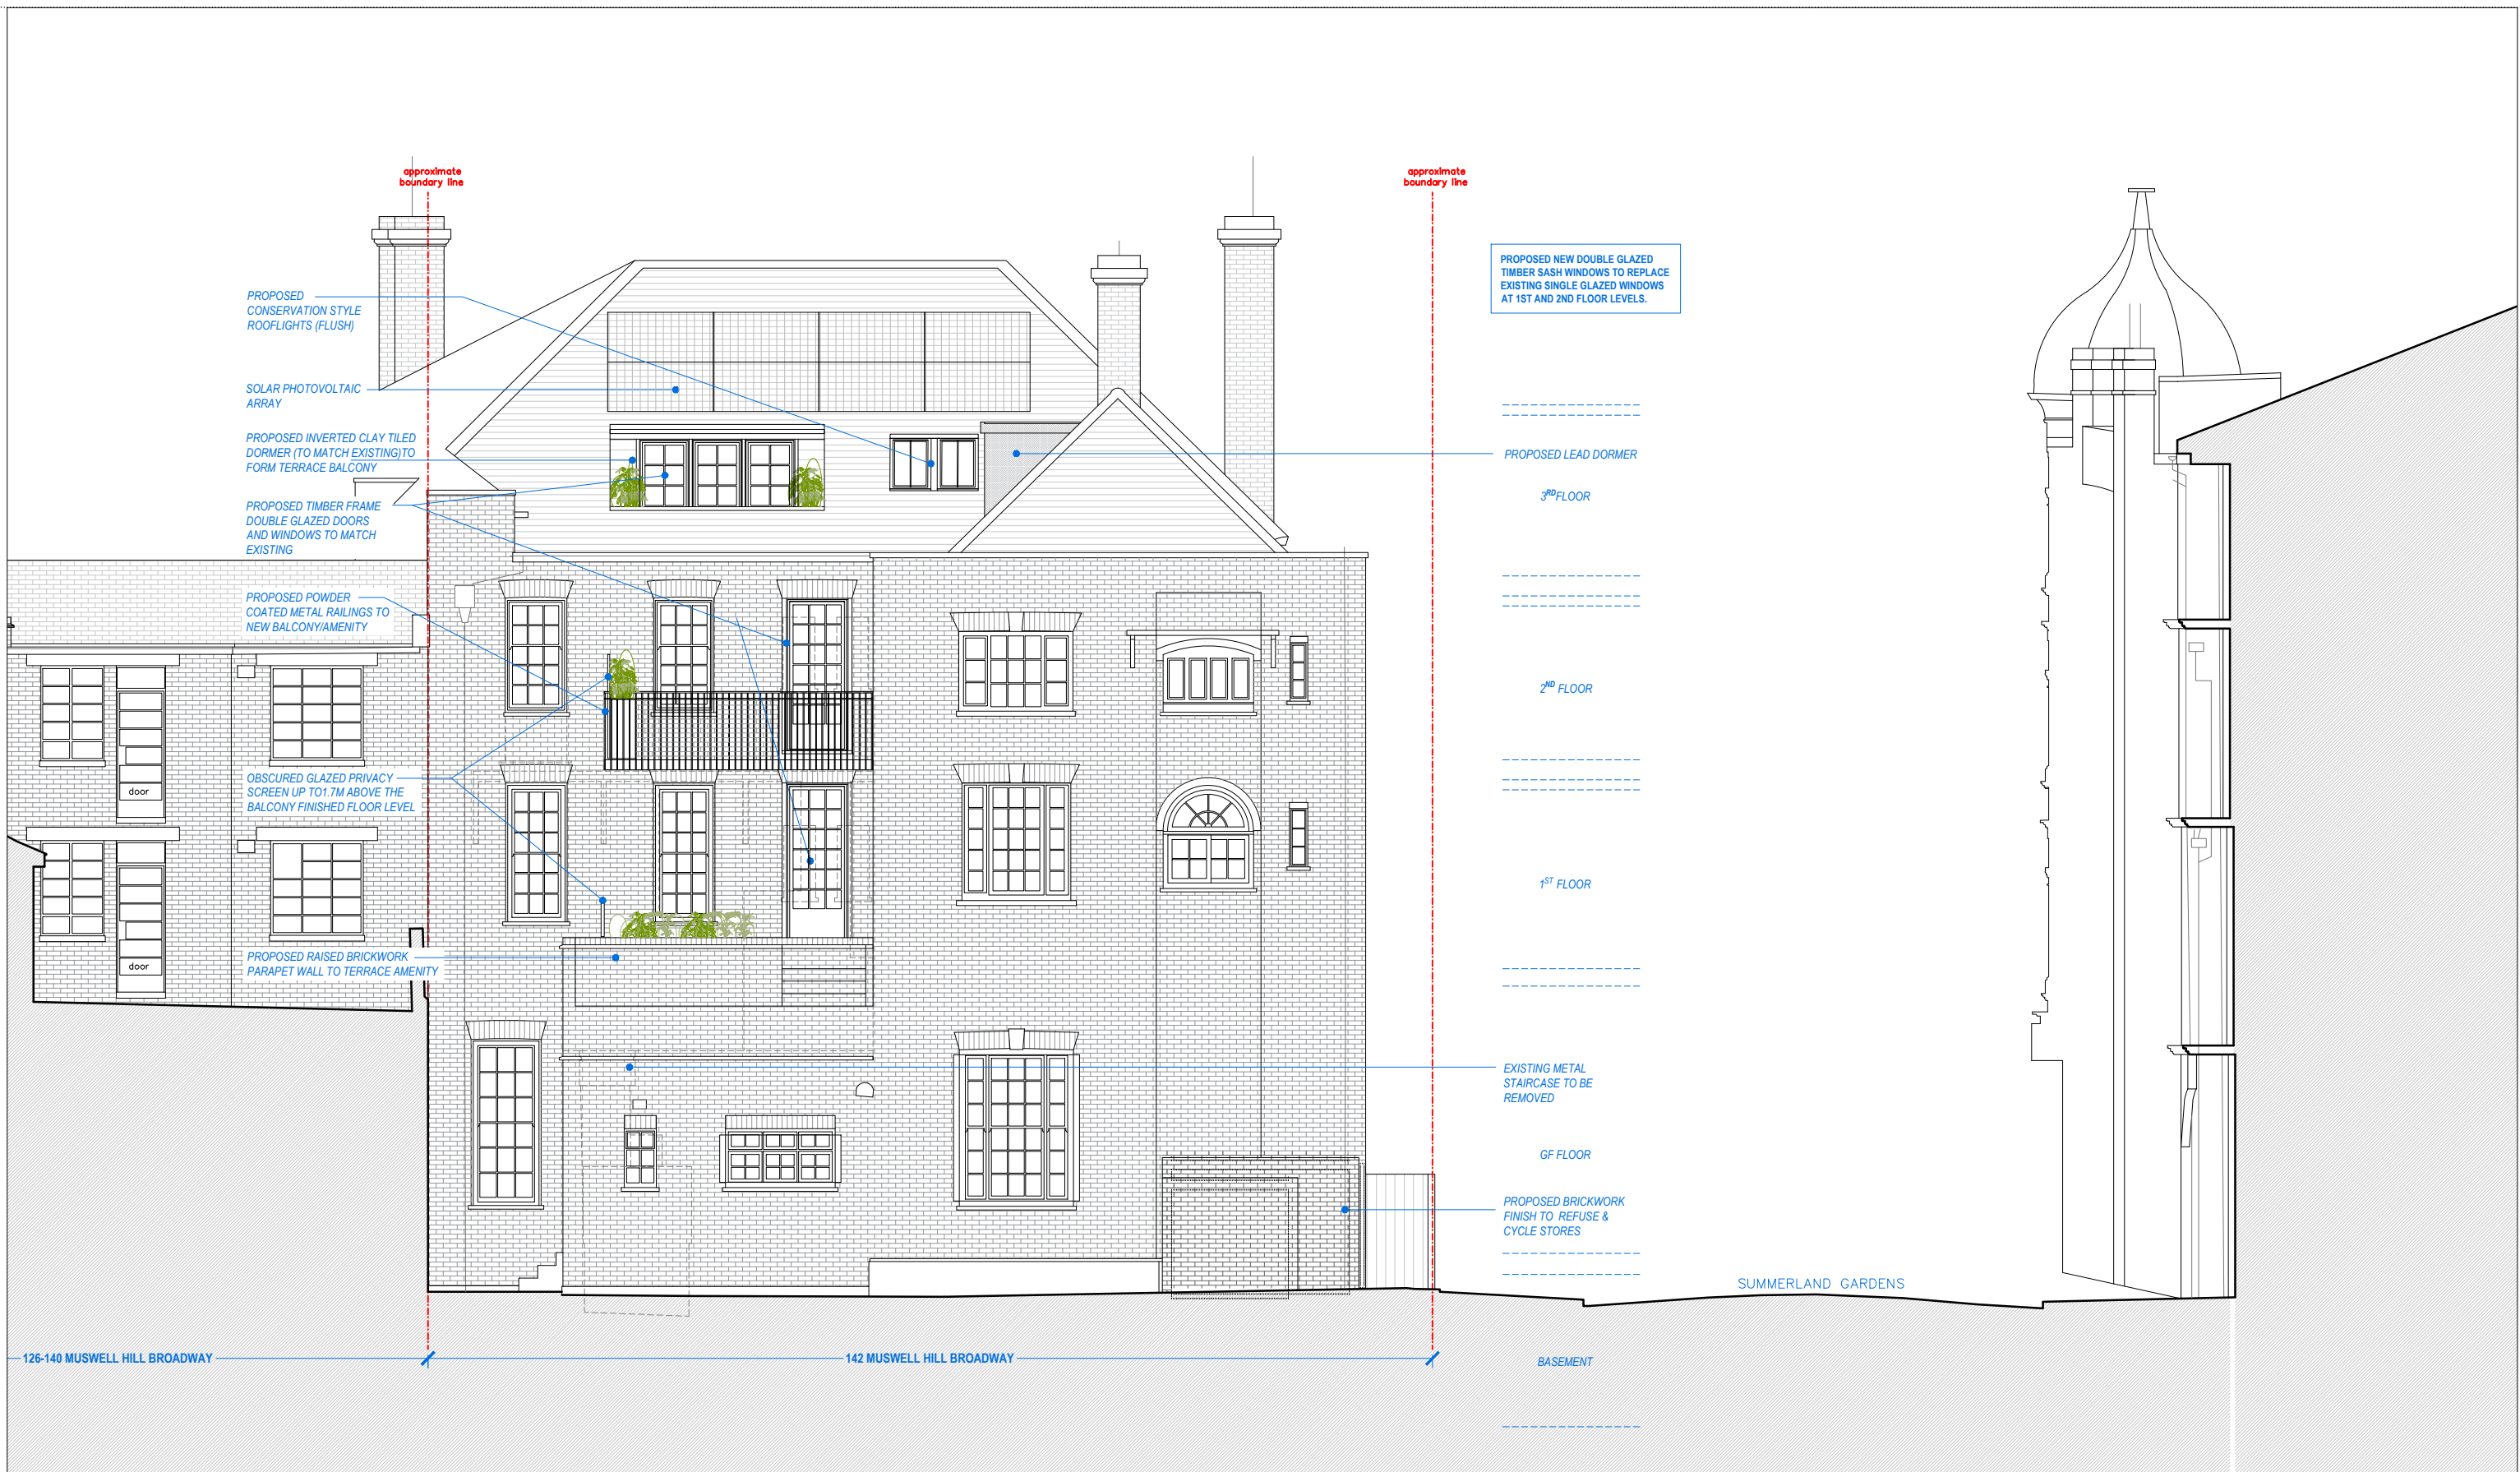

[01] Proposed Rear / South-East Elevation

NOTE: DO NOT SCALE FROM DRAWINGS – EXCEPT FOR PLANNING PURPOSES. ALL DISCREPANCIES TO BE REPORTED TO ARCHITECT IMMEDIATELY. ALL DIMENSIONS TO BE VERIFIED BY CONTRACTOR ON SITE PRIOR TO THE COMMENCEMENT OF ANY WORKS.	P111/04/24Issued For Planning P202/07/24Planning amendments (ref:HGY/2024/1052) issued including omission of side dormer, additional information to refuse/recycling and cycle store provisions as as agreed with Planning Case Officer.	ISO-A3	VIVENDI ARCHITECTS LTD Unit E3, 37 High Street, London N14 6LD Tel/Fax +44 (0)20 3232 4000 - email: info@vivendiarchitects.com © VIVENDI ARCHITECTS LTD 2009 All rights reserved, including but not limited to The Copyright, Designs and Patents Act 1988	CLIENT: Red Primrose Ltd.	DRAWN: SM CHECKED: PK ISSUED BY: SM JOB AND DRAWING NO: 1926-P03-02	STATUS: PLA SCALE AT A3: 1:100 REVISION: P2
	PROJECT TITLE: 142 Muswell Hill Broadway, London N10 3RY					
	DRAWING TITLE: Proposed Rear / South-East Elevation					
	Scale 1:100 0 1 2.5 5 10m					

1926-P03-02