


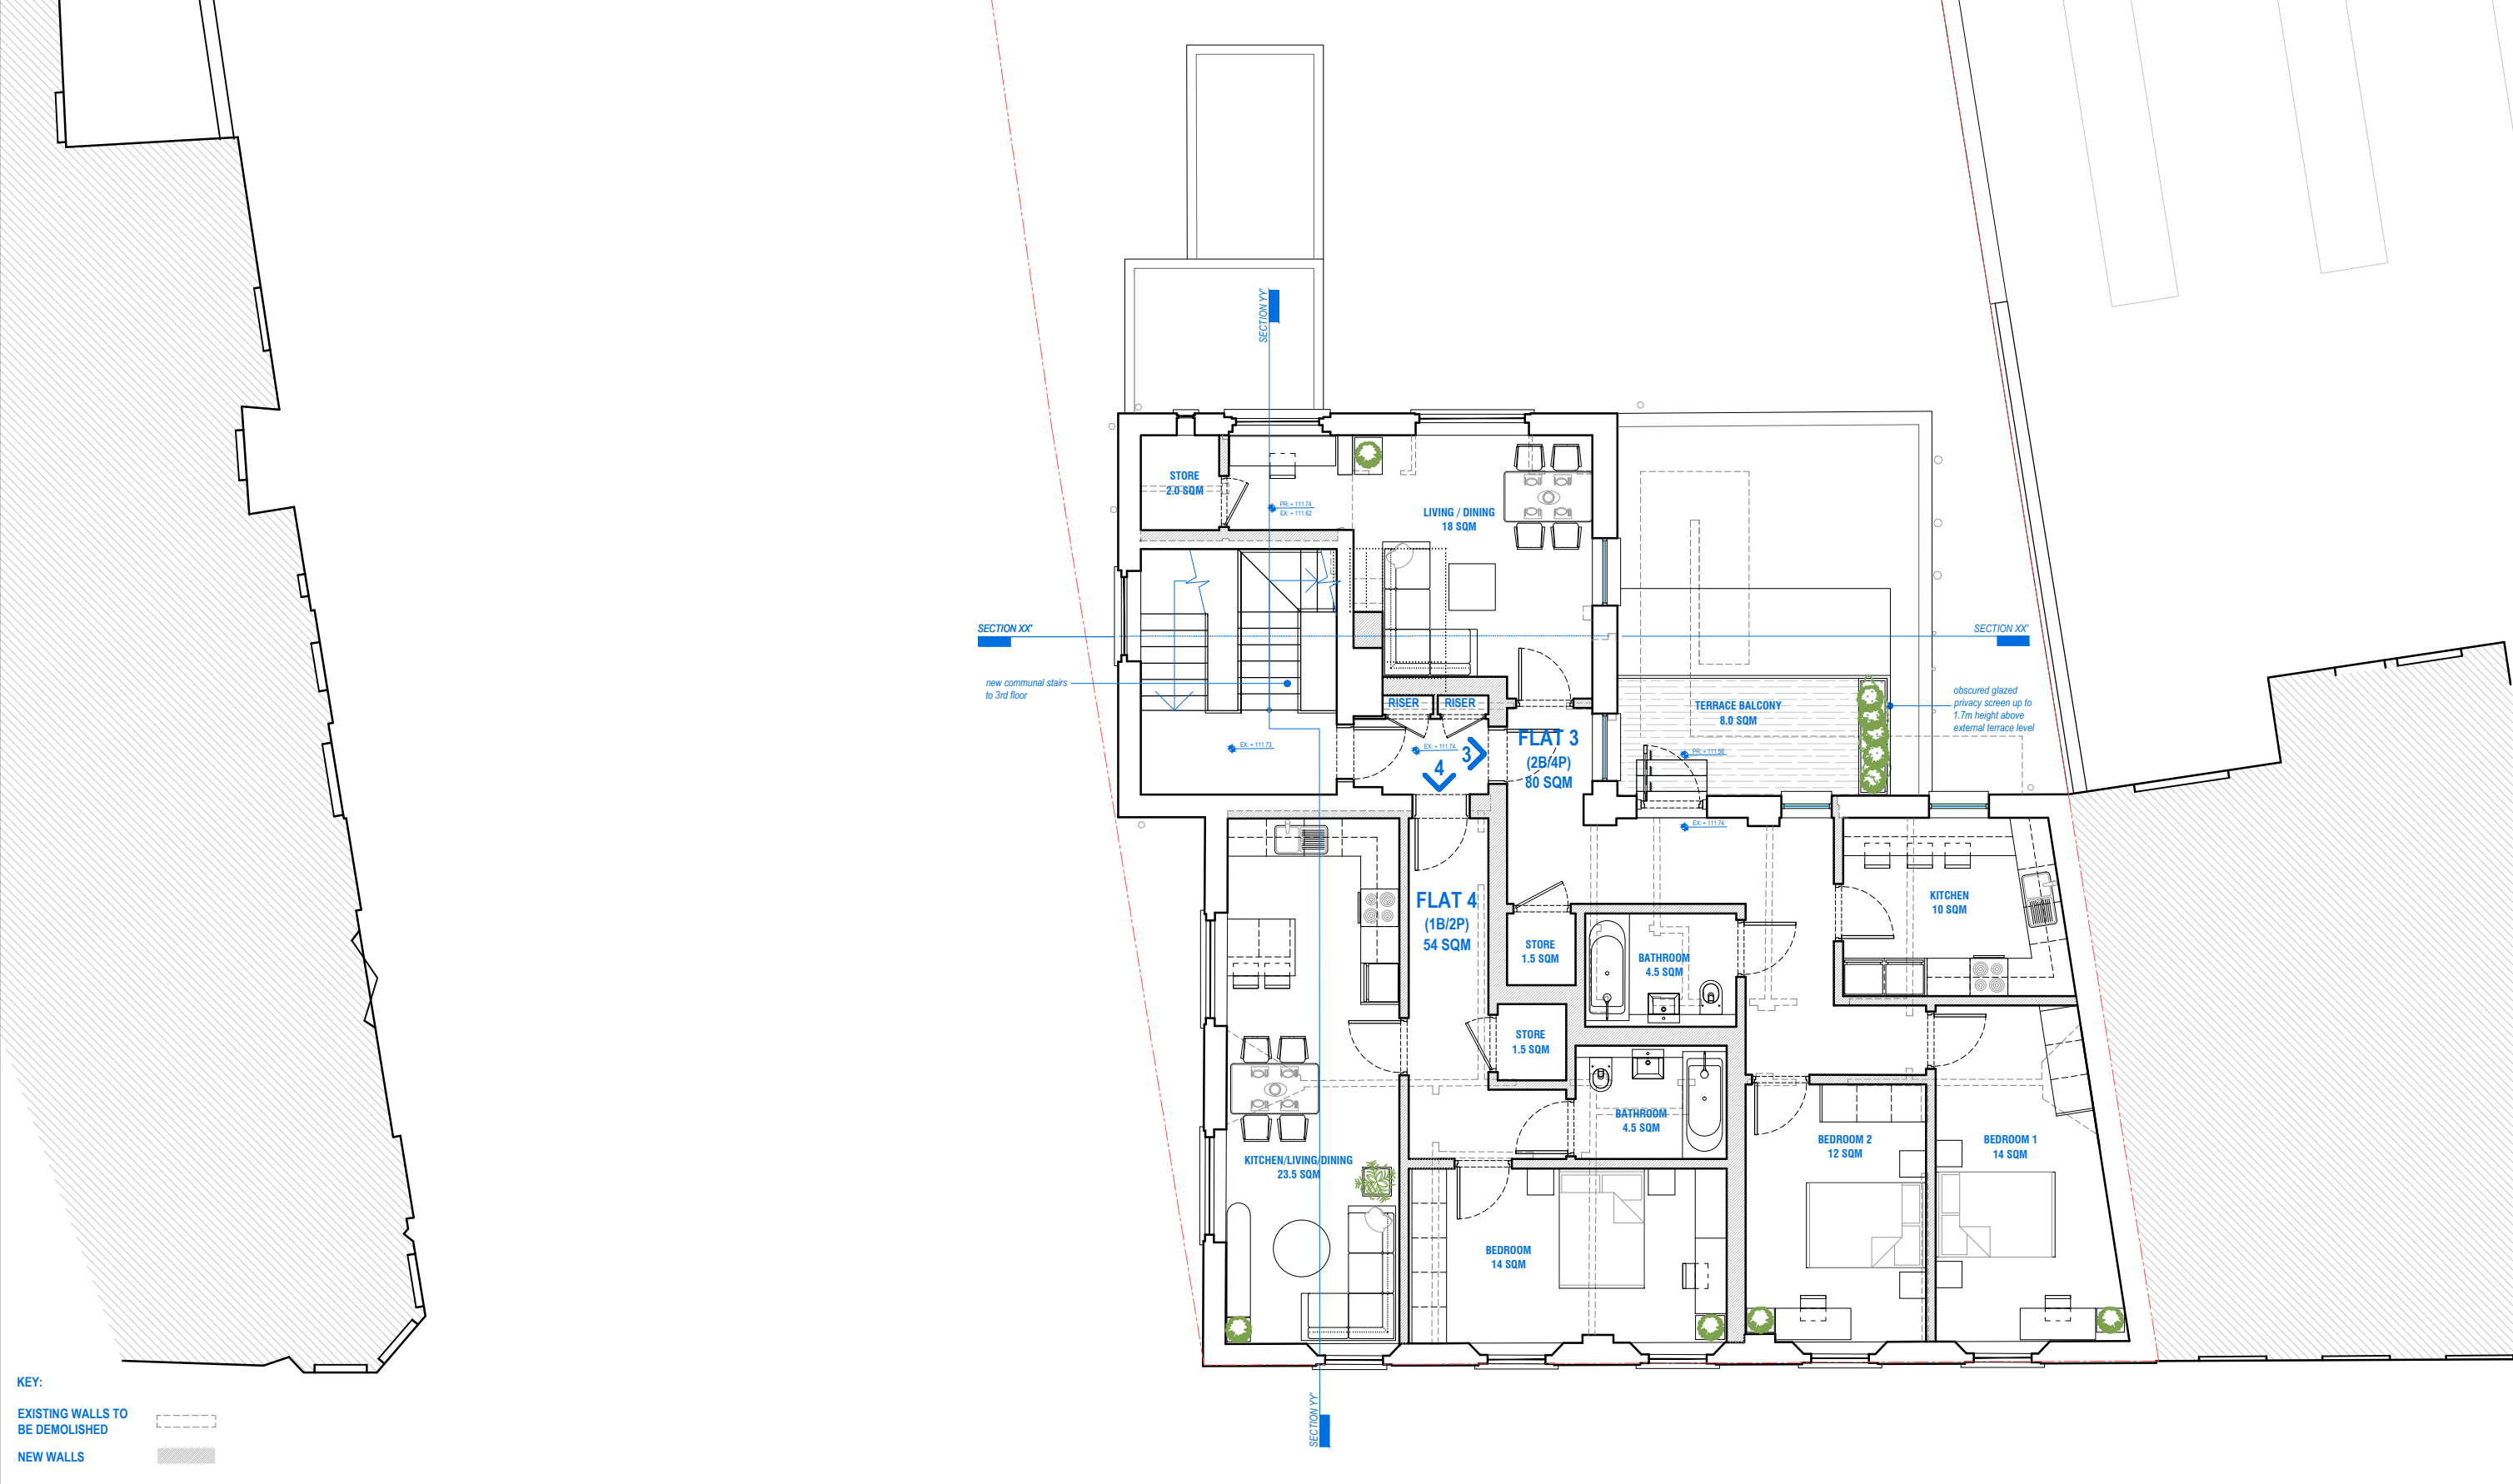

[01] Proposed Second Floor Plan

NOTE: DO NOT SCALE FROM DRAWINGS – EXCEPT FOR PLANNING PURPOSES. ALL DISCREPANCIES TO BE REPORTED TO ARCHITECT IMMEDIATELY. ALL DIMENSIONS TO BE VERIFIED BY CONTRACTOR ON SITE PRIOR TO THE COMMENCEMENT OF ANY WORKS.	P1 11/04/24 Issued For Planning P2 02/07/24 Planning amendments (ref:HGY/2024/1052) issued including omission of side dormer, additional information to refuse/recycling and cycle store provisions as as agreed with Planning Case Officer.	ISO-A3 VIVENDI ARCHITECTS LTD Unit E3, 37 High Street, London N14 6LD Tel/Fax +44 (0)20 3232 4000 - email: info@vivendiarchitects.com © VIVENDI ARCHITECTS LTD 2009 All rights reserved, including but not limited to The Copyright, Designs and Patents Act 1988	CLIENT: Red Primrose Ltd.	DRAWN: SM	STATUS: PLA	
				CHECKED: PK	SCALE AT A3: 1:100	REVISION: P2
				ISSUED BY: SM	JOB AND DRAWING NO: 1926-P02-02	
	DRAWING TITLE: Proposed Second Floor Plan					