


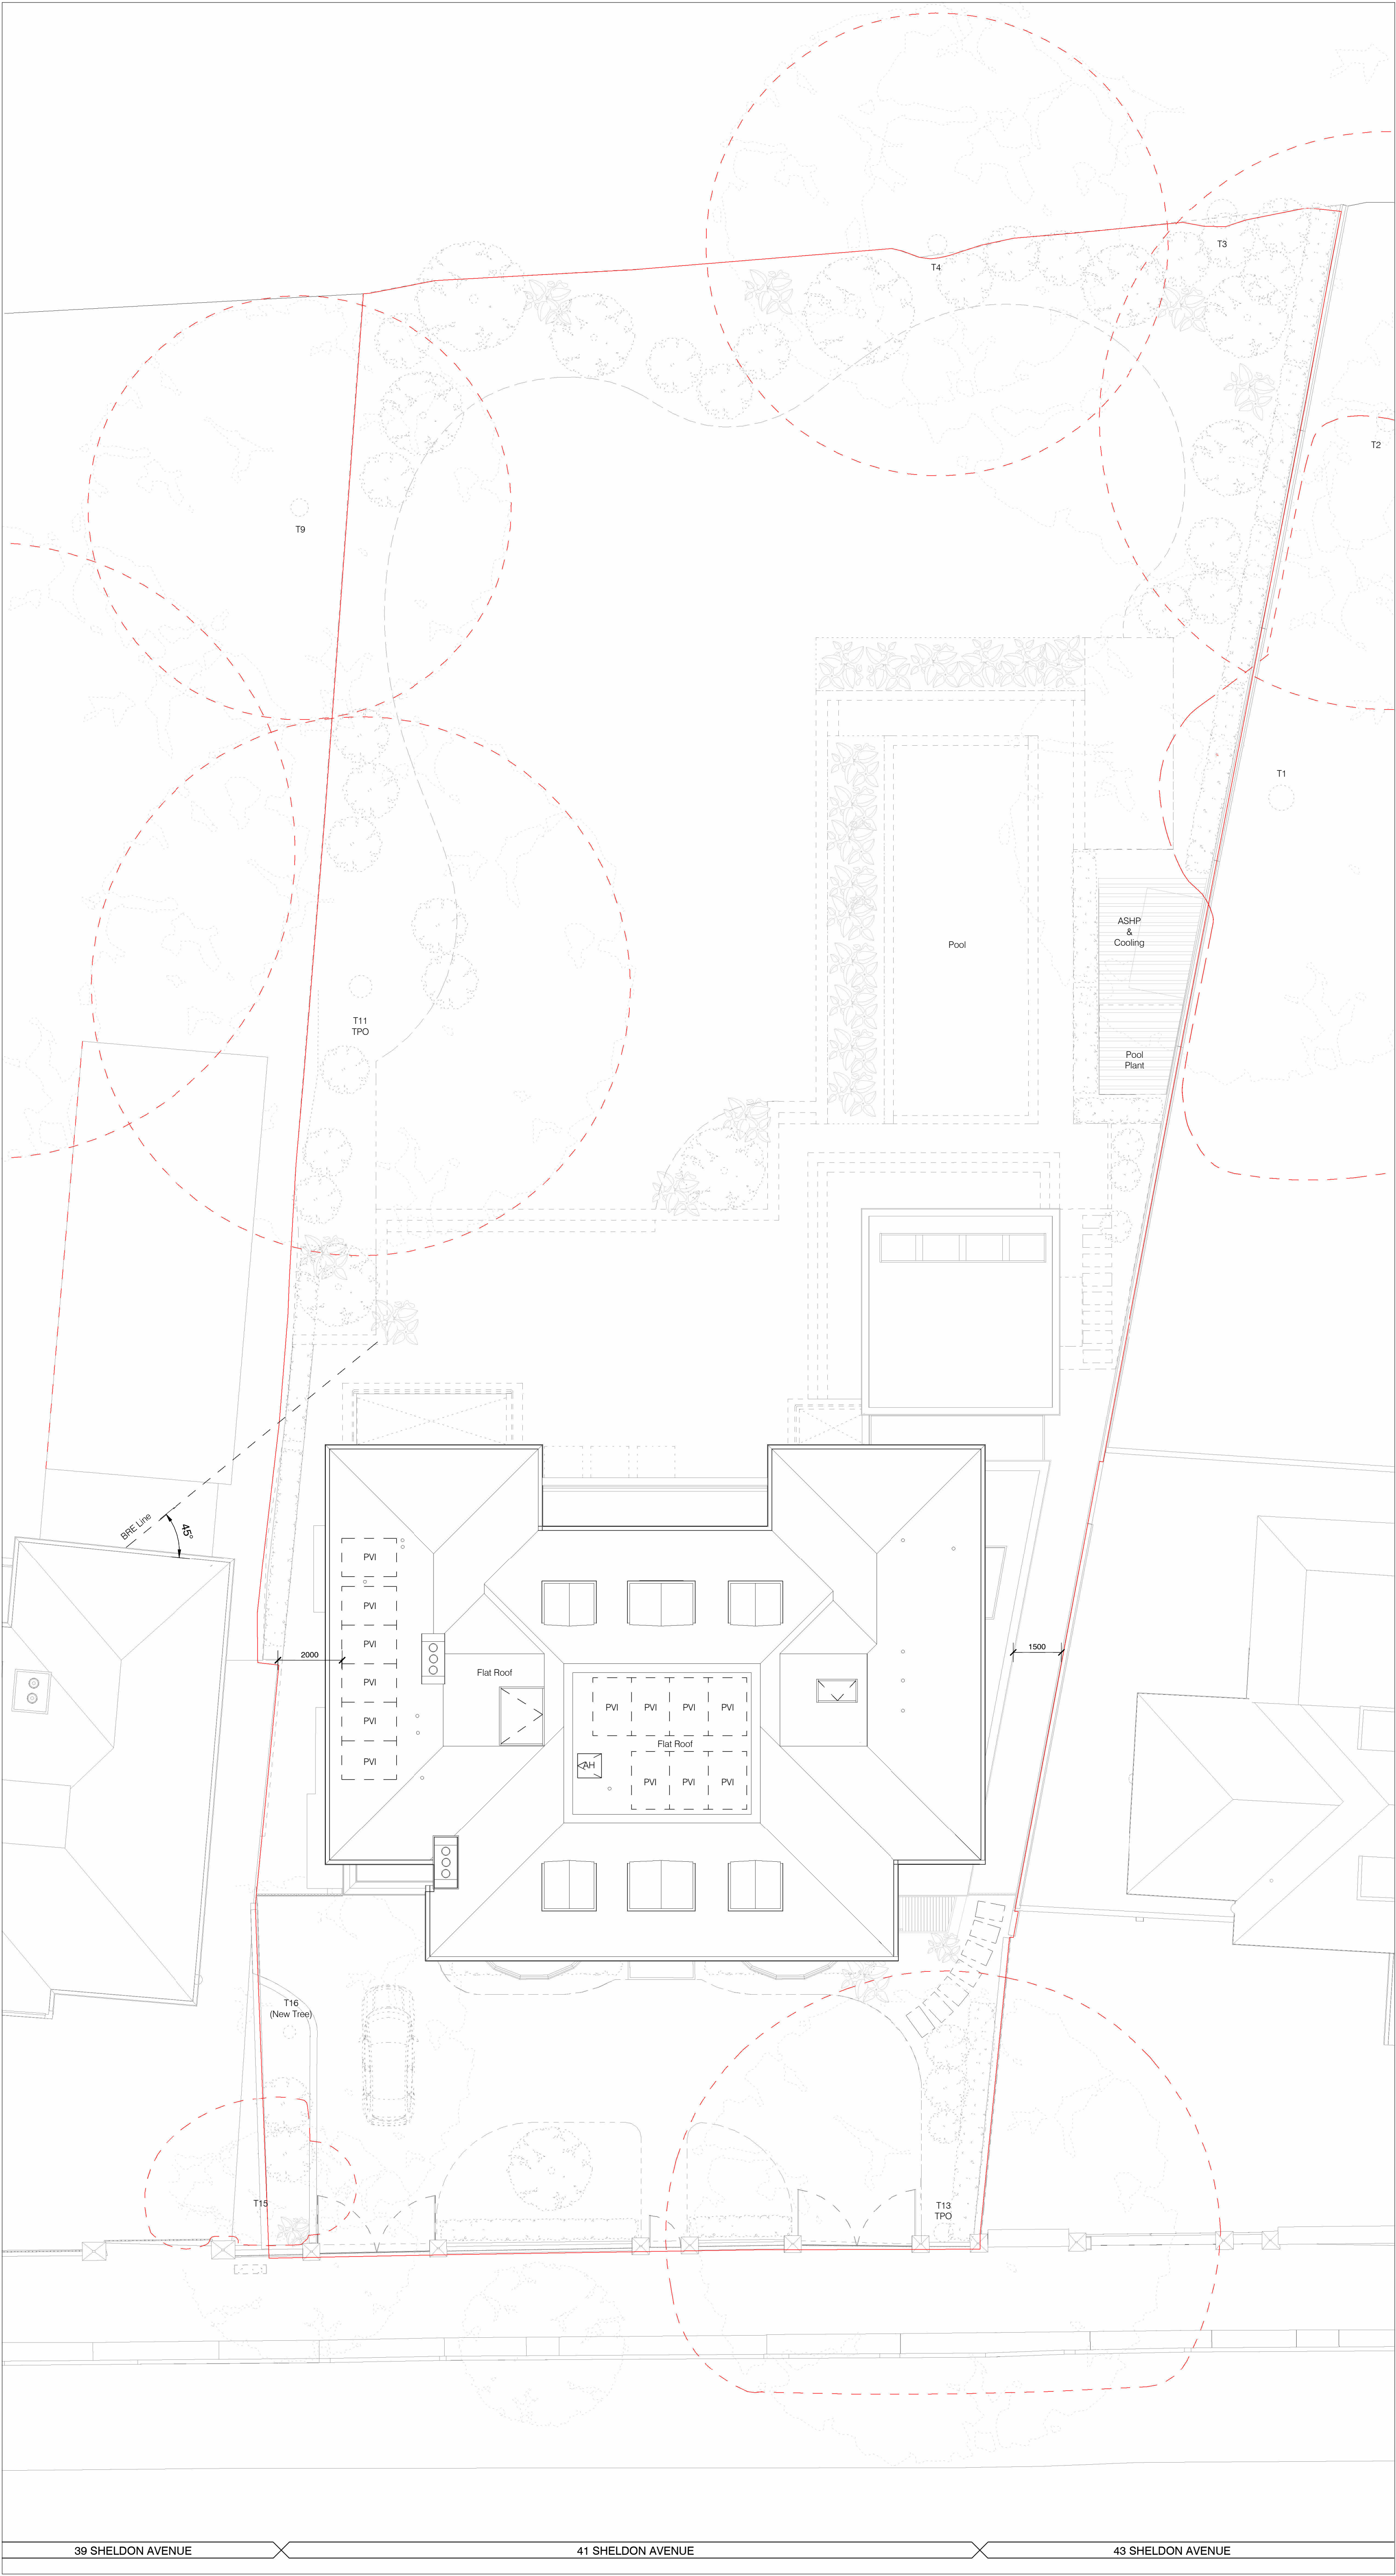

Key Site Plan



Scale: 1:1250 @A1

Key:

- Existing fabric
- Proposed structure
- Area of development

Trees:

Note: Refer to Arboriculturalist's Report

T1	Tulip Tree	T10	Lime
T2	Weeping Willow	T11	Silver Birch
T3	English Oak	T13	Silver Lime
T4	English Oak	T15	Magnolia
T9	Pine	T16	Replacement (New Tree)
- - -	Root Protection Zones		
○	Existing Trees	○	Proposed Trees

General Notes:

- Existing drawings based on April 2023 survey from On Centre Surveys.
- For landscape refer to Landscape Plan by James Smith.
- For works to or near to trees refer to Tree Report by John Cromar's Arboricultural Company.

P2	30.08.2024	Bey windows added to ground floor front elevation
P1	12.07.2024 08.03.2024	Design Development Issue for Planning

PLANNING

Project Number: 23002

Client: Eva Stengaard and Mark Tognolini

Date: 30.08.2024

Scale: 1:200 @ A3 / 1:100 @ A1

Project: 41 Sheldon Avenue, N6

Drawing Title: Proposed Landscape Plan

Drawing No: SHA-MWA-B-00-DR-A-P1900	Rev: P2	
Drawn: AM/DR	Approved by: AMB	Signed: LG

Marek Wojciechowski Architects

66-68 Margaret Street W1W 8SR T: 020 7580 6396 www.mwa.co.uk

Copyright Marek Wojciechowski Architects. No implied license exists. This drawing should not be used to calculate areas for the purposes of valuation. All dimensions to be checked on site by the contractor and each dimension to be true responsibility. Do not scale drawings. All work must comply with relevant British Standards and Building Regulations requirements. Drawing errors and omissions to be reported to the architect.



0m 2m 4m 6m 8m 10m