





LOCATION PLAN
1:1250 @ A4

 

BLOCK PLAN
1:500 @ A4

 

Address - Unit 4, Grosvenor Way, London E5 9ND
Phone - 020 3781 8008
E-mail - office@redwoodsprojects.co.uk
Web - www.redwoodsprojects.co.uk

Any errors on Dimensions to be reported to the Architect prior to commencement of Works.
Dimensions and areas are based on survey information.
This drawing is copyright © Redwoods Projects.
All dimensions to be checked on site Prior work.

REFERENCE: 41 WINCHELSEA ROAD, LONDON N17 6XJ, UK

TITLE: LOCATION & BLOCK PLAN


PROJECT No 2098 DATE: 20-03-2024

SHEET No **E 00**


NOTES:

DRAWN BY **MA**


EDITED BY

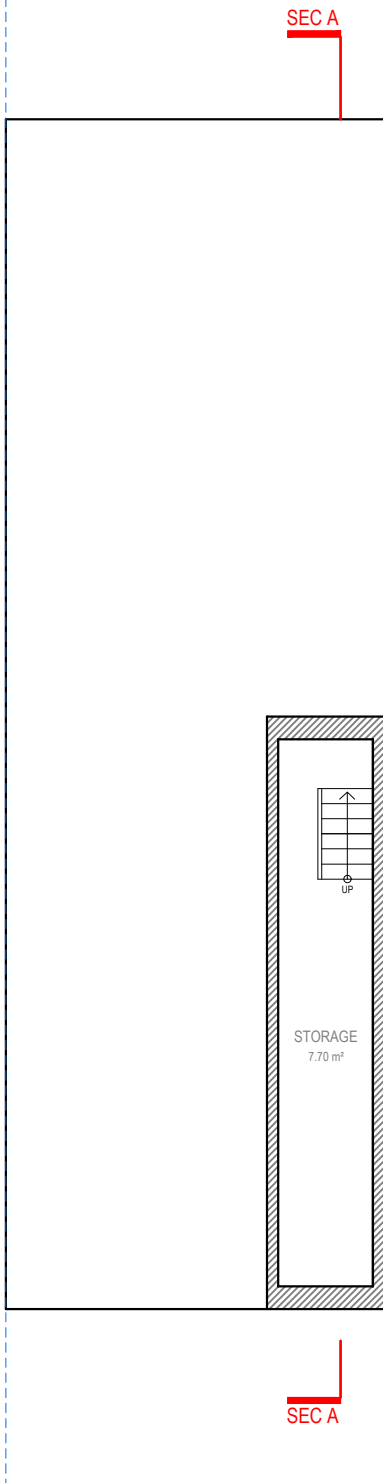


**BASEMENT
FLOOR**

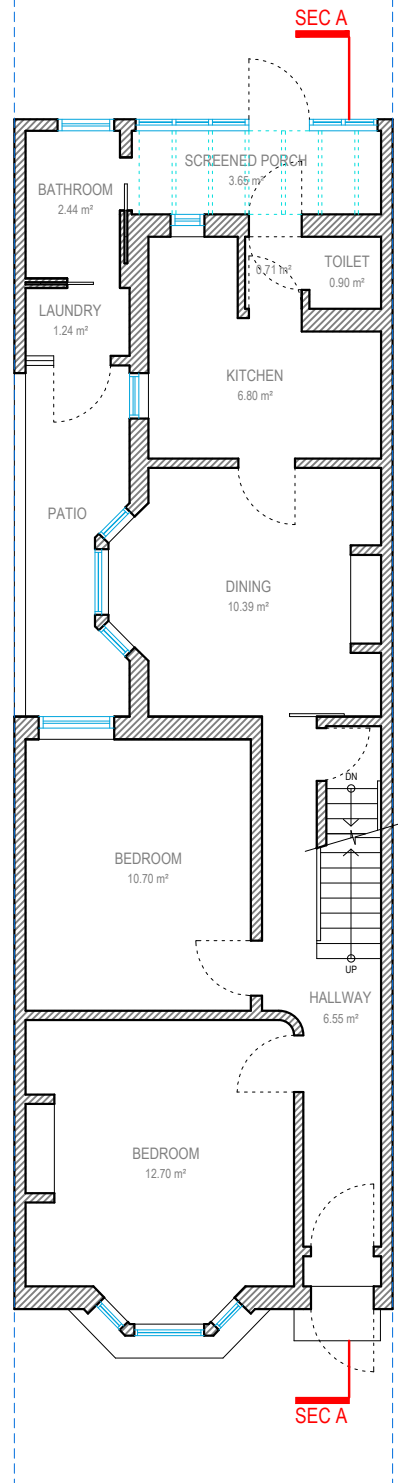


**GROUND
FLOOR**

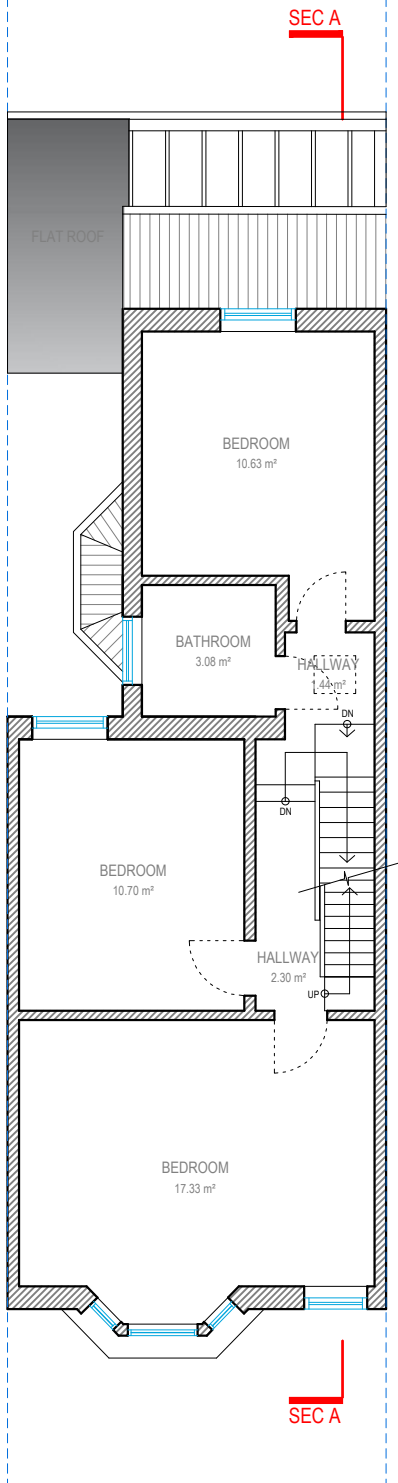

**FIRST
FLOOR**

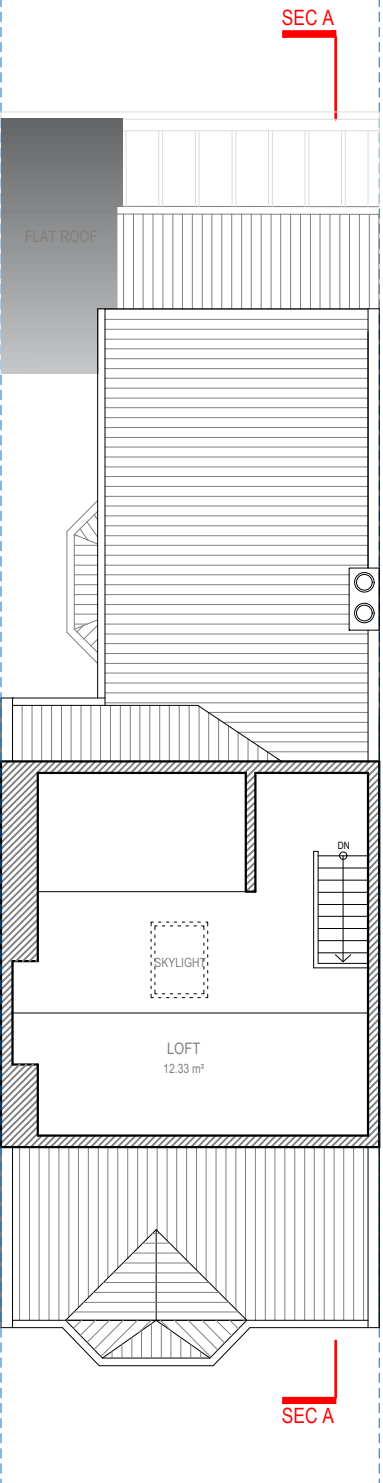

**LOFT
FLOOR**

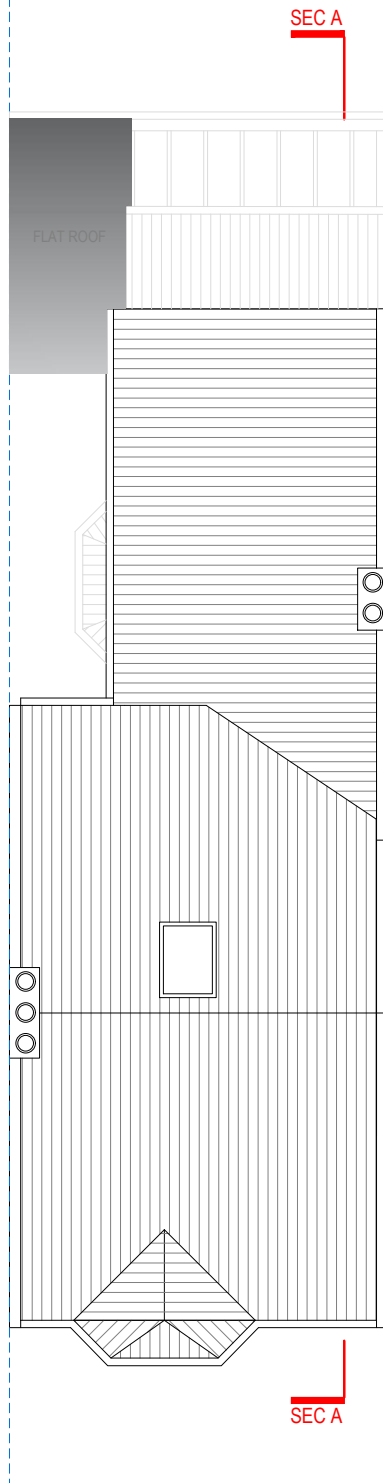


**ROOF
FLOOR**




Address - Unit 4, Grosvenor Way, London E5 9ND
Phone - 020 3781 8008
E-mail - office@redwoodsprojects.co.uk
Web - www.redwoodsprojects.co.uk
Any errors on Dimensions to be reported to the Architect prior to commencement of Works.
Dimensions and areas are based on survey information.
This drawing is copyright © Redwoods Projects.
All dimensions to be checked on site Prior work.

REFERENCE: 41 WINCHELSEA ROAD, LONDON N17 6XJ, UK	
TITLE: EXISTING DRAWINGS FLOOR PLANS	
PROJECT No 2098	DATE: 20-03-2024
SHEET No E 01	

 


0 1 2 5m scale 1:100 @A3

NOTES:	
DRAWN BY MH.KT	EDITED BY

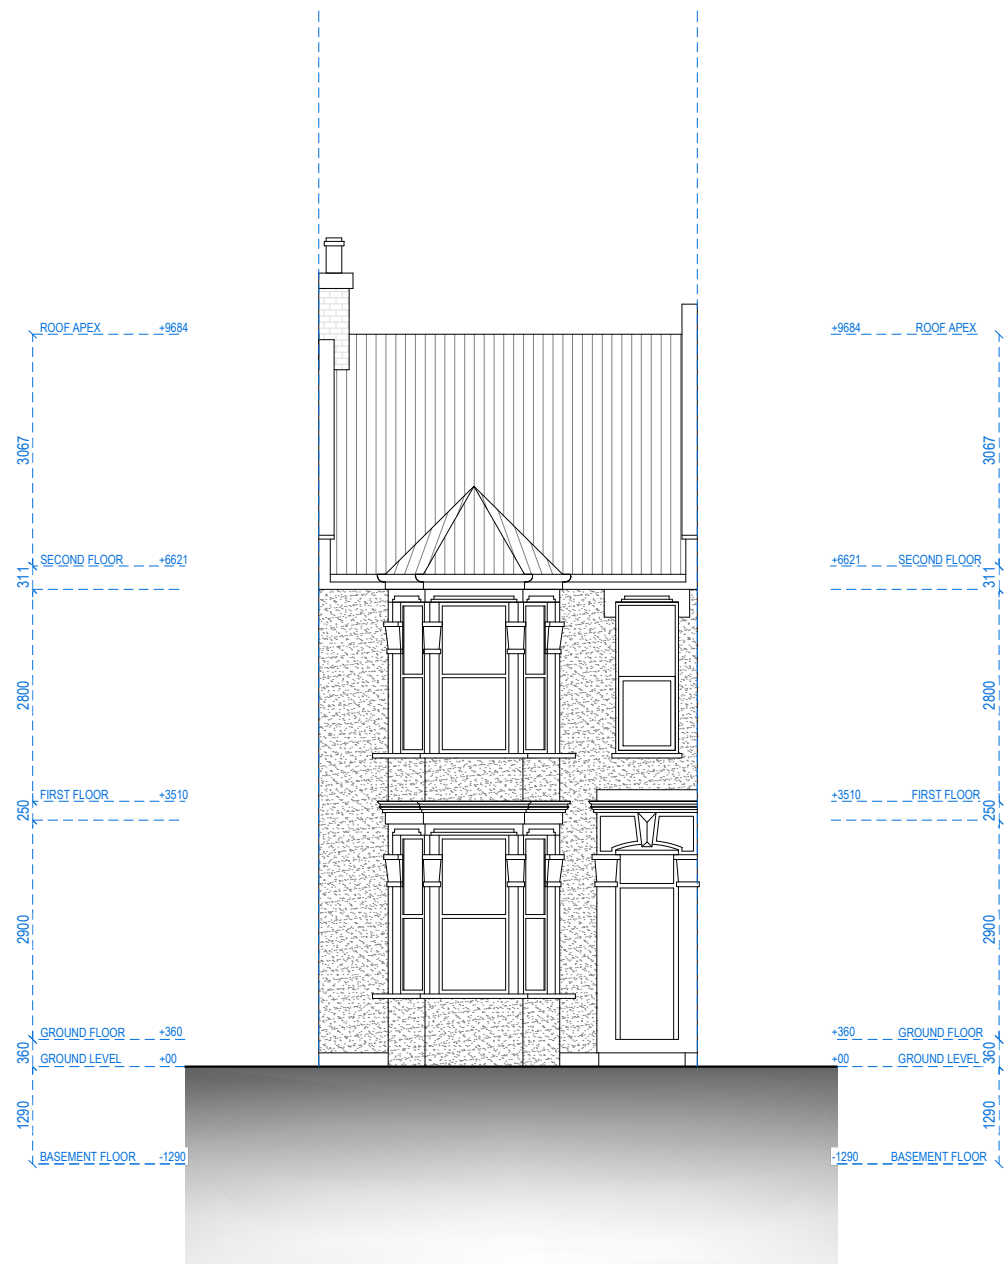

FRONT ELEVATION

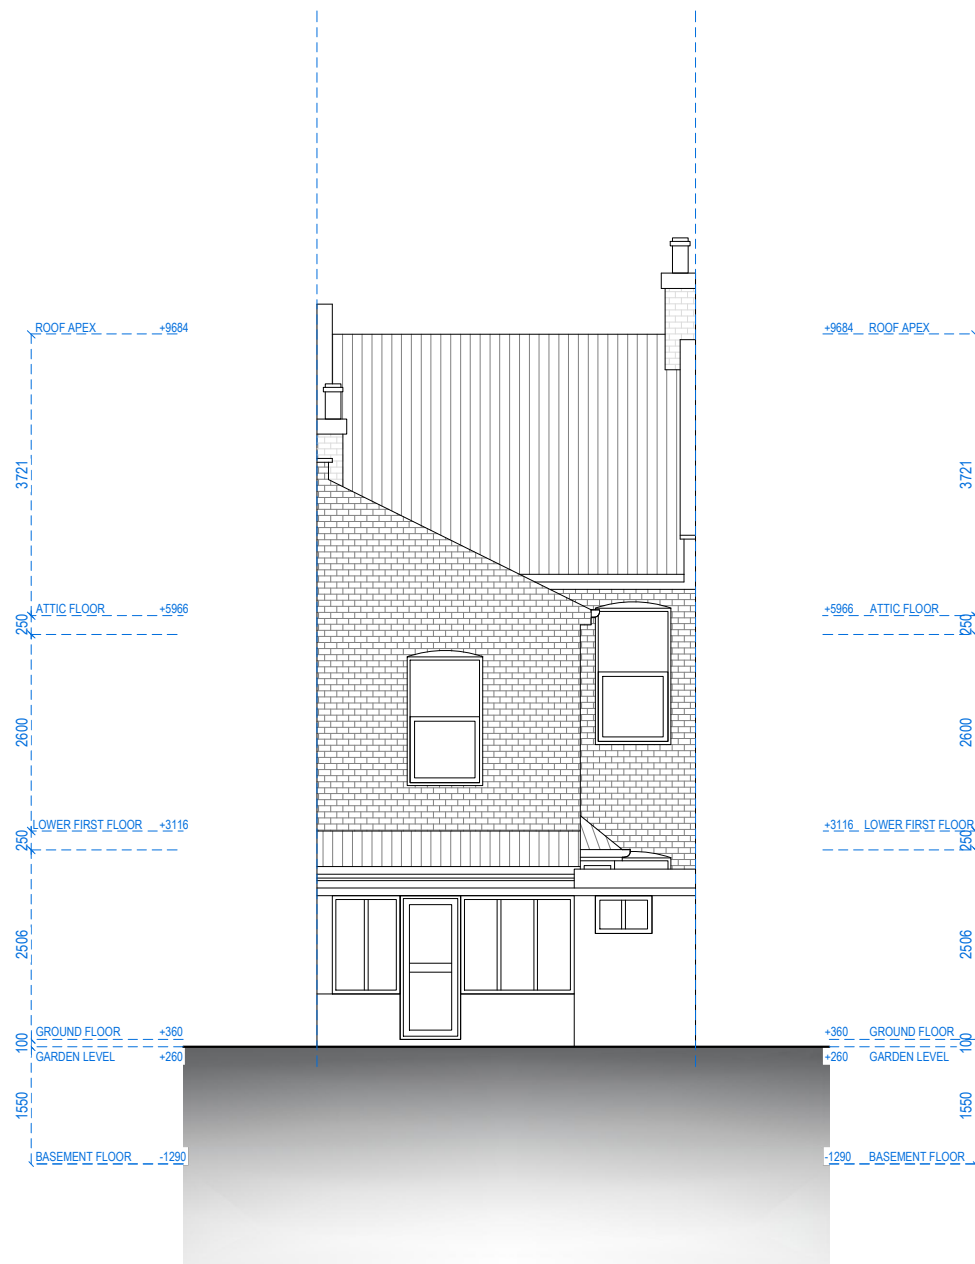

REAR ELEVATION



Address - Unit 4, Grosvenor Way, London E5 9ND
Phone - 020 3781 8008
E-mail - office@redwoodsprojects.co.uk
Web - www.redwoodsprojects.co.uk

Any errors on Dimensions to be reported to the Architect prior to commencement of Works.
Dimensions and areas are based on survey information.
This drawing is copyright © Redwoods Projects.
All dimensions to be checked on site Prior work.

REFERENCE: 41 WINCHELSEA ROAD, LONDON N17 6XJ, UK

TITLE: EXISTING DRAWINGS
ELEVATIONS

PROJECT No 2098 DATE: 20-03-2024


SHEET No E 02

0 1 2 5m scale 1:100 @A3

NOTES:

DRAWN BY MH.KT

EDITED BY

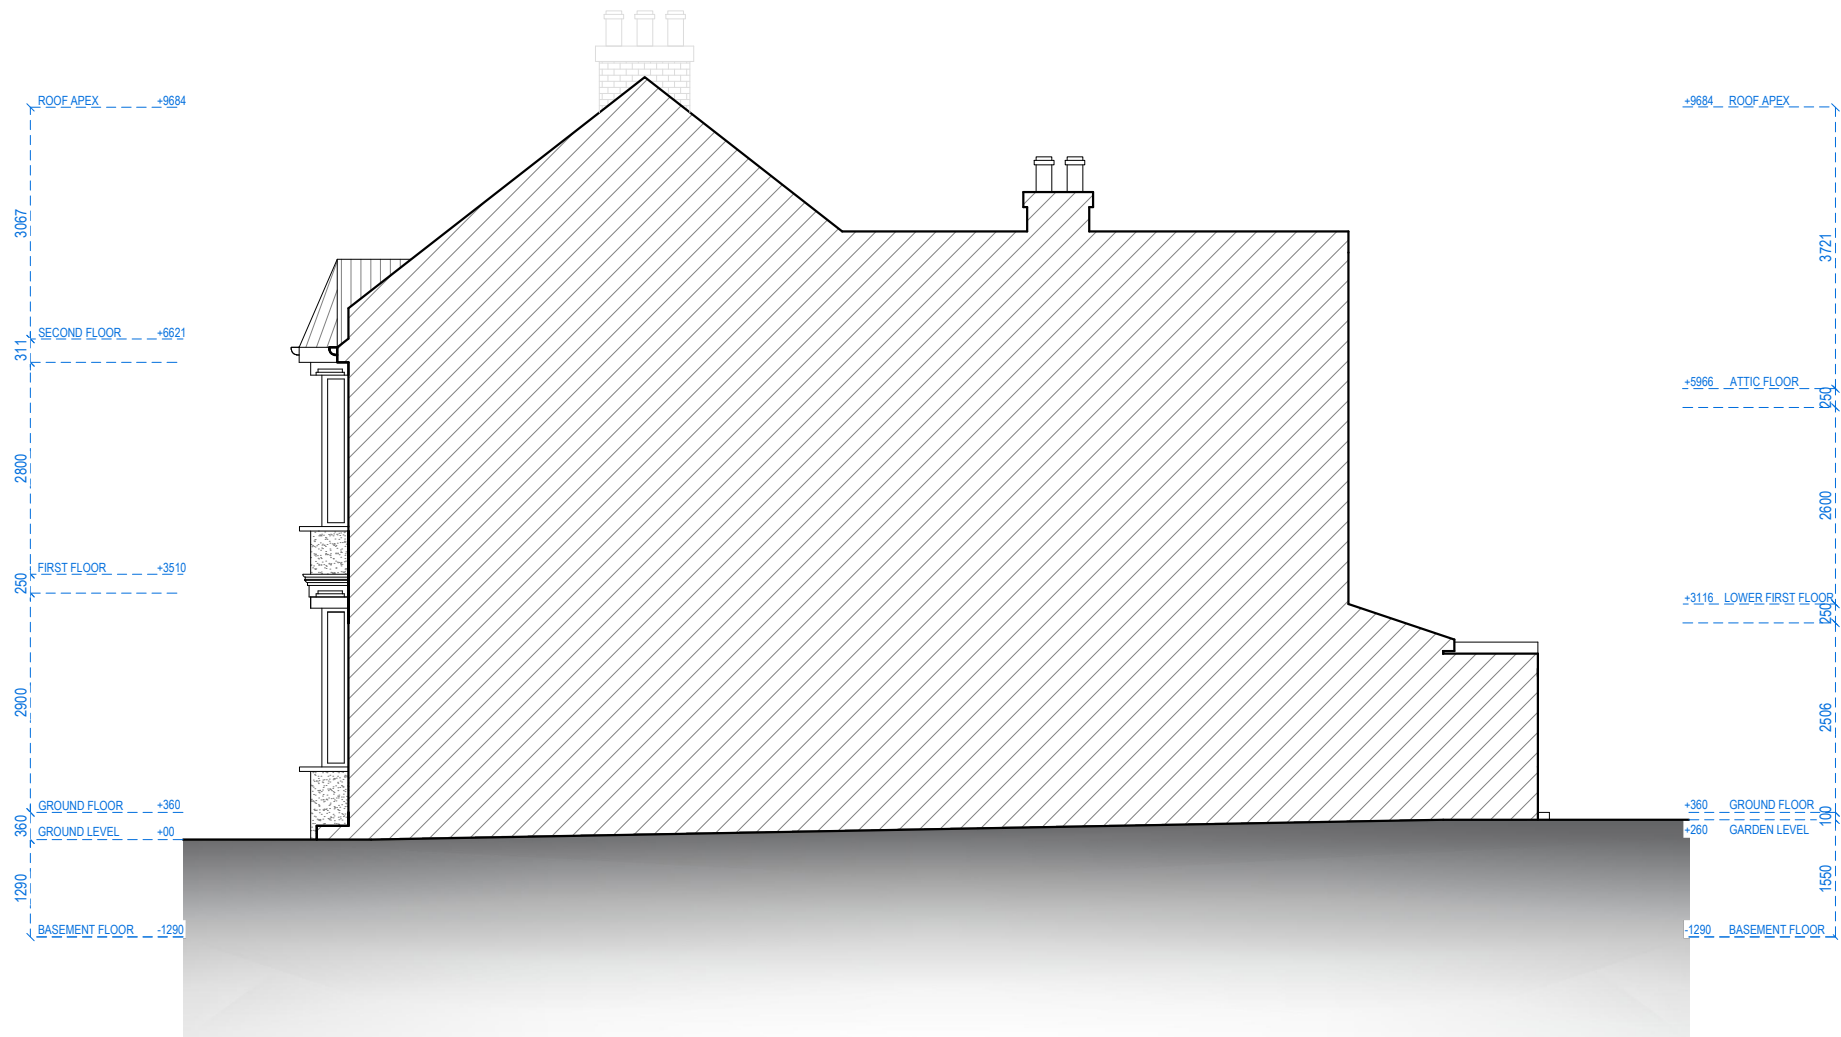

RIGHT ELEVATION



Address - Unit 4, Grosvenor Way, London E5 9ND
Phone - 020 3781 8008
E-mail - office@redwoodsprojects.co.uk
Web - www.redwoodsprojects.co.uk

Any errors on Dimensions to be reported to the Architect prior to commencement of Works.
Dimensions and areas are based on survey information.
This drawing is copyright © Redwoods Projects.
All dimensions to be checked on site Prior work.

REFERENCE: 41 WINCHELSEA ROAD, LONDON N17 6XJ, UK

TITLE: EXISTING DRAWINGS
ELEVATIONS

PROJECT No 2098 DATE: 20-03-2024

SHEET No E 03

0 1 2 5m scale 1:100 @A3

NOTES:

DRAWN BY MH.KT

EDITED BY



LEFT ELEVATION



Address - Unit 4, Grosvenor Way, London E5 9ND
Phone - 020 3781 8008
E-mail - office@redwoodsprojects.co.uk
Web - www.redwoodsprojects.co.uk

Any errors on Dimensions to be reported to the Architect prior to commencement of Works.
Dimensions and areas are based on survey information.
This drawing is copyright © Redwoods Projects.
All dimensions to be checked on site Prior work.

REFERENCE: 41 WINCHELSEA ROAD, LONDON N17 6XJ, UK

TITLE: EXISTING DRAWINGS
ELEVATIONS

PROJECT No 2098 DATE: 20-03-2024


SHEET No E 04

0 1 2 5m scale 1:100 @A3

NOTES:

DRAWN BY MH.KT

EDITED BY

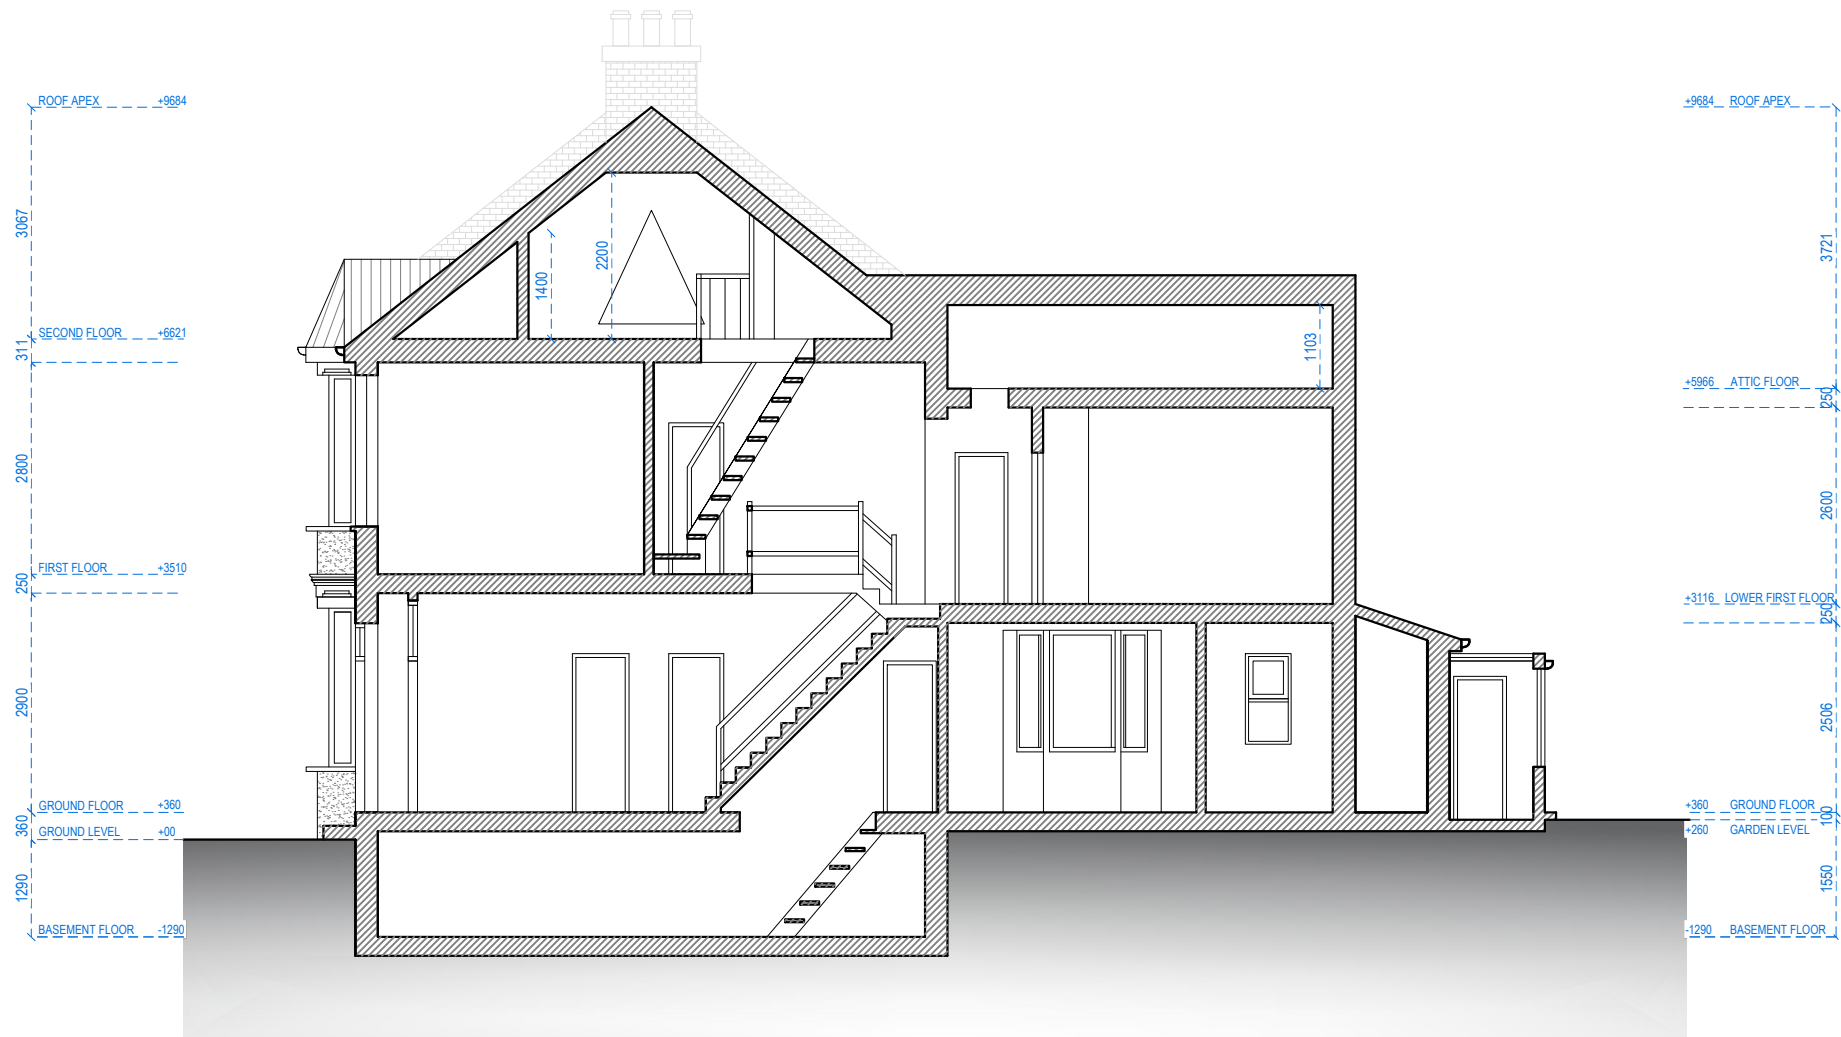

SECTION A.A



Address - Unit 4, Grosvenor Way, London E5 9ND
Phone - 020 3781 8008
E-mail - office@redwoodsprojects.co.uk
Web - www.redwoodsprojects.co.uk

Any errors on Dimensions to be reported to the
Architect prior to commencement of Works.
Dimensions and areas are based on survey information.
This drawing is copyright © Redwoods Projects.
All dimensions to be checked on site Prior work.

REFERENCE: 41 WINCHELSEA ROAD, LONDON N17 6XJ, UK

TITLE: EXISTING DRAWINGS
SECTIONS

PROJECT No 2098 DATE: 20-03-2024


SHEET No E 05

0 1 2 5m scale 1:100 @A3

NOTES:

DRAWN BY MH.KT

EDITED BY

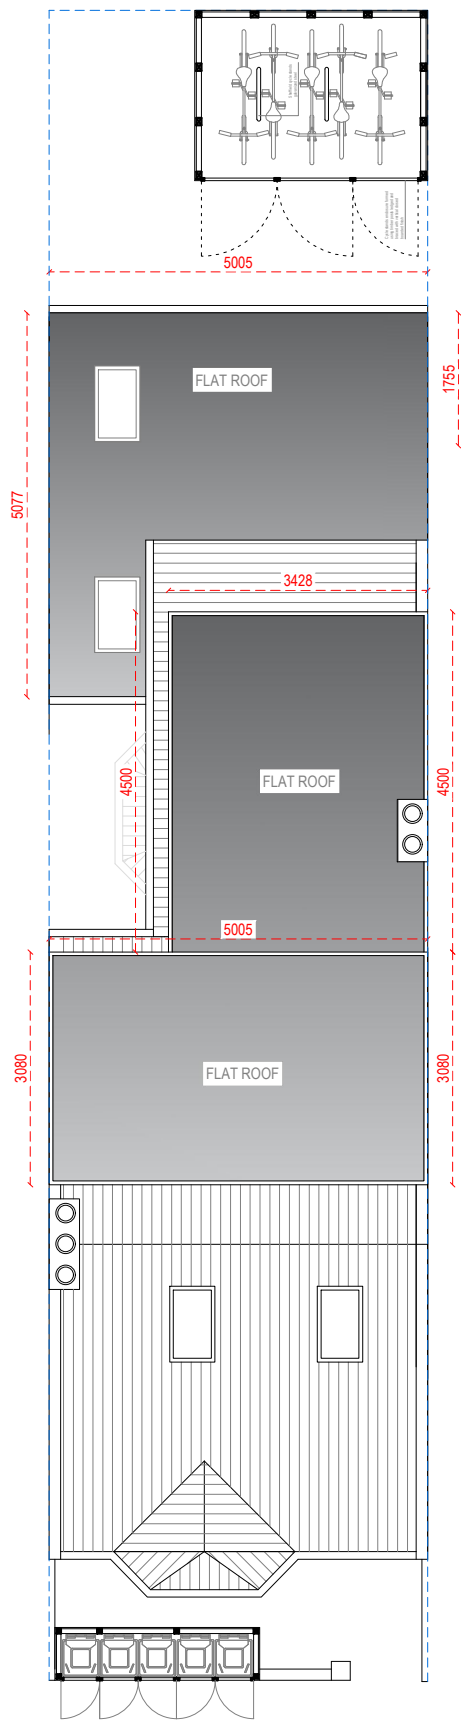

SITE
PLAN



Address - Unit 4, Grosvenor Way, London E5 9ND
Phone - 020 3781 8008
E-mail - office@redwoodsprojects.co.uk
Web - www.redwoodsprojects.co.uk


Any errors on Dimensions to be reported to the Architect prior to commencement of Works.
Dimensions and areas are based on survey information.
This drawing is copyright © Redwoods Projects.
All dimensions to be checked on site Prior work.

REFERENCE: 41 WINCHELSEA ROAD, LONDON N17 6XJ, UK	
TITLE: PROPOSED DRAWINGS SITE PLAN	
PROJECT No 2098	DATE:
SHEET No P 01	




0 1 2 5m scale 1:100 @A3


NOTES:	
DRAWN BY M A	EDITED BY MCDC

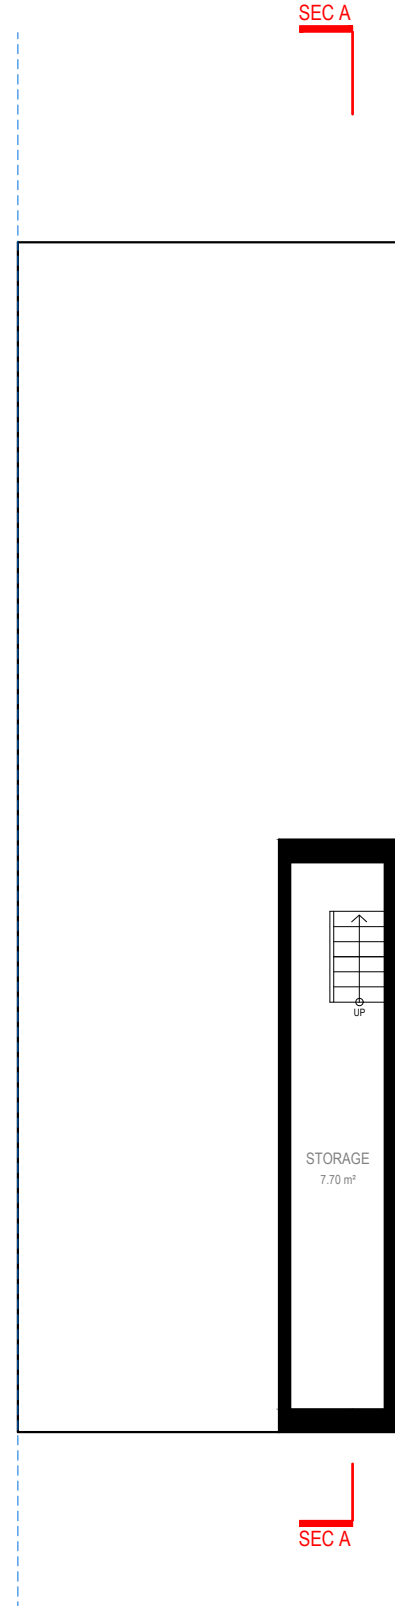


**BASEMENT
FLOOR**

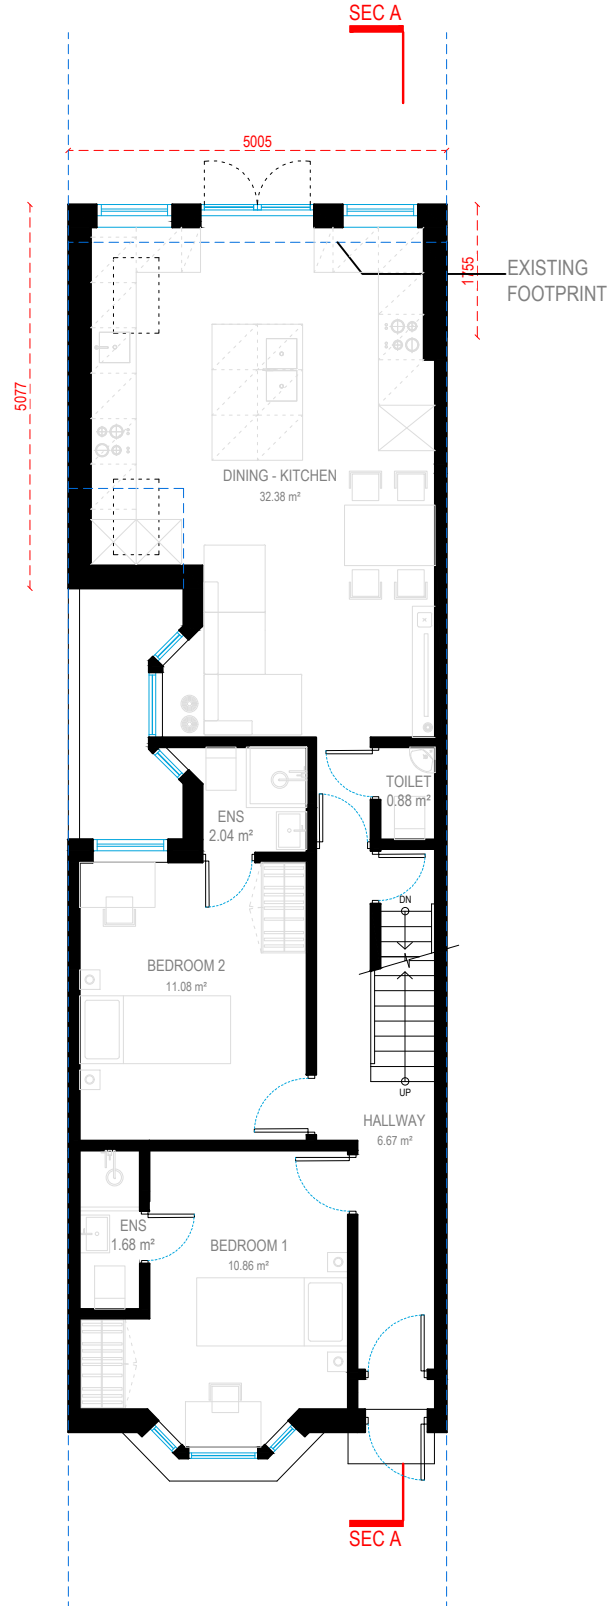


**GROUND
FLOOR**

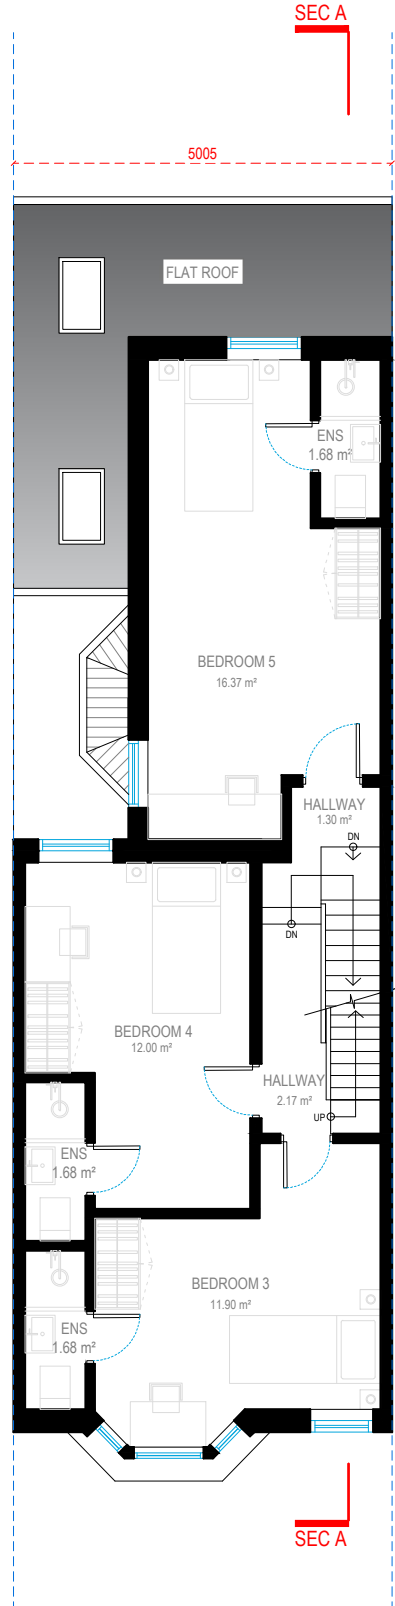

**FIRST
FLOOR**

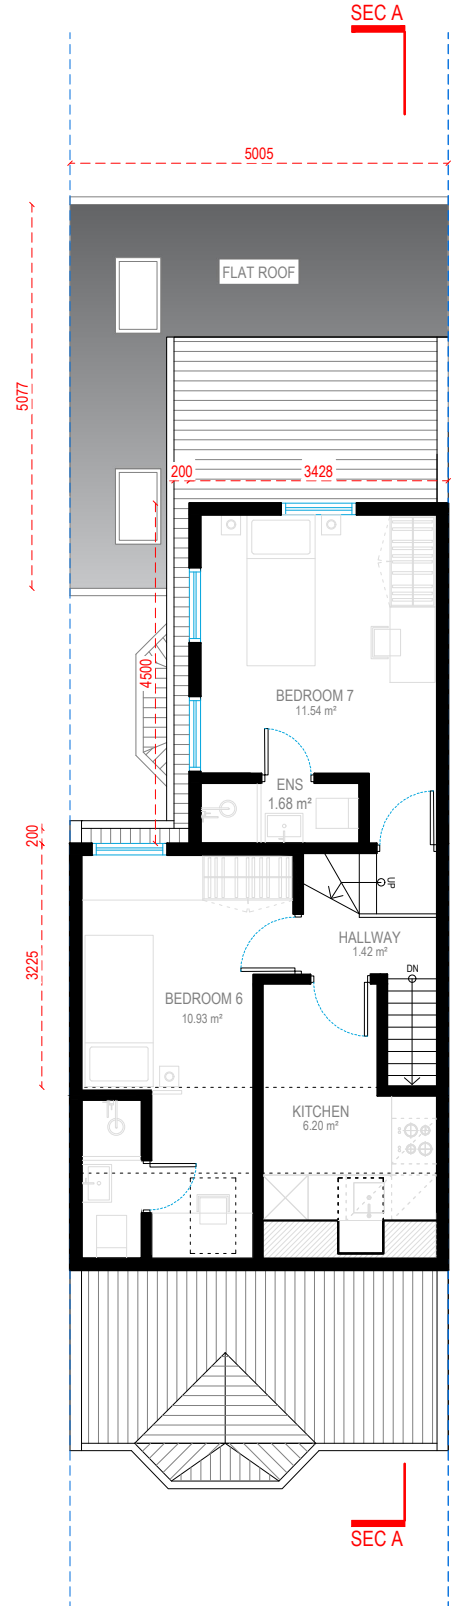

**LOFT
FLOOR**

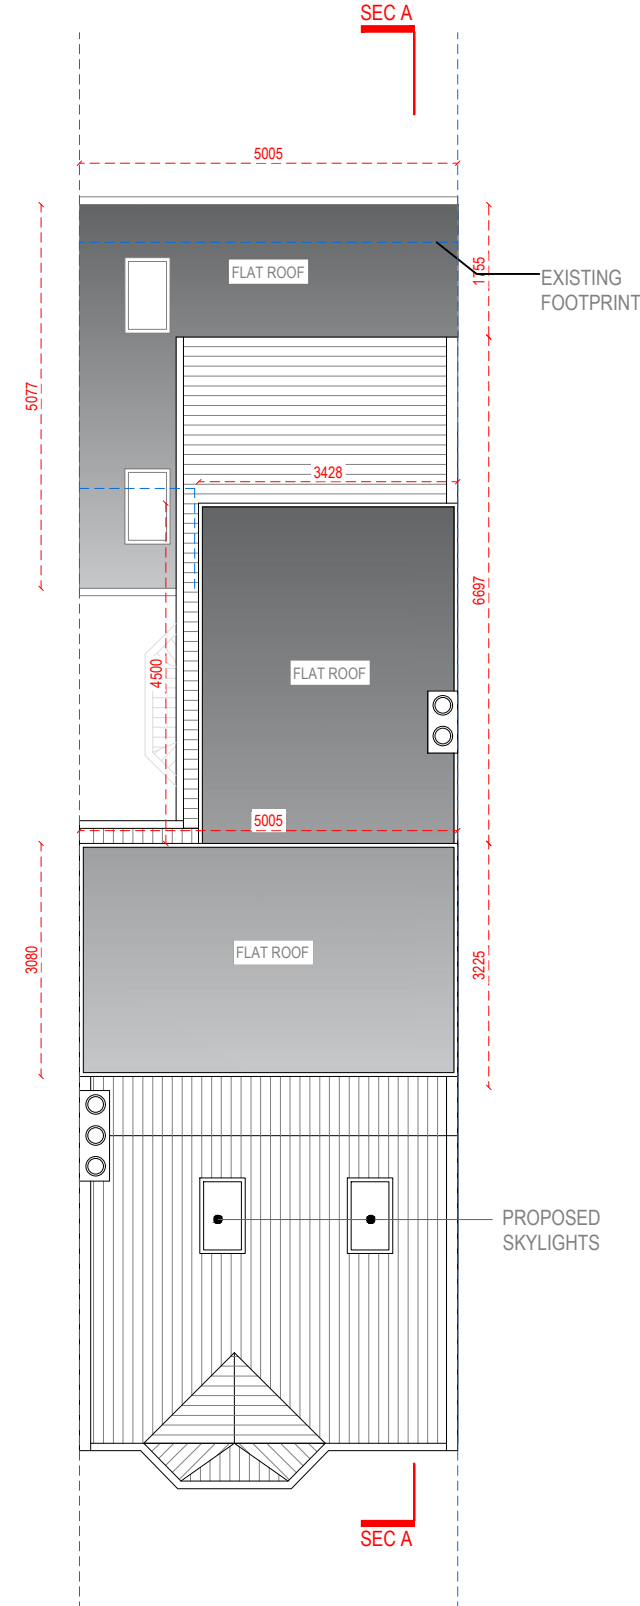

**ROOF
FLOOR**



Address - Unit 4, Grosvenor Way, London E5 9ND
Phone - 020 3781 8008
E-mail - office@redwoodsprojects.co.uk
Web - www.redwoodsprojects.co.uk

Any errors on Dimensions to be reported to the Architect prior to commencement of Works.
Dimensions and areas are based on survey information.
This drawing is copyright © Redwoods Projects.
All dimensions to be checked on site Prior work.

REFERENCE: 41 WINCHELSEA ROAD, LONDON N17 6XJ, UK

TITLE: PROPOSED DRAWINGS
FLOOR PLANS

PROJECT No 2098

DATE:

SHEET No

P 02




0 1 2 5m scale 1:100 @A3


NOTES:

DRAWN BY
MA

EDITED BY
MCDC

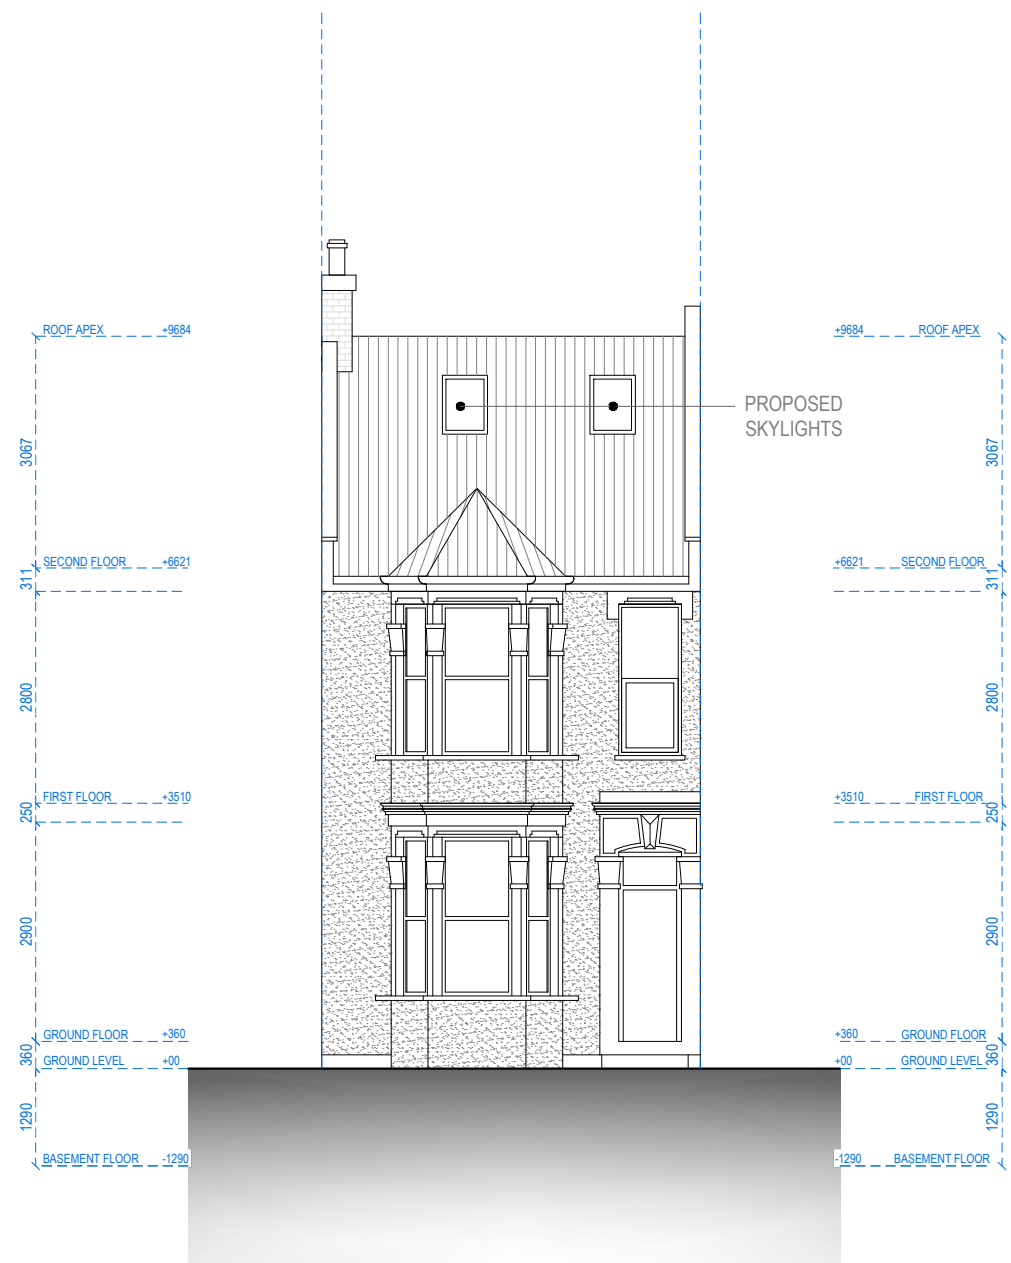

FRONT ELEVATION

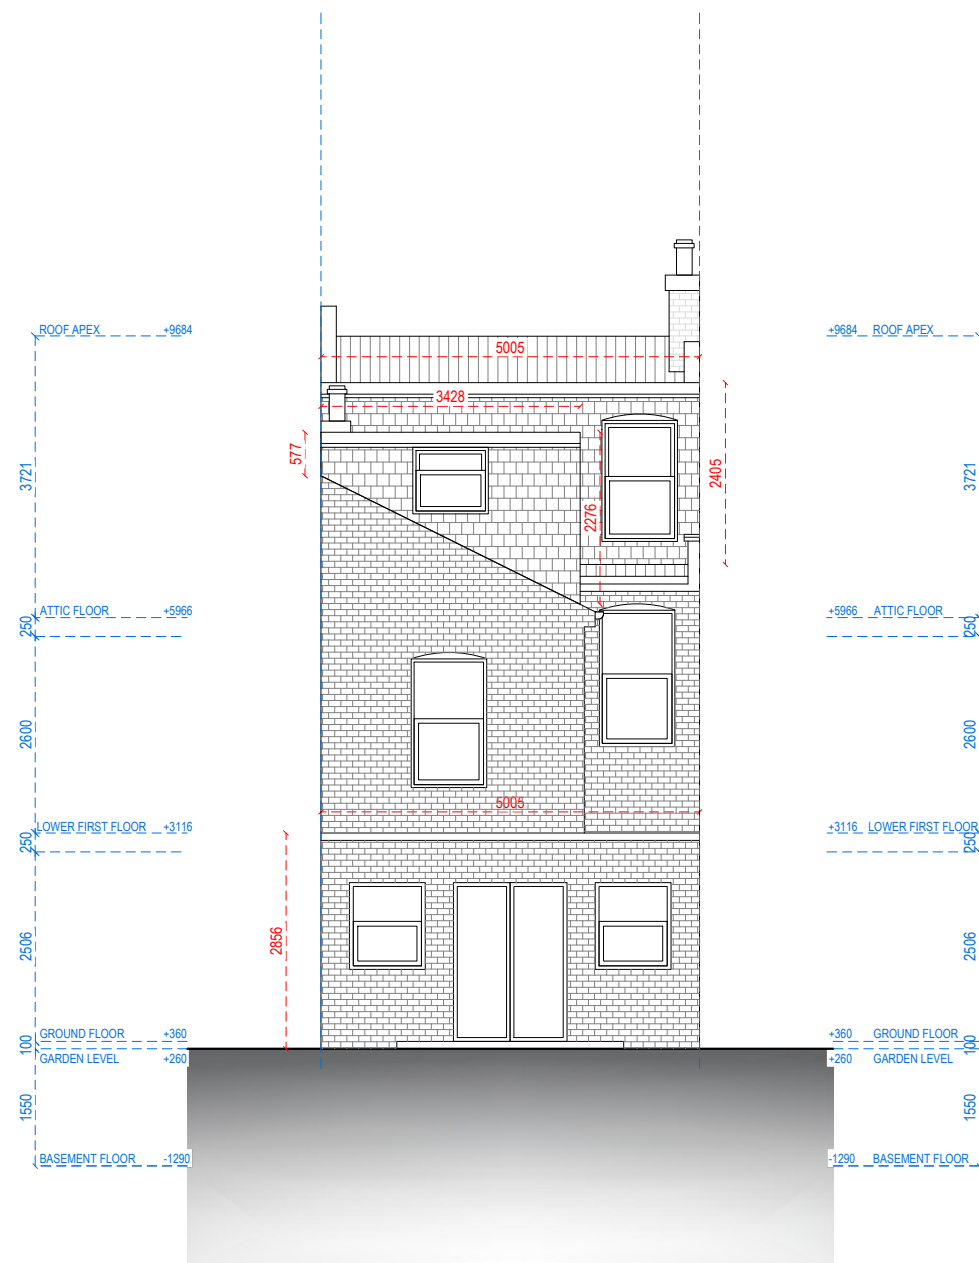

REAR ELEVATION



Address - Unit 4, Grosvenor Way, London E5 9ND
Phone - 020 3781 8008
E-mail - office@redwoodsprojects.co.uk
Web - www.redwoodsprojects.co.uk

Any errors on Dimensions to be reported to the Architect prior to commencement of Works.
Dimensions and areas are based on survey information.
This drawing is copyright © Redwoods Projects.
All dimensions to be checked on site Prior work.

REFERENCE: 41 WINCHELSEA ROAD, LONDON N17 6XJ, UK

TITLE: PROPOSED DRAWINGS
ELEVATIONS

PROJECT No 2098

DATE:


SHEET No P 03

0 1 2 5m scale 1:100 @A3

NOTES:

DRAWN BY M A

EDITED BY MCDC

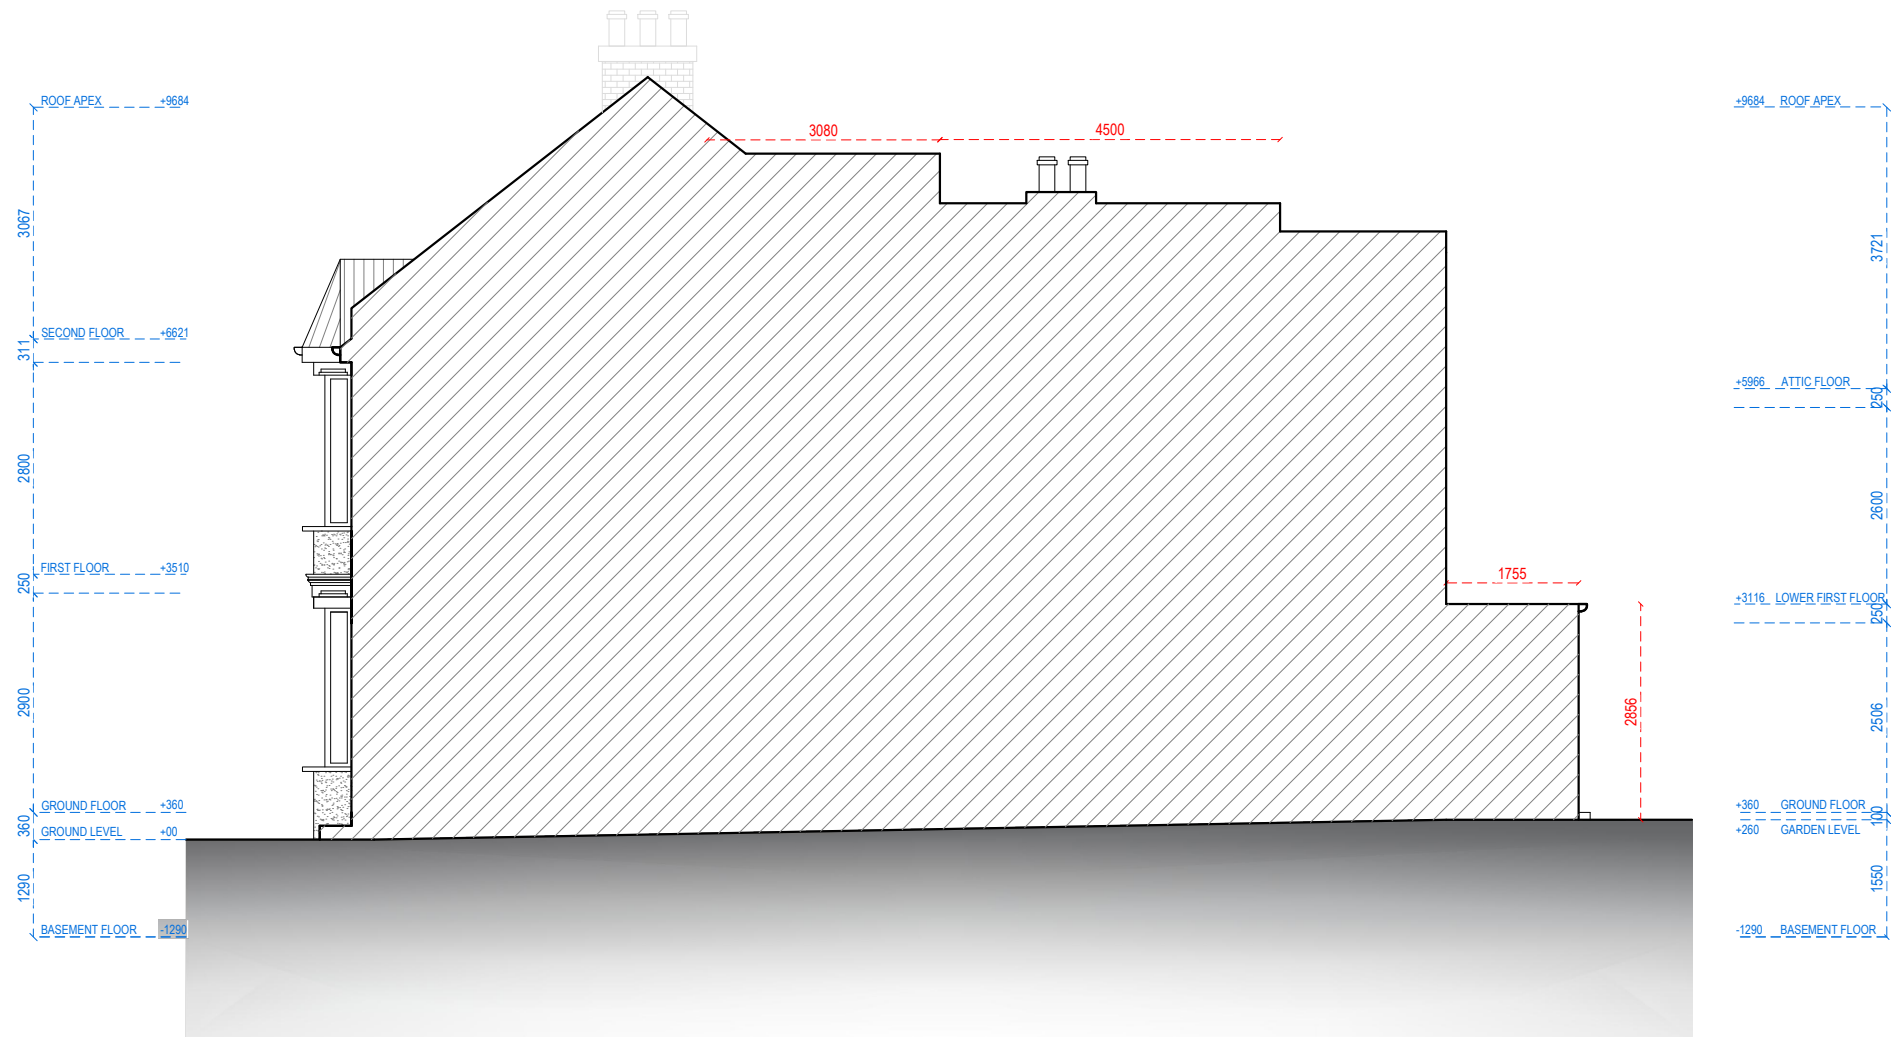

RIGHT ELEVATION



Address - Unit 4, Grosvenor Way, London E5 9ND
Phone - 020 3781 8008
E-mail - office@redwoodsprojects.co.uk
Web - www.redwoodsprojects.co.uk
Any errors on Dimensions to be reported to the Architect prior to commencement of Works.
Dimensions and areas are based on survey information.
This drawing is copyright © Redwoods Projects.
All dimensions to be checked on site Prior work.

REFERENCE: 41 WINCHELSEA ROAD, LONDON N17 6XJ, UK

TITLE: PROPOSED DRAWINGS
ELEVATIONS

PROJECT No 2098

DATE:


SHEET No P 04

0 1 2 5m scale 1:100 @A3

NOTES:

DRAWN BY M A

EDITED BY MCDC

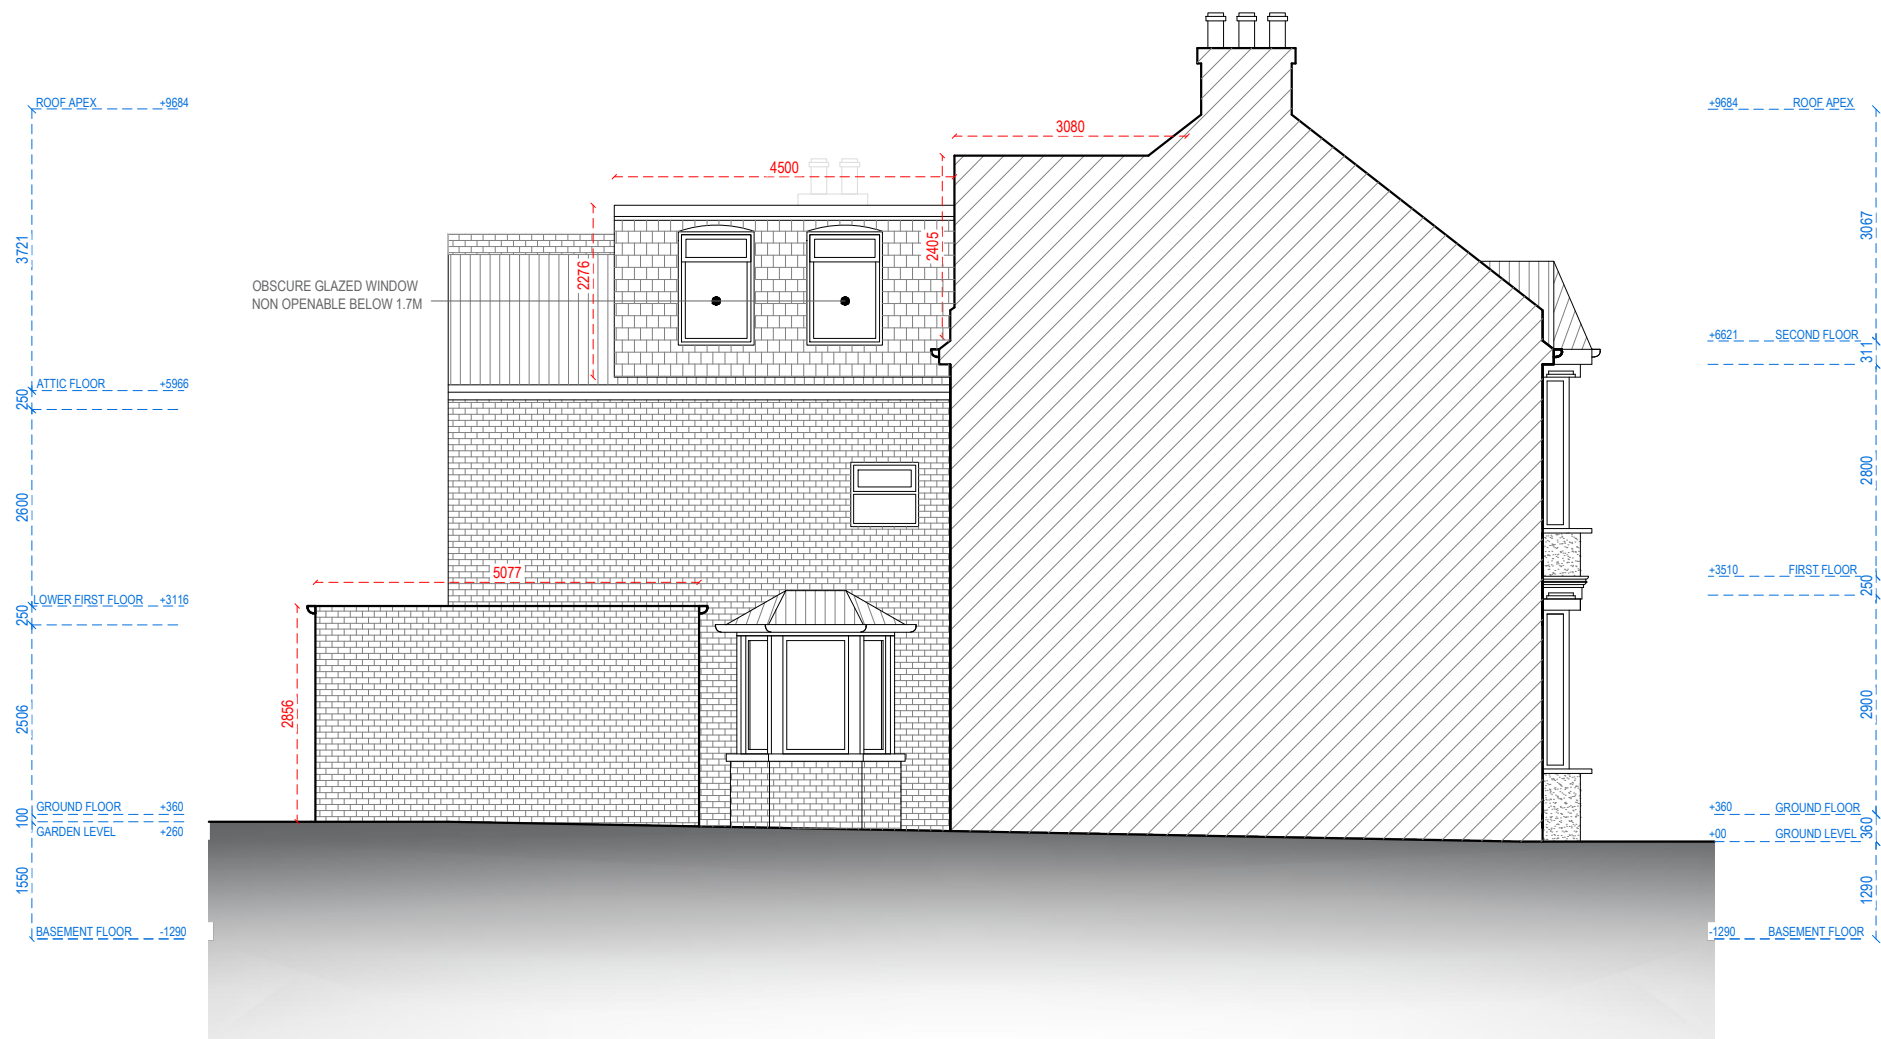

LEFT ELEVATION



Address - Unit 4, Grosvenor Way, London E5 9ND
Phone - 020 3781 8008
E-mail - office@redwoodsprojects.co.uk
Web - www.redwoodsprojects.co.uk

Any errors on Dimensions to be reported to the Architect prior to commencement of Works.
Dimensions and areas are based on survey information.
This drawing is copyright © Redwoods Projects.
All dimensions to be checked on site Prior work.

REFERENCE: 41 WINCHELSEA ROAD, LONDON N17 6XJ, UK

TITLE: PROPOSED DRAWINGS
ELEVATIONS

PROJECT No 2098

DATE:


SHEET No P 05

0 1 2 5m scale 1:100 @A3

NOTES:

DRAWN BY M A

EDITED BY MCDC

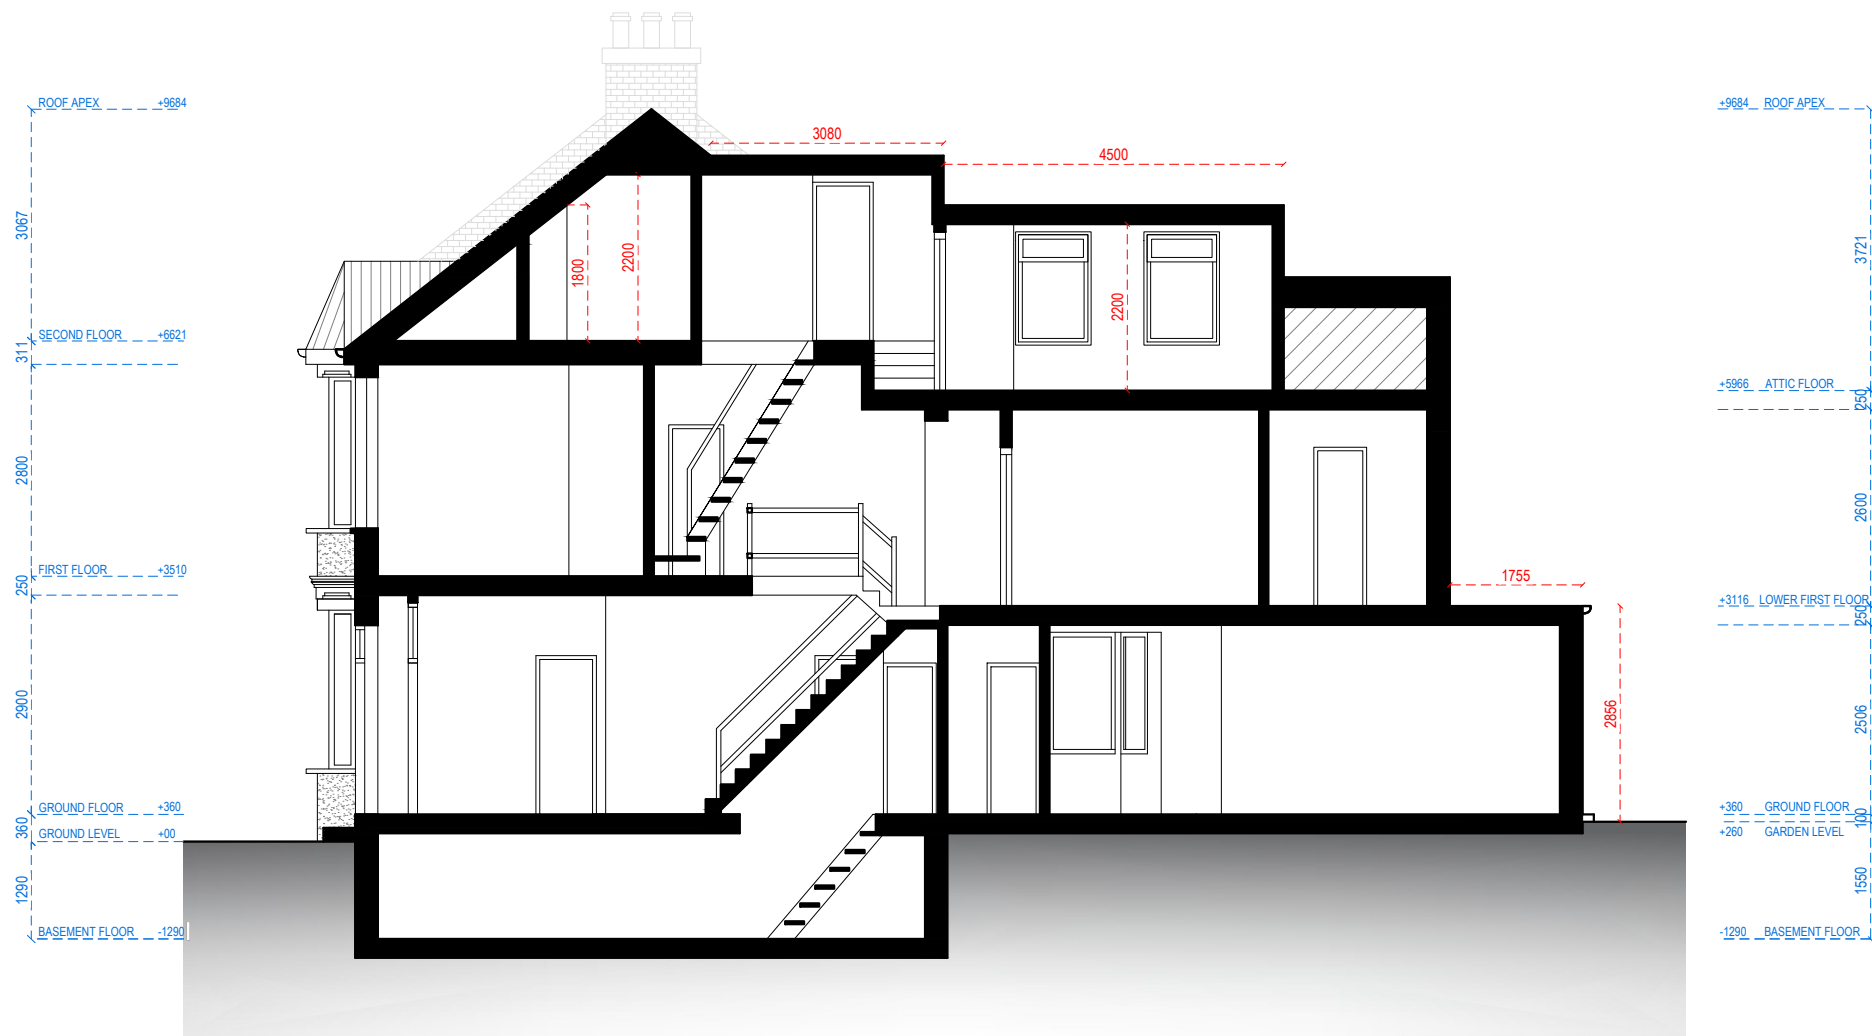

SECTION A.A



Address - Unit 4, Grosvenor Way, London E5 9ND
Phone - 020 3781 8008
E-mail - office@redwoodsprojects.co.uk
Web - www.redwoodsprojects.co.uk

Any errors on Dimensions to be reported to the Architect prior to commencement of Works.
Dimensions and areas are based on survey information.
This drawing is copyright © Redwoods Projects.
All dimensions to be checked on site Prior work.

REFERENCE: 41 WINCHELSEA ROAD, LONDON N17 6XJ, UK

TITLE: PROPOSED DRAWINGS
SECTIONS

PROJECT No 2098

DATE:

SHEET No P 06


0 1 2 5m scale 1:100 @A3

NOTES:


DRAWN BY M A

EDITED BY MCDC


TIMBER CYCLE ENCLOSURE
STORAGE DETAIL

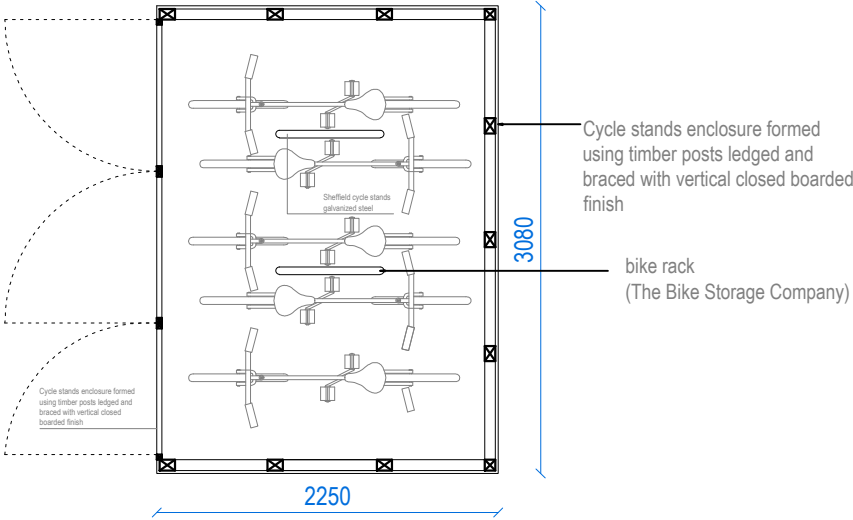


PLAN VIEW

 

scale
1:50 @A3

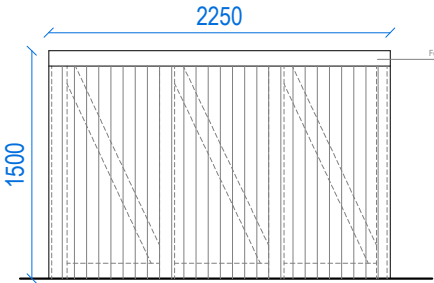


SIDE ELEVATION

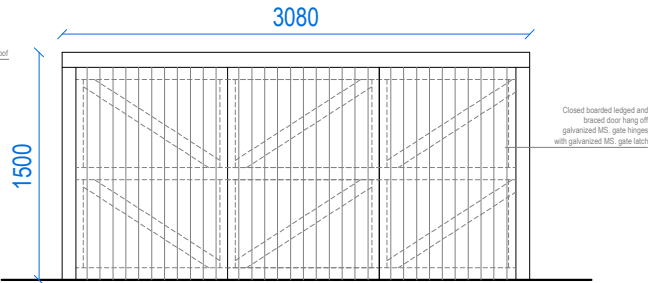


FRONT ELEVATION


TIMBER REFUSE AND RECYCLING
ENCLOSURE STORAGE DETAIL

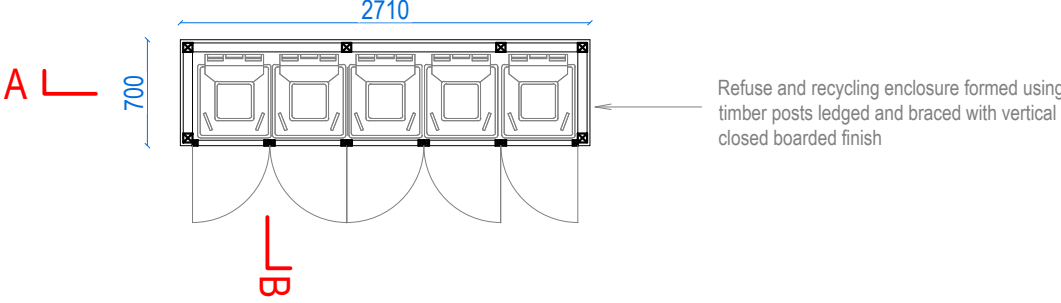


PLAN VIEW

 

scale
1:50 @A3

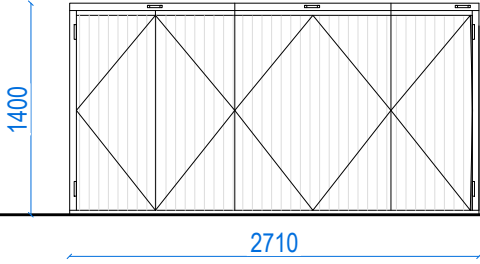


FRONT ELEVATION

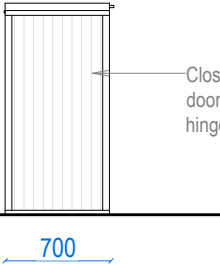


SIDE ELEVATION

5 x 240 Litre Refuse /Recycling Bin

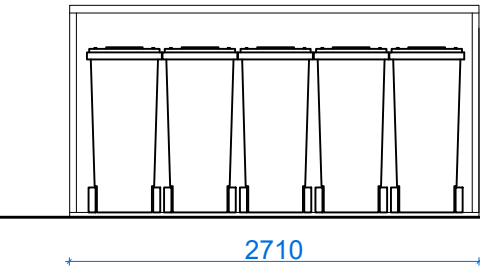

SECTION A.A

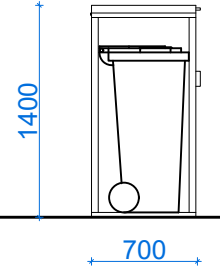


SECTION B.B



Address - Unit 4, Grosvenor Way, London E5 9ND
Phone - 020 3781 8008
E-mail - office@redwoodsprojects.co.uk
Web - www.redwoodsprojects.co.uk
Any errors on Dimensions to be reported to the Architect prior to commencement of Works.
Dimensions and areas are based on survey information.
This drawing is copyright © Redwoods Projects.
All dimensions to be checked on site Prior work.

REFERENCE: 41 WINCHELSEA ROAD, LONDON N17 6XJ, UK	
TITLE: PROPOSED DRAWINGS DETAILS	
PROJECT No 2098	DATE:
SHEET No P 07	

 

scale
1:50 @A3

NOTES:	
DRAWN BY	EDITED BY MCDC