



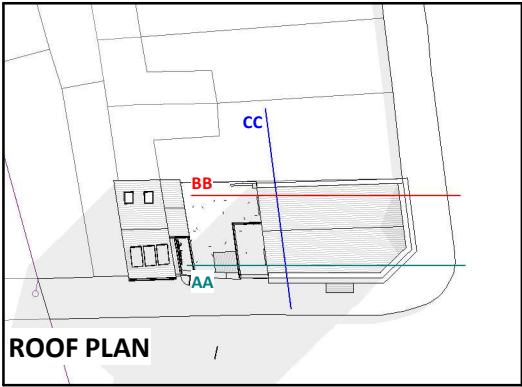


ROOF PLAN

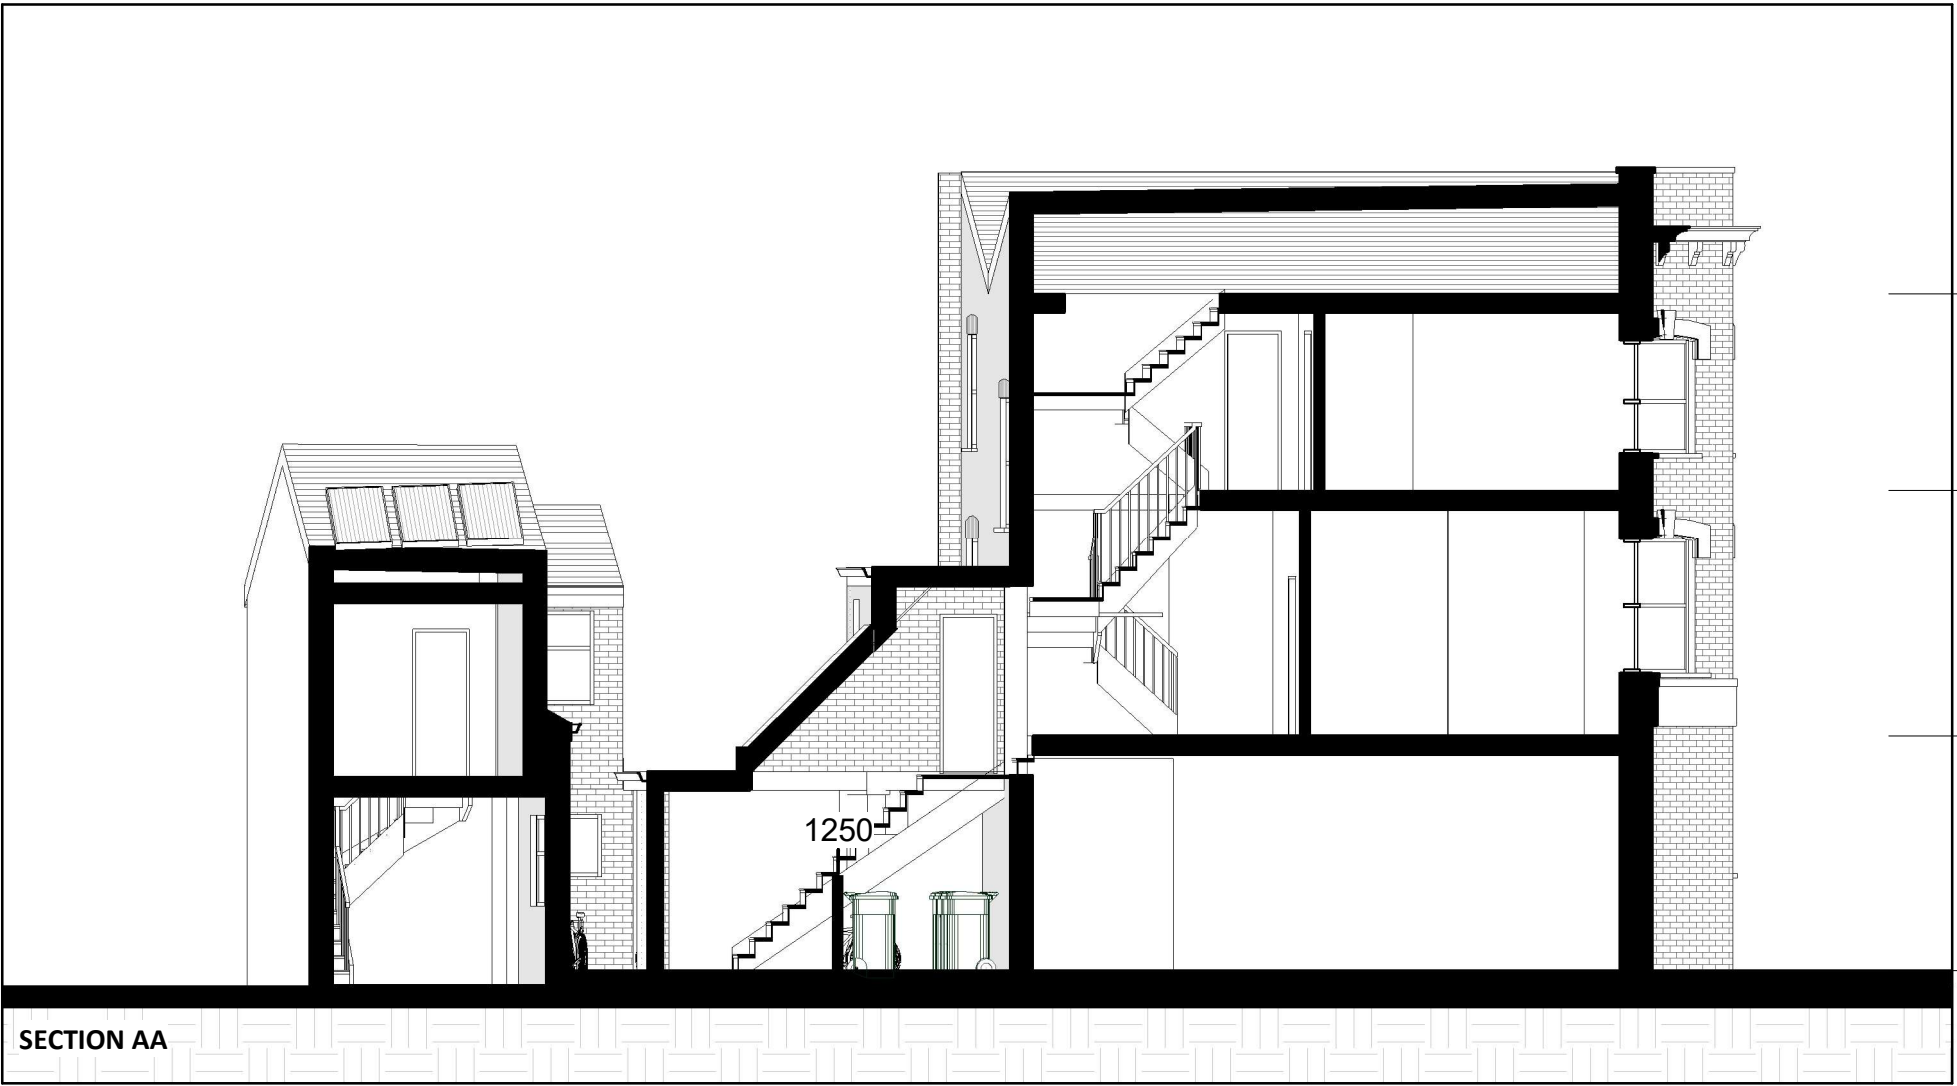


SECTION AA

Loft Floor	9150
Second Floor	6550
First Floor	3300
Ground Floor	200
Road Level	0

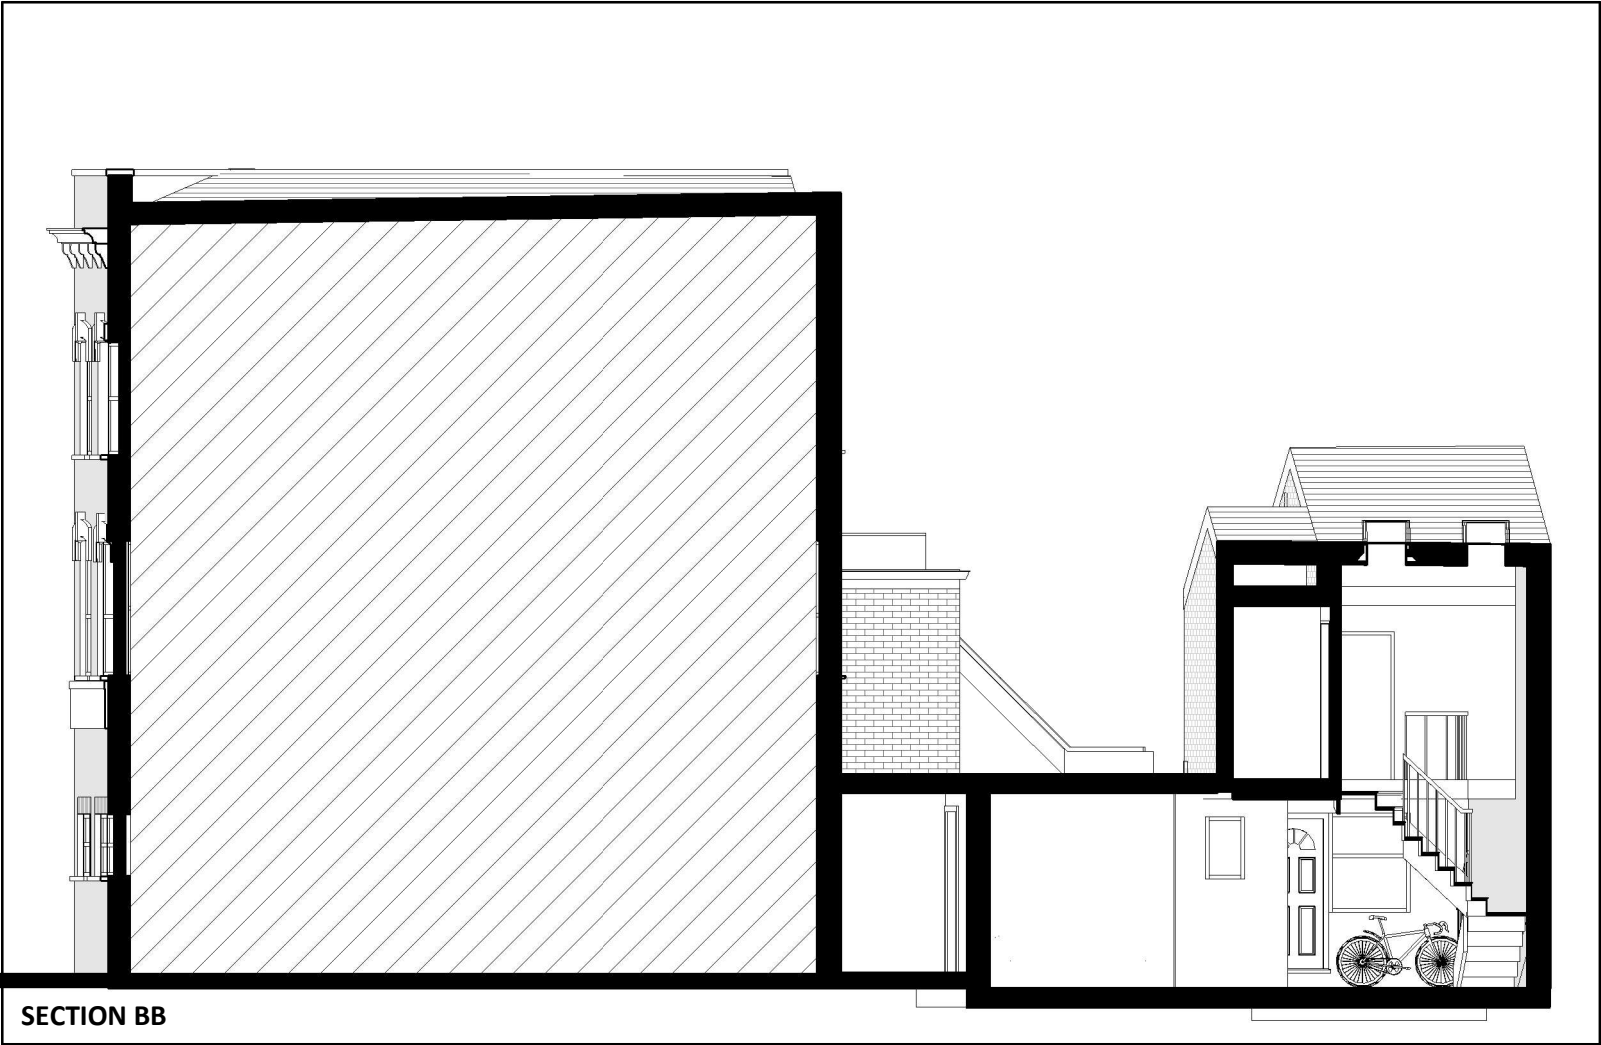

SECTION BB

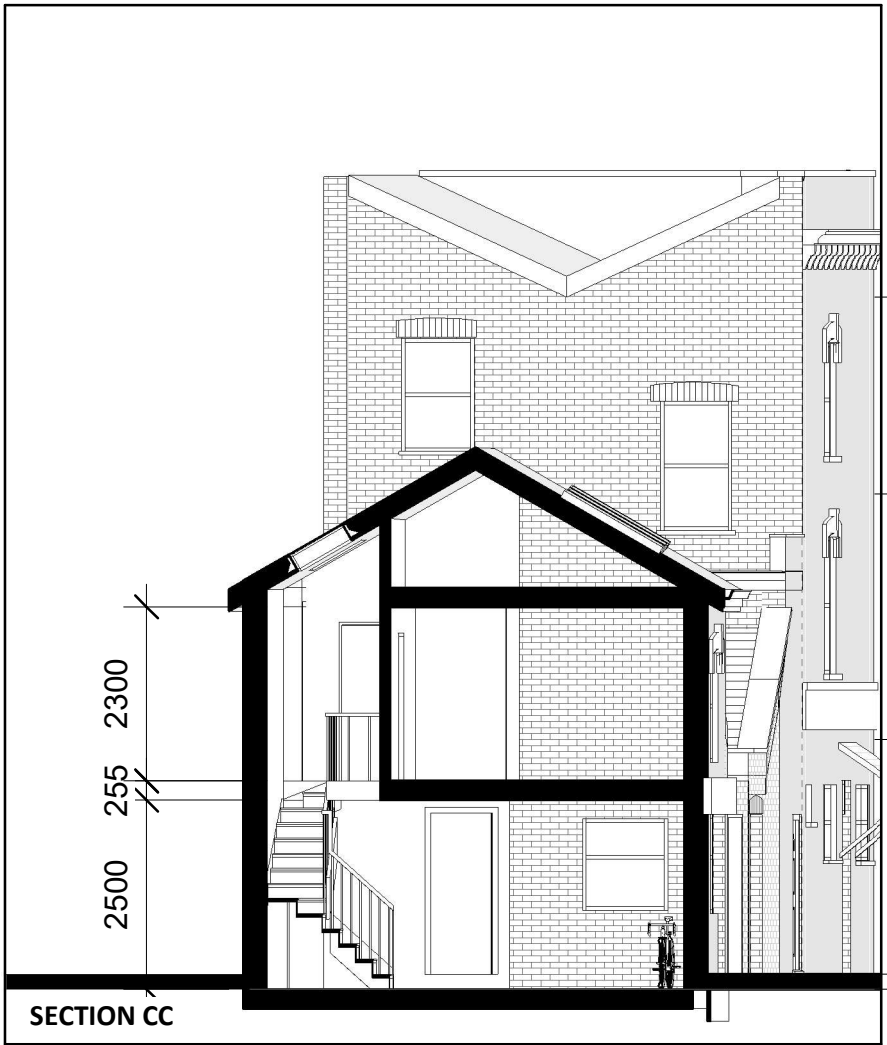

SECTION CC

Loft Floor	9150
Second Floor	6550
First Floor	3300
Ground Floor	200
Road Level	0

GENERAL NOTES:
ONLY SCALE OF DRAWINGS FOR PLANNING PURPOSES
ALL DIMENSIONS ARE TO BE CHECKED ON SITE. INCONSISTENCIES ARE TO BE REPORTED TO DIMENSIONS IMMEDIATELY.
COPYRIGHT OF PLANNING DIMENSIONS LTD

PROJECT TITLE
2B Vartry Rd- London N15 6PT

CLIENT E K	PROJECT NO 0613
DRAWING TITLE Proposed Sections	SCALE (@ A3) As indicated

0 5m

DRAWING NUMBER PR - S001	REV E
Date 29/07/2024	Drawn by sanjay

info@pdimensions.co.uk
www.pdimensions.co.uk
0208 076 9300
Unit 7
Hawthorn Business Park
165 Granville Road
NW2 2AZ
London

DIMENSIONS
PLANNING | ARCHITECTURE | CONSTRUCTION