
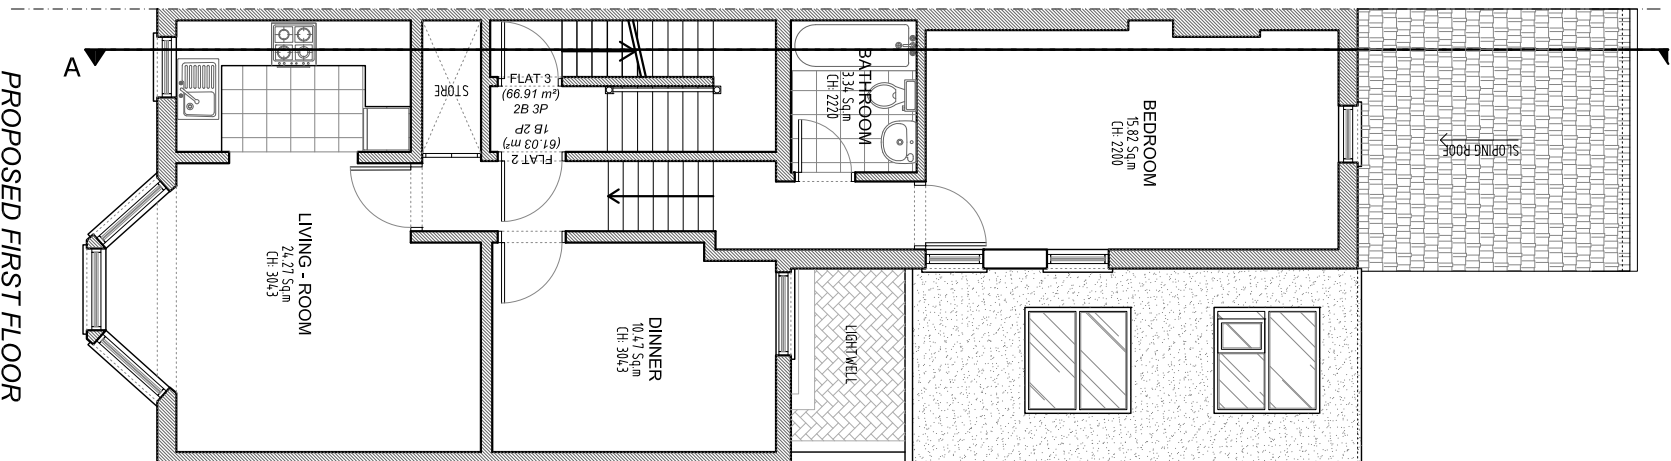
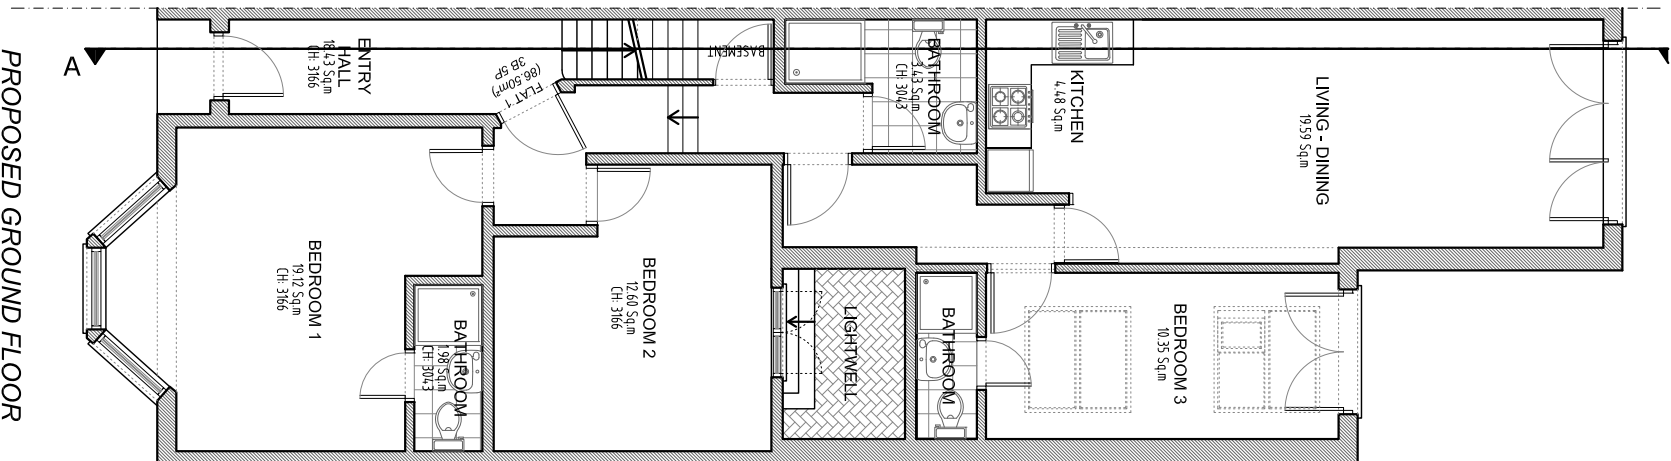


C - Sill Height
F - Window Height
CH - Ceiling Height
DH - Door Height

PROPOSED FLOOR PLANS

Client: 16 STAPLETON HALL RD
N4 3QD
LONDON

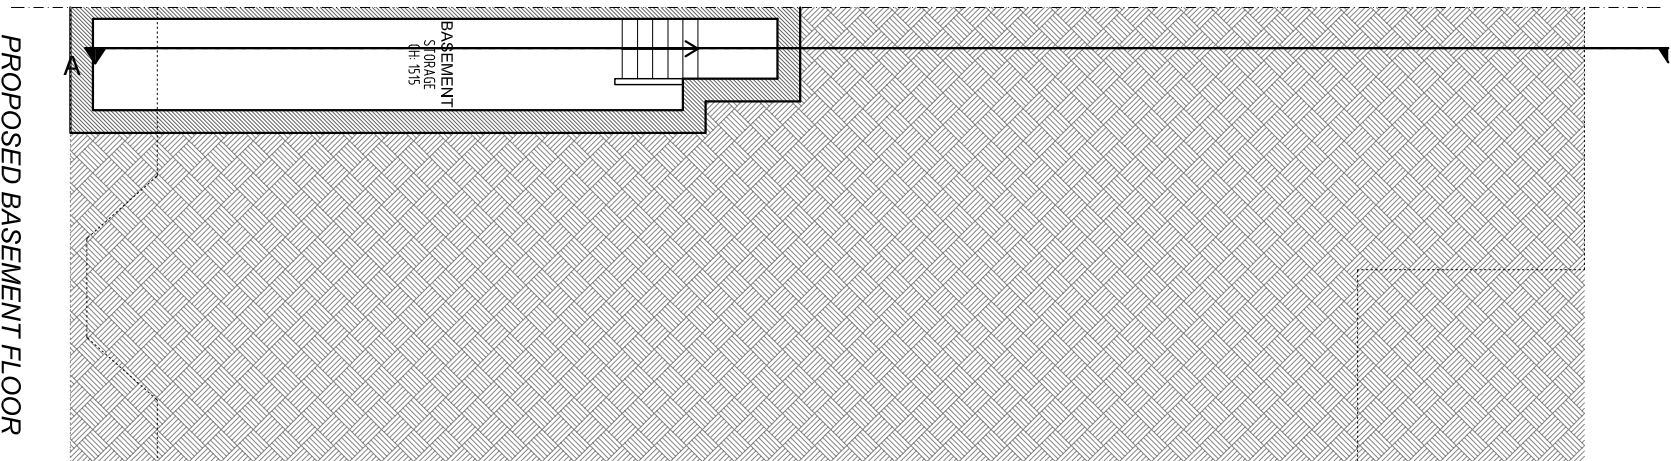

NOTES:
THE CONTRACTORS ARE TO CHECK ALL DIMENSIONS, DRAIN RUNS AND GENERAL CONDITIONS ON SITE BEFORE WORKS COMMENCE.
ALL WORKS ARE TO BE CARRIED OUT IN ACCORDANCE WITH CURRENT BUILDING REGULATIONS, BRITISH STANDARDS, CODE OF PRACTICE AND LOCAL AUTHORITY REQUIREMENTS.

Drawn By C.S.B
Dwg No SH.16.PR.01
Date 20.05.2024
Scale 1:100 @A3

Rev A