




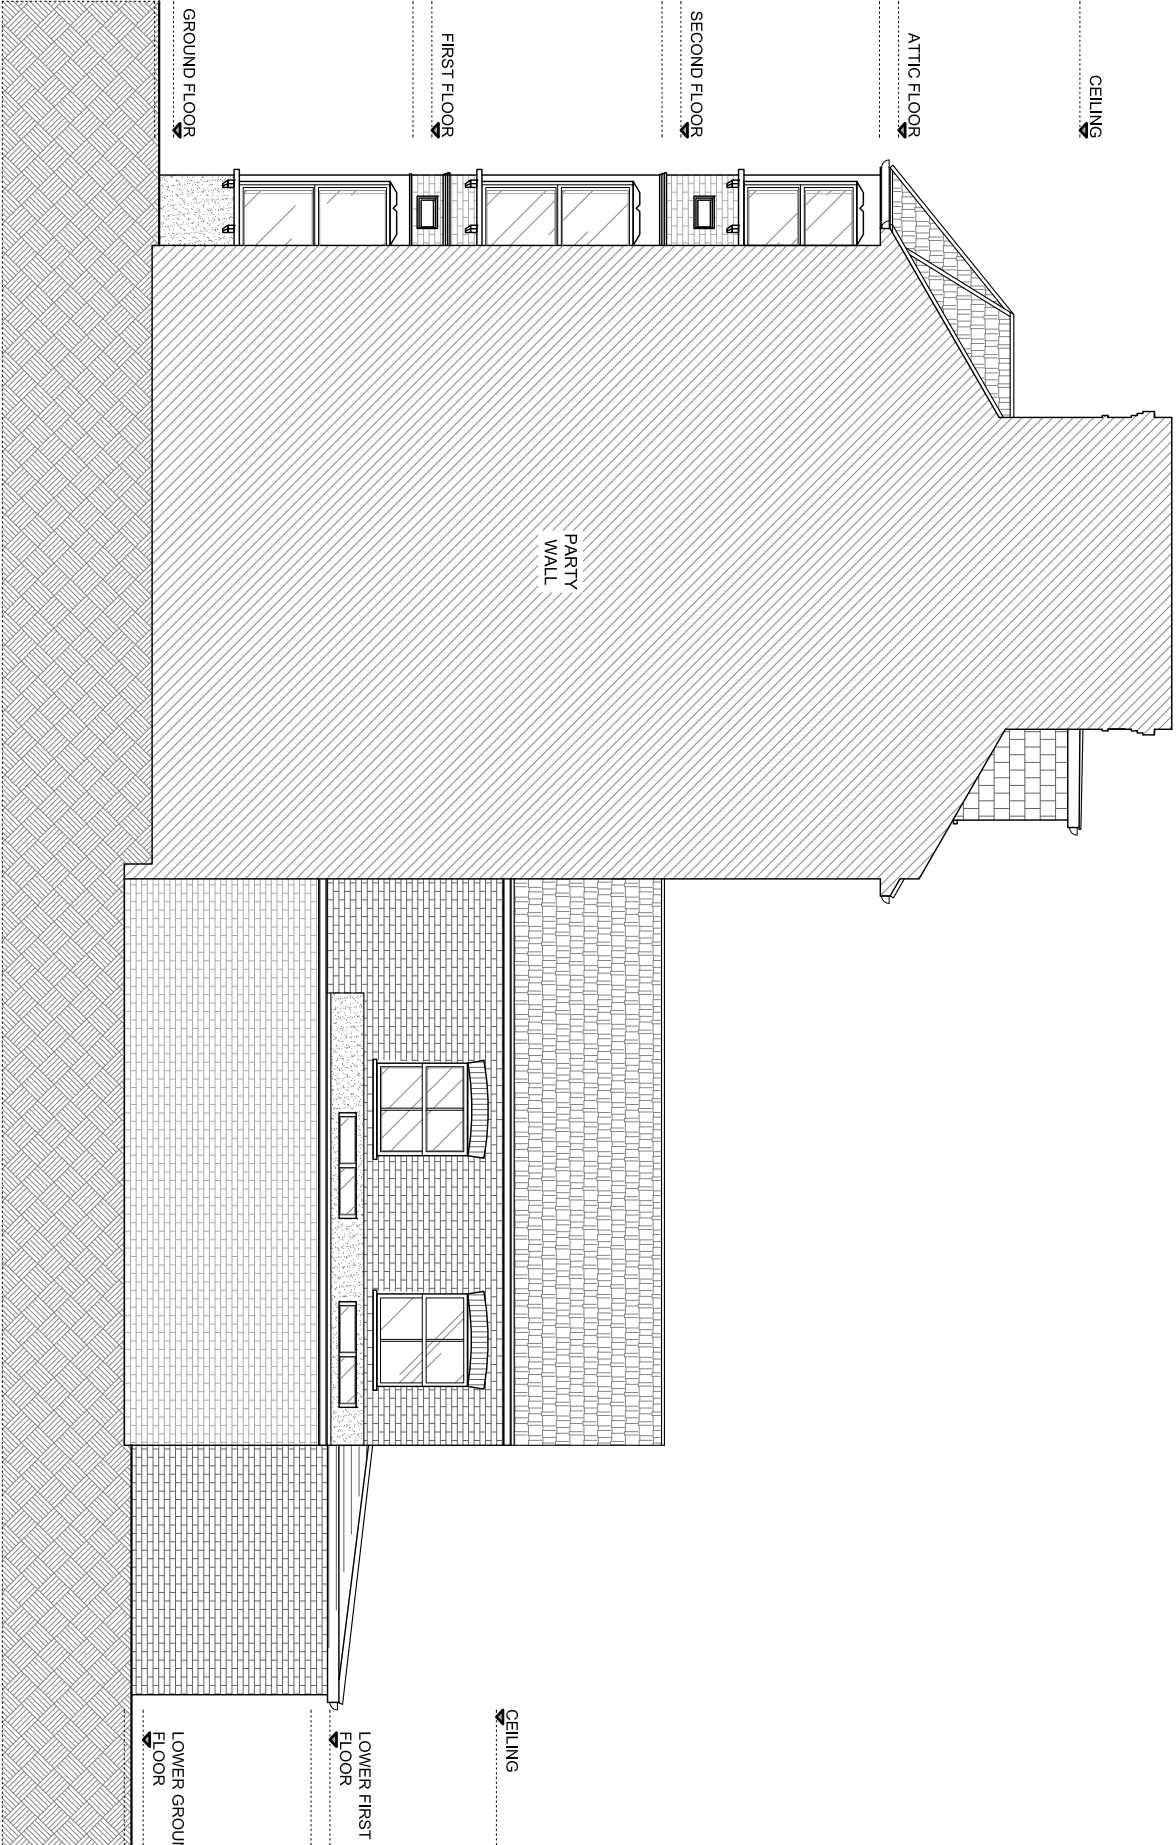

PROPOSED SIDE ELEVATION

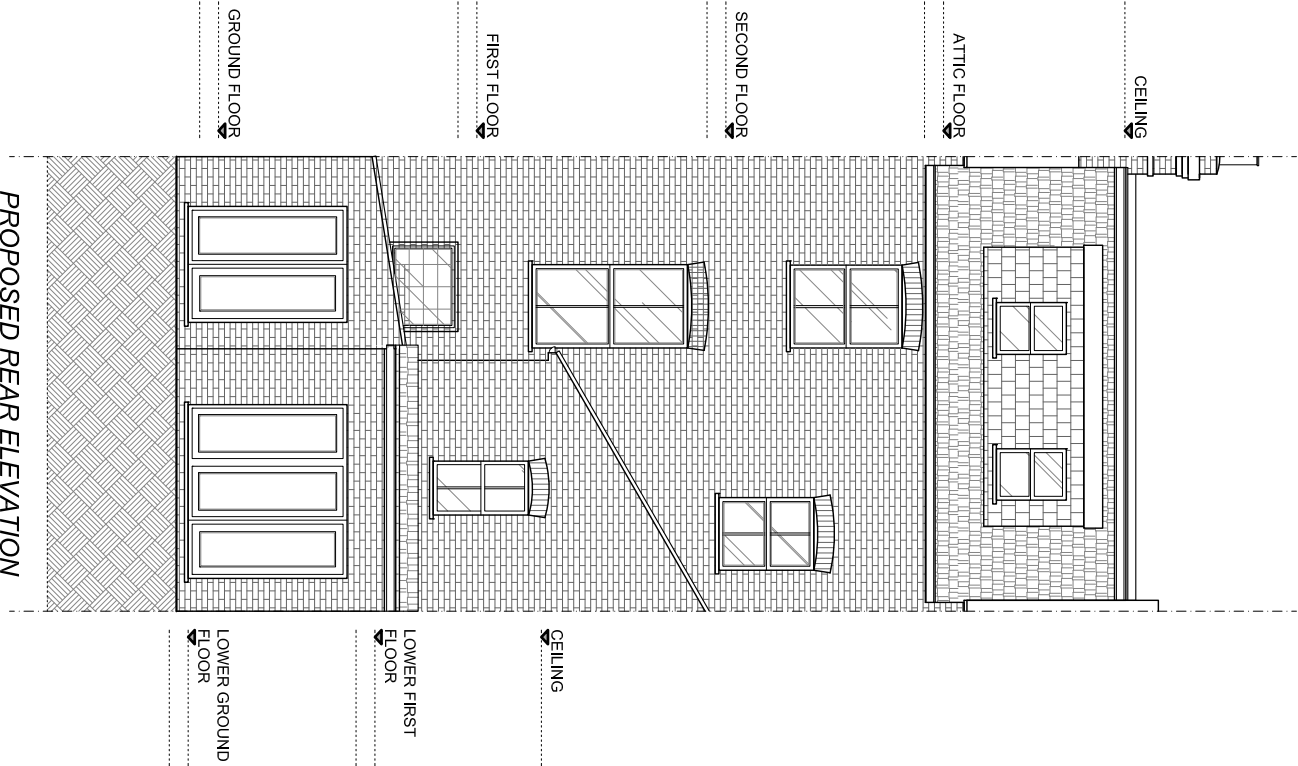

PROPOSED REAR ELEVATION

 

Title
PROPOSED
REAR & SIDE ELEVATIONS
Client: 16 STAPLETON HALL RD
N4 3QD
LONDON



NOTES:
THE CONTRACTORS ARE TO CHECK
ALL DIMENSIONS, DRAIN RUNS AND
GENERAL CONDITIONS ON SITE
BEFORE WORKS COMMENCE.
ALL WORKS ARE TO BE CARRIED
OUT IN ACCORDANCE WITH
CURRENT BUILDING REGULATIONS,
BRITISH STANDARDS, CODE OF
PRACTICE AND LOCAL AUTHORITY
REQUIREMENTS.

Drawn By C.S.B
Dwg No SH.16.PR.03
Date 20.05.2024
Scale 1:100 @A3

Rev A