





NOTE: THIS DRAWING MUST NOT BE SCALED.
THE CONTRACTOR IS TO CHECK ALL DIMENSIONS ON SITE

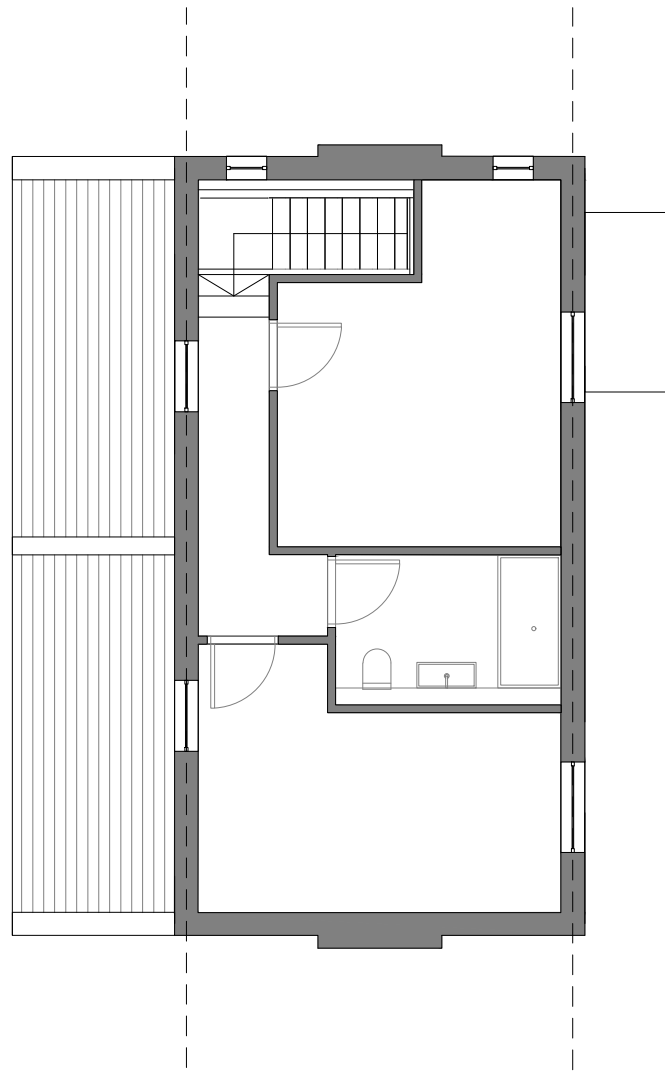


PROPOSED FIRST FLOOR PLAN

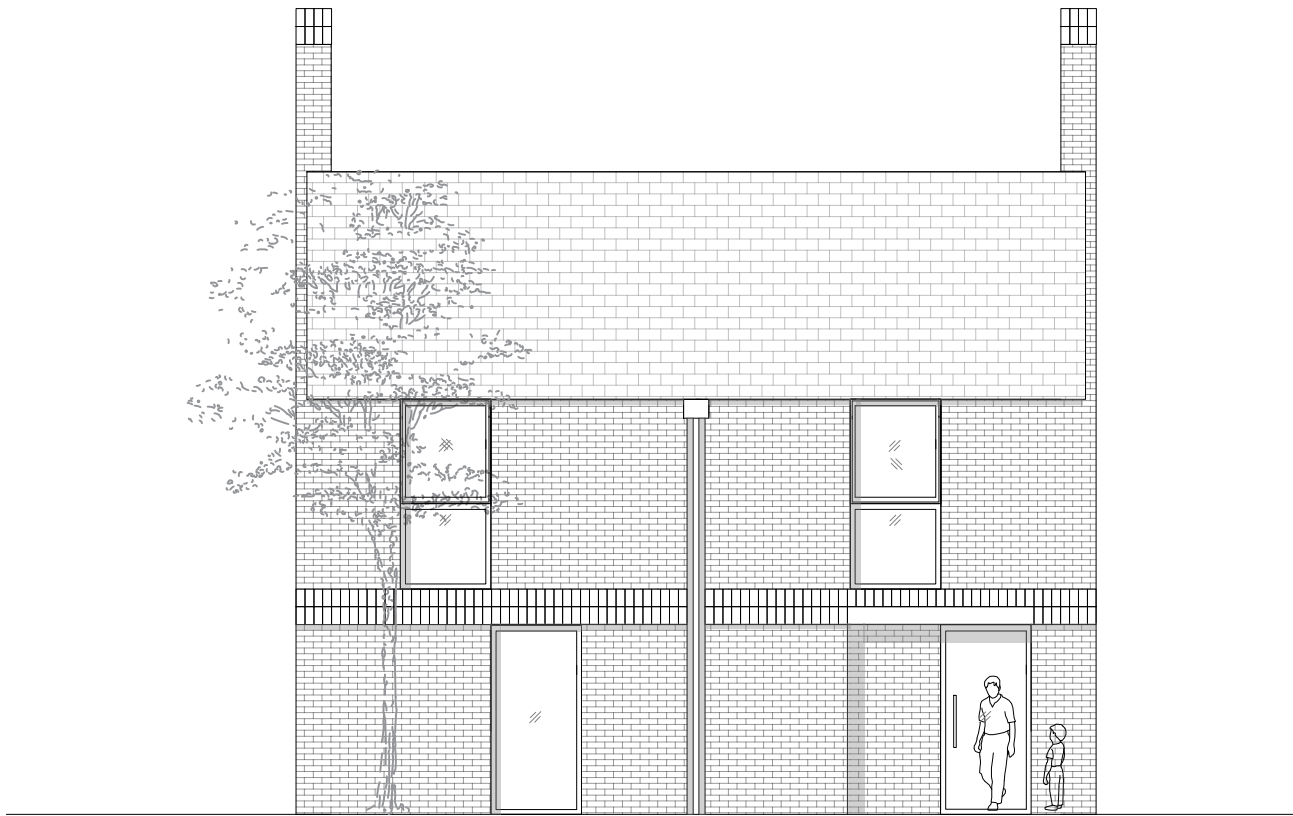


FRONT ELEVATION PROPOSED

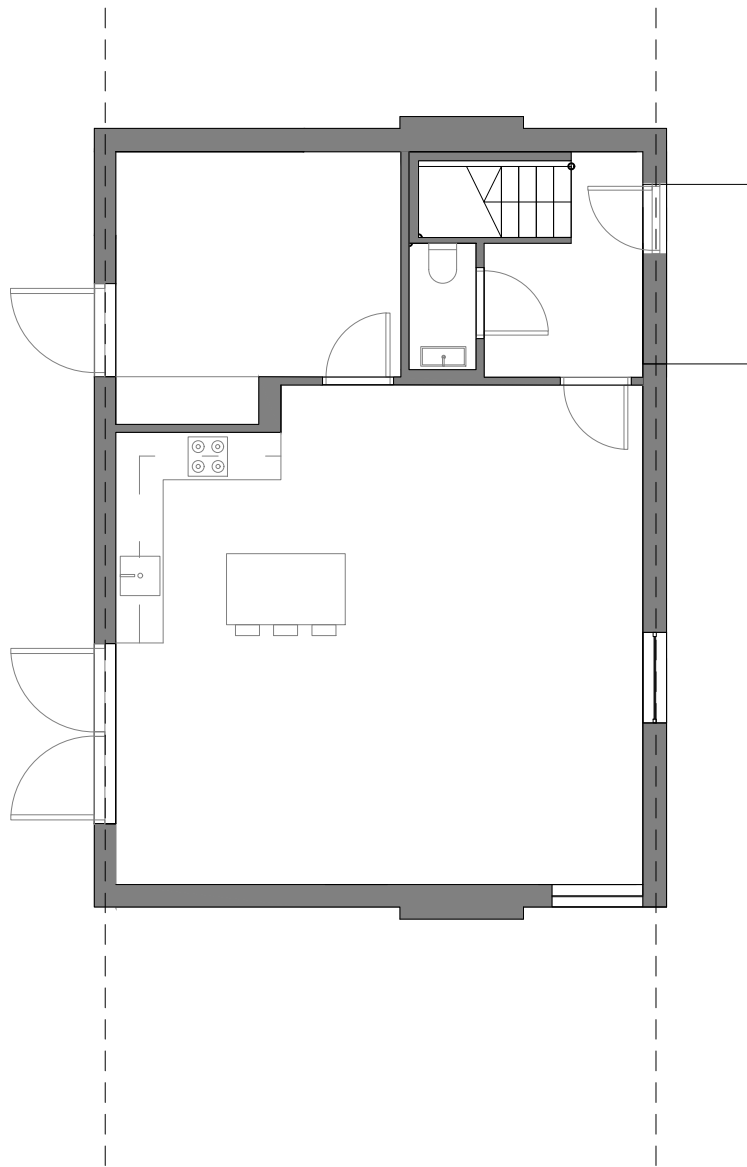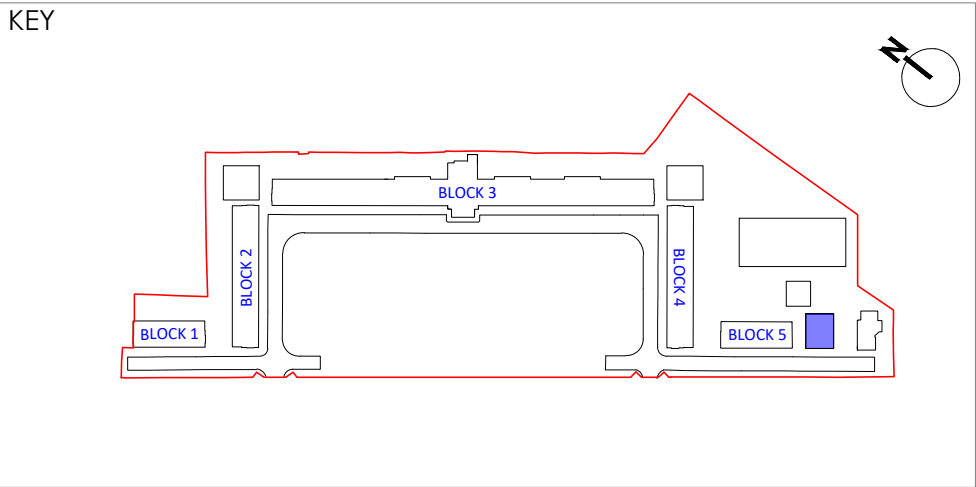


PROPOSED GROUND FLOOR PLAN

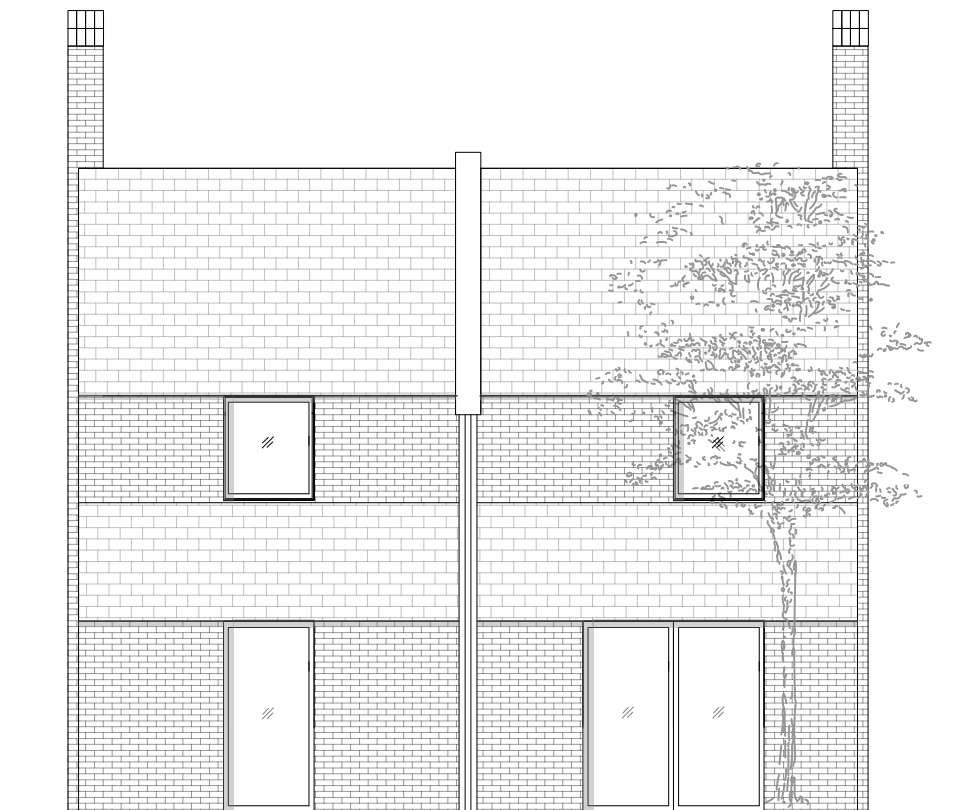

REAR ELEVATION PROPOSED

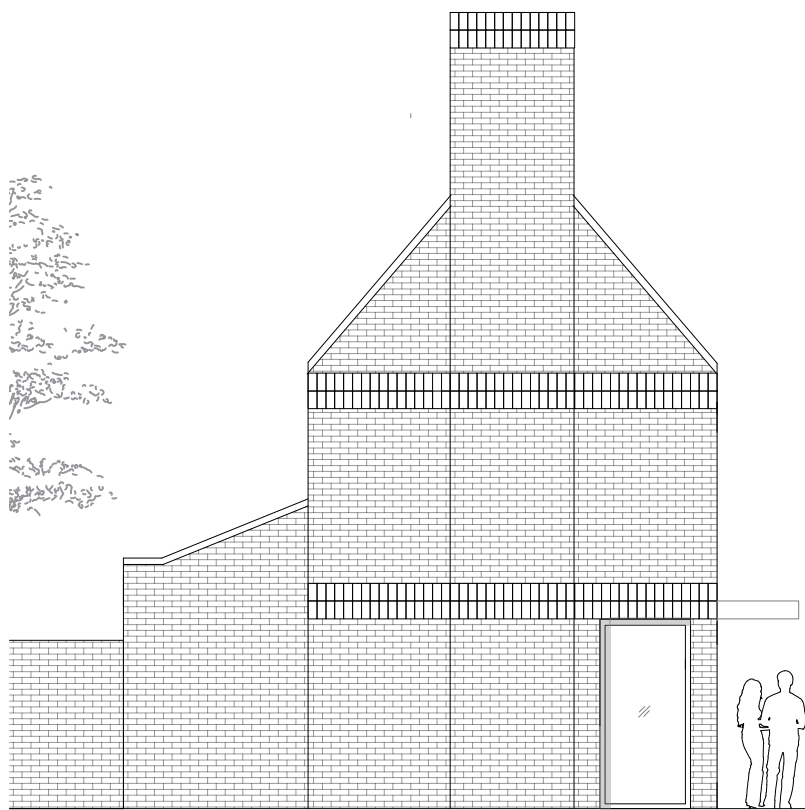

SIDE ELEVATION PROPOSED

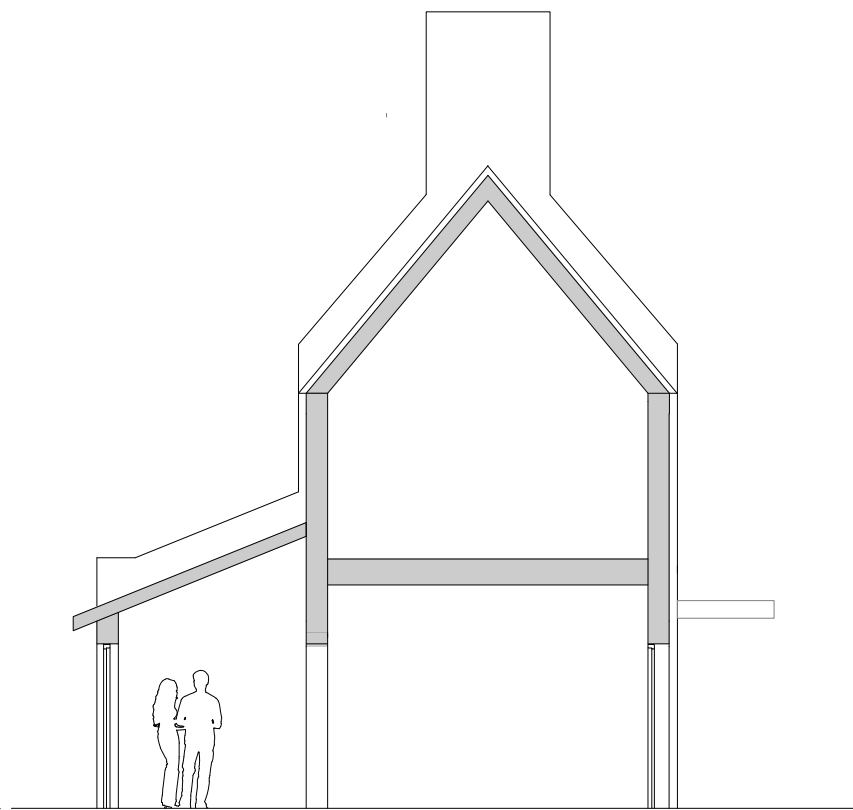

SECTION PROPOSED



PROJECT

Edmansons Close
Bruce Grove
Haringey

CLIENT

The Drapers'

DRAWING ORIGINATOR

d+b studios
85 HOLMESDALE ROAD
TEDDINGTON TW11 9LQ
+44 (0) 7810 481 900
www.dplusbstudios.com

DRAWING TITLE

HOUSE TYPE 5
New Mews House

JOB NO db-001		SCALE 1:100 @ A2	DRAWN BY PD	ISSUE DATE SEPT 2022		REVISION 01	
DRAWING STATUS PLANNING			CHECKED BY PD	PAPER SIZE A2			
PROJECT CODE EC	COMPANY CODE d+b	DOC. CODE P	PACKAGE NO CODE XXX	LEVEL 00	ZONE / SUBZONE XX	SUB ZONE XXX	DRAWING NUMBER 100