




NOTE THE DRAWING MUST NOT BE SCALED.
THE CONTRACTOR IS TO CHECK ALL DIMENSIONS ON SITE

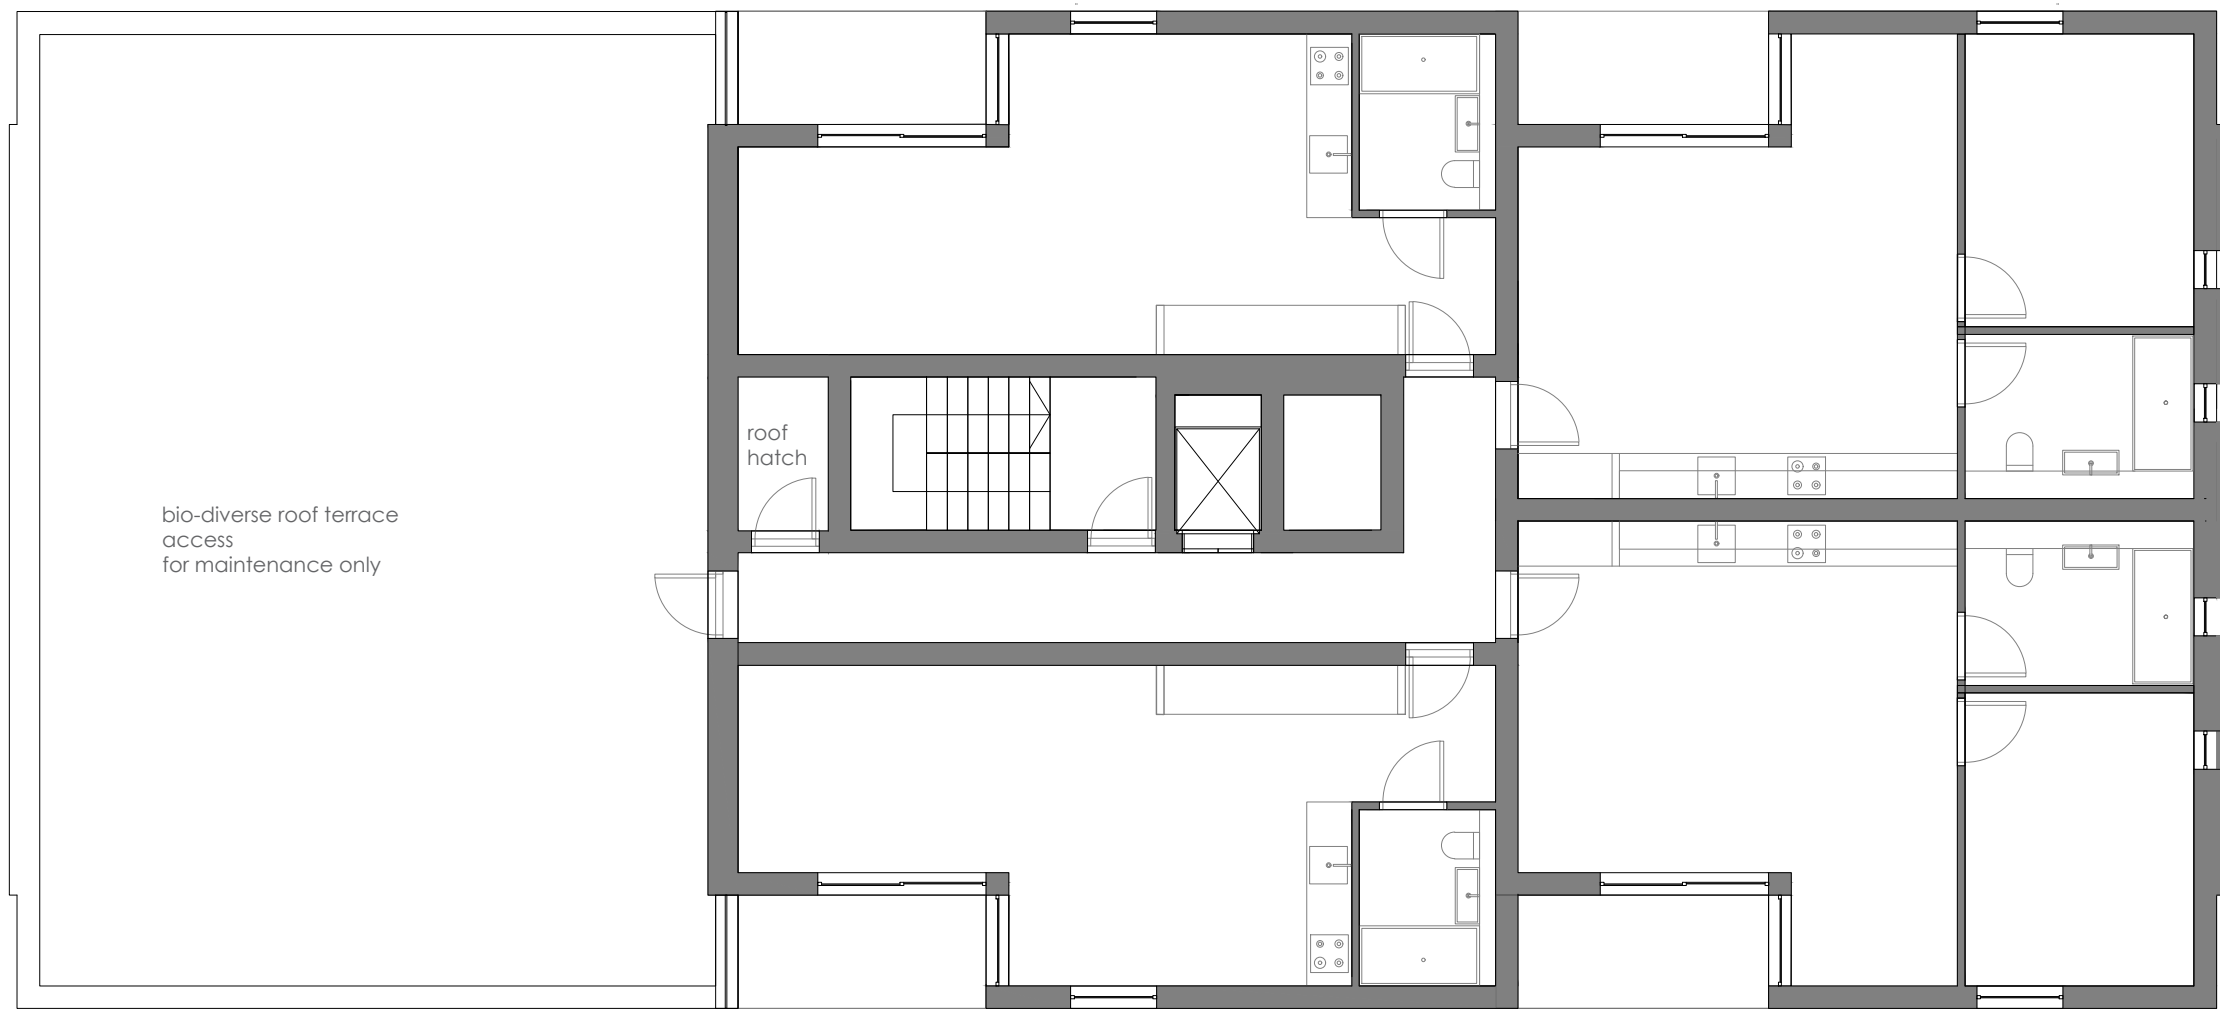

SECOND FLOOR PLAN - 1:100 @ A1

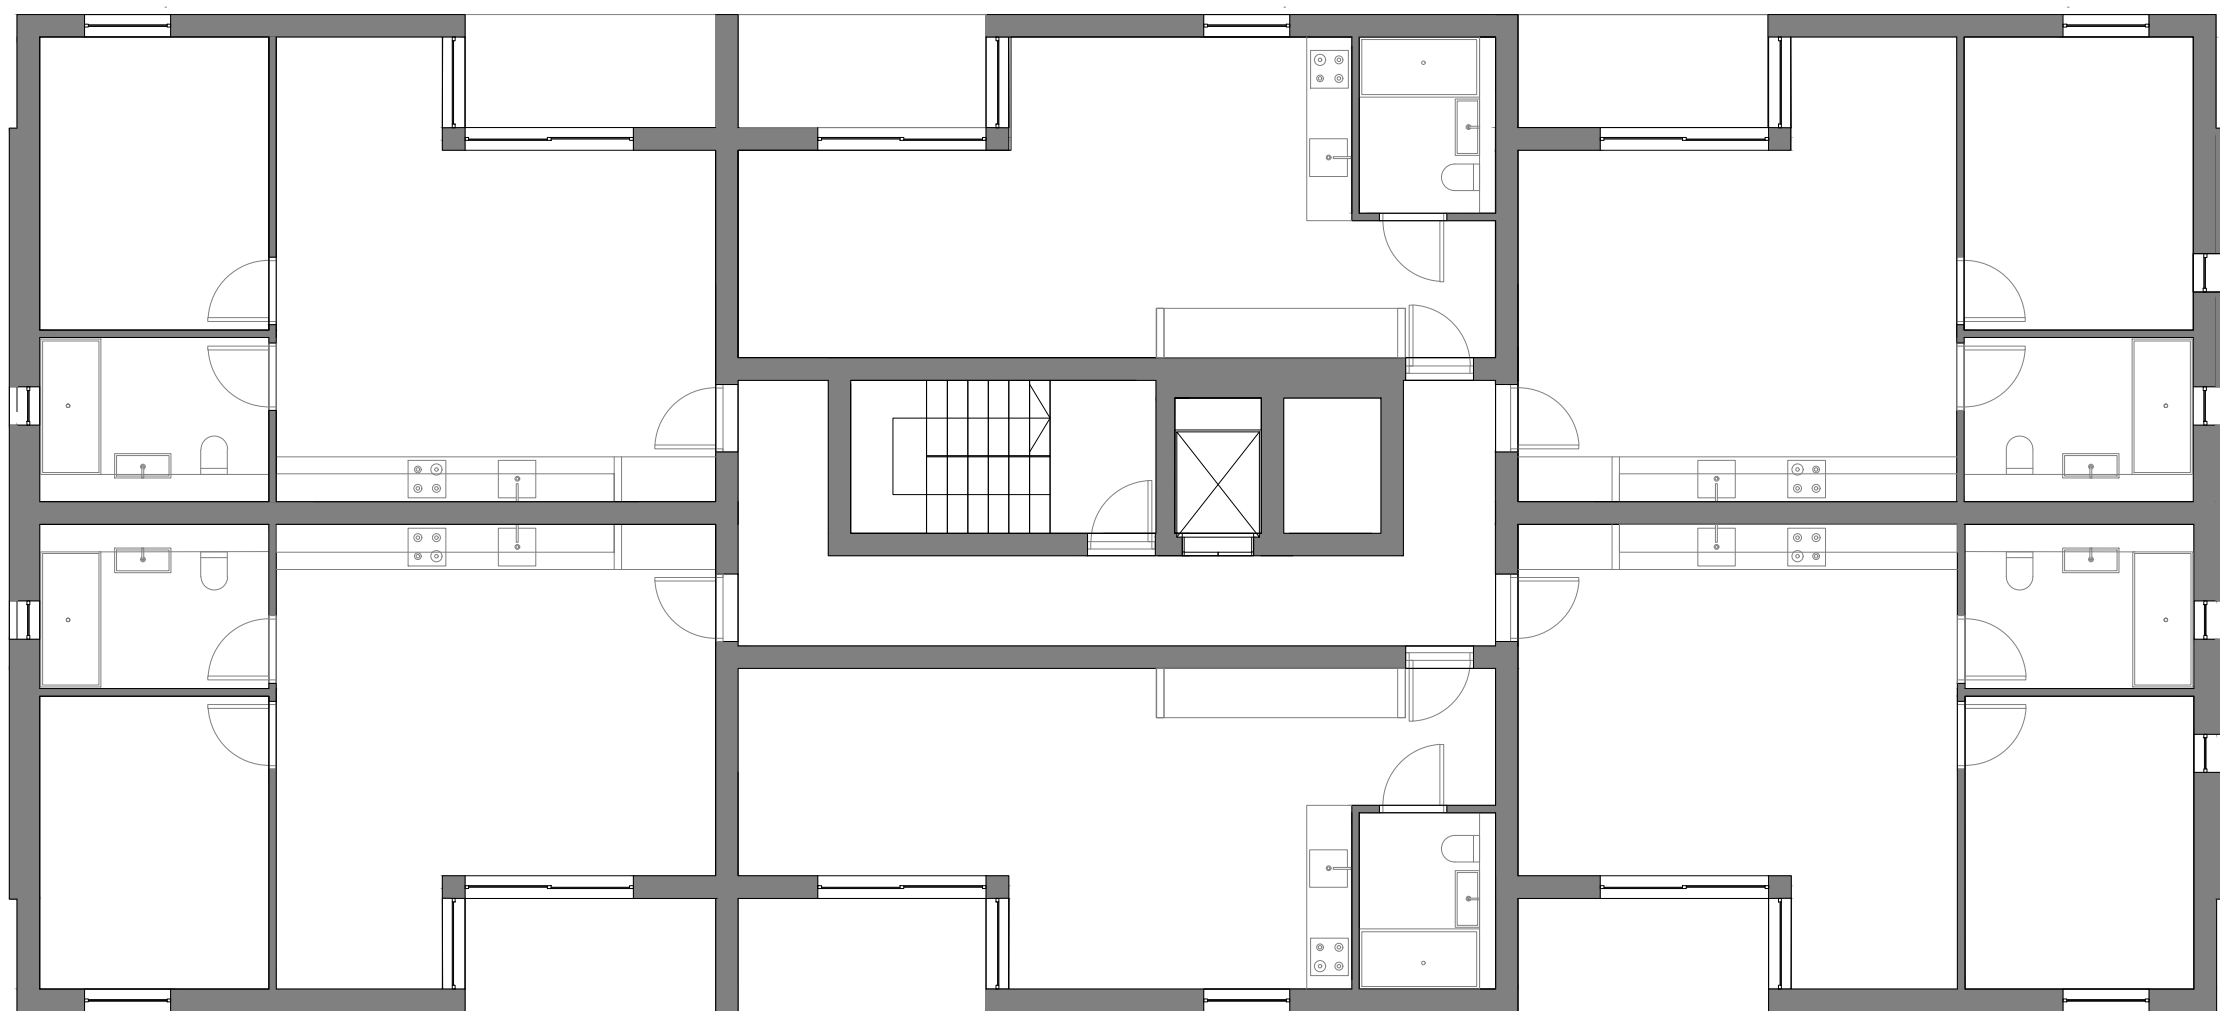

FIRST FLOOR PLAN - 1:100 @ A1

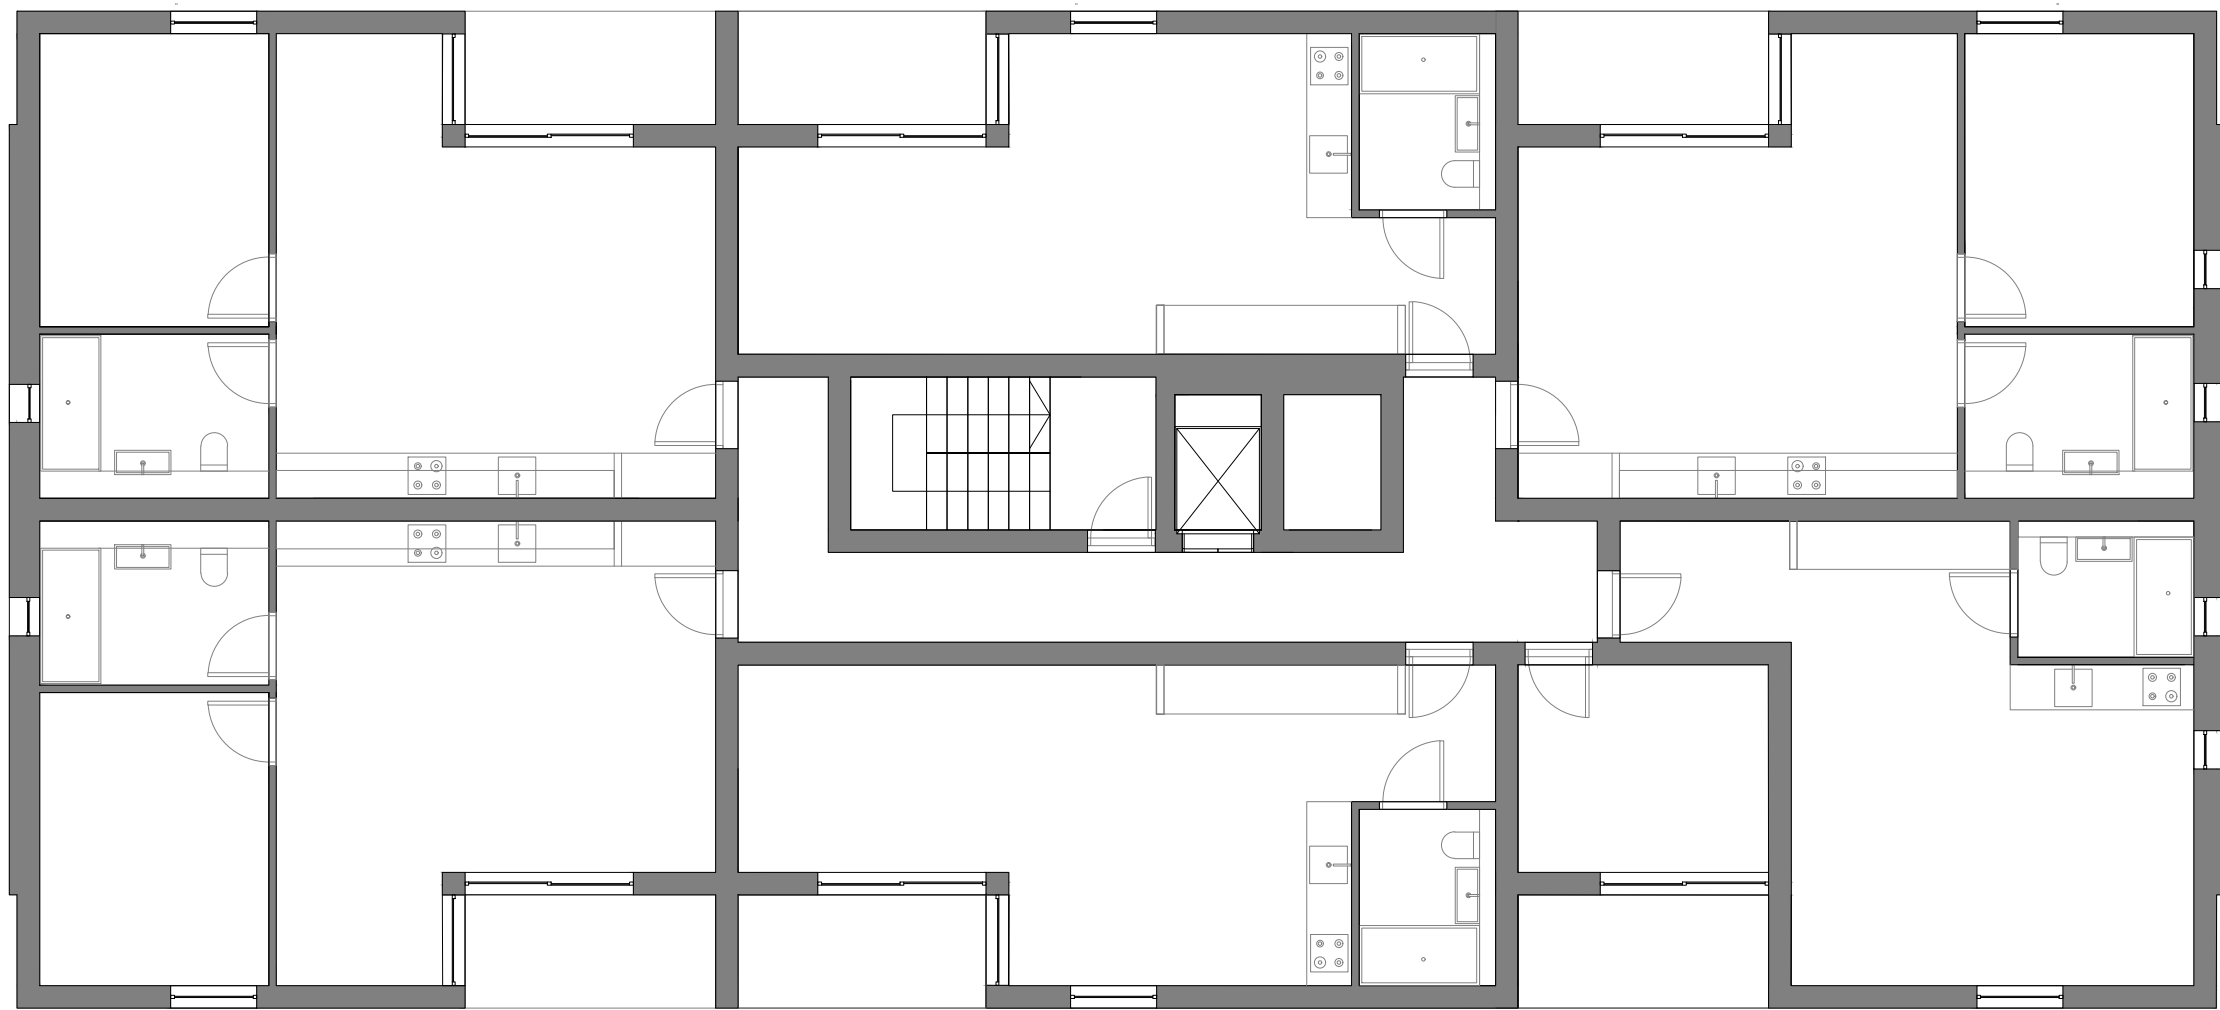


GROUND FLOOR PLAN - 1:100 @ A1




NORTH ELEVATION




SOUTH ELEVATION

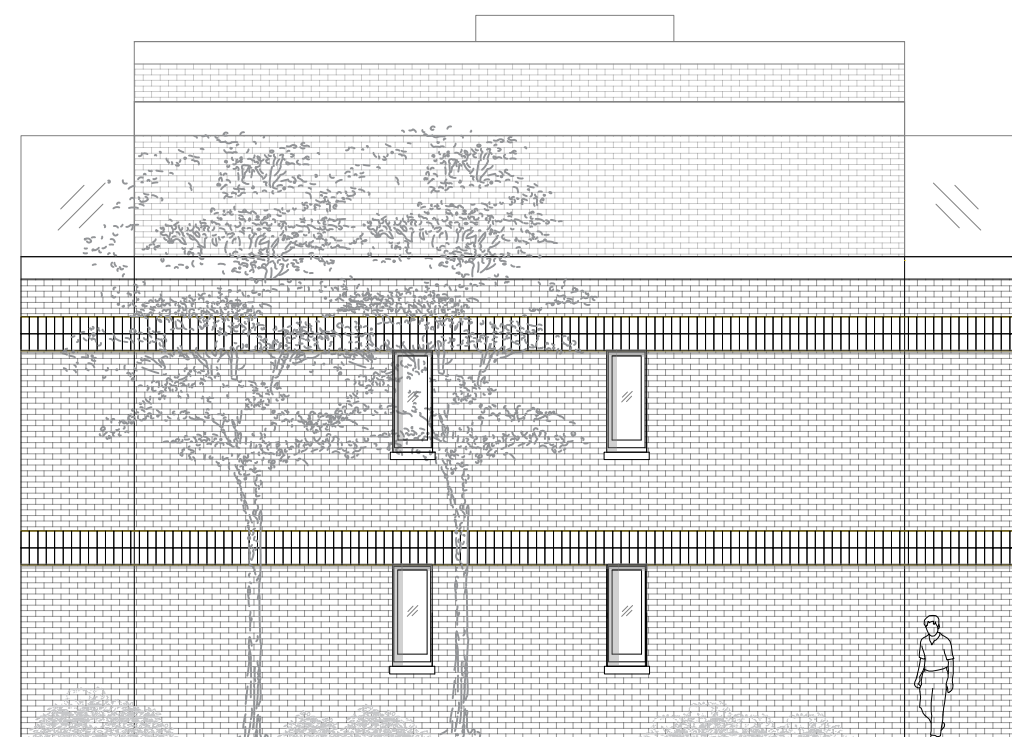

WEST ELEVATION

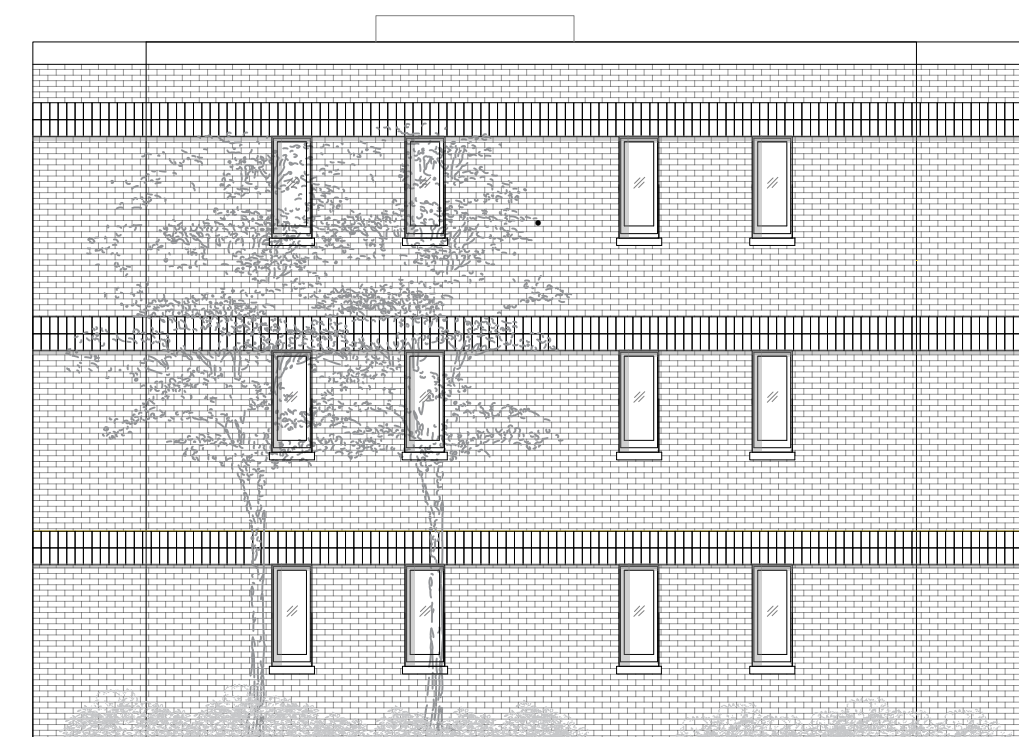

EAST ELEVATION

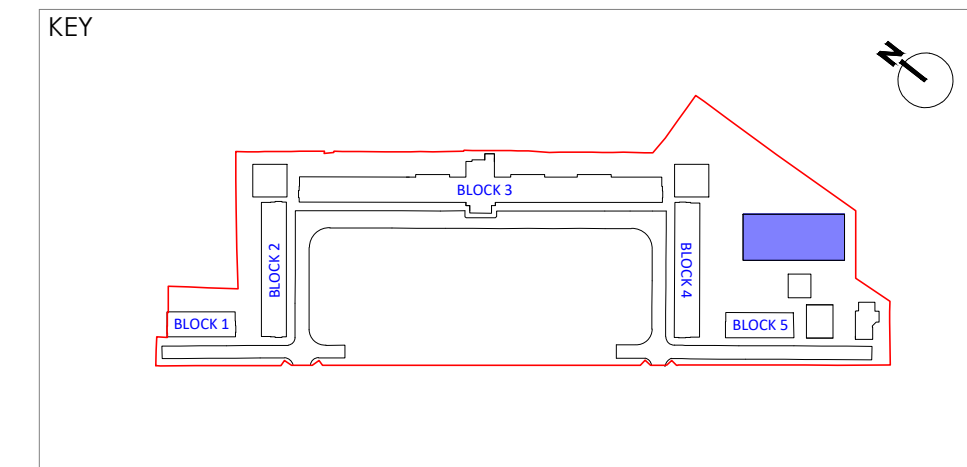

PROJECT

Edmansons Close
Bruce Grove
Haringey

CLIENT

The Drapers'

DRAWING ORIGINATOR

d+b studios
85 HOLMESDALE ROAD
LONDON, TW11 9LQ, UK
+44 (0) 7810 481 900
www.dplusbstudios.com

DRAWING TITLE

Apartment Building

REV	DATE	DESCRIPTION	INT'L	CHK
-----	------	-------------	-------	-----

JOB NO db-001	SCALE 1:100 @ A1	DRAWN BY PD	ISSUE DATE SEPT 2022	REVISION 01
------------------	---------------------	----------------	-------------------------	----------------

DRAWING STATUS Planning	CHECKED BY PD	PAPER SIZE A1		
----------------------------	------------------	------------------	--	--

PROJECT CODE	COMPANY CODE	DOC. CODE	PACKAGE NO CODE	LEVEL	ZONE / SUBZONE	SUB ZONE	DRAWING NUMBER
EC	d+b	PA	XXX	00	XX	XXX	120