



NOTE: THIS DRAWING MUST NOT BE SCALED.
THE CONTRACTOR IS TO CHECK ALL DIMENSIONS ON SITE

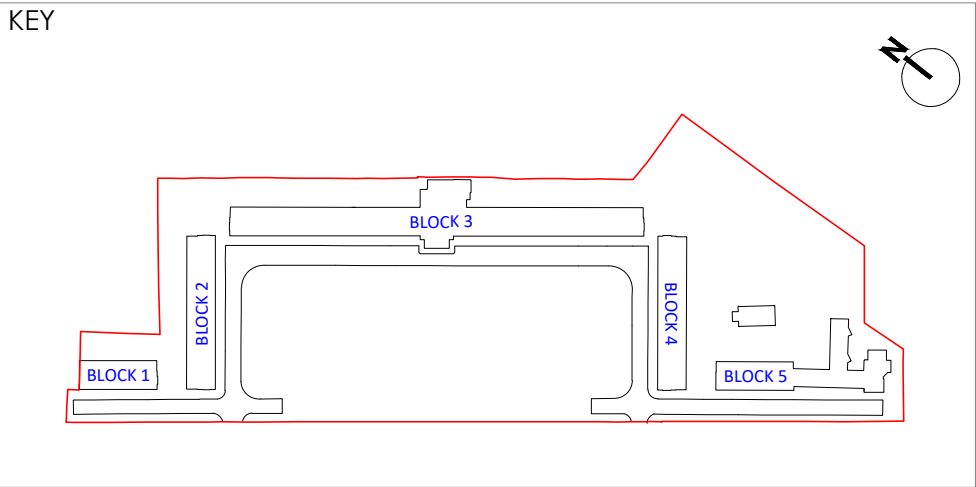

FRONT ELEVATION - 1:100 @ A2

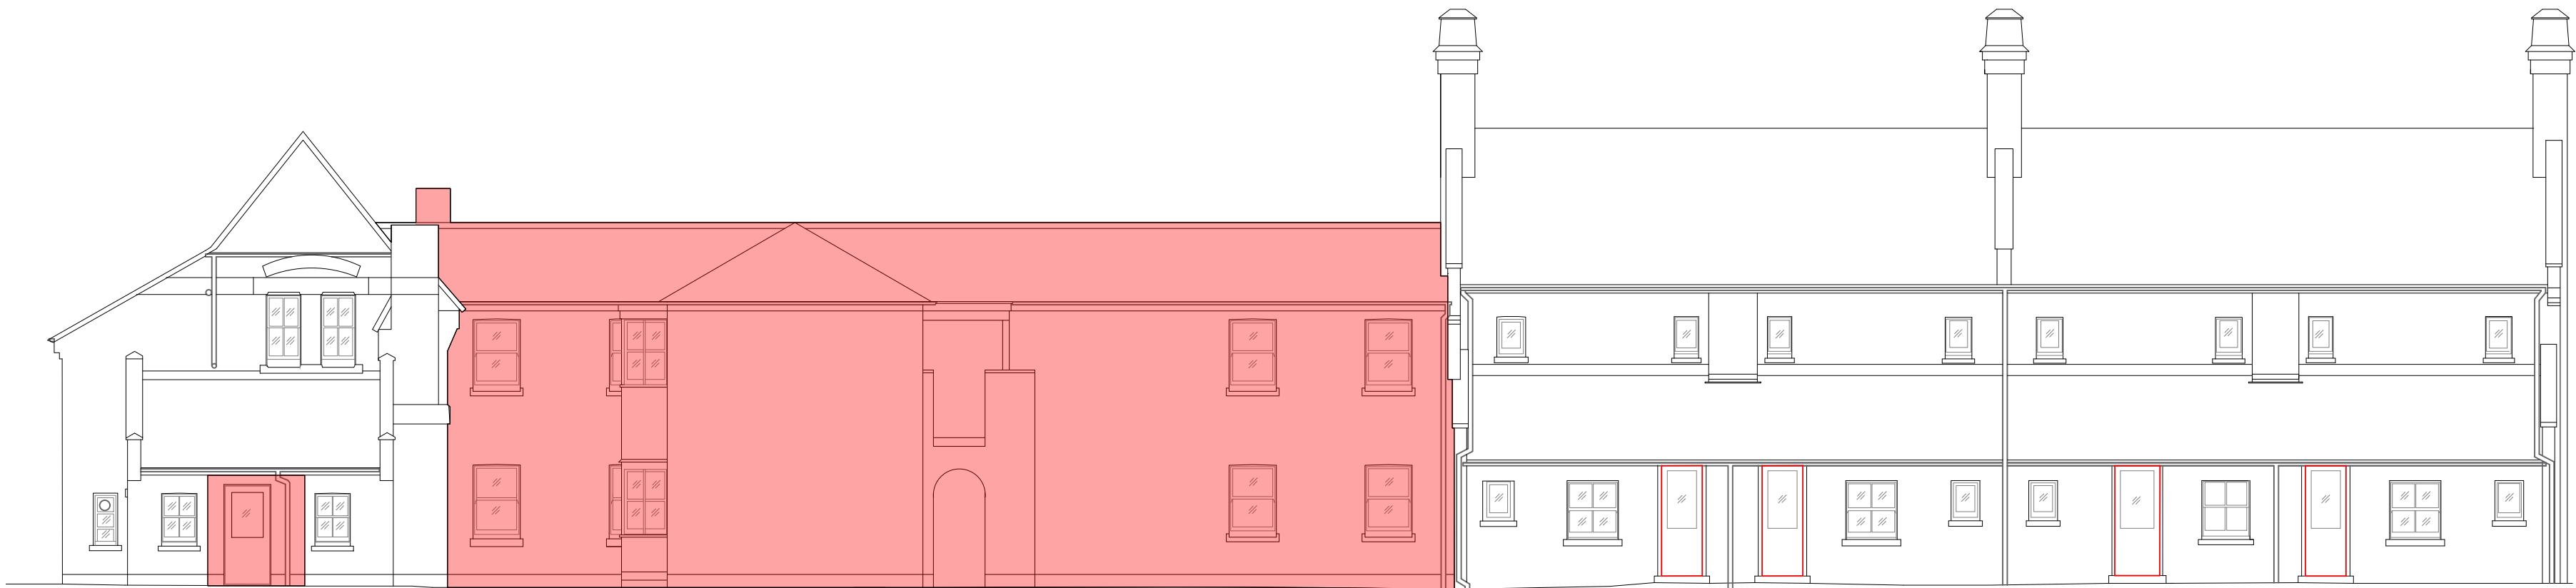

REAR ELEVATION - 1:100 @ A2

AREA TO BE DEMOLISHED



PROJECT

Edmansons Close
Bruce Grove
Haringey

CLIENT

The Drapers'

DRAWING ORIGINATOR

d+b studios
85 HOLMESDALE ROAD
TEDDINGTON TW11 9LQ
+44 (0) 7810 481 900
www.dplusbstudios.com

DRAWING TITLE

DEMOLITION ELEVATION
Block 5

JOB NO db-001		SCALE 1:100 @ A2	DRAWN BY PD		ISSUE DATE SEPT 2022		REVISION 01
DRAWING STATUS PLANNING			CHECKED BY PD		PAPER SIZE A2		
PROJECT CODE EC	COMPANY CODE d+b	DOC. CODE P	PACKAGE NO CODE XXX	LEVEL 00	ZONE / SUBZONE XX	SUB ZONE XXX	DRAWING NUMBER 027