




NOTE: THIS DRAWING MUST NOT BE SCALED.
THE CONTRACTOR IS TO CHECK ALL DIMENSIONS ON SITE

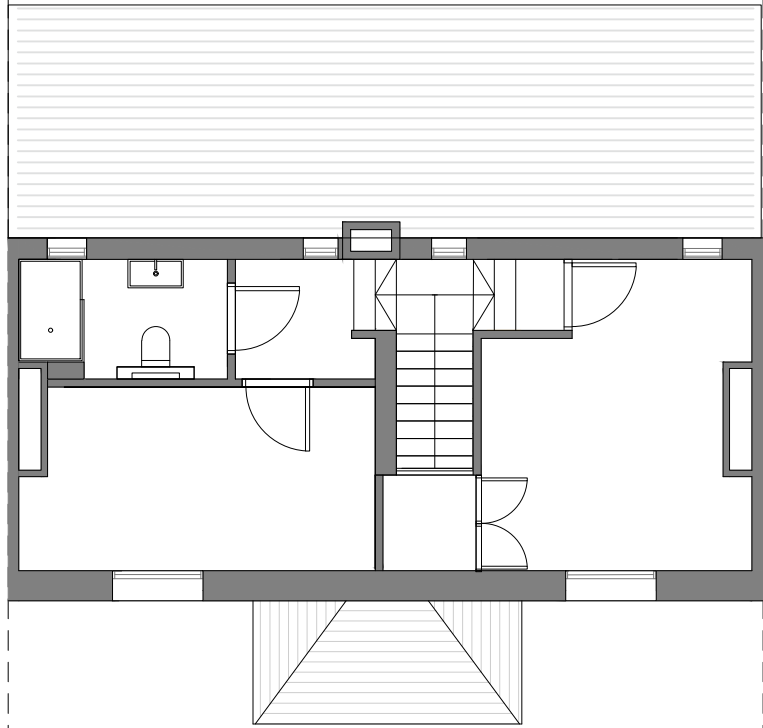


PROPOSED FIRST FLOOR PLAN




FRONT ELEVATION PROPOSED

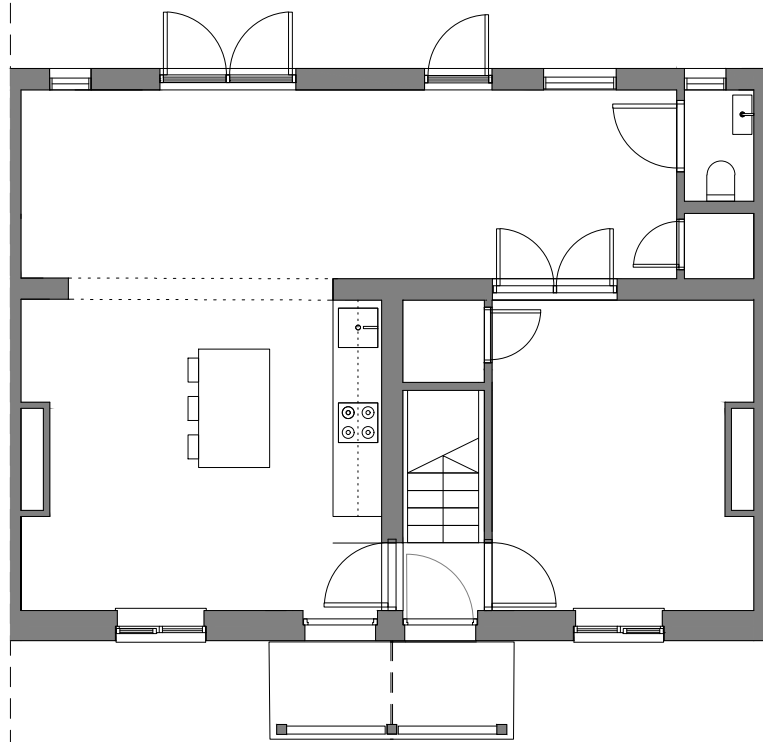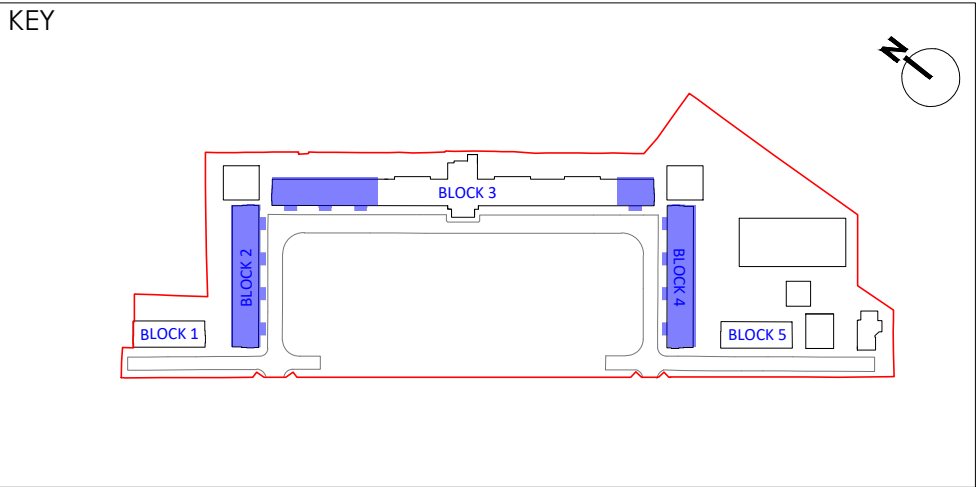

PROPOSED GROUND FLOOR PLAN

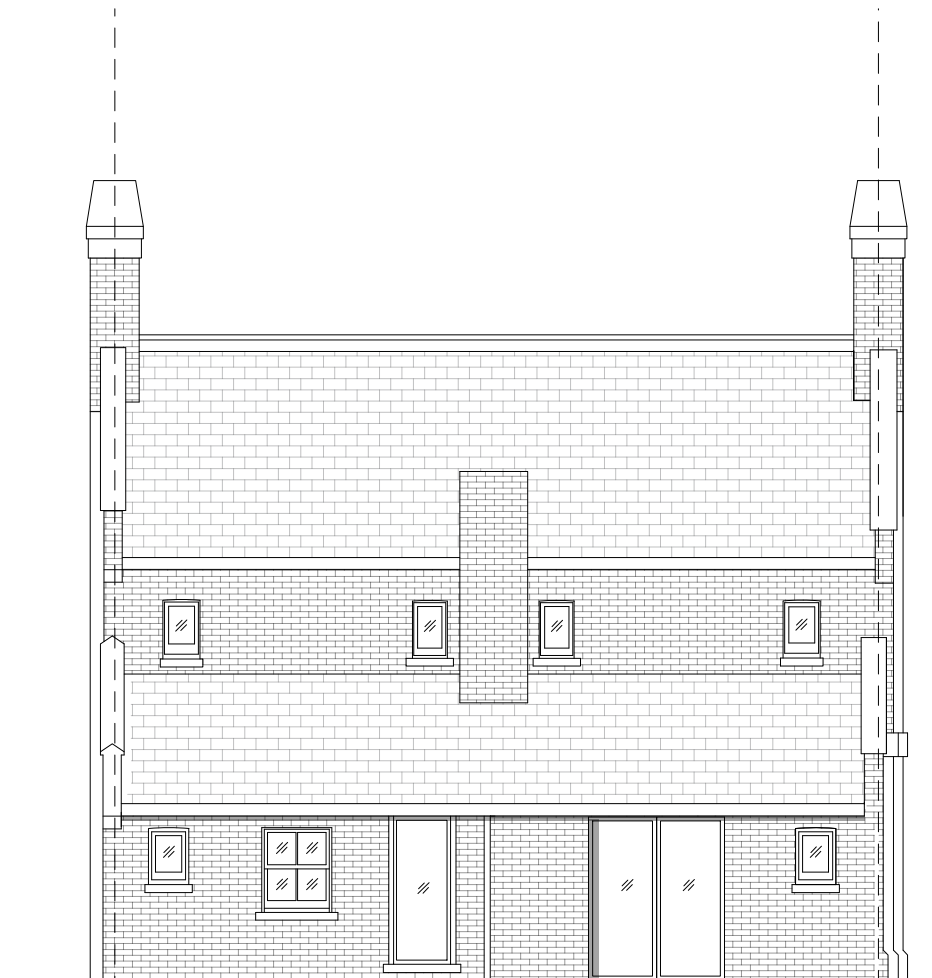

REAR ELEVATION PROPOSED

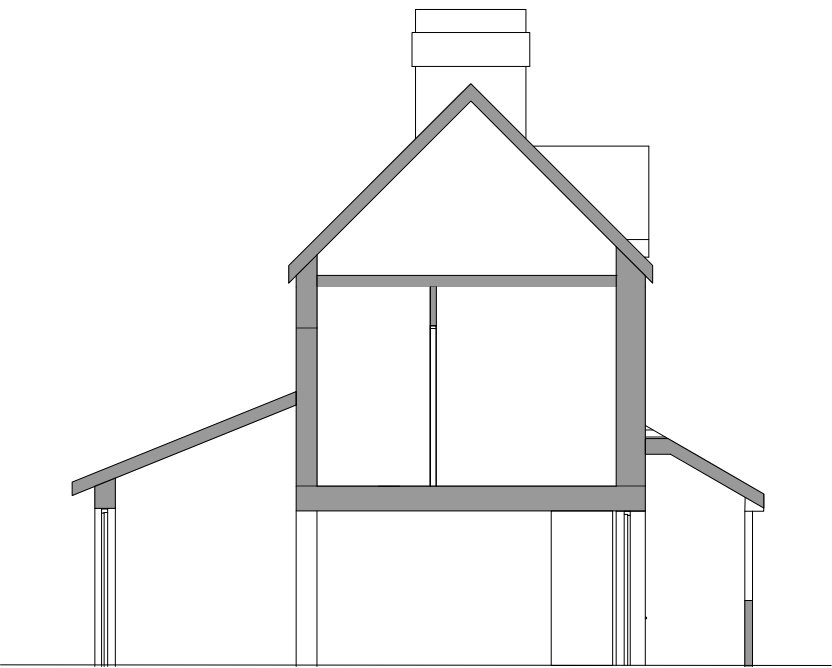

SECTION PROPOSED



PROJECT

Edmansons Close
Bruce Grove
Haringey

CLIENT

The Drapers'

DRAWING ORIGINATOR

d+b studios
85 HOLMESDALE ROAD
TEDDINGTON TW11 9LQ
+44 (0) 7810 481 900
www.dplusbstudios.com

DRAWING TITLE

HOUSE TYPE 2

JOB NO db-001		SCALE 1:100 @ A2	DRAWN BY PD	ISSUE DATE SEPT 2022		REVISION 01	
DRAWING STATUS PLANNING			CHECKED BY PD	PAPER SIZE A2			
PROJECT CODE	COMPANY CODE	DOC. CODE	PACKAGE NO CODE	LEVEL	ZONE / SUBZONE	SUB ZONE	DRAWING NUMBER
EC	d+b	P	XXX	00	XX	XXX	070