




PRELIMINARY

P1	PRELIMINARY ISSUE	20.07.23
REV.	DESCRIPTION	DATE

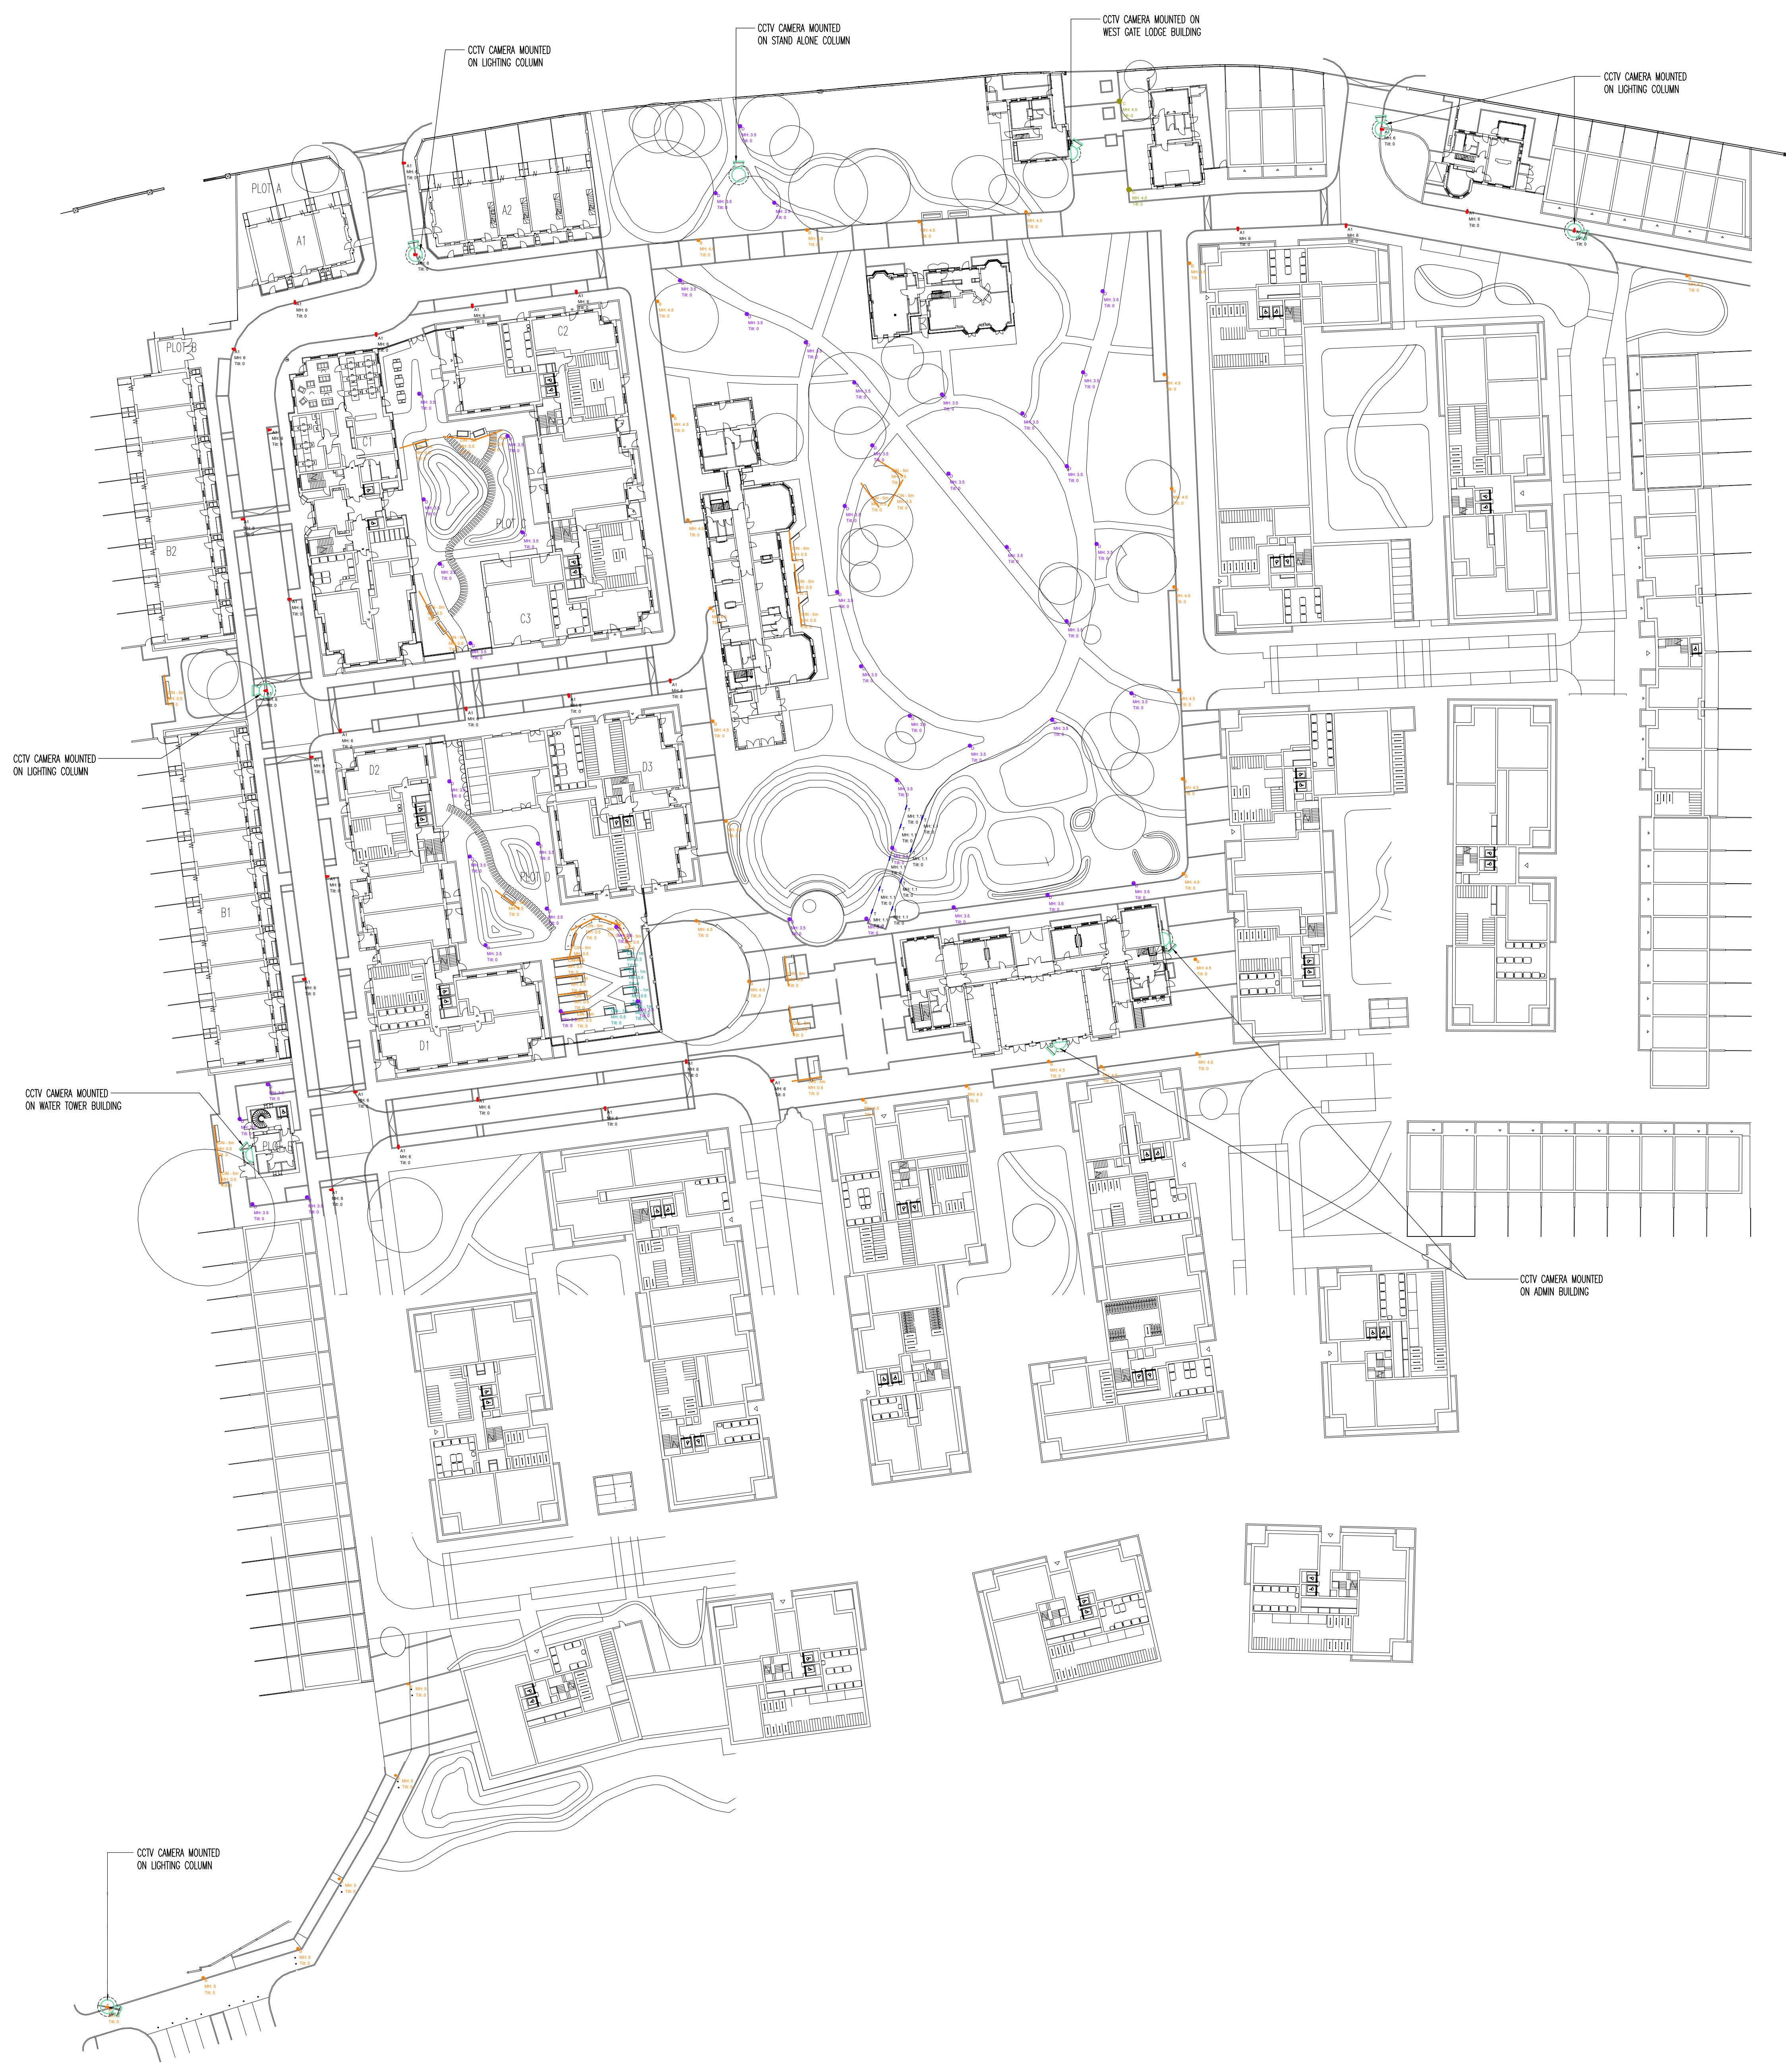

CLIENT



JOB TITLE
ST ANN'S NEW NEIGHBOURHOOD
PHASE 1A

DRAWING TITLE
SITE
EXTERNAL CCTV LAYOUT

DRAWING NUMBER N15301-RBE-ZZ-00-DR-E-06002		REV P2
JOB NUMBER A1342	DRAWN BY C.A.D	DRAWING SCALE 1:500
DATE 06.09.24		