

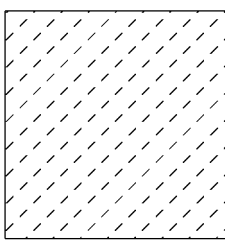


general notes:
do not scale from the drawing. all dimensions shall be checked on site prior to commencing works.
all works shall conform to the current edition of the building regulations and other relevant statutory requirements.
all materials and workmanship shall conform with the relevant british standard specifications and codes of practice.
this drawing is the copyright of gdm architects and shall not be copied or reproduced without permission.
this drawing shall be read in conjunction with gdm architect's health and safety risk assessments and all works shall be carried out in a safe manner, by competent persons.
drawing produced by gdm architects ltd trading as gdm architects.


0m 1m 2m 3m 4m 5m
VISUAL SCALE 1:50 @ A0

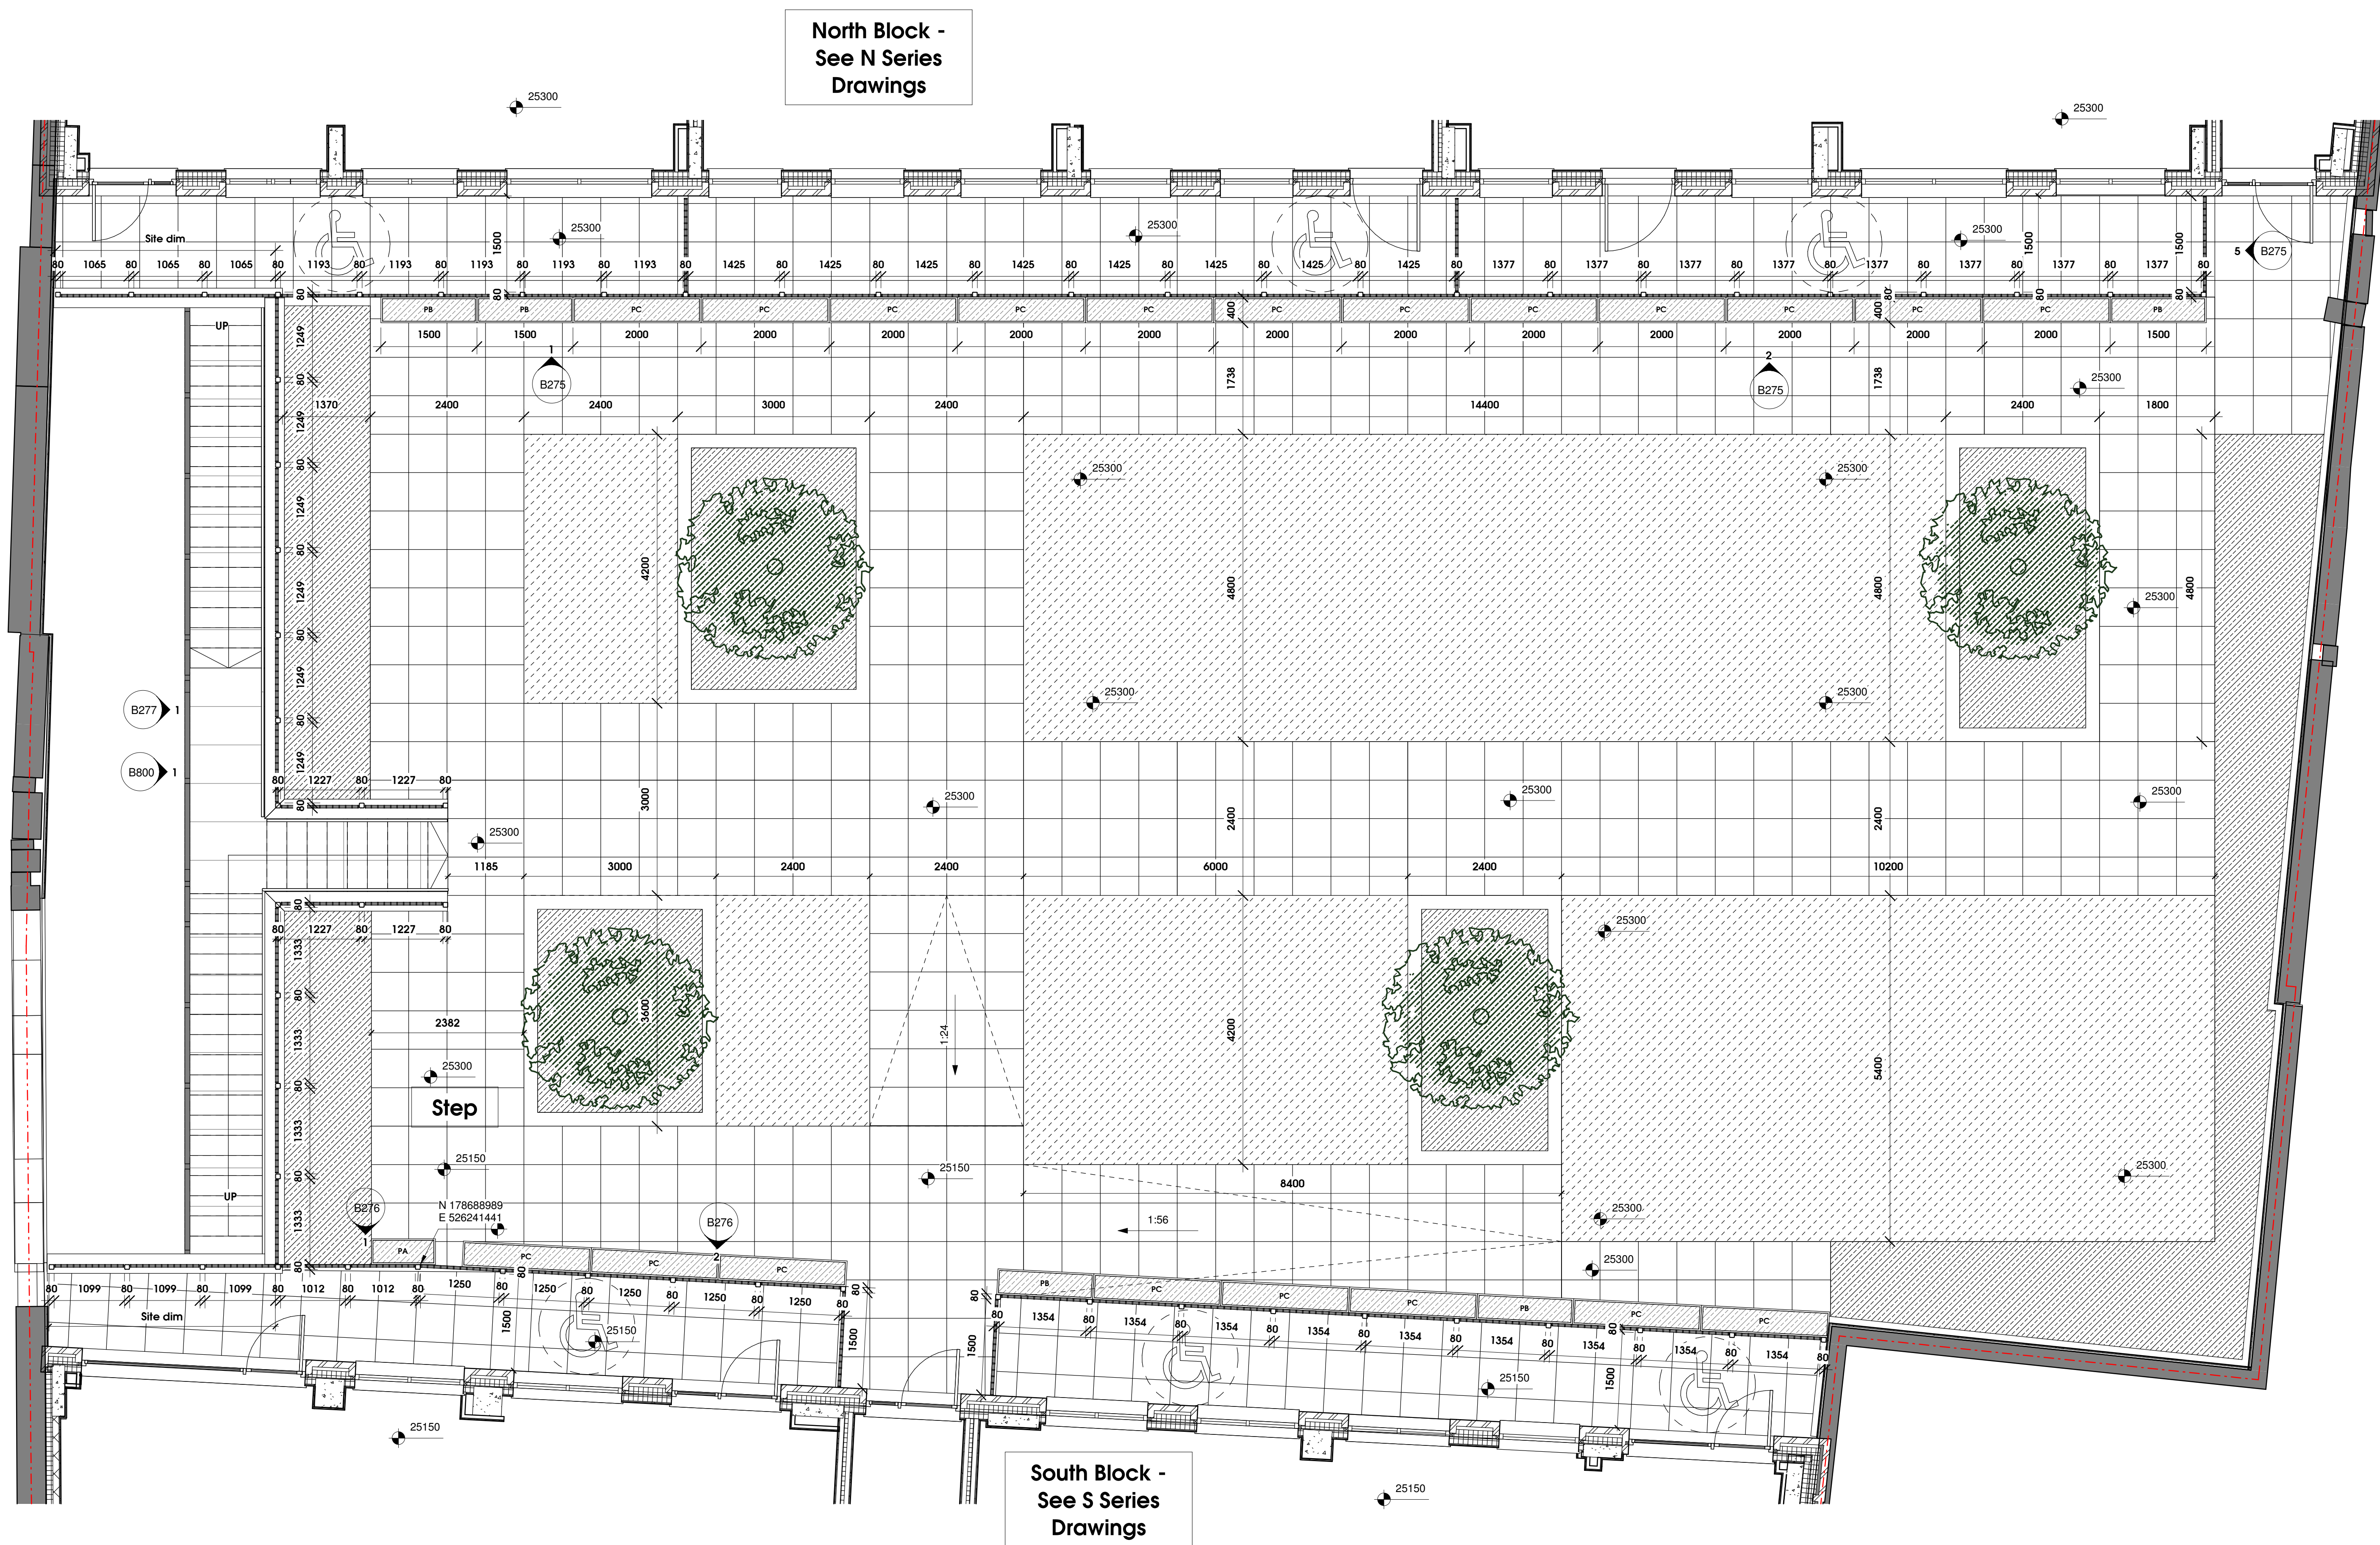


AstroTurf atrificial turf

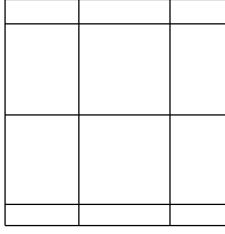

600x600 paviours on
pedestals installed to
manufacturers
recommendations,
colour tbc

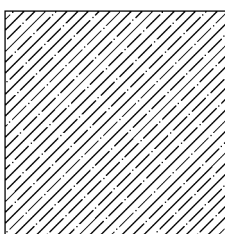

Planting

 

215mm Planter walls
Deep enough to sit on




PA
GRP proprietary
planters
400mm x 2000mm



PB
GRP proprietary
planters
400mm x 1500mm



PC
GRP proprietary
planters
400mm x 2000mm

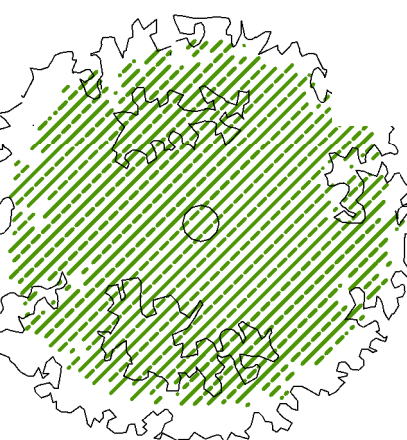

Tree

To be read in
conjunction with
landscape Architects
designs

Refer to B275 to B277 for
Railing designs

Refer to B800 and B801
for podium stair designs

E	Podium and rolling	m	06.10.2022
D	update		
C	Draft for comments	m	22.08.2022
B	Updated to SBD comments	m	06.04.2022
A	Podium landscape	m	16.10.2021
	updated		
	Second Issue		09.04.2021
	First Issue		19.02.2021

Rev	Description	Issued by	Date
-----	-------------	-----------	------

gdmarchitects

the master's house, college road, malden, kent, ME15 6YF
t: 01422 766070 or info@gdmarchitects.co.uk w: gdmarchitects.co.uk

client: Canbury
project: 44 - 46 High Road,
Wood Green


drawing: Podium Communal
Garden Plan

date: 01/07/21 drawn by: IM


scale: 1 : 50 @A0 checked:

Construction


project number	drawing number	revision
4179	B015	E

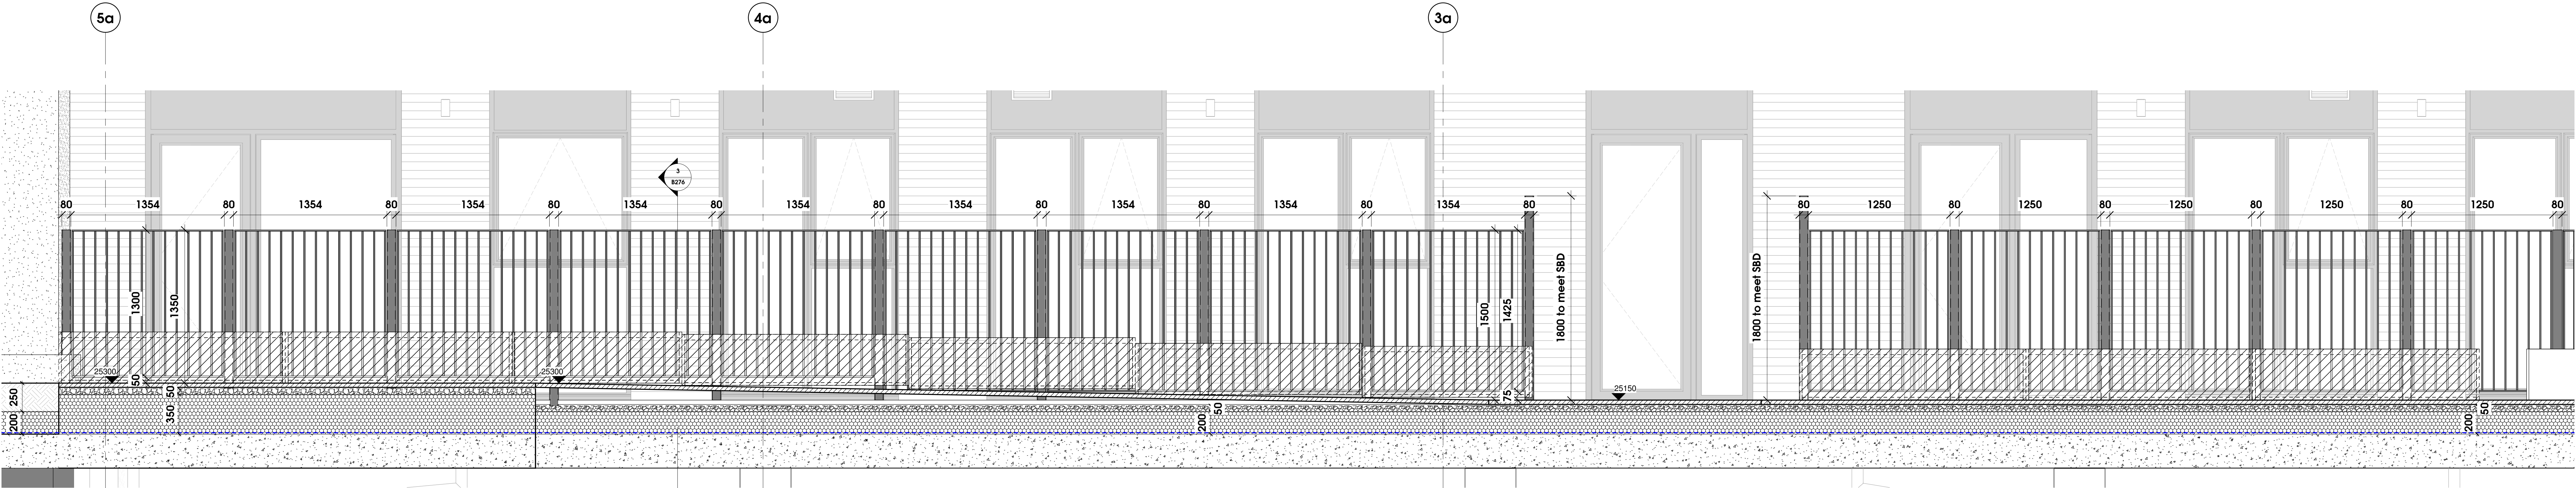

2 Podium Walls South Part 2
1 : 20

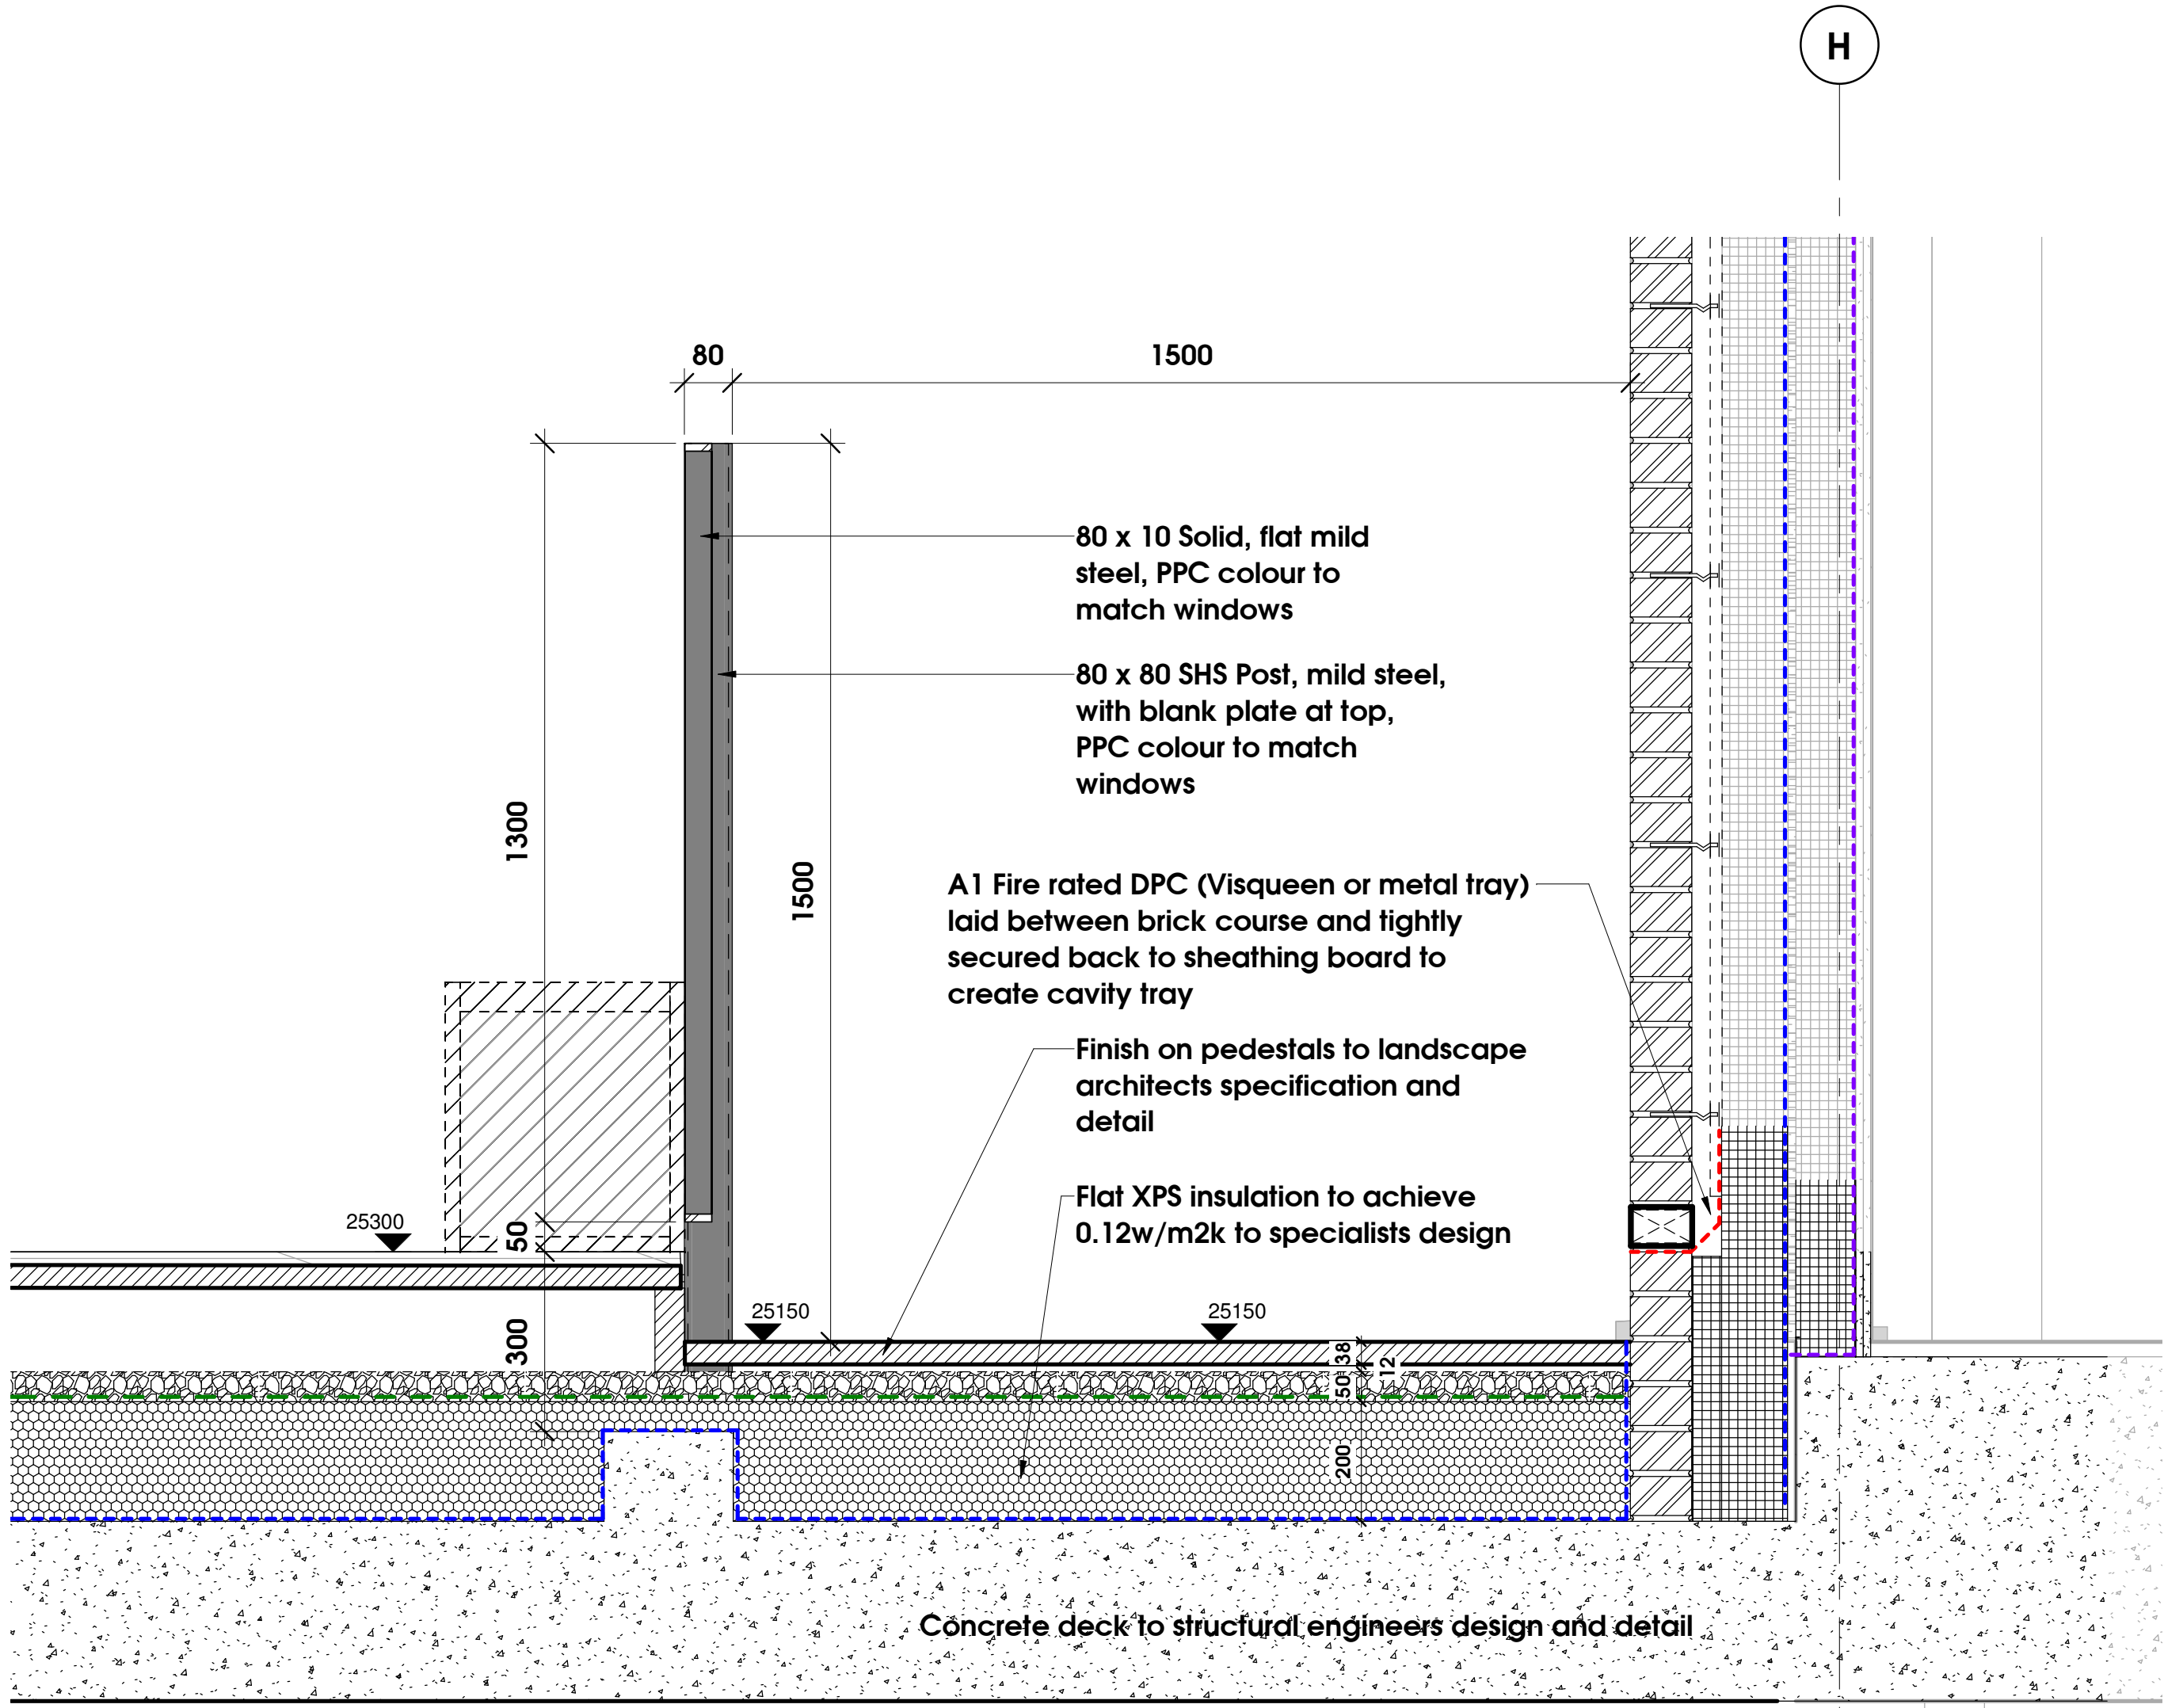

3 Podium Walls Typical South Section 1
1 : 10

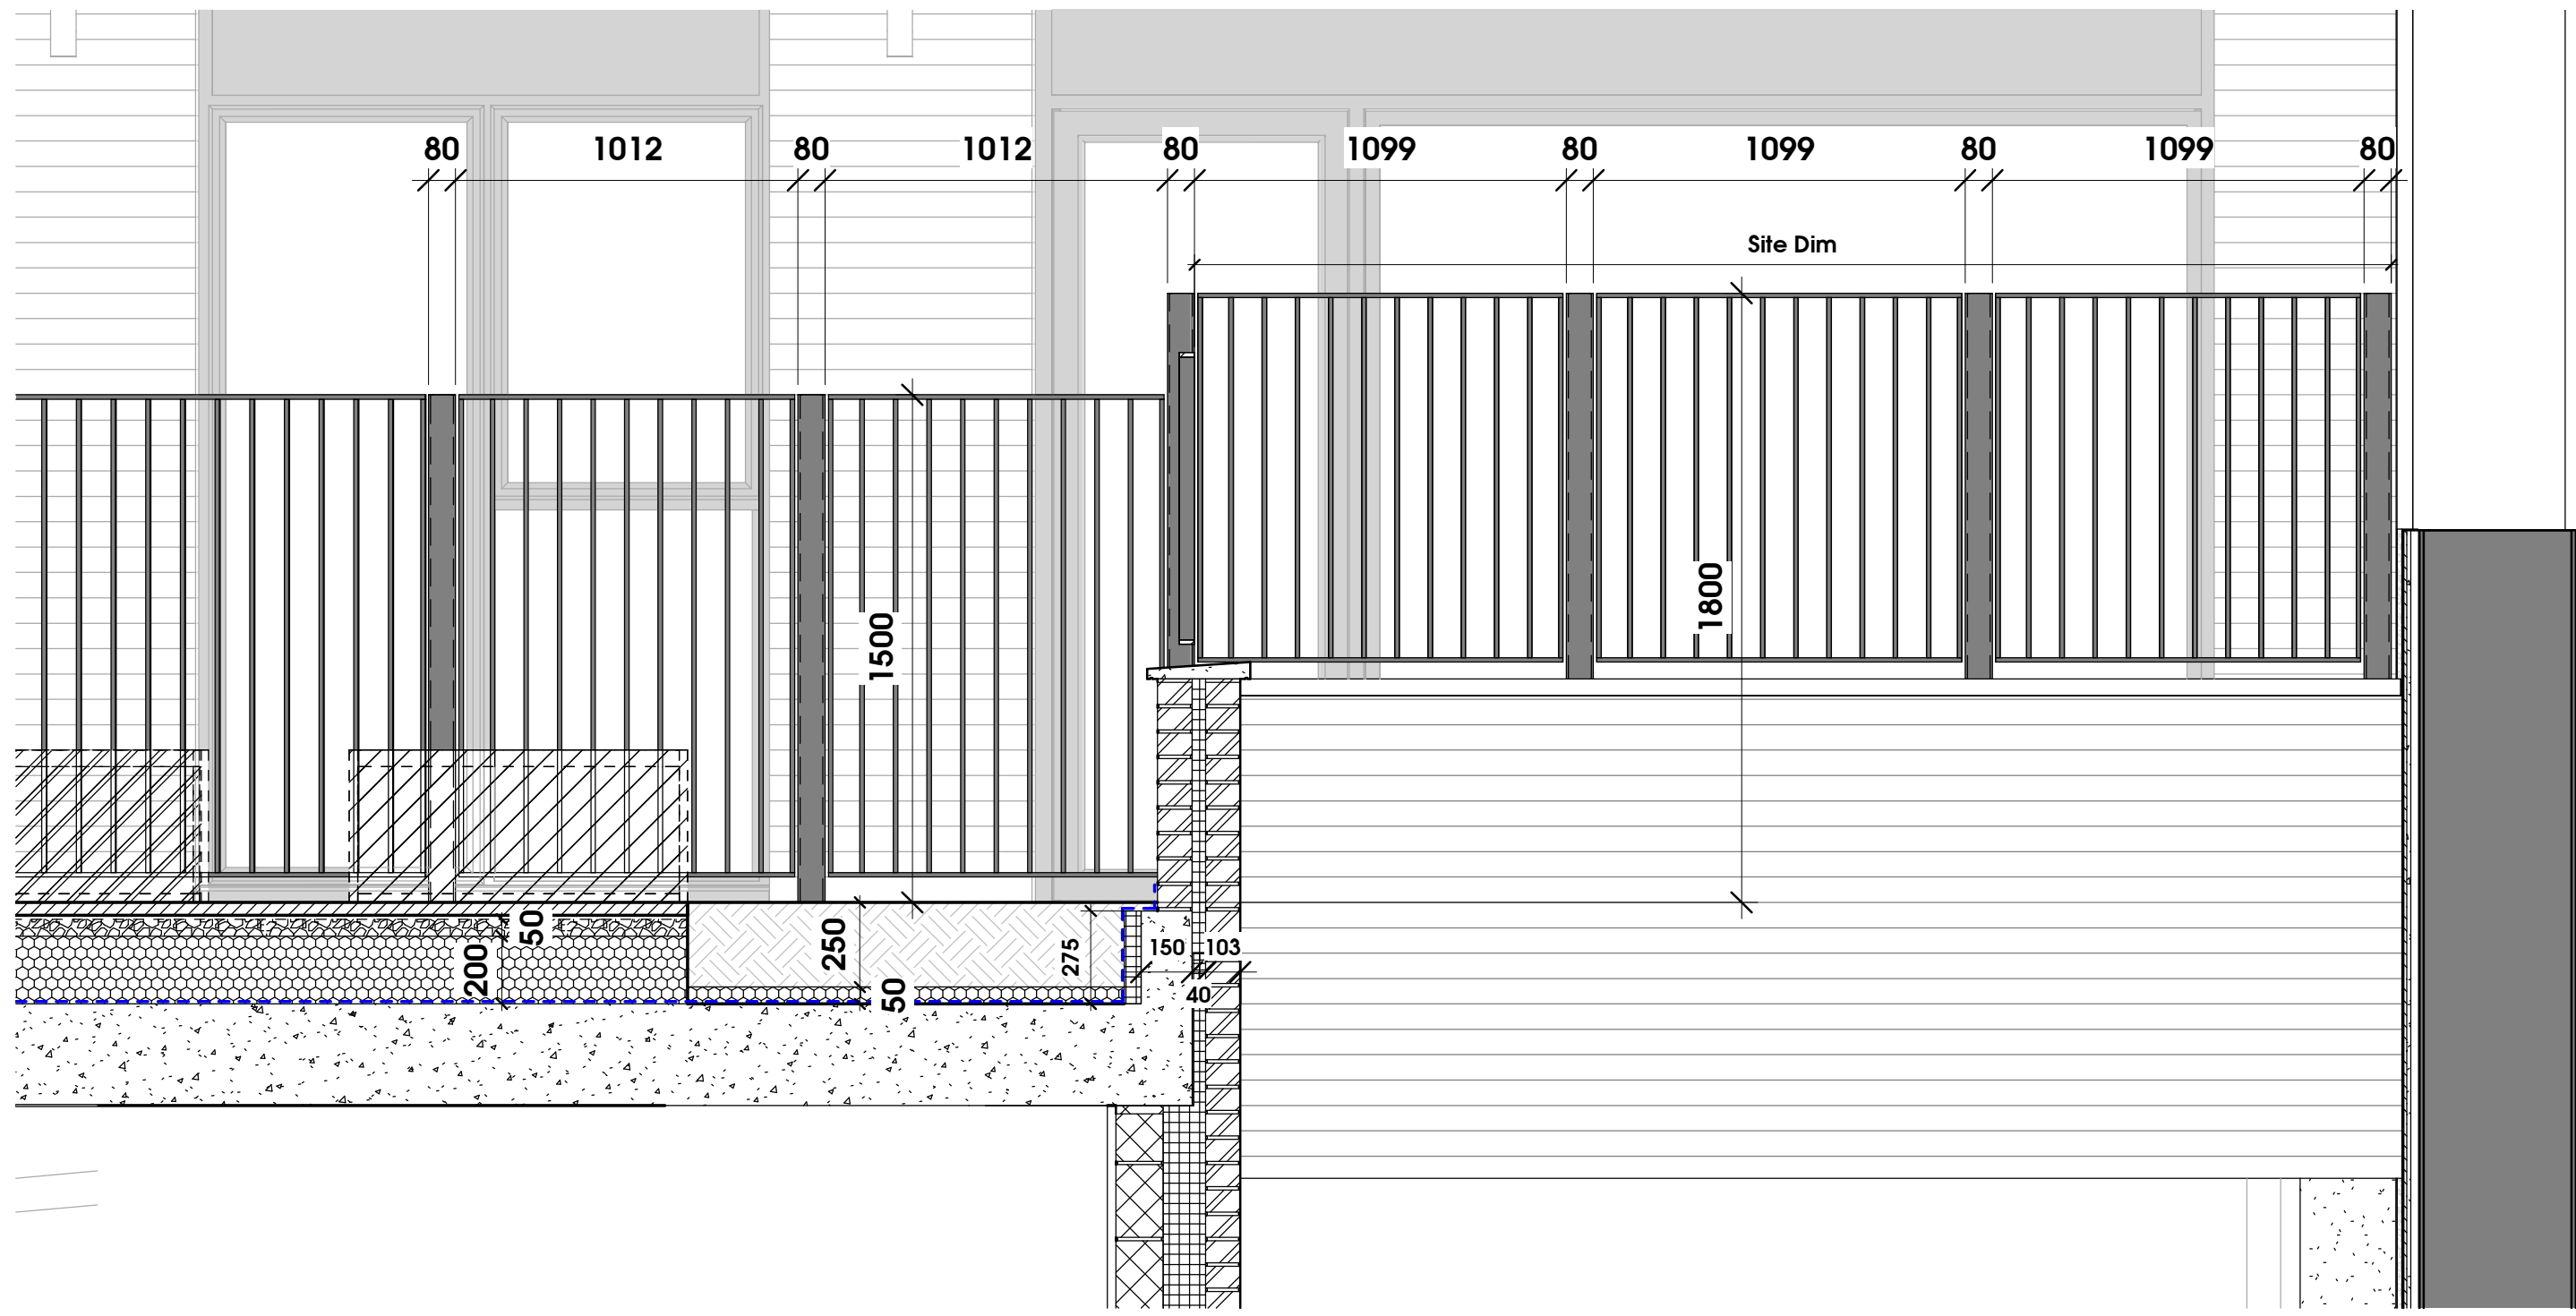

1 Podium Walls South Part 1
1 : 20

REFER TO DRAWING B015 PODIUM COMMUNAL GARDEN PLAN.
FOR ROOFS REFER TO DRAWINGS N285, S285 AND S286.

Verticals: 45 x 13 aluminium extrusions to match external balconies, PPC colour to match windows

Top and Bottom rails: 45 x 15 aluminium, PPC colour to match windows

Posts: 80 x 80 SHS, with blank plate welded to top, fixed to concrete slab or upstand, PPC colour to match windows

Guarding and handrails to be designed to withstand a uniformly distributed line load (UDL) of 0.75kN.m in accordance with BS 6180:2011

All gates to be Self closing and lockable to meet SBD requirements

C	Roof detail updates	m	19.10.2022
B	Podium and railing updates	m	06.10.2022
A	Updated to SBD comments	m	06.04.2022
	First issue	m	04.11.2021

Rev Description Issued by Date

gdmarchitects

The master's house, college road, malden, kent, ME15 6YF
t: 01422 786979 w: info@gdmarchitects.co.uk v: gdmarchitects.co.uk

client: Canbury
project: 44 - 46 High Road, Wood Green


drawing: Podium Walls and Railings South

date: 12.10.2021 drawn by: TM


scale: As indicated checked:

@A0 Construction


project number	drawing number	revision
4179	B276	C

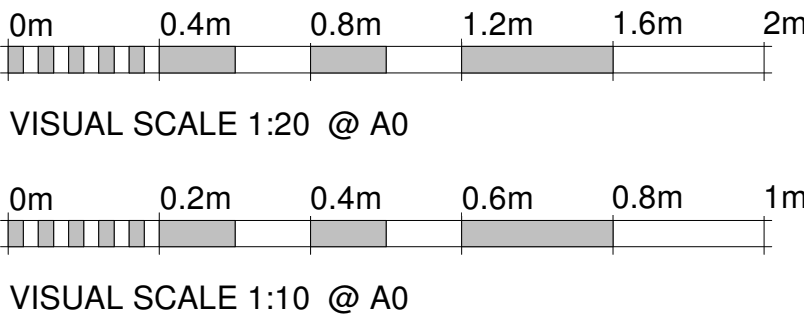

General notes:
do not scale from the drawing, all dimensions shall be checked on site prior to commencing works.
all works shall conform to the current edition of the building regulations and other relevant statutory requirements.
this drawing is the copyright of gdm architects and shall not be copied or reproduced without permission.
this drawing shall be read in conjunction with gdm architect's health and safety risk assessments and all works shall be carried out in a safe manner, by competent persons.
drawing produced by gdm architects ltd trading as gdm architects.

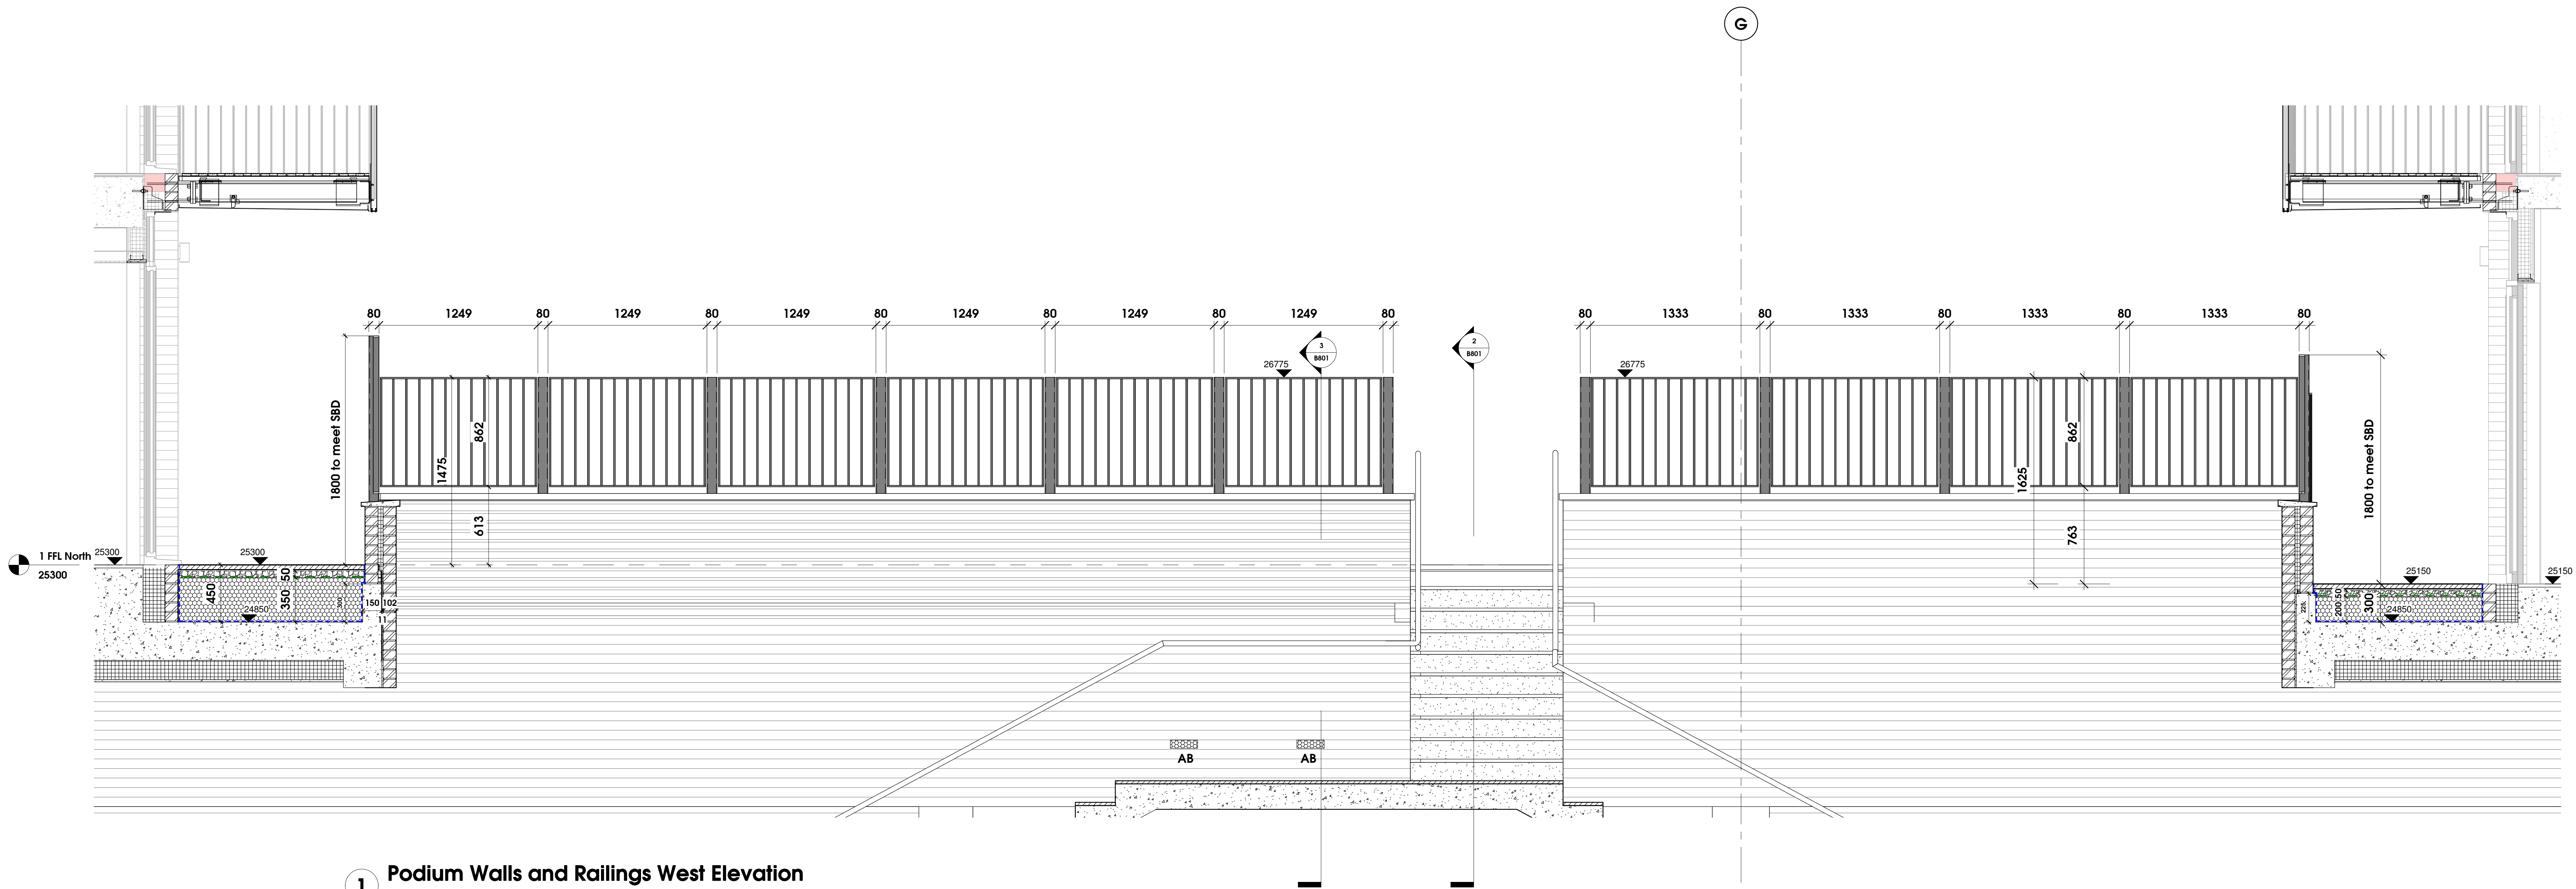

1 Podium Walls and Railings West Elevation
1 : 20

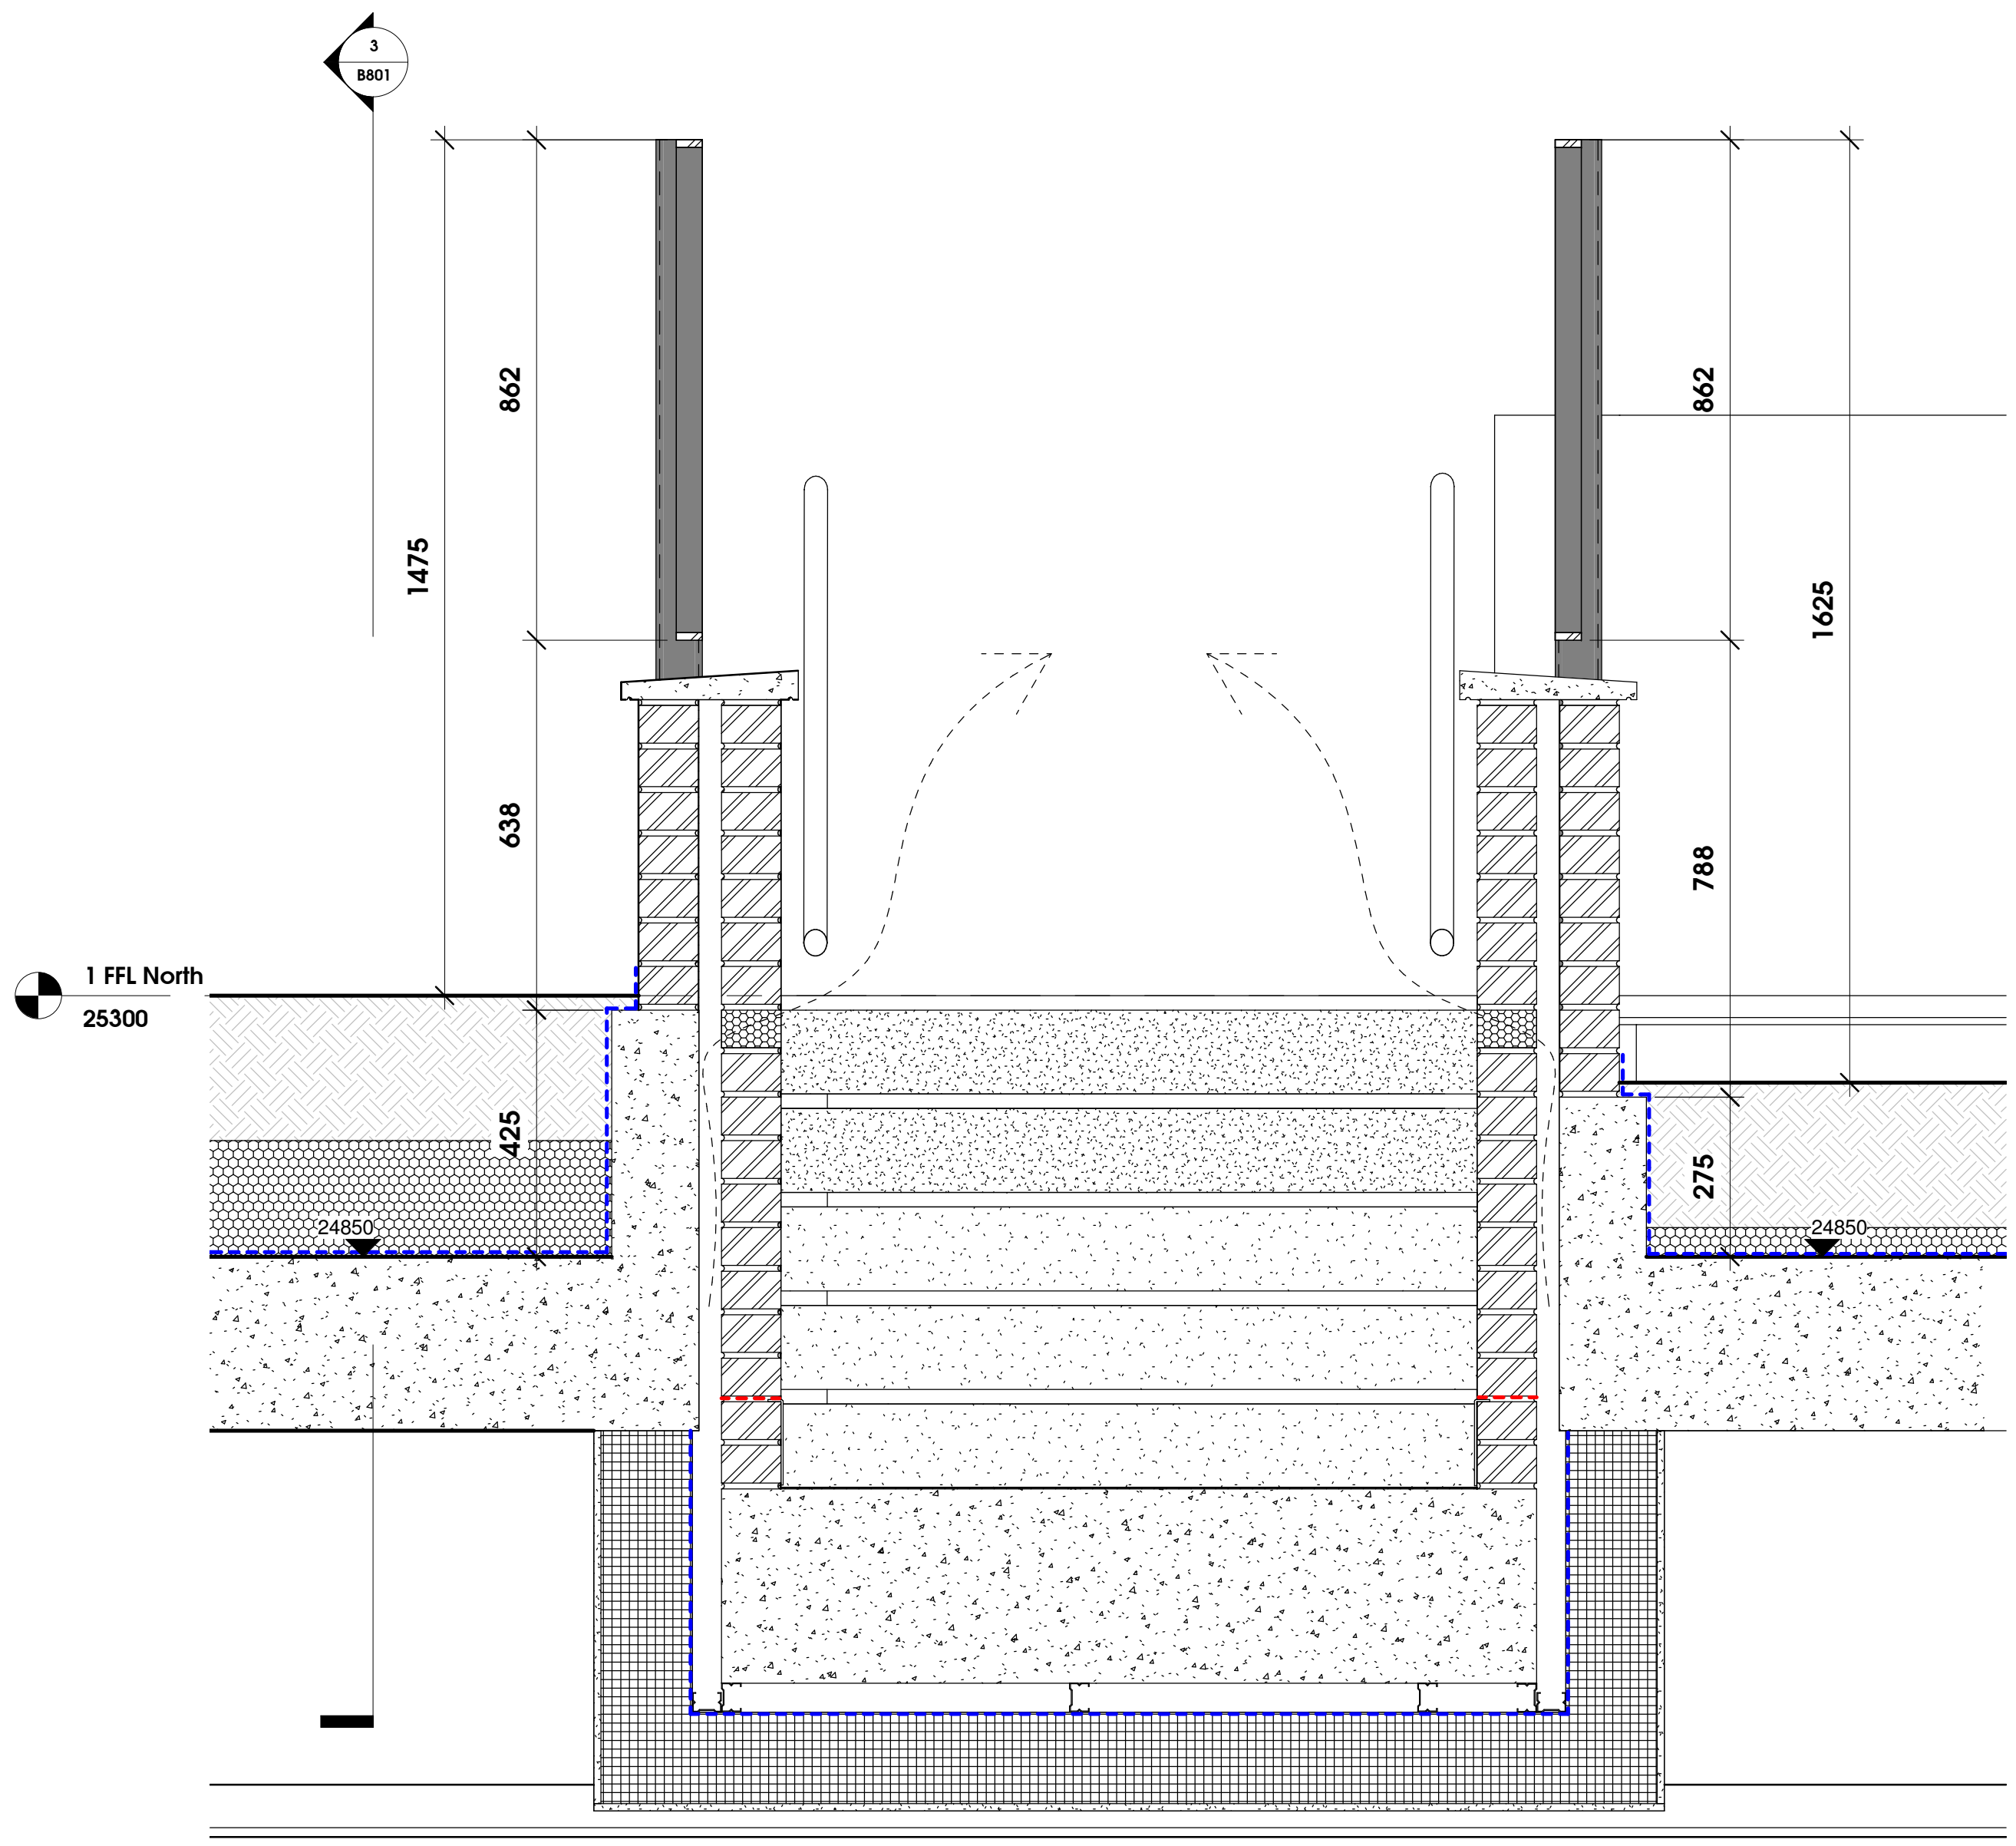

2 Podium Stair Section 1
1 : 10

REFER TO DRAWING B015 PODIUM
COMMUNAL GARDEN PLAN.
FOR ROOFS REFER TO DRAWINGS N285, S285
AND S286.

Verticals: 45 x 13 aluminium extrusions to match
external balconies, PPC colour to match windows

Top and Bottom rails: 45 x 15 aluminium, PPC
colour to match windows

Posts: 80 x 80 SHS, with blank plate welded to top,
fixed to concrete slab or upstand, PPC colour to
match windows

Guarding and handrails to be designed to
withstand a uniformly distributed line load (UDL) of
0.75kN.m in accordance with BS 6180:2011

All gates to be Self closing and lockable to meet
SBD requirements

C	Roof detail updates	m	19.10.2022
B	Podium and railing	m	06.10.2022
A	Updated to SBD comments	m	06.04.2022
	First issue	m	04.11.2021

Rev	Description	Issued by	Date
-----	-------------	-----------	------

gdmarchitects
the master's house, college road, malden, kent. ME15 6YF
t: 01422 786070 w: info@gdmarchitects.co.uk v: gdmarchitects.co.uk

client: Canbury
project: 44 - 46 High Road,
Wood Green

drawing: Podium Walls and
Railings West
date: 13.10.21 drawn by: TM

scale: As indicated checked:
@A0 Construction

project number	drawing number	revision
4179	B277	C