



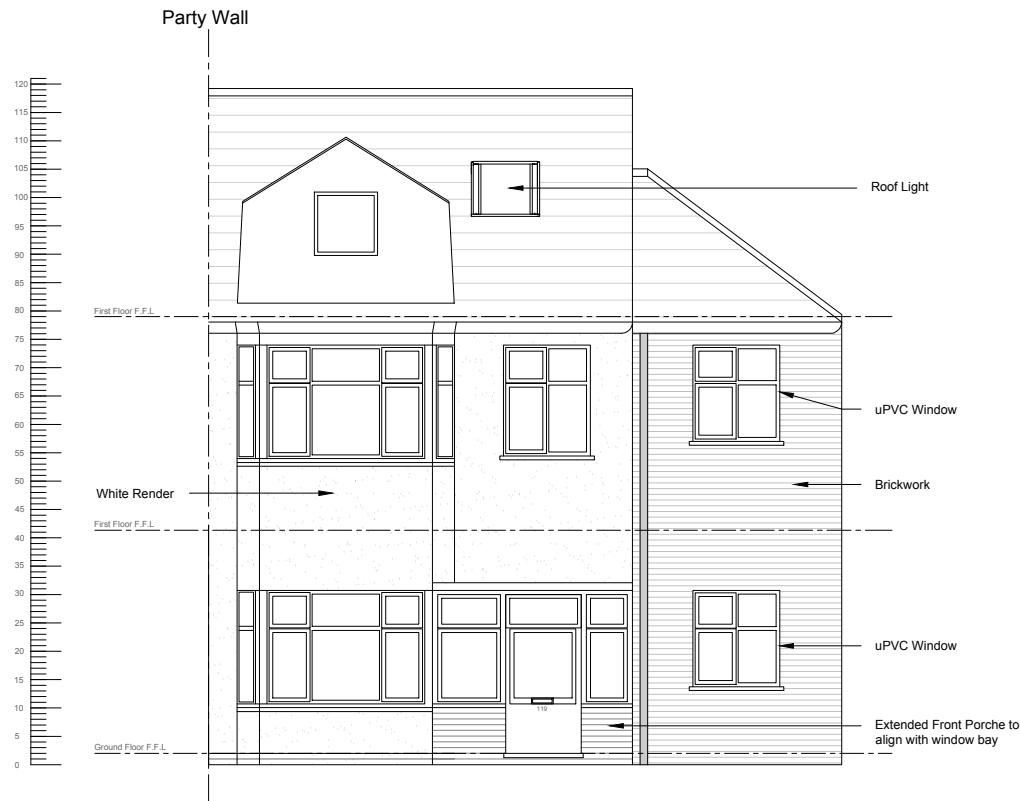


Proposed Front Elevation

SCALE : 1:100

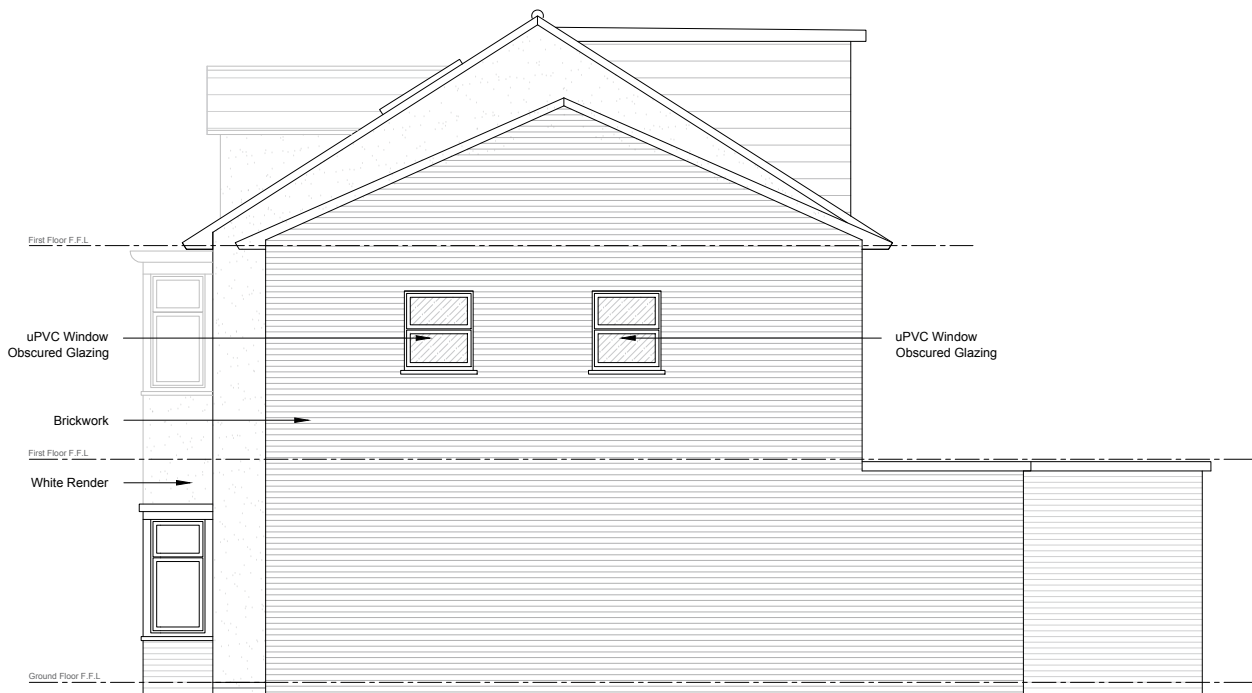


Proposed Side Elevation

SCALE : 1:100

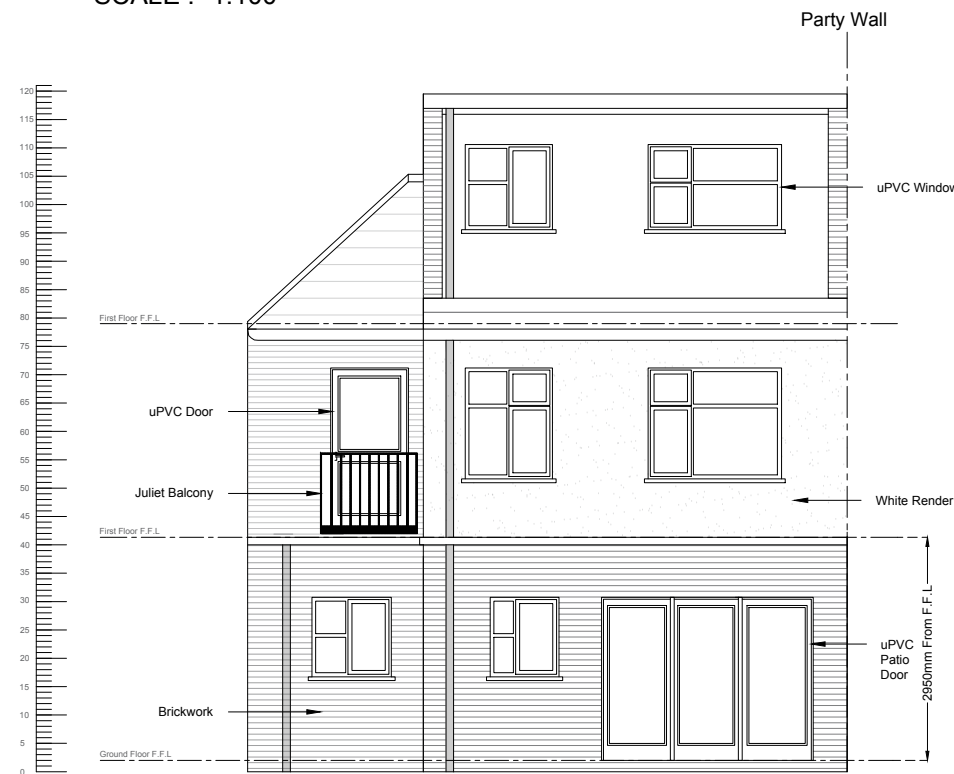

Proposed Rear Elevation

SCALE : 1:100

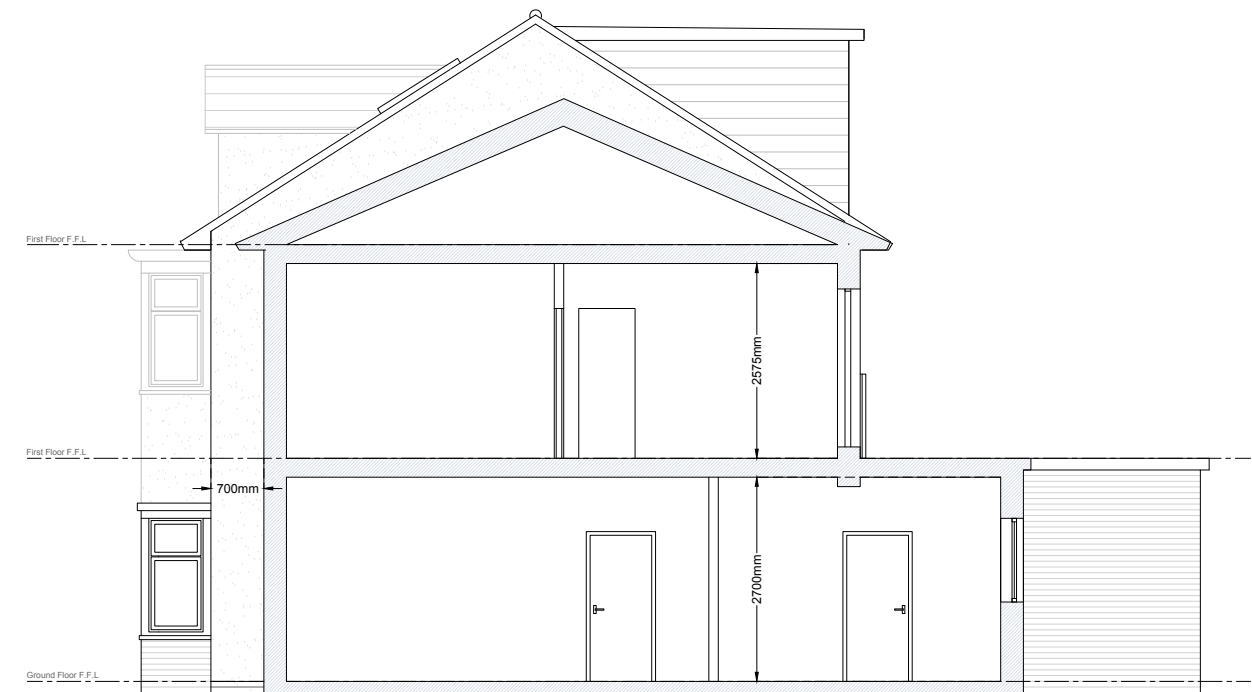

Proposed Section A-A

SCALE : 1:100

Project Title:
119 Stirling Road, London, N22
5BN - Double Storey Side
Extention With Loft Conversion

Drawing Title:
Proposed Elevations and
Sections

Project ID: 0294

Stage:	Revision:	Drawing No.
PLANNING	PL2	008

Date:	Size:	Scale:
10/12/2024	A3	1:100

Client: Jujar Singh Lohia

This drawing is for PLANNING use only and is to be read in conjunction with all other associated specifications, schedules, drawings and information issued. Structural Design and Building Control Approval is required before construction commences. Check and verify ALL dimensions and levels on site before work commences. All work and materials to conform with current applicable statutory legislation and regulations. All work to comply with Construction Design Management (CDM) 2015. Drawings to be printed in colour, to the scale stated in the title block. Printsize check — 9mm — This information is not to be shared or replicated without permission. Copyright ©

