


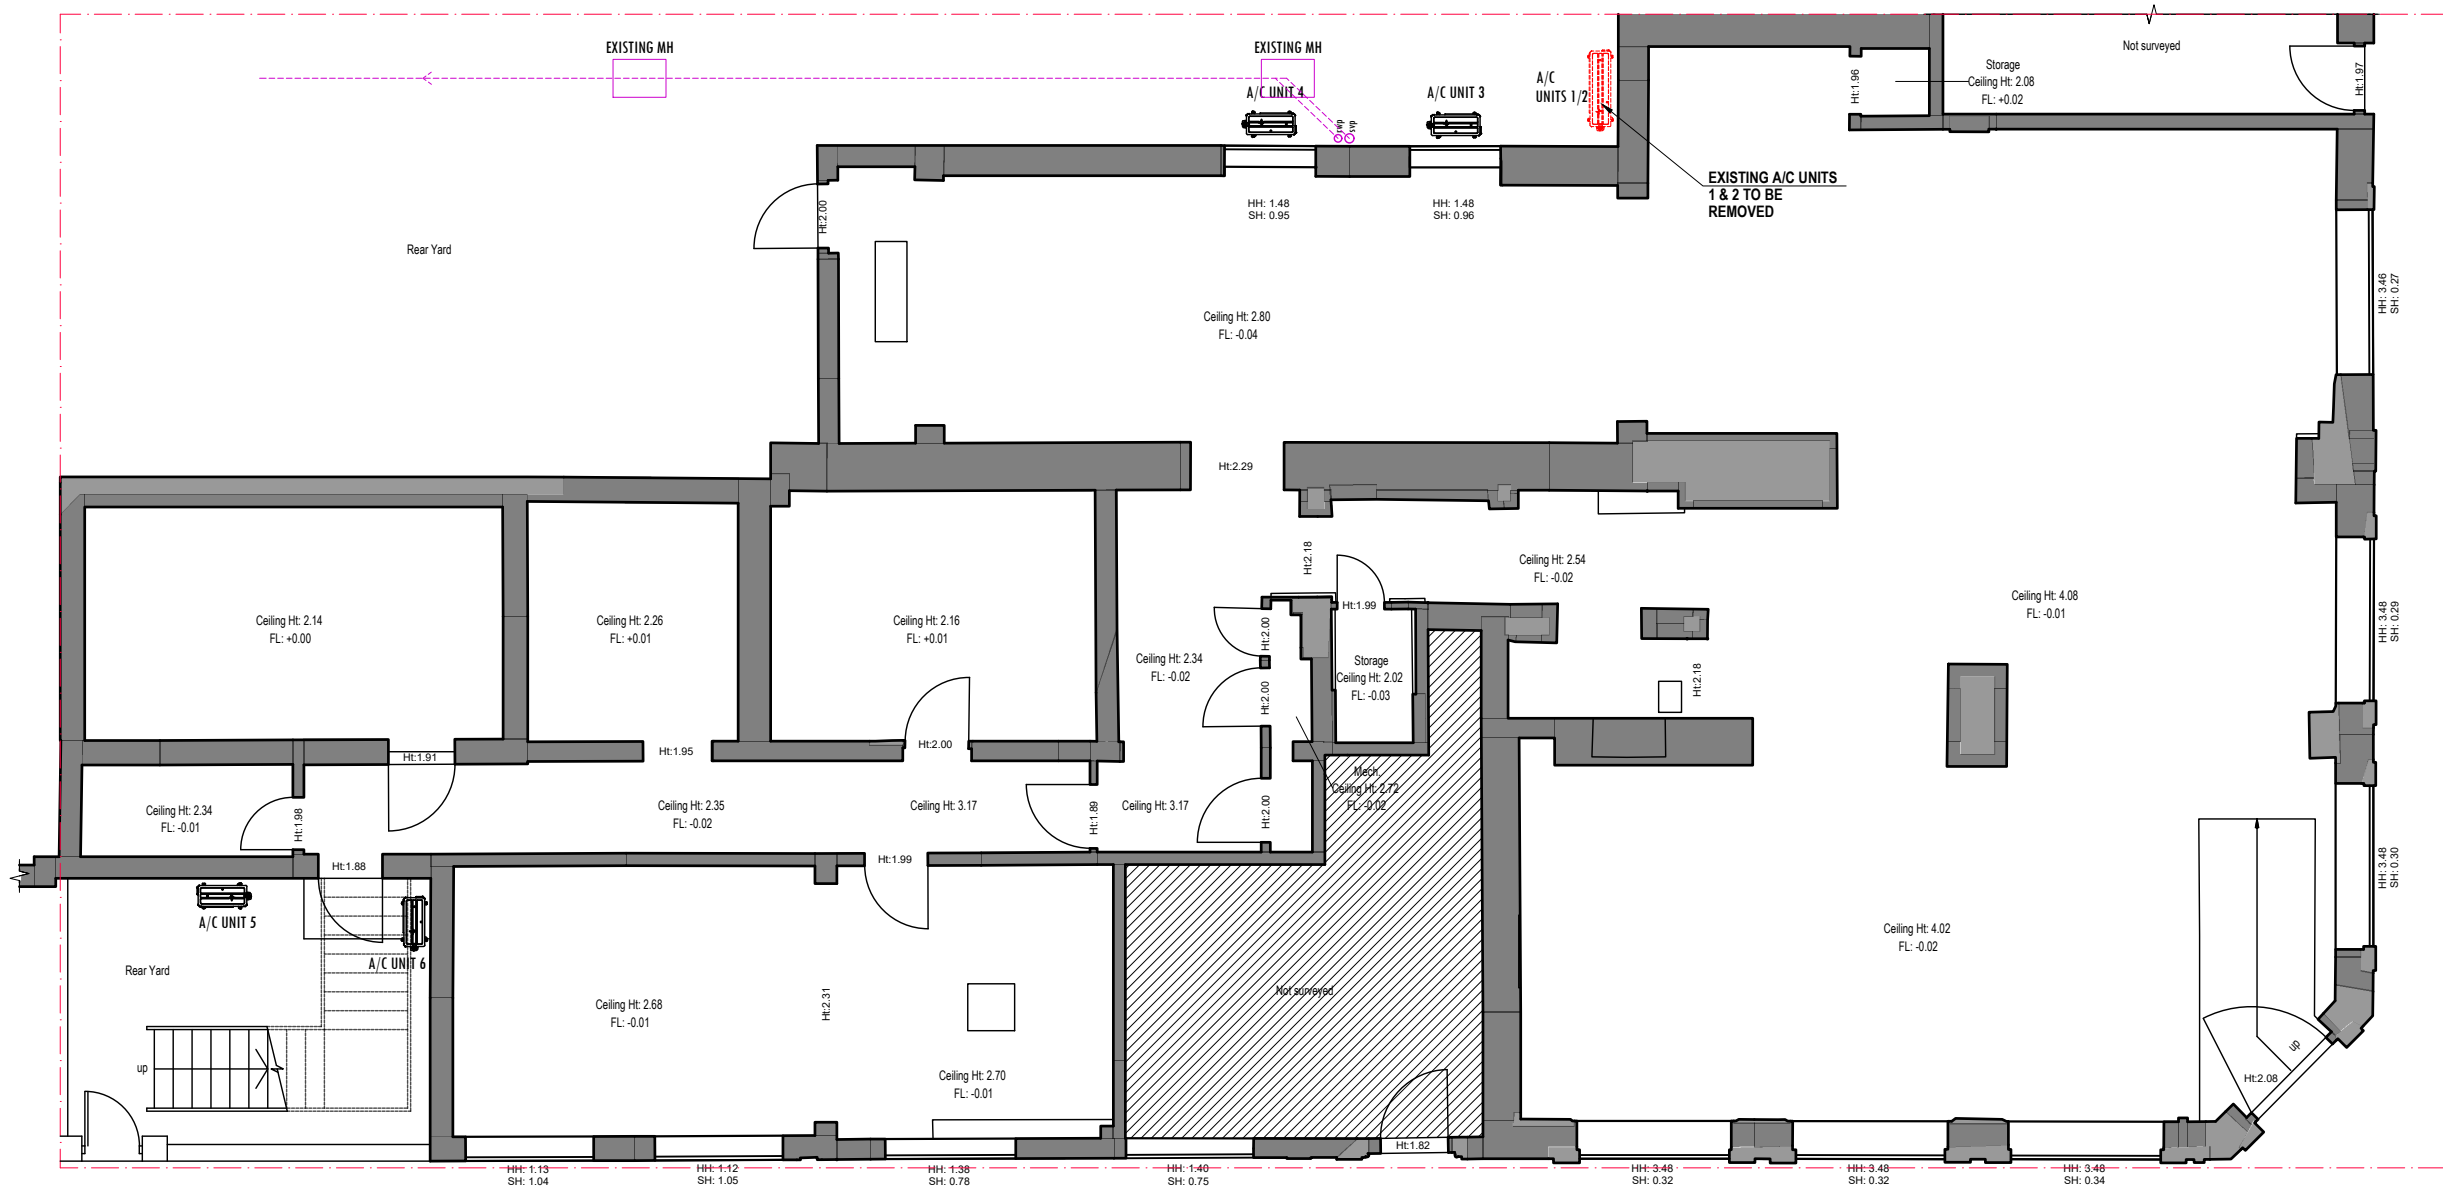

EXISTING GROUND FLOOR PLAN
Scale 1:100


- Notes
- 1- This drawing is prepared solely for design and planning submission purposes. It is not intended or suitable for either Building Regulations or Construction purposes and should not be used for such.
 - 2- All Dimensions are in millimeters.
 - 3- Dimensions are not to be scaled directly from drawings other than for Planning Purposes.
 - 4- All dimensions are to be checked on site and the Architect is to be informed of any discrepancies before construction commences.
 - 5- All references to drawings refer to current revision of that drawing.
 - 6- The Copyright of this drawing belongs to Archpl Ltd.

Rev.	Date	Revisions
A	10.06.2024	A/C UNITS 1 & 2 TO BE REMOVED

PLANNING


ARCH
ARCHITECTURAL DESIGN STUDIO
400 West Green Road, West Green,
London, N15 3PX
Tel: 0208 809 2320 - 0784241 0527
Web: www.archpl.co.uk


Client	Mr Orcun Demir	
Project	67 Grand Parade, London N4 1DU	
Scale	1/100 @A3	Date 05/2023
Drawn By	RG	Checked By AEC
Project No.	Drawing No.	Revision
22023	E101	A
Drawing title Existing Elevations		

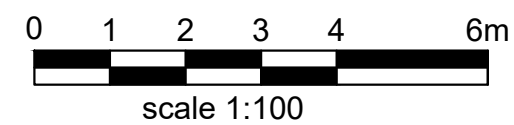

Notes
1- This drawing is prepared solely for design and planning submission purposes. It is not intended or suitable for either Building Regulations or Construction purposes and should not be used for such.
2- All Dimensions are in millimeters.
3- Dimensions are not to be scaled directly from drawings other than for Planning Purposes.
4- All dimensions are to be checked on site and the Architect is to be informed of any discrepancies before construction commences.
5- All references to drawings refer to current revision of that drawing.
6- The Copyright of this drawing belongs to Archpi Ltd.



EXISTING SIDE ELEVATION (NORTH)
Scale 1:100

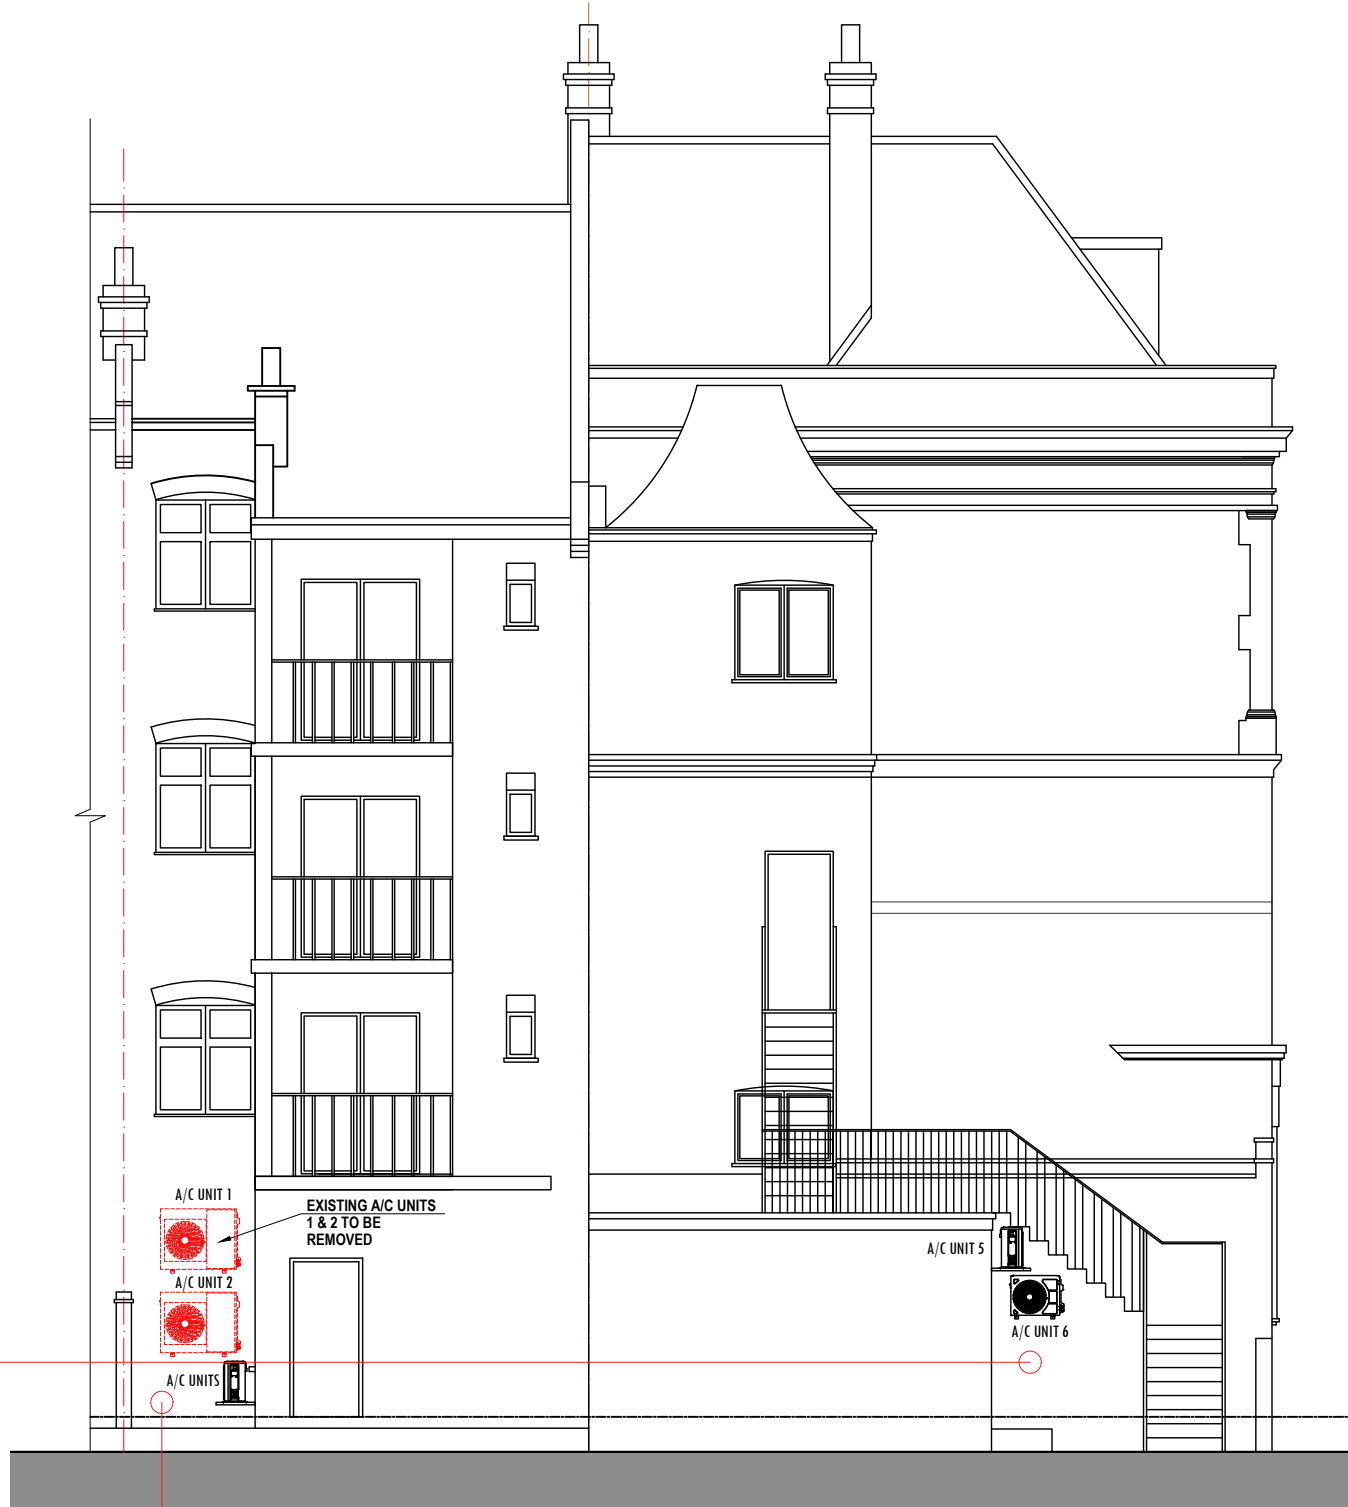

EXISTING REAR ELEVATION
Scale 1:100



EXISTING SIDE ELEVATION




EXISTING SIDE ELEVATION (SOUTH)
Scale 1:100



EXISTING REAR ELEVATION



PRE-EXISTING REAR ELEVATION

 

A	10.06.2024	A/C UNITS 1 & 2 TO BE REMOVED	
Rev.	Date	Revisions	
PLANNING			
 ARCH ARCHITECTURAL DESIGN STUDIO 400 West Green Road, West Green, London, N15 3PX Tel: 0208 809 2320 - 0784241 0527 Web: www.archpi.co.uk			
Client		Mr Orcun Demir	
Project		67 Grand Parade, London N4 1DU	
Scale	1/100 @A2	Date	03/2023
Drawn By	RG	Checked By	AEC
Project No.	Drawing No.		Revision
22023	E102		A
Drawing title		Existing Elevations	