


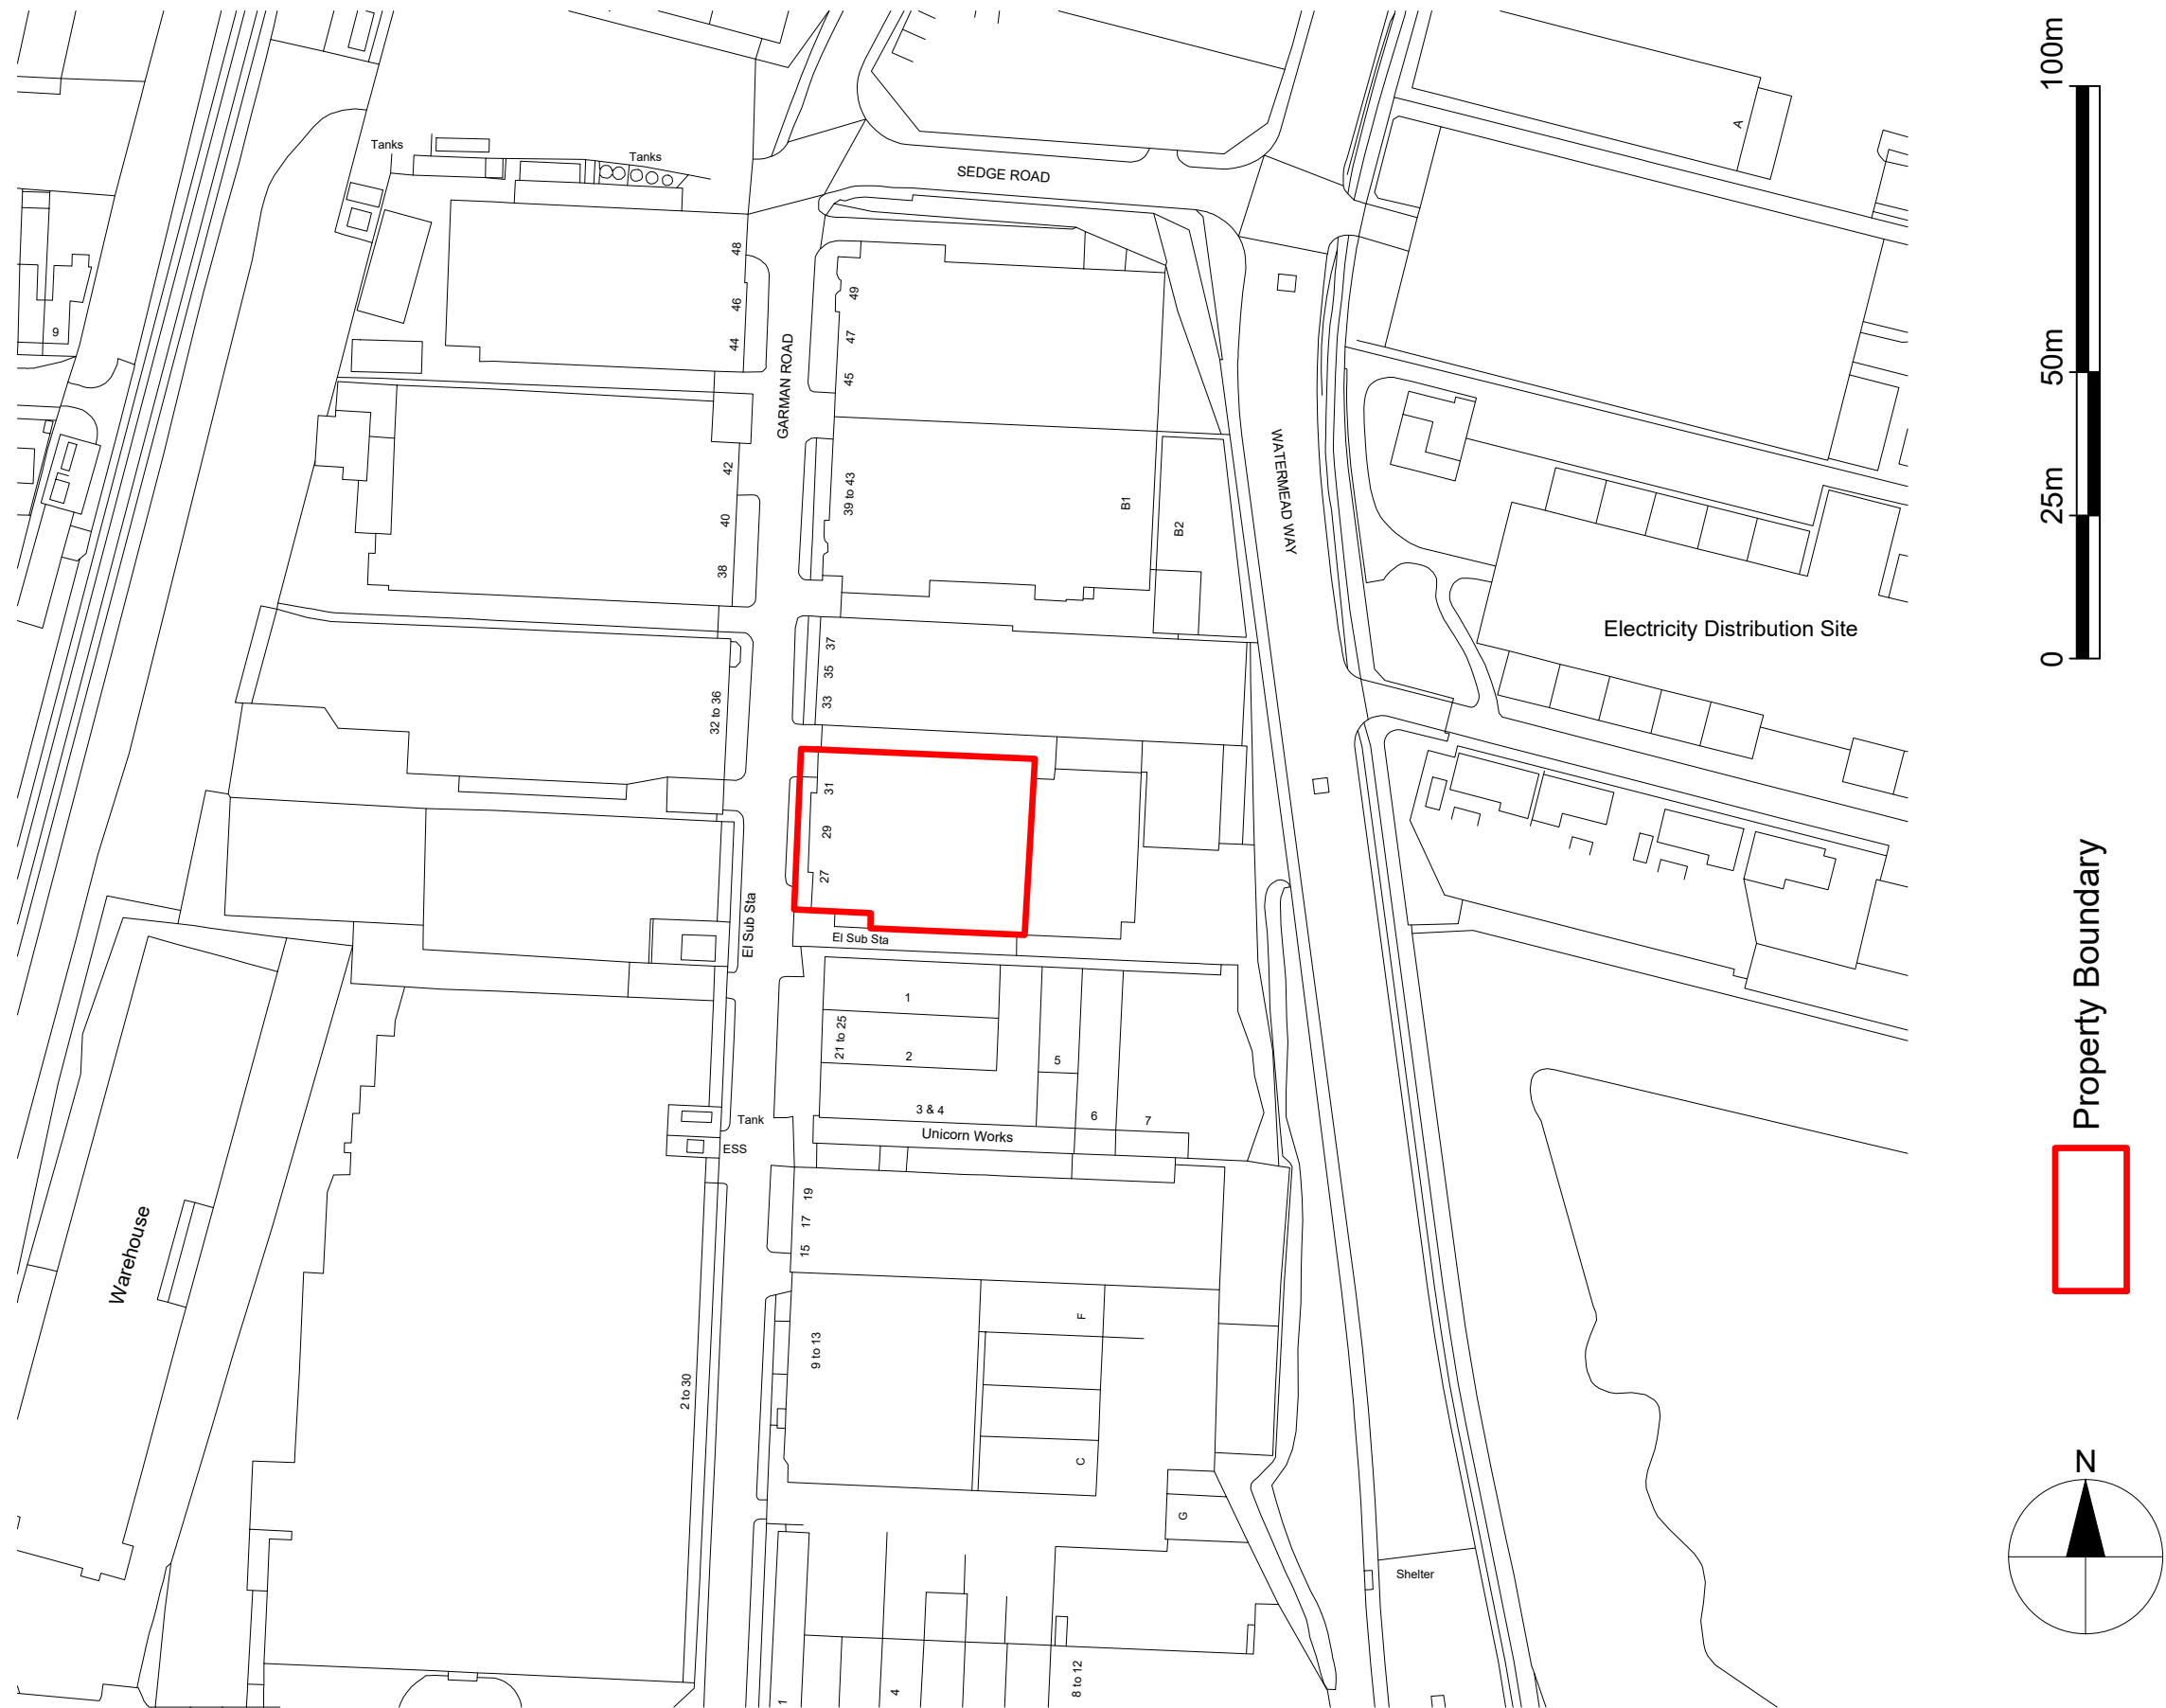


Notes.
Contractors must verify all dimensions at the site before comencing any work.
No construction work before Building Control approval and structural engineer confirmation.
Any discrepancies to be reported to Gridline.
All drawings are to be read in conjunction with all relevant drawings and specifications.


Project No.S				
REV	DATE	DESCRIPTION	BY	CH
A				
B				

PROJECT TITLE	
27-31 Garman Road	
London	
N17 0YU	
DATE	Project No.
March 2023	6605

DRAWING TITLE		
Proposed - OS Map		
CLIENT		
Mr. Nachum Pshemish		
DRAWING No.	SCALE @ A3	Drawn by:
PR-L001	1:1250	Sara

 

PLANNING SERVICES
Unit 9b, The High Cross
Centre, Fountayne Rd,
N15 4BE
TEL: 020 8802 3480
www.samplanning.co.uk

 


Notes.
Contractors must verify all dimensions at the site before comencing any work.
No construction work before Building Control approval and structural engineer confirmation.
Any discrepancies to be reported to Gridline.
All drawings are to be read in conjunction with all relevant drawings and specifications.

Project No.S				
REV	DATE	DESCRIPTION	BY	CH
A				
B				

PROJECT TITLE	
27-31 Garman Road	
London	
N17 0YU	
DATE	Project No.
March 2023	6605

DRAWING TITLE		
Proposed - West Elevation		
CLIENT		
Mr. Nachum Pshemish		
DRAWING No.	SCALE @ A3	Drawn by:
PR-E001	1:100	Sara


PLANNING SERVICES
Unit 9b, The High Cross
Centre, Fountayne Rd,
N15 4BE
TEL: 020 8802 3480
www.samplanning.co.uk

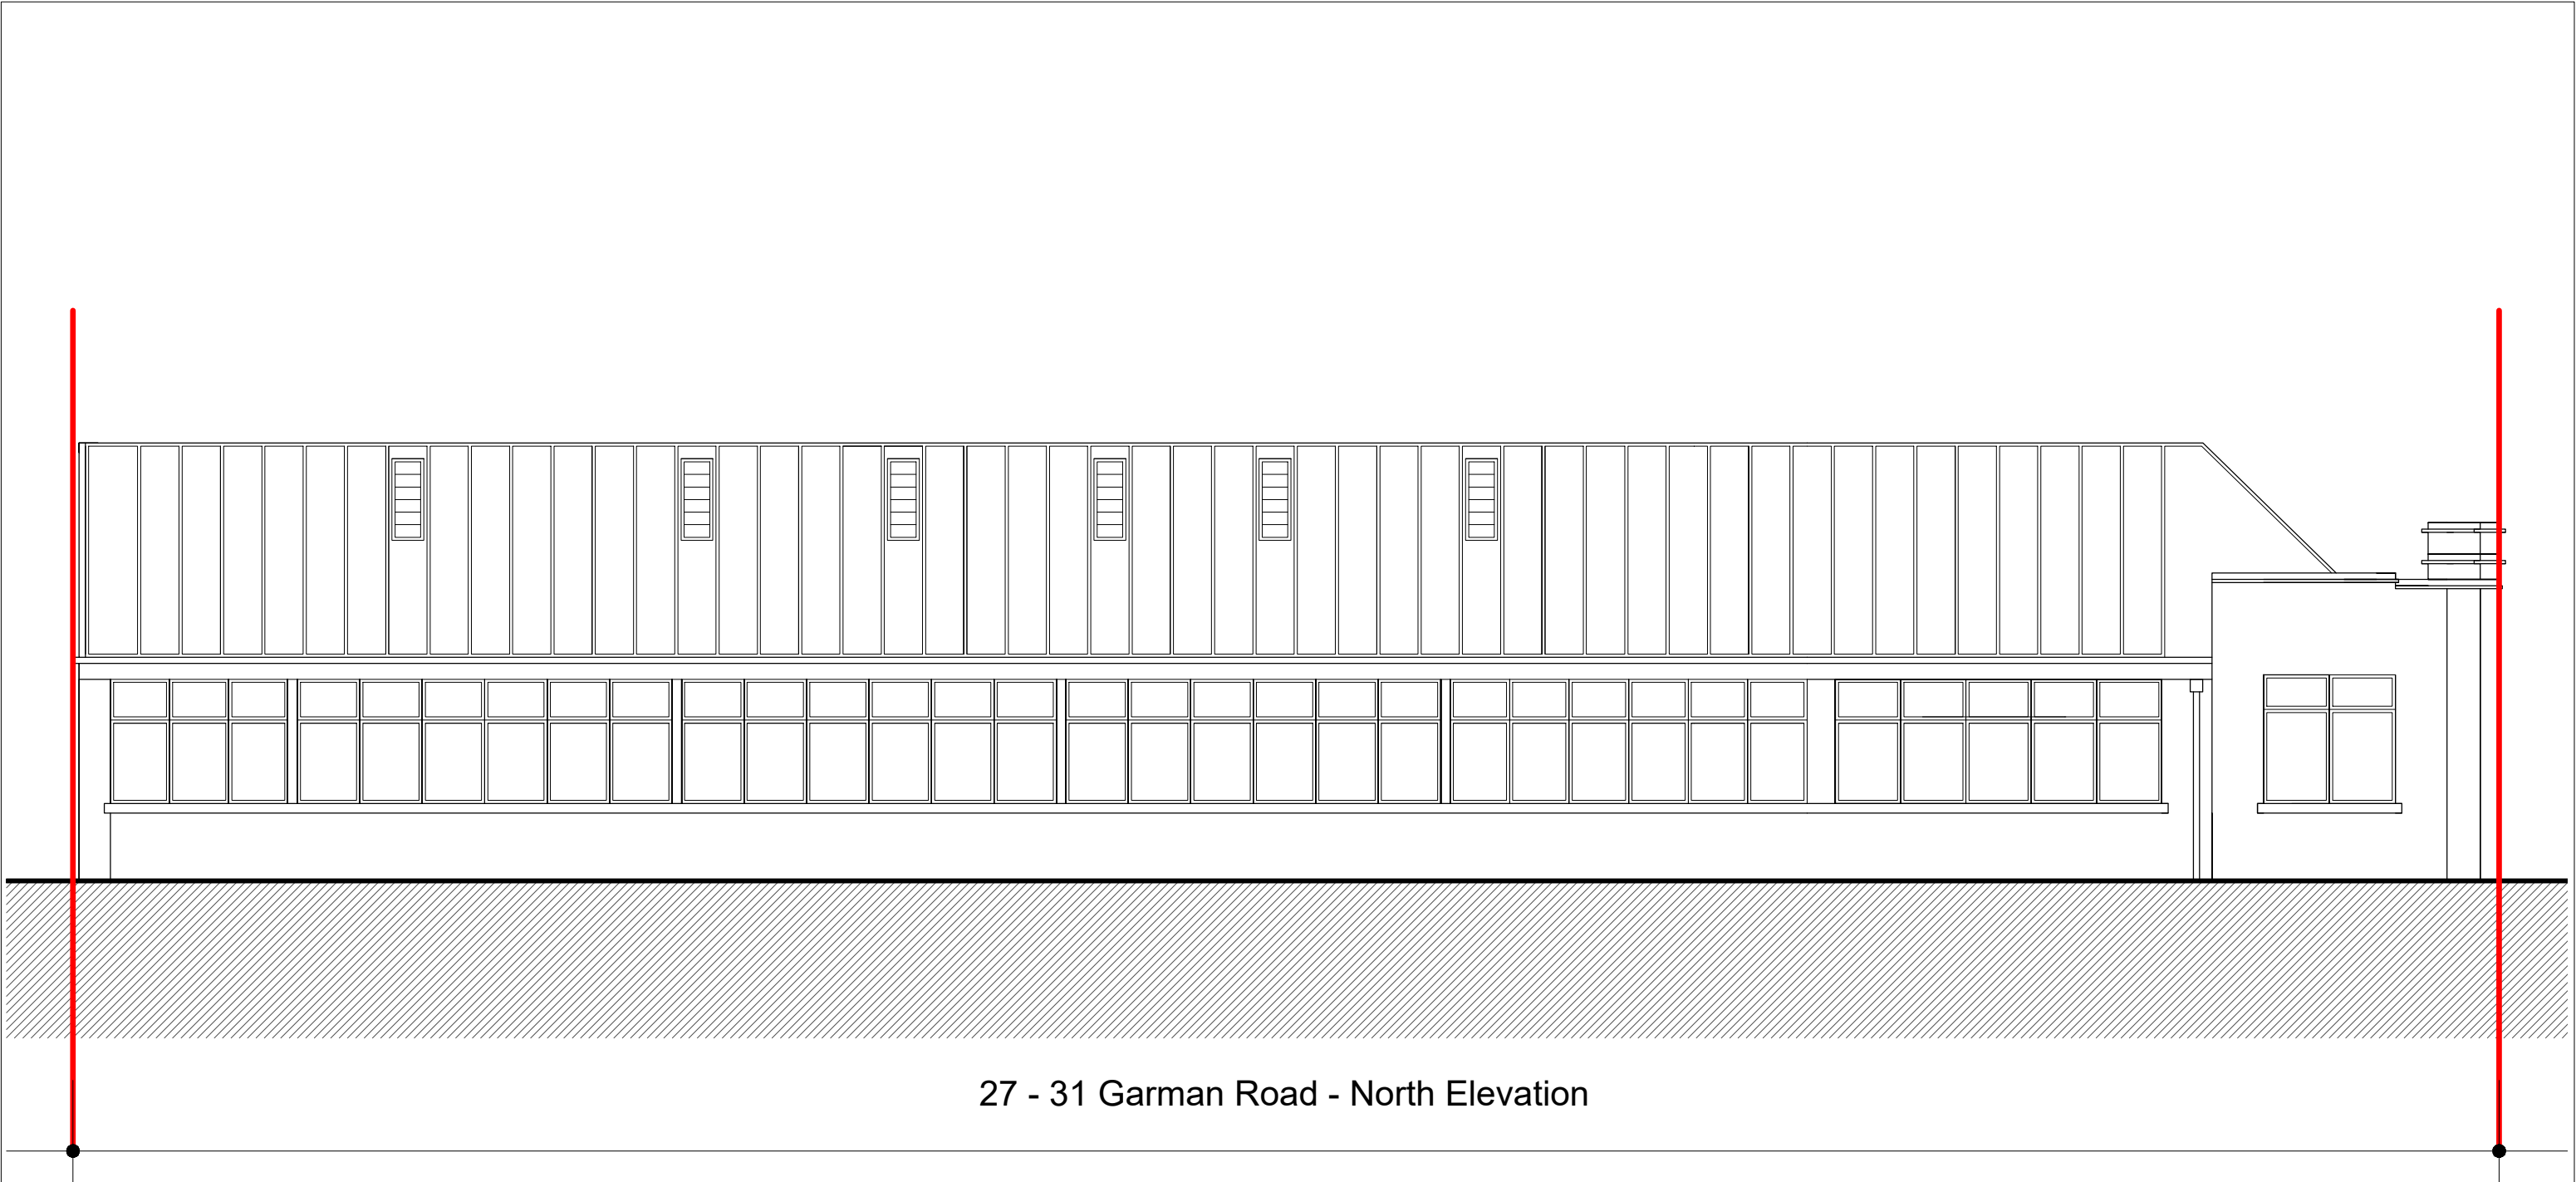

Notes.
Contractors must verify all dimensions at the site before comencing any work.
No construction work before Building Control approval and structural engineer confirmation.
Any discrepancies to be reported to Gridline.
All drawings are to be read in conjunction with all relevant drawings and specifications.


Project No.S				
REV	DATE	DESCRIPTION	BY	CH
A B				

PROJECT TITLE	
27-31 Garman Road	
London	
N17 0YU	
DATE	Project No.
March 2023	6605

DRAWING TITLE		
Proposed - North Elevation		
CLIENT		
Mr. Nachum Pshemish		
DRAWING No.	SCALE @ A3	Drawn by:
PR-E002	1:100	Sara



PLANNING SERVICES
Unit 9b, The High Cross
Centre, Fountayne Rd,
N15 4BE
TEL: 020 8802 3480
www.samplanning.co.uk

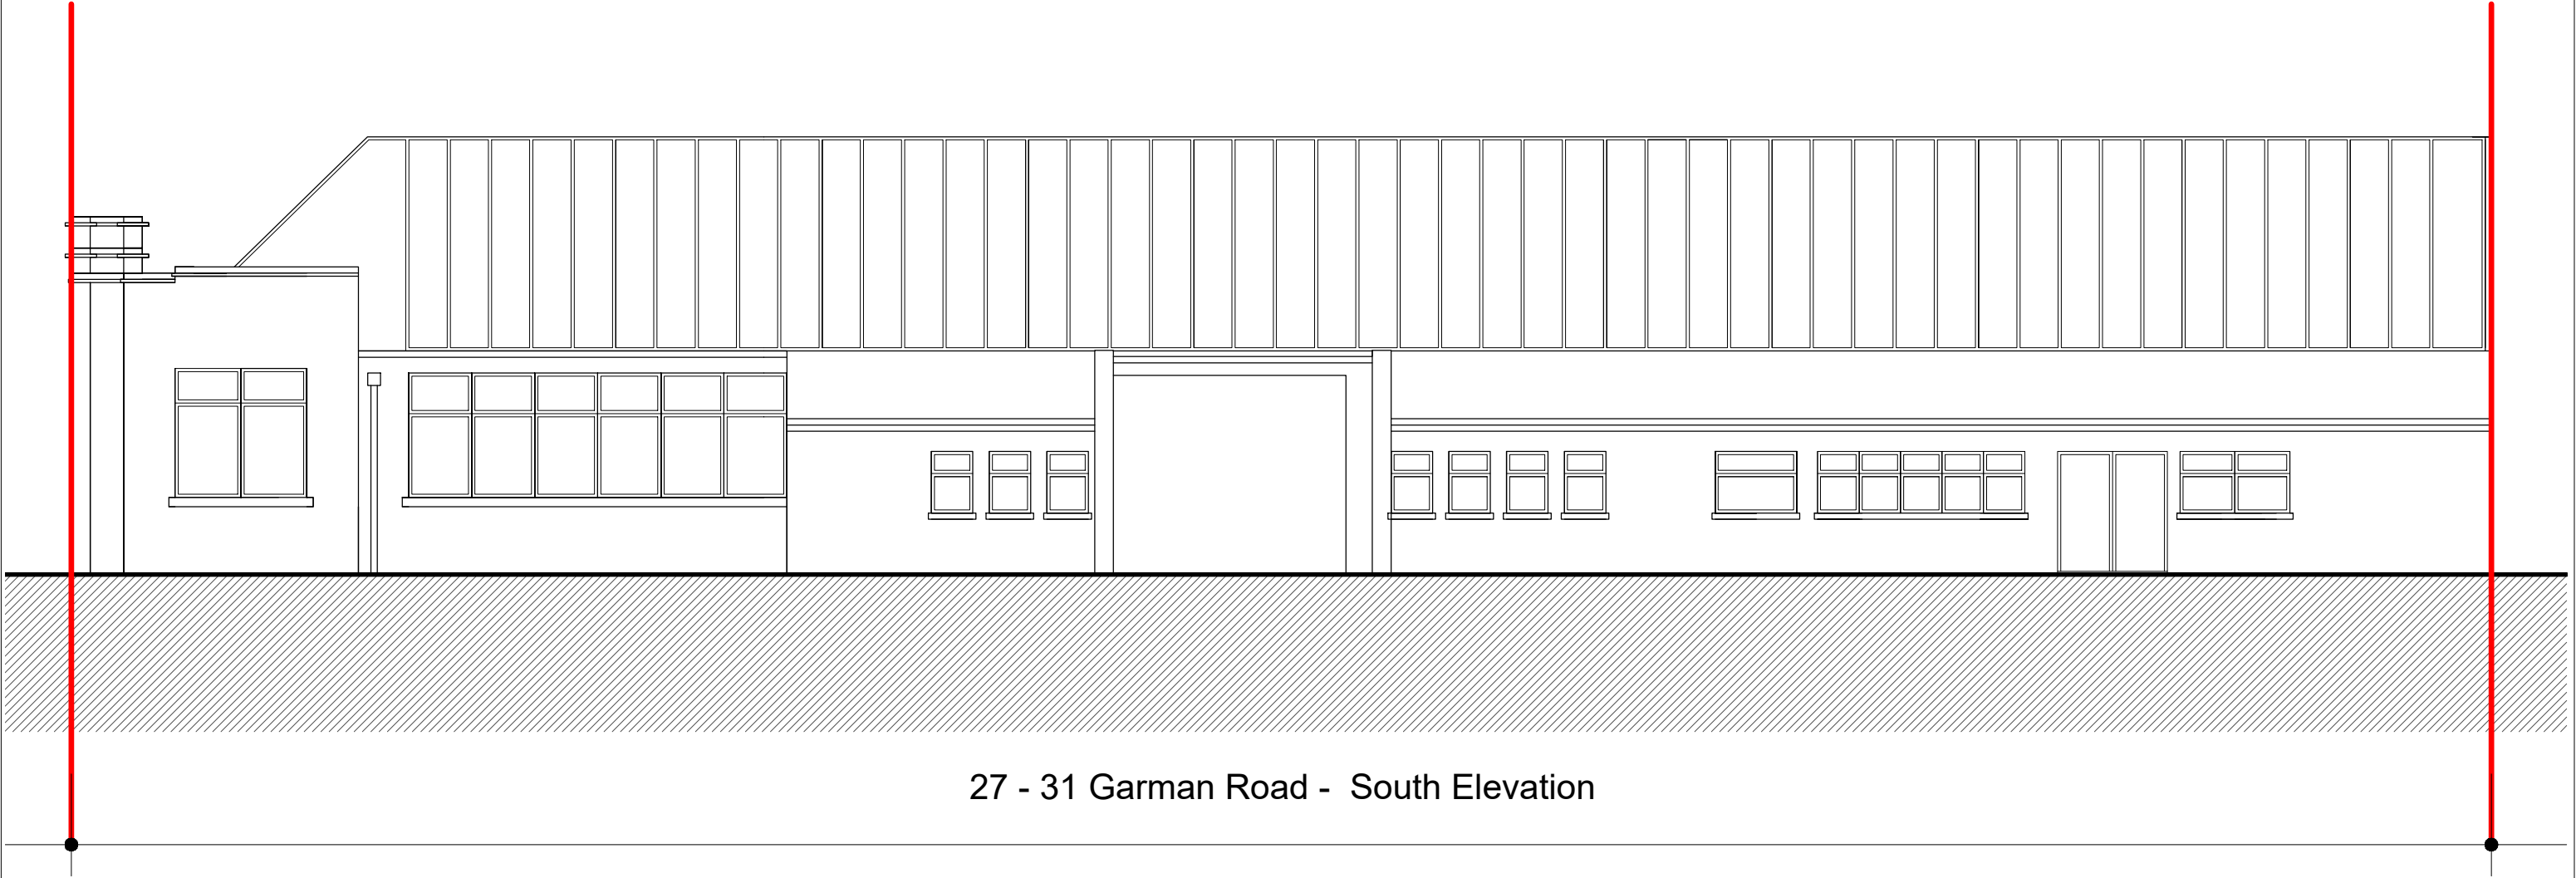

Notes.
Contractors must verify all dimensions at the site before comencing any work.
No construction work before Building Control approval and structural engineer confirmation.
Any discrepancies to be reported to Gridline.
All drawings are to be read in conjunction with all relevant drawings and specifications.


Project No.S				
REV	DATE	DESCRIPTION	BY	CH
A B				

PROJECT TITLE	
27-31 Garman Road	
London	
N17 0YU	
DATE	Project No.
March 2023	6605


DRAWING TITLE		
Proposed - South Elevation		
CLIENT		
Mr. Nachum Pshemish		
DRAWING No.	SCALE @ A3	Drawn by:
PR-E003	1:100	Sara



PLANNING SERVICES
Unit 9b, The High Cross
Centre, Fountayne Rd,
N15 4BE
TEL: 020 8802 3480
www.samplanning.co.uk

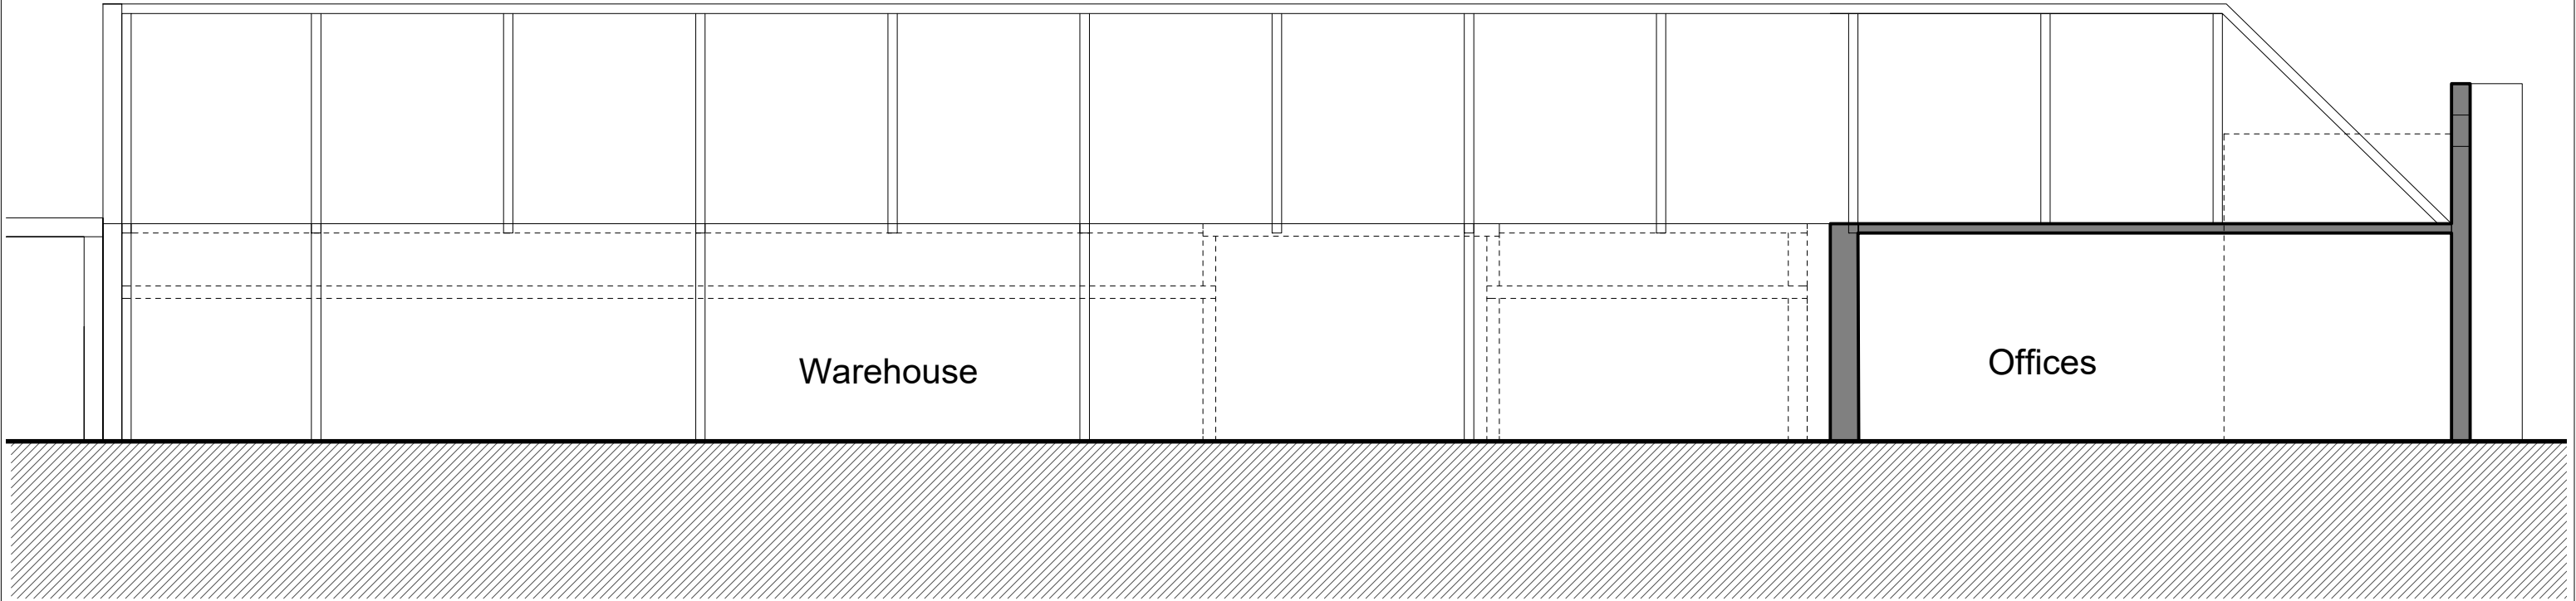

27 - 31 Garman Road - Long Section

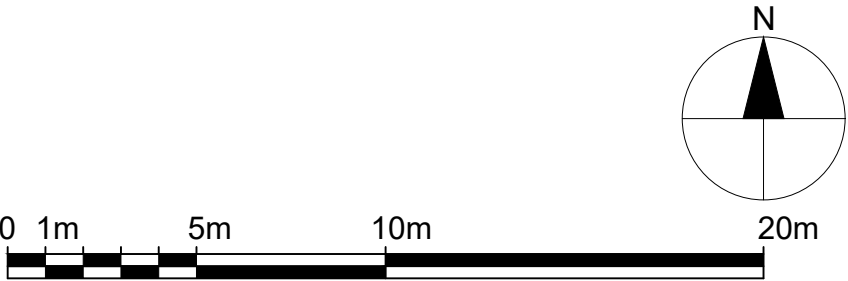

Notes.
Contractors must verify all dimensions at the site before comencing any work.
No construction work before Building Control approval and structural engineer confirmation.
Any discrepancies to be reported to Gridline.
All drawings are to be read in conjunction with all relevant drawings and specifications.

Project No.S				
REV	DATE	DESCRIPTION	BY	CH
A				
B				

PROJECT TITLE	
27-31 Garman Road	
London	
N17 0YU	
DATE	Project No.
March 2023	6605


DRAWING TITLE		
Proposed - Long Section		
CLIENT		
Mr. Nachum Pshemish		
DRAWING No.	SCALE @ A3	Drawn by:
PR-S001	1:100	Sara



PLANNING SERVICES
Unit 9b, The High Cross
Centre, Fountayne Rd,
N15 4BE
TEL: 020 8802 3480
www.samplanning.co.uk



27 - 31 Garman Road - Short Section

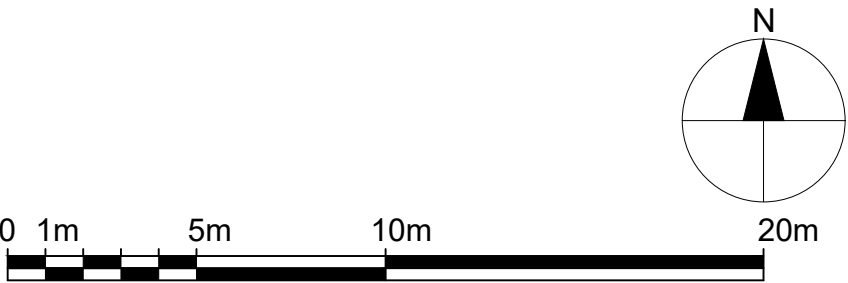

Notes.
Contractors must verify all dimensions at the site before comencing any work.
No construction work before Building Control approval and structural engineer confirmation.
Any discrepancies to be reported to Gridline.
All drawings are to be read in conjunction with all relevant drawings and specifications.

Project No.S				
REV	DATE	DESCRIPTION	BY	CH
A				
B				

PROJECT TITLE	
27-31 Garman Road	
London	
N17 0YU	
DATE	Project No.
March 2023	6605

DRAWING TITLE		
Proposed - Short Section		
CLIENT		
Mr. Nachum Pshemish		
DRAWING No.	SCALE @ A3	Drawn by:
PR-S002	1:100	Sara




Unit 9b, The High Cross
Centre, Fountayne Rd,
N15 4BE
TEL: 020 8802 3480
www.samplanning.co.uk

32 to 36

33

El Sub Sta

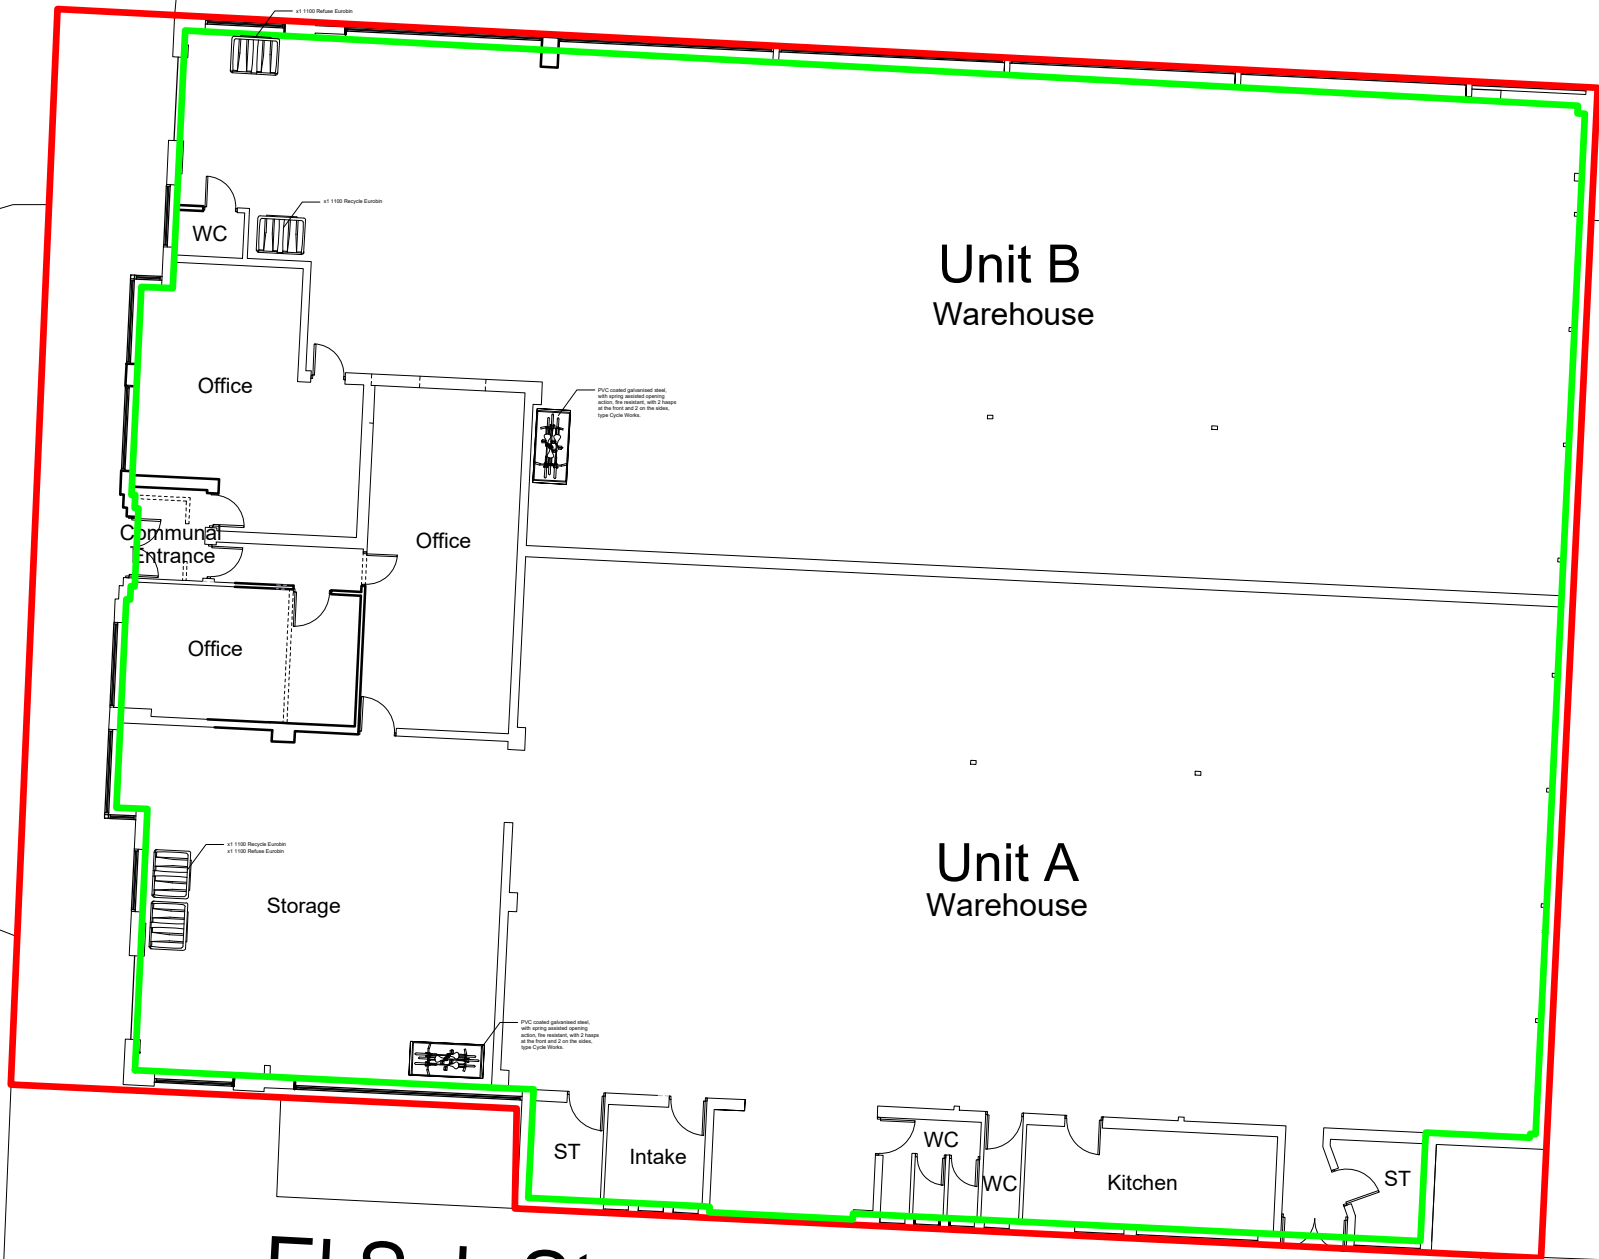


Notes.
Contractors must verify all dimensions at the site before commencing any work.
No construction work before Building Control approval and structural engineer confirmation.
Any discrepancies to be reported to Gridline.
All drawings are to be read in conjunction with all relevant drawings and specifications.

Project No.S				
REV	DATE	DESCRIPTION	BY	CH
A				
B				

PROJECT TITLE	
27-31 Garman Road	
London	
N17 0YU	
DATE	Project No.
March 2023	6605

DRAWING TITLE		
Proposed - Ground Floor Plan		
CLIENT		
Mr. Nachum Pshemish		
DRAWING No.	SCALE @ A3	Drawn by:
PR-P001	1:100	Sara


PLANNING SERVICES
Unit 9b, The High Cross
Centre, Fountayne Rd,
N15 4BE
TEL: 020 8802 3480
www.samplanning.co.uk

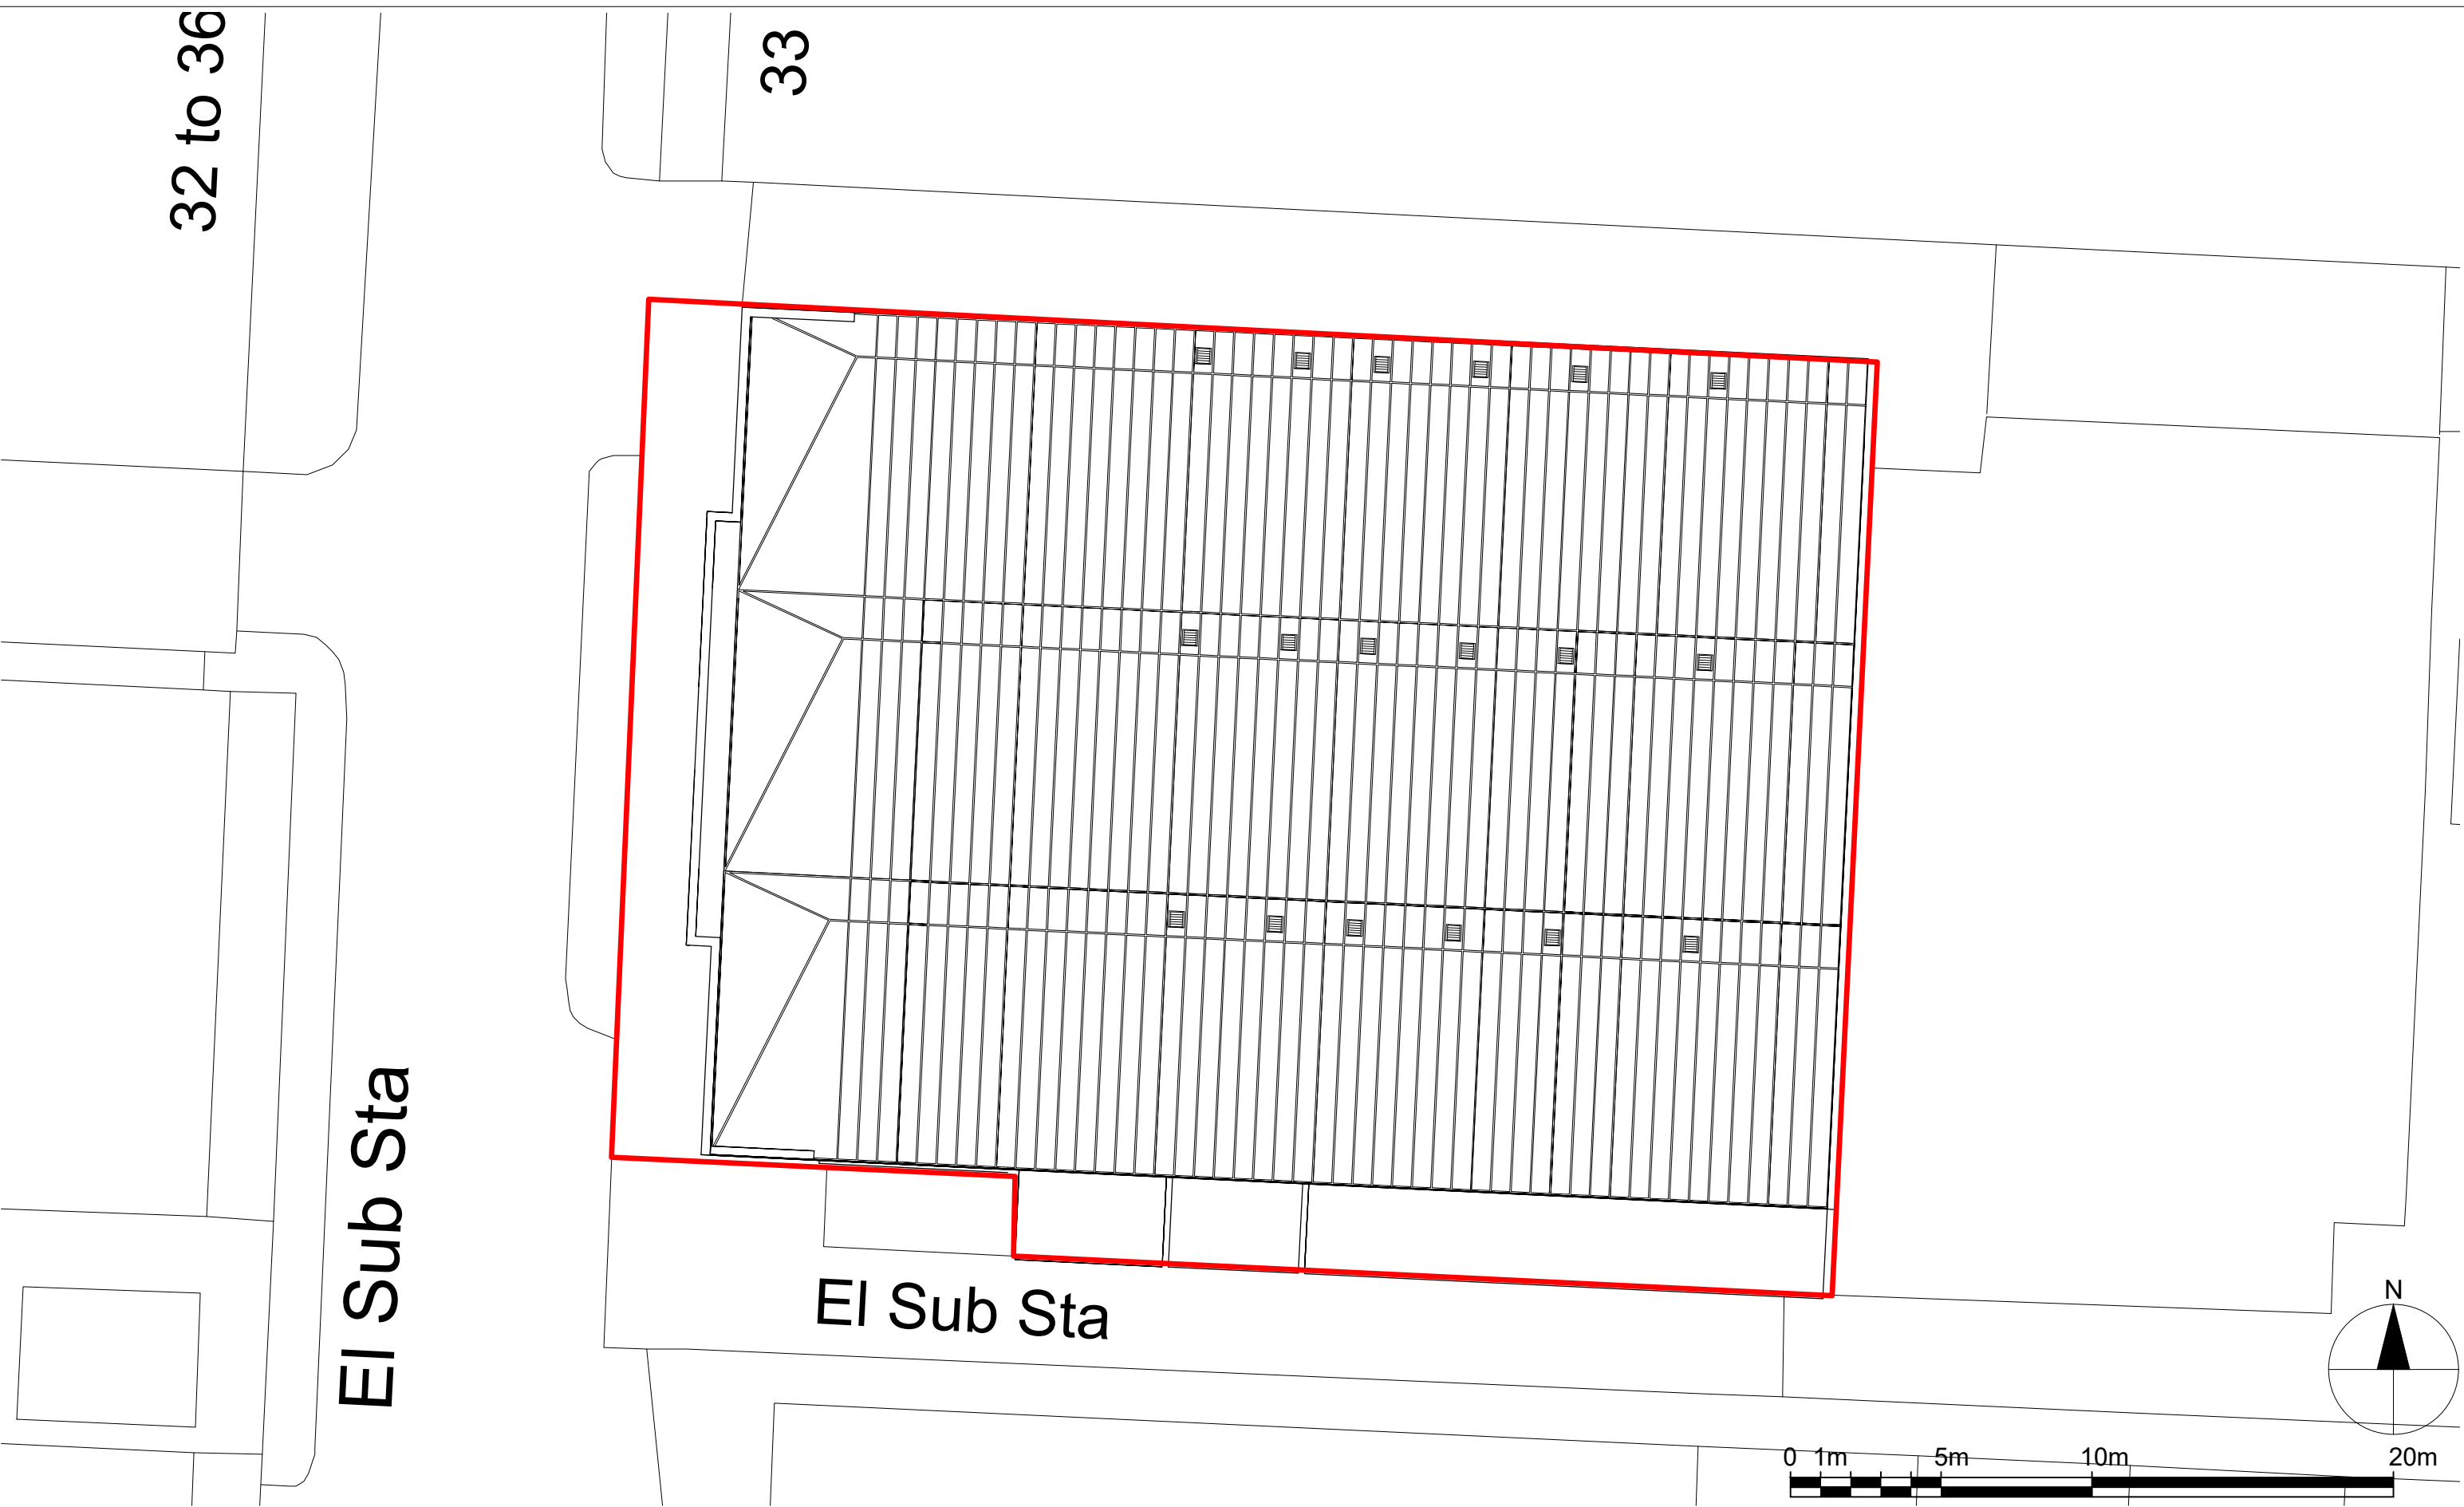

Notes.
Contractors must verify all dimensions at the site before comencing any work.
No construction work before Building Control approval and structural engineer confirmation.
Any discrepancies to be reported to Gridline.
All drawings are to be read in conjunction with all relevant drawings and specifications.

Project No.S				
REV	DATE	DESCRIPTION	BY	CH
A B				

PROJECT TITLE	
27-31 Garman Road	
London	
N17 0YU	
DATE	Project No.
March 2023	6605

DRAWING TITLE		
Proposed - Roof Plan		
CLIENT		
Mr. Nachum Pshemish		
DRAWING No.	SCALE @ A3	Drawn by:
PR-P002	1:100	Sara



PLANNING SERVICES
Unit 9b, The High Cross
Centre, Fountayne Rd,
N15 4BE
TEL: 020 8802 3480
www.samplanning.co.uk