




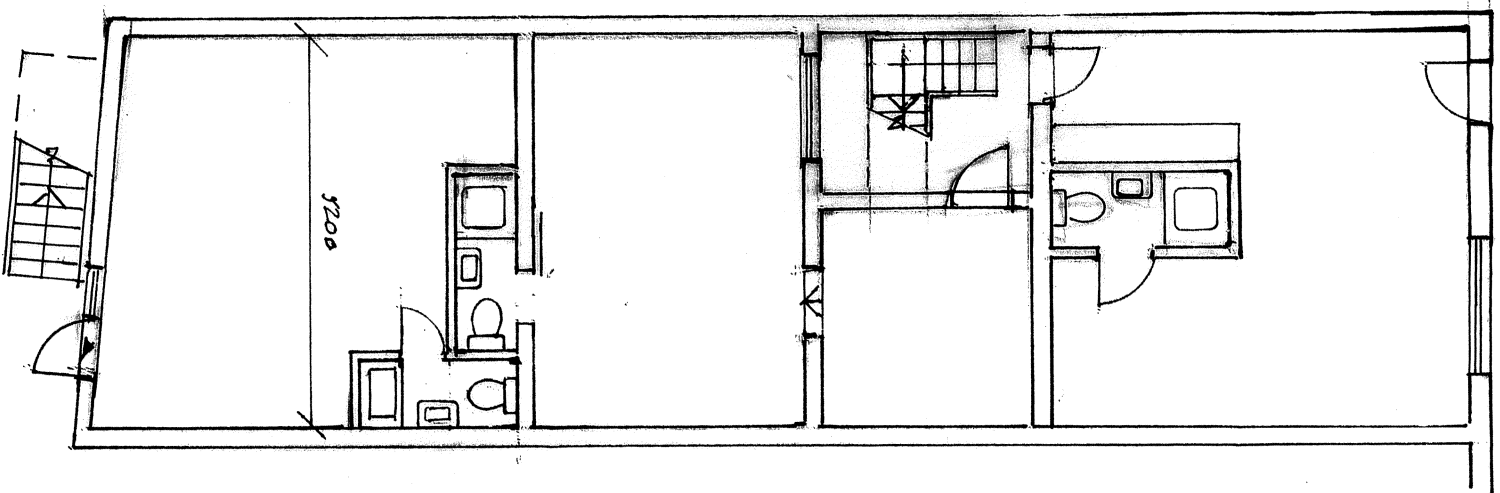


lower ground floor plan

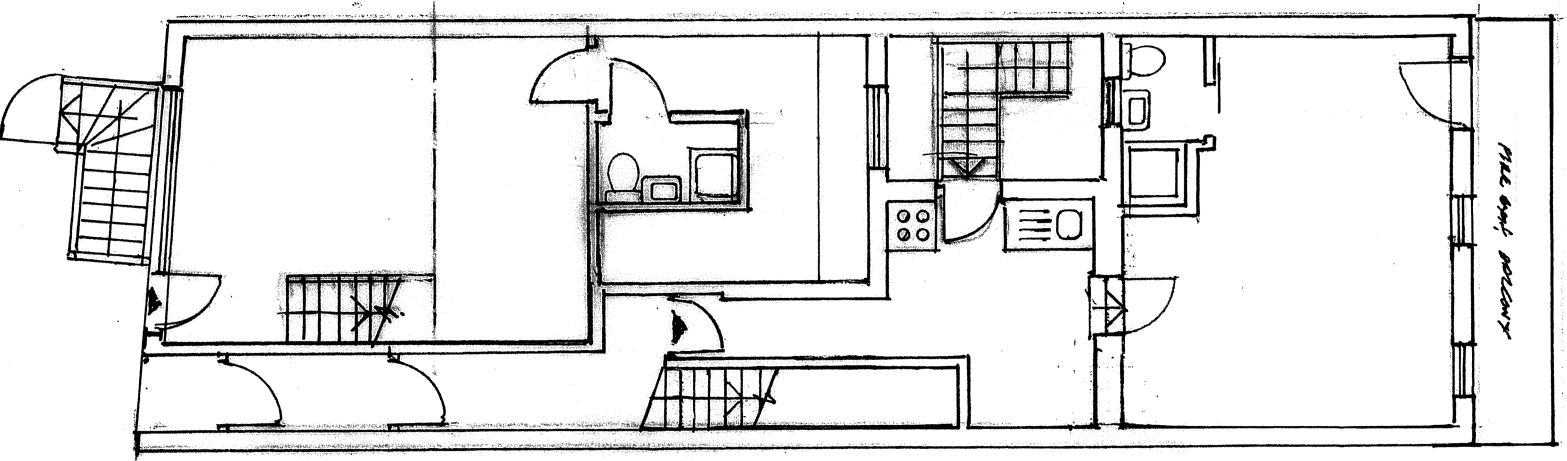


ground floor plan

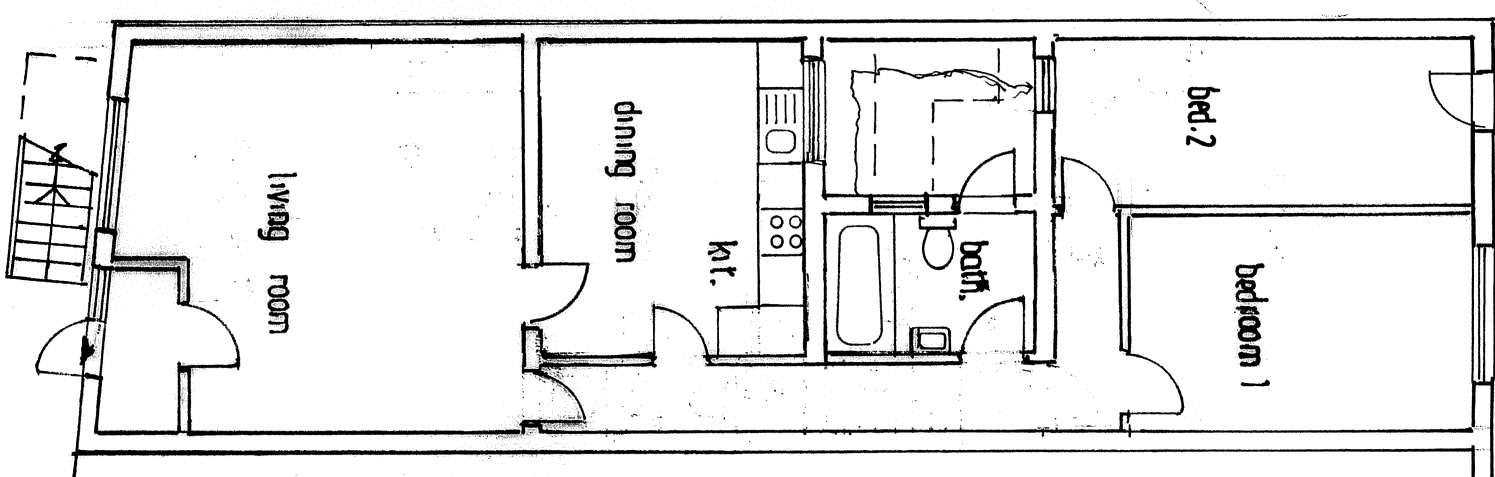

lower ground floor plan

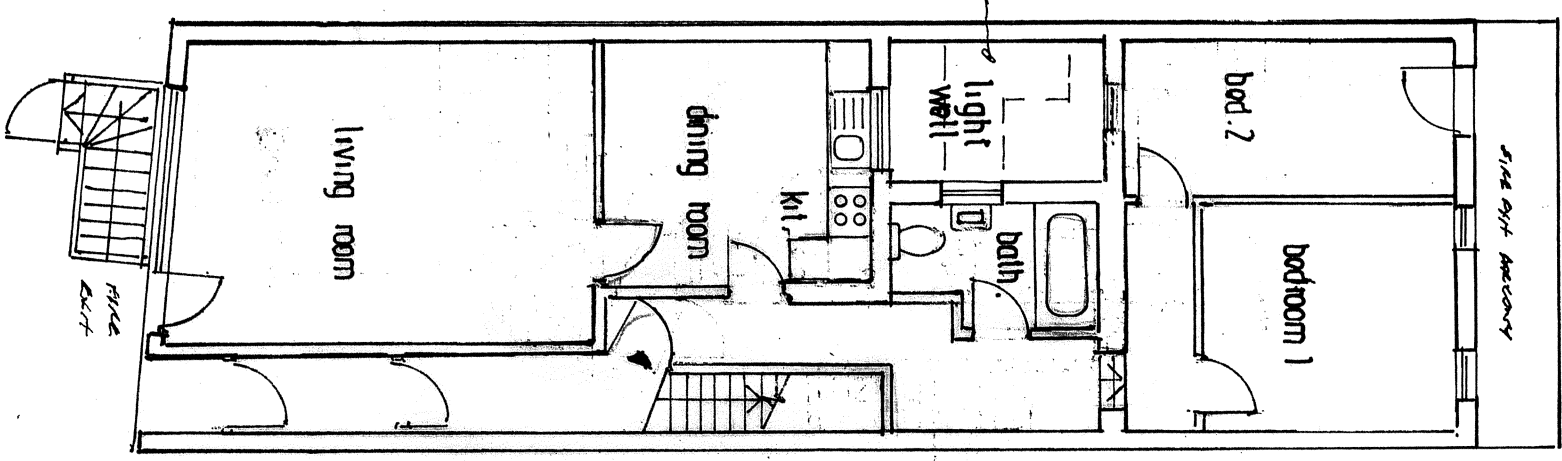

ground floor plan

 

Existing

NOTES:

1:100

All dimensions must be checked on site and not scaled from this drawing.

54, WIGHTMAN ROAD, LONDON, N.4.

Client
cadenza holdings.

Job Title
internal works.

Scale
1:100

Drawn by
Date 3.10.23.

Drawing Title
floor plans.

Drq No.
01

Rev
B