



7.0 APPENDIX A - SITE PLAN AND SECTIONS



KEY PLAN

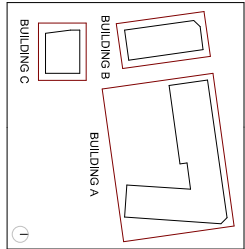

PT	First Floor	2001/22
STATUS		
PROJECT	Preliminary	
PROJECT	Cranwood	
DRAWING		
Proposed GF Floor GA Plan		
DRAWN BY	CB	DATE
SCALE (B A1)	1:100	PROJECT NUMBER
DRAWING NUMBER	22026	REV
CRA - DAE - XX - 00 - DR - A - 0101	PT	
Drawn By: Cranwood	Scale: 1:100	Printed: 14/01/2023

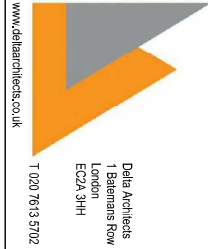

Delta Architects
1 Batemans Row
EC2A 3HH
T 020 7613 5702
www.deltarchitects.co.uk

 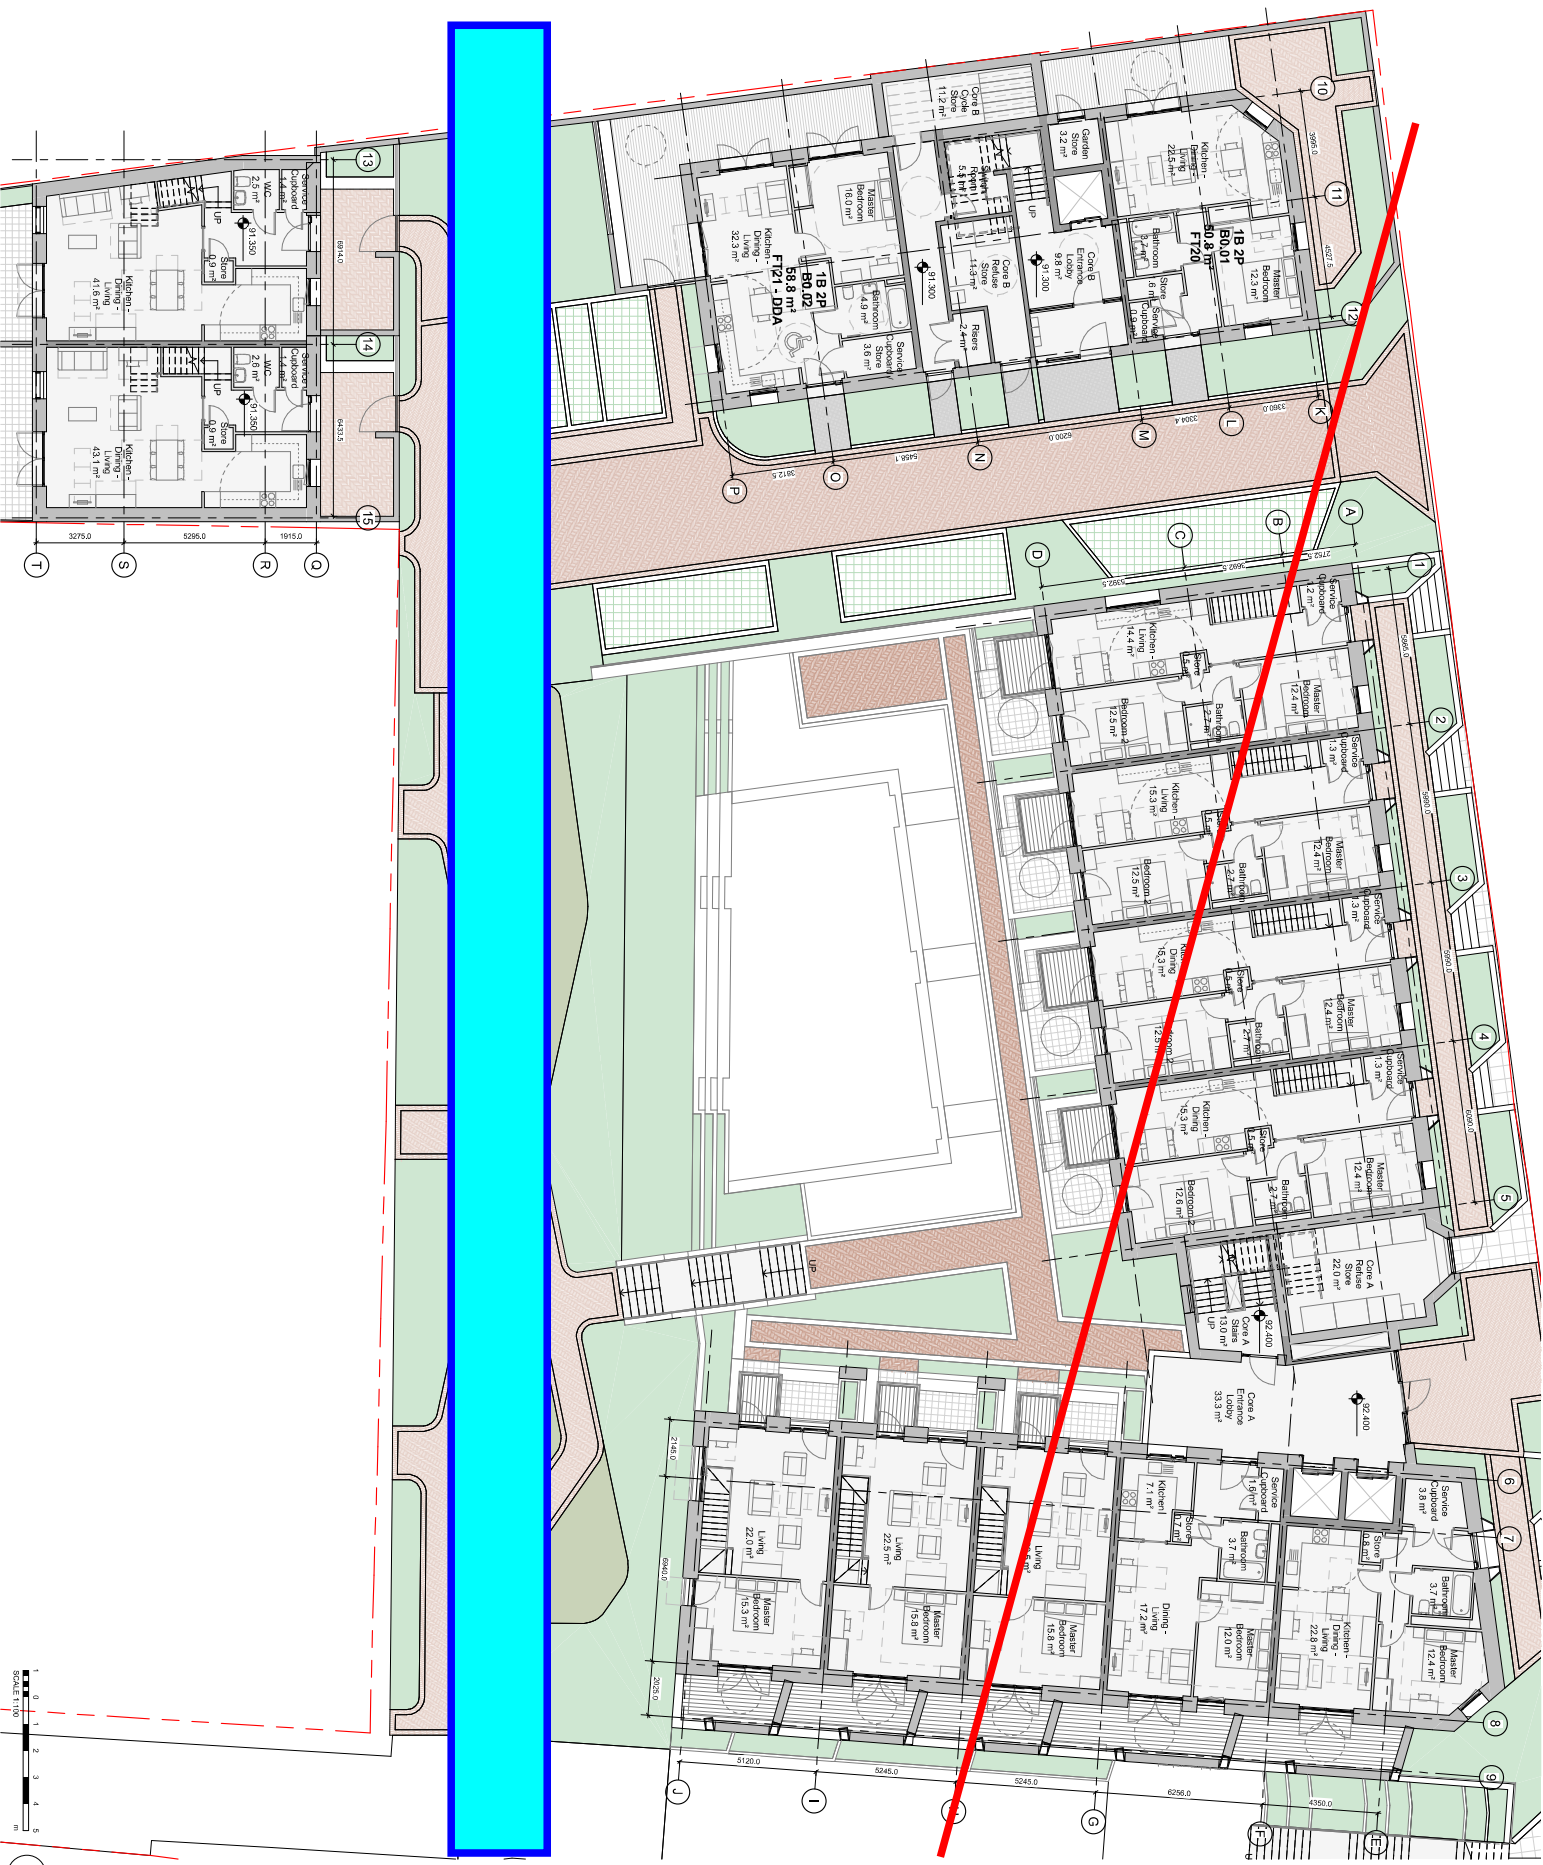

1. ALL DRINKING ARE TO BE RUN IN CONJUNCTION WITH ALL RELEVANT SPECIFICATIONS, BILLS OF MATERIALS, ARCHITECTURAL SERVICES AND ENGINEERING DRAWINGS.
2. ANY DISCREPANCIES BETWEEN THESE DOCUMENTS SHALL BE BROUGHT TO THE ATTENTION OF THE ENGINEER.
3. ALL DIMENSIONS ARE IN INCH/FEET, UNLESS NOTED OTHERWISE. TWO ON SITE.
4. ALL ELEVATIONS IN METERS RELATED TO ORDNANCE DATUM.
5. TWO ON SITE.
6. DRAWINGS ARE NOT TO BE SCALED.
7. ALL TEMPORARY WORKS TO CONTRACTIONS DETAILS.
8. CONTRACTOR TO APPROVE ALL SET OUT INFORMATION PRIOR TO CONSTRUCTION.

7. CONTRACTOR TO APPROVE ALL SET OUT INFORMATION PRIOR TO CONSTRUCTION.

7. CONTRACTOR TO APPROVE ALL SET OUT INFORMATION PRIOR TO CONSTRUCTION.

11. FOR LOADING PLANS REFER TO DWG 25453 - 1700
12. FOR DRAINAGE DRAININGS REFER TO DWG 25453 - 2001 SERIES

- ### GENERAL DRAWING REFERENCES:
1. PRACTICE PROBLEM NO. 1
 2. PRACTICE PROBLEM NO. 2
 3. PRACTICE PROBLEM NO. 3
 4. PRACTICE PROBLEM NO. 4
 5. PRACTICE PROBLEM NO. 5
 6. PRACTICE PROBLEM NO. 6
 7. PRACTICE PROBLEM NO. 7
 8. PRACTICE PROBLEM NO. 8
 9. PRACTICE PROBLEM NO. 9
 10. PRACTICE PROBLEM NO. 10
 11. PRACTICE PROBLEM NO. 11
 12. PRACTICE PROBLEM NO. 12

[illegible]

CLAIMWOOD HOUSE	TITLE
-----------------	-------

Site Constraints - Sheet 1

333

IVP
ENGINEERING AND ENVIRONMENTAL CONSULTANTS

DRAWING: VH CHECKED: RS APPROVED: PR		
---	--	--

STATUS DESCRIPTION	23453	01/31/22	As indicated
--------------------	-------	----------	--------------

DRAWING NUMBER:	REV:
CRA-MWP-ZZ-00-DR-S-0101	P01

1. ALL DRAWINGS ARE TO BE READ IN CONNECTION WITH ALL RELEVANT SPECIFICATIONS, BILLS OF MATERIALS, ARCHITECTURAL, SERVICES AND ENGINEERING DRAWINGS.
2. ANY DISCREPANCIES BETWEEN THESE DOCUMENTS SHALL BE BROUGHT TO THE ATTENTION OF THE ENGINEER.
3. ALL DIMENSIONS ARE IN MILLIMETERS, UNLESS NOTED OTHERWISE. BY OR ON SITE.
4. ALL LEVELS ARE IN METERS RELATED TO GROUND DATUM.
5. ALL BY OR ON SITE.
6. DRAWINGS ARE NOT TO BE SCALED.
7. ALL TEMPORARY WORKS TO CONTRACTORS DETAILS.
8. CONTRACTOR TO APPROVE ALL SET OUT INFORMATION PRIOR TO CONSTRUCTION.

-
- Diagram illustrating the components of a retaining wall:
- DESIGNED TEMPORARILY PROHIBITING TO CONTROL RETAINING WALL.** (Indicated by a red arrow pointing to the wall face)
 - TEMPORARILY PROHIBITING TO BE PROVIDED AS CONTRACTORS DESIGN AND SPECIFICATION.** (Indicated by a red arrow pointing to the wall face)
 - APPROXIMATE EXISTING GROUND LEVEL.** (Indicated by a dashed line)
 - GRADIENT SHOWING SLOPE DIRECTION OF THE SITE.** (Indicated by a dashed line)
 - DESIGNED THE RETAINING WALLS WERE BASED ON 100% (100% PROPER ON SOILS CONCRETE BUILDING ON WELL COMPACTED GROUND.** (Indicated by a dashed line)
 - REFLECT TO SHOWING NO. 30, 115 FOR DESIGN.** (Indicated by a dashed line)

X = LENGTH OF PILE IGNORE IN PILE DESIGN, REFER TOPDRAWING
No. S-1100 FOR RELEVANT LENGTHS FOR AFFECTED PILES.

Site Constraints Sections - Sheet 1

MWP
ENGINEERING AND ENVIRONMENTAL CONSULTANTS
CHEN | THAYER | LONDON | BARTHOLOMEW
mwp@tclb.com

DRAWING NUMBER:	REV:
CRA-MWP-ZZ-00-DR-S-0201	P01