


Plan showing extent of walls and fencing only.
For full plans, see Site GA.

1:200 - Plan (Block A Rear Gardens)



Material:
Scandinavian Redwood
Pressure Treated

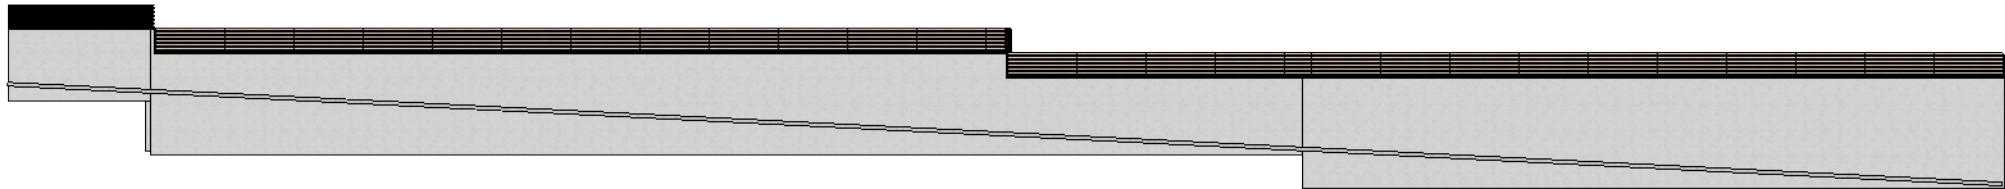

1:200 - Front Elevation

PROJECT
Hornsey Town Hall

Scandinavian Redwood Panels

1830mm Panel Width (Typical Post Centres)



DRAWN BY
LF

ISSUE
01.07.22

RE-ISSUE

DESCRIPTION
Block A - Rear Garden Fence GA

Drawing Number
HTH-P3.04-01

Rev

(C00)