



NB - Check dimensions on site

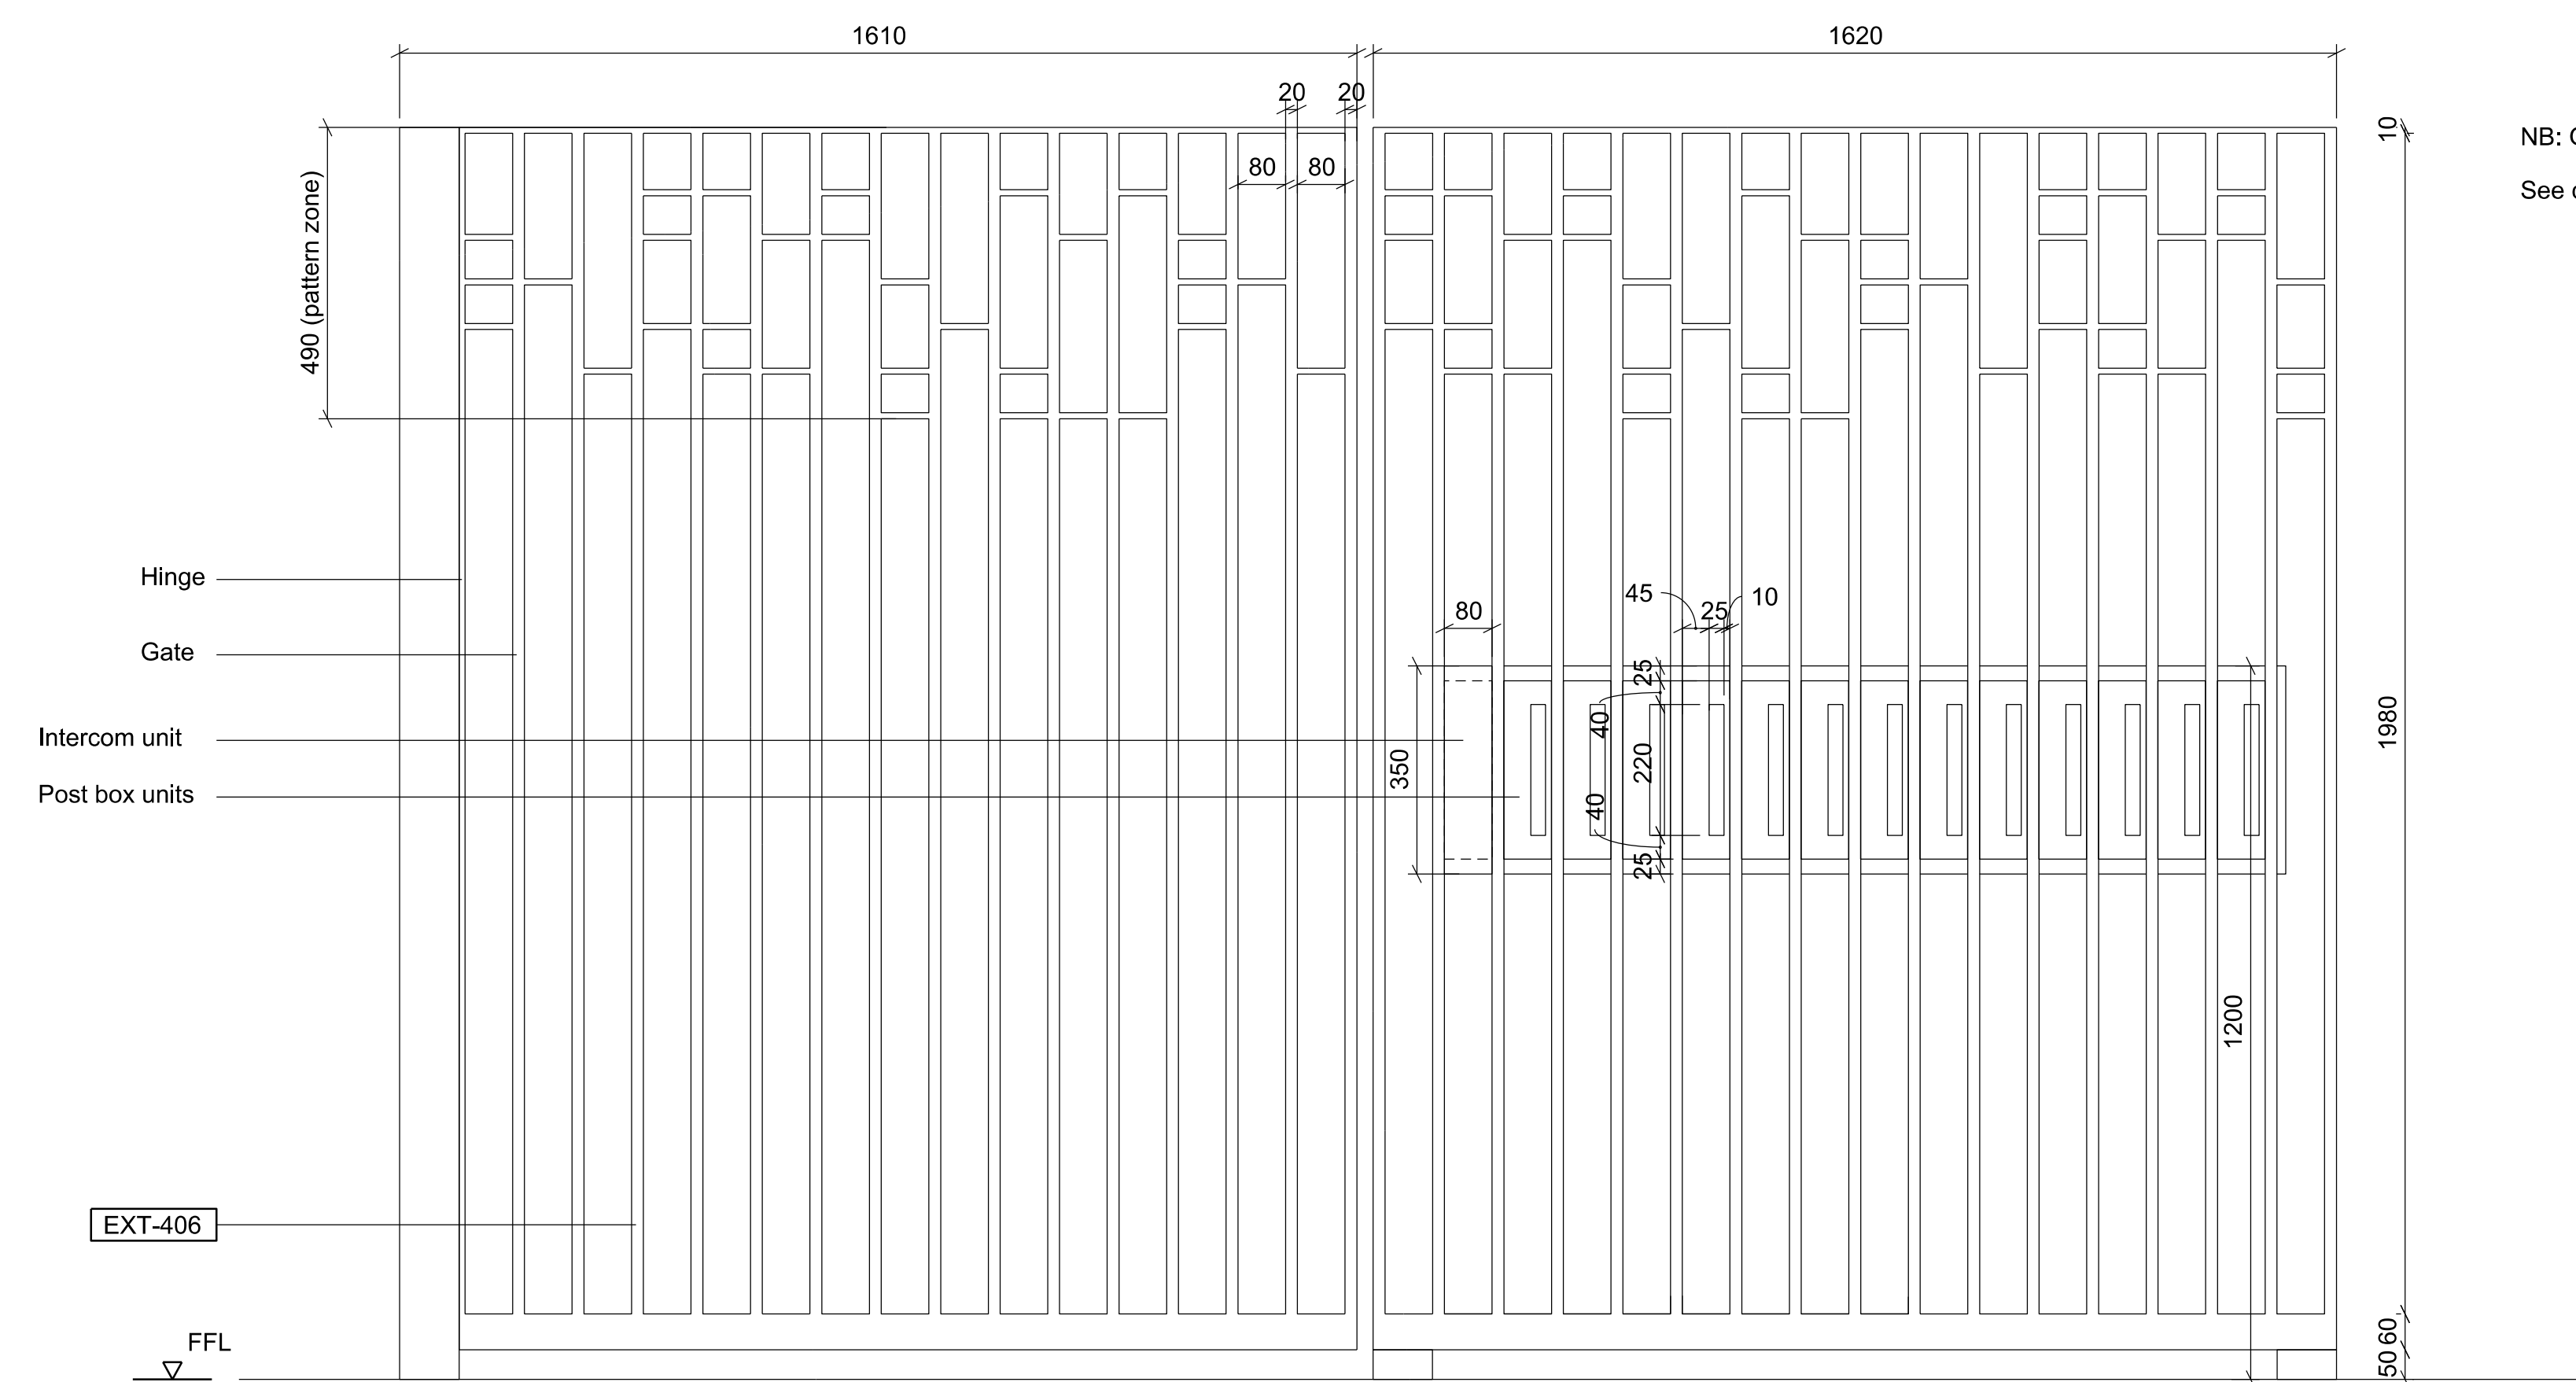


NB: Gate pattern as per BAL-101 - Type A
See drawing X3109

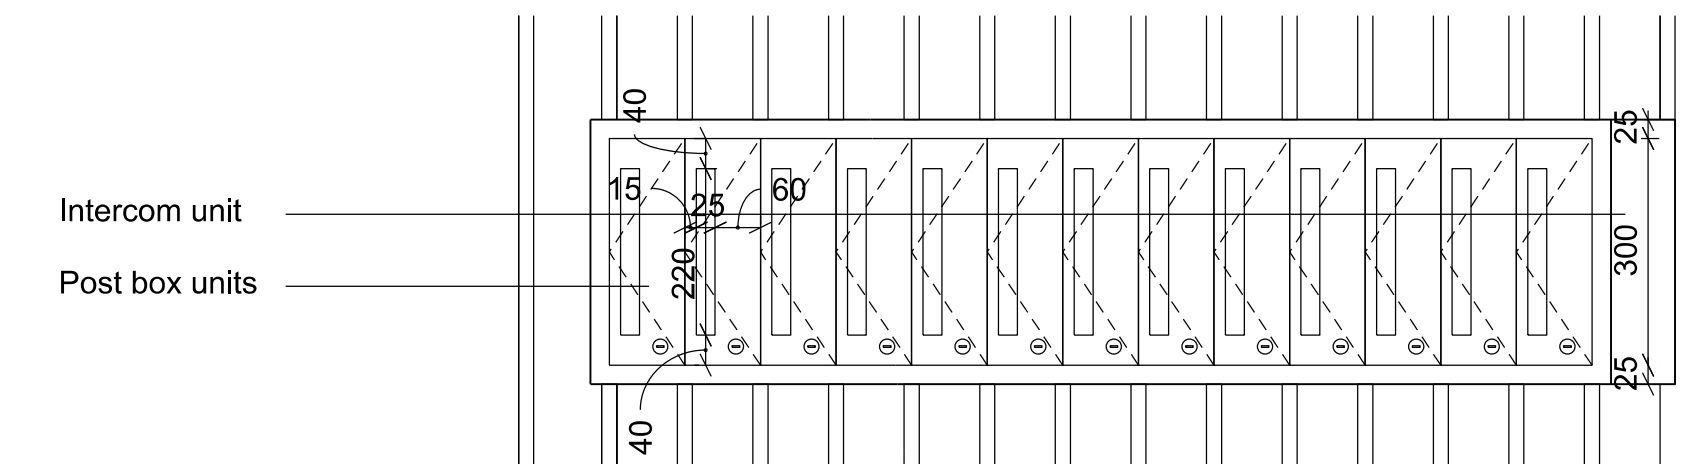

03 Gate 06 - Mews Residential - Post boxes - Rear elevation
1:10

01 Gate 06 - Mews Residential - Elevation

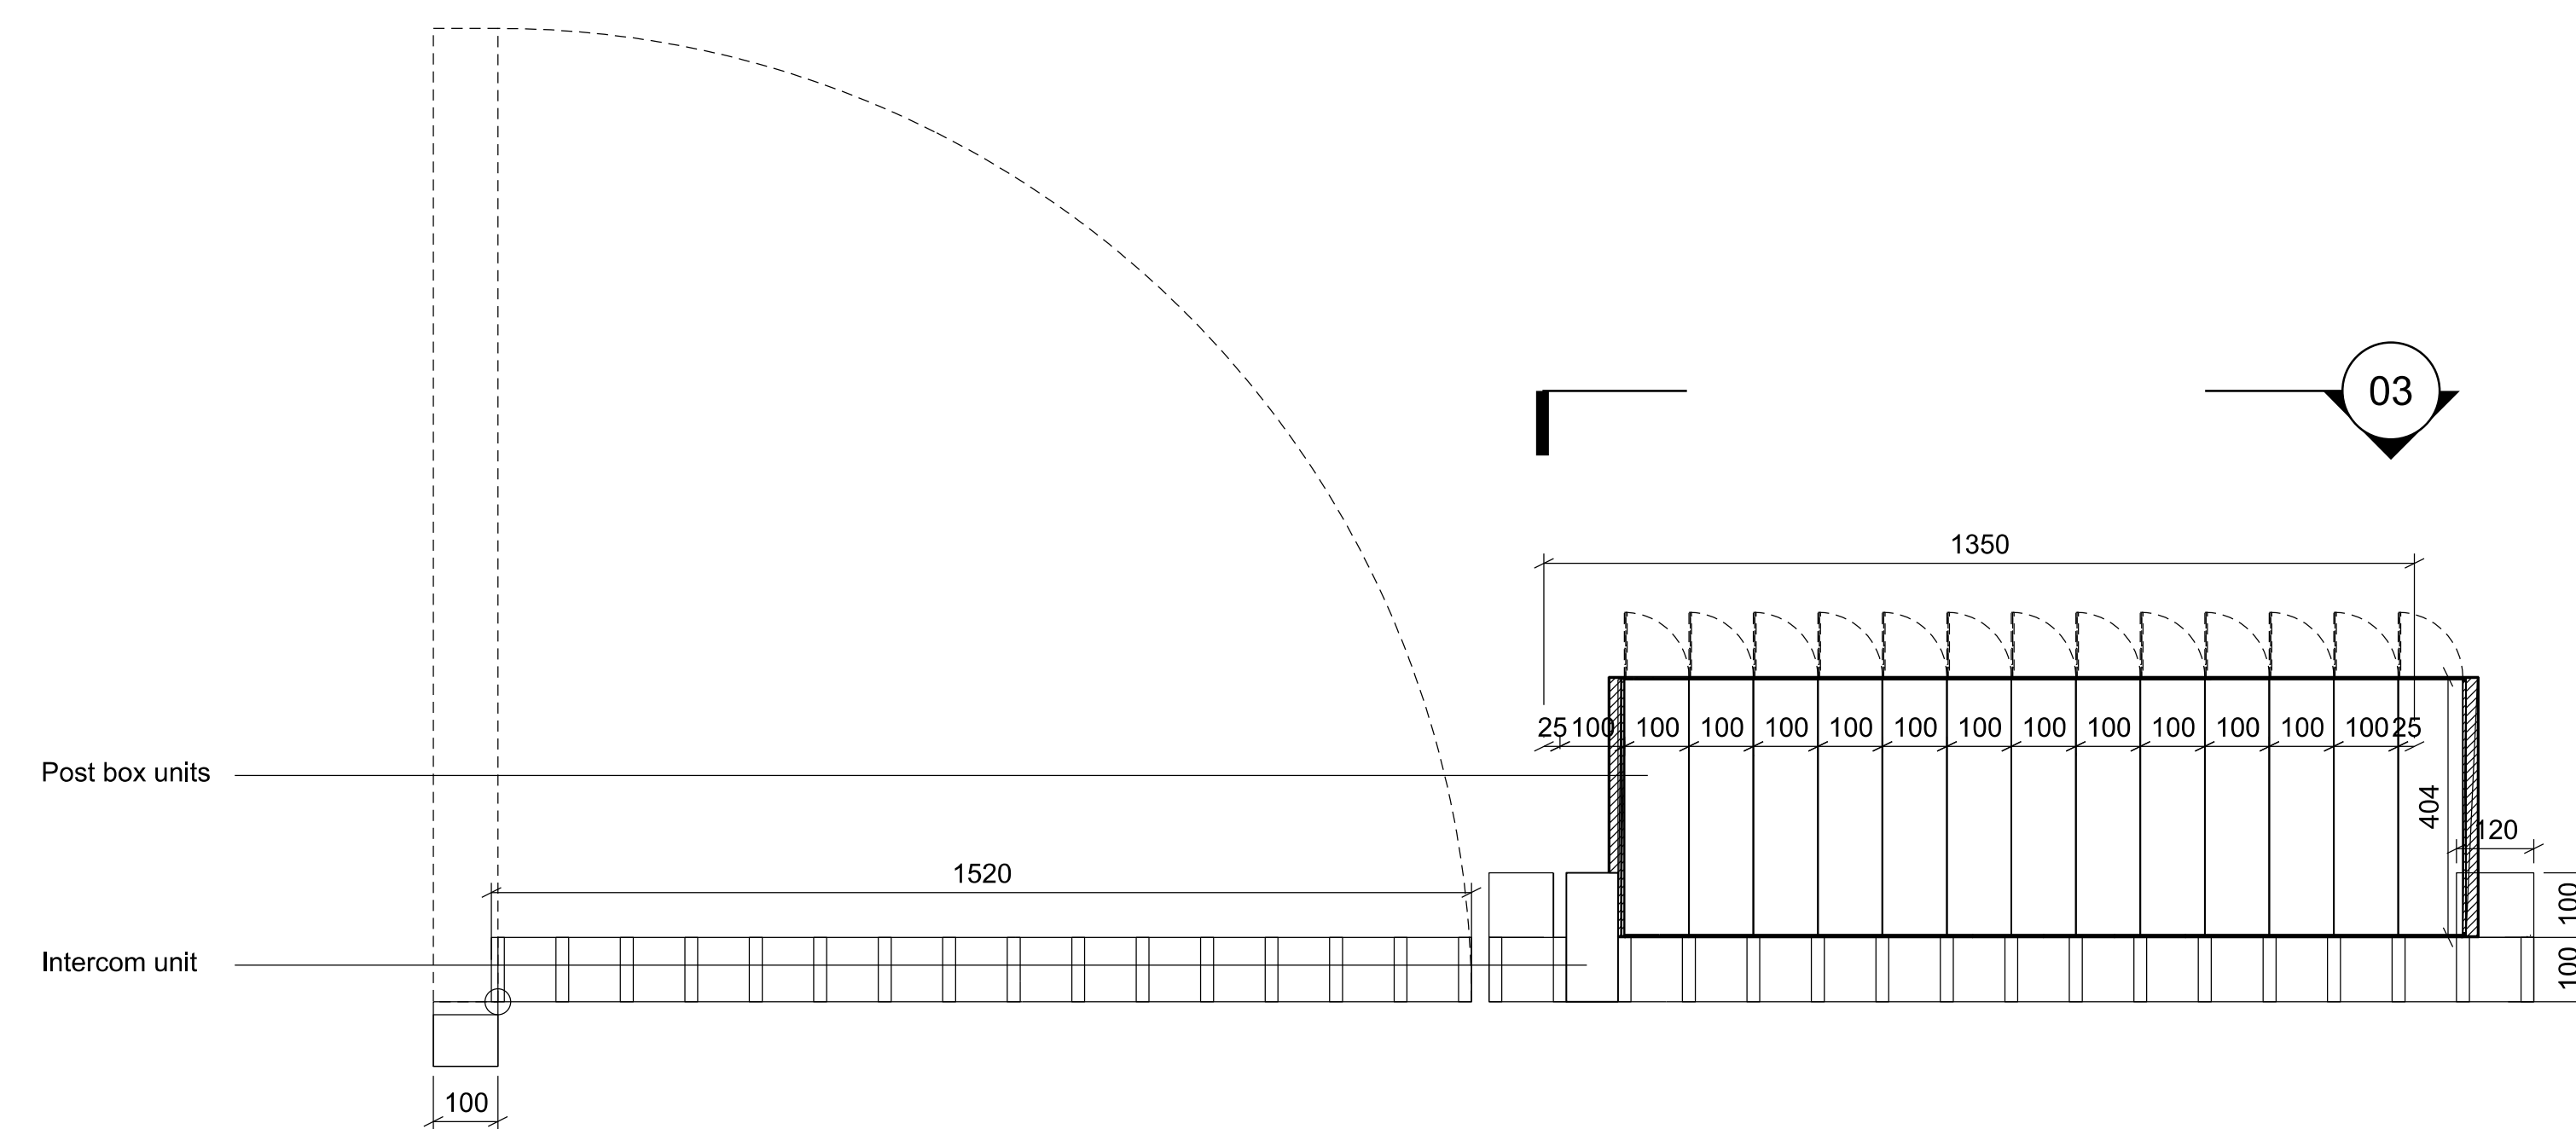

02 Gate 06 - Mews Residential - Plan
1:10

General Notes

1. Dimensions are in millimetres unless stated otherwise.
2. Levels are in metres AOD unless stated otherwise.
3. Dimensions govern.
Do not scale off drawing.
4. All dimensions to be verified on site before proceeding.
5. All discrepancies to be notified in writing to Make Limited.

© Make Limited 2015

KEY

00	14/02/18	For Tender	EB
Rev	Date	Reason For Issue	Chk

STAGE 3

DRAWING STATUS


make

32 Cleveland Street,
London, W1T 4JY

tel +44 (0) 20 7636 5151

info@makearchitects.com
www.makearchitects.com

Client
Far East Consortium International Limited
Ground Floor, 12 Stanhope Gate
London
W1K 1AW

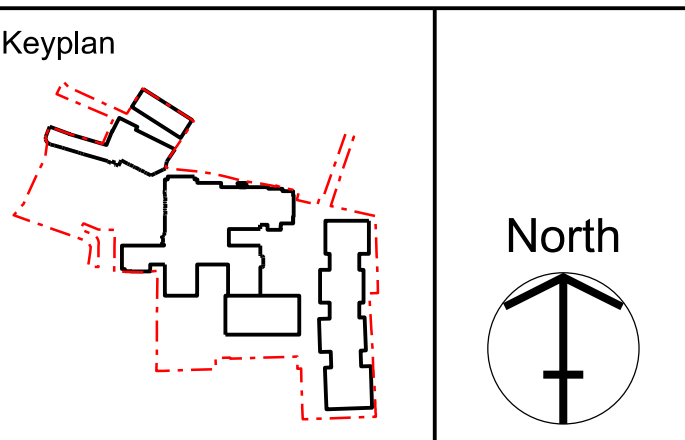

Project
Hornsey Town Hall

Drawing Title
Hornsey Town Hall
External Works details
Gates & Barriers
Gate 06
Mews Residential

Scale	Paper Size	Date
1: 10	@A0	21.07.17

Project No.	Draw No.	Rev No.
1360	X3124	00

01 Gate 06 - Mews Residential
1:10

1:10

