




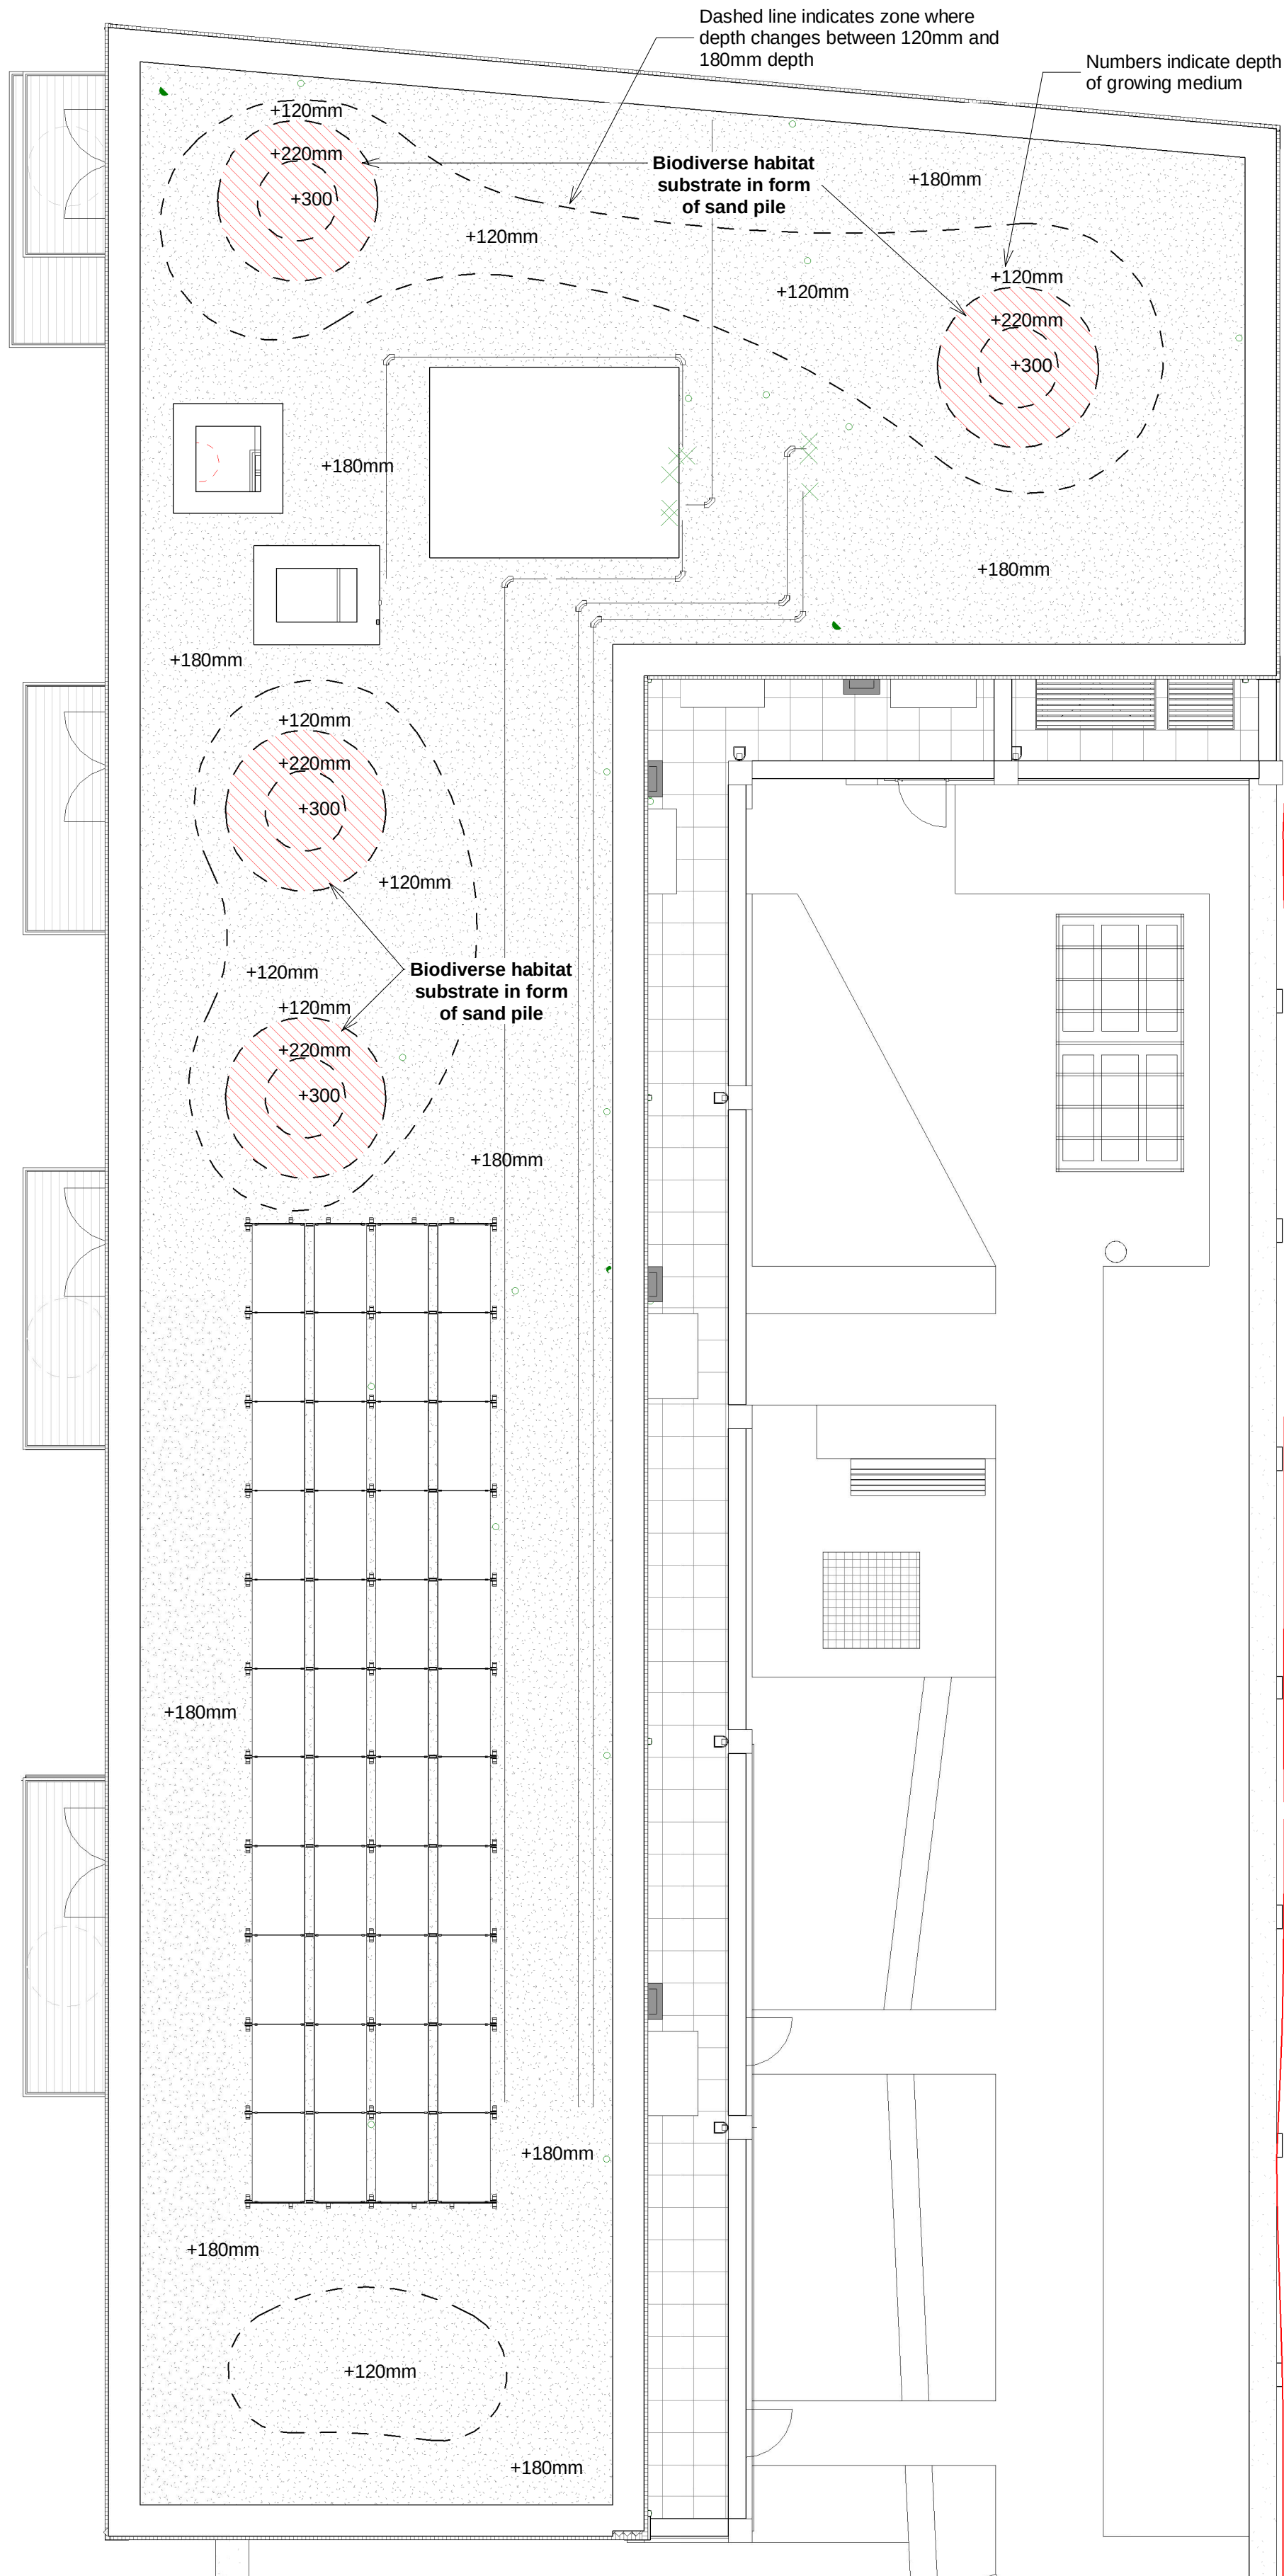

3 | Biodiverse Roof - Block C
1 : 100

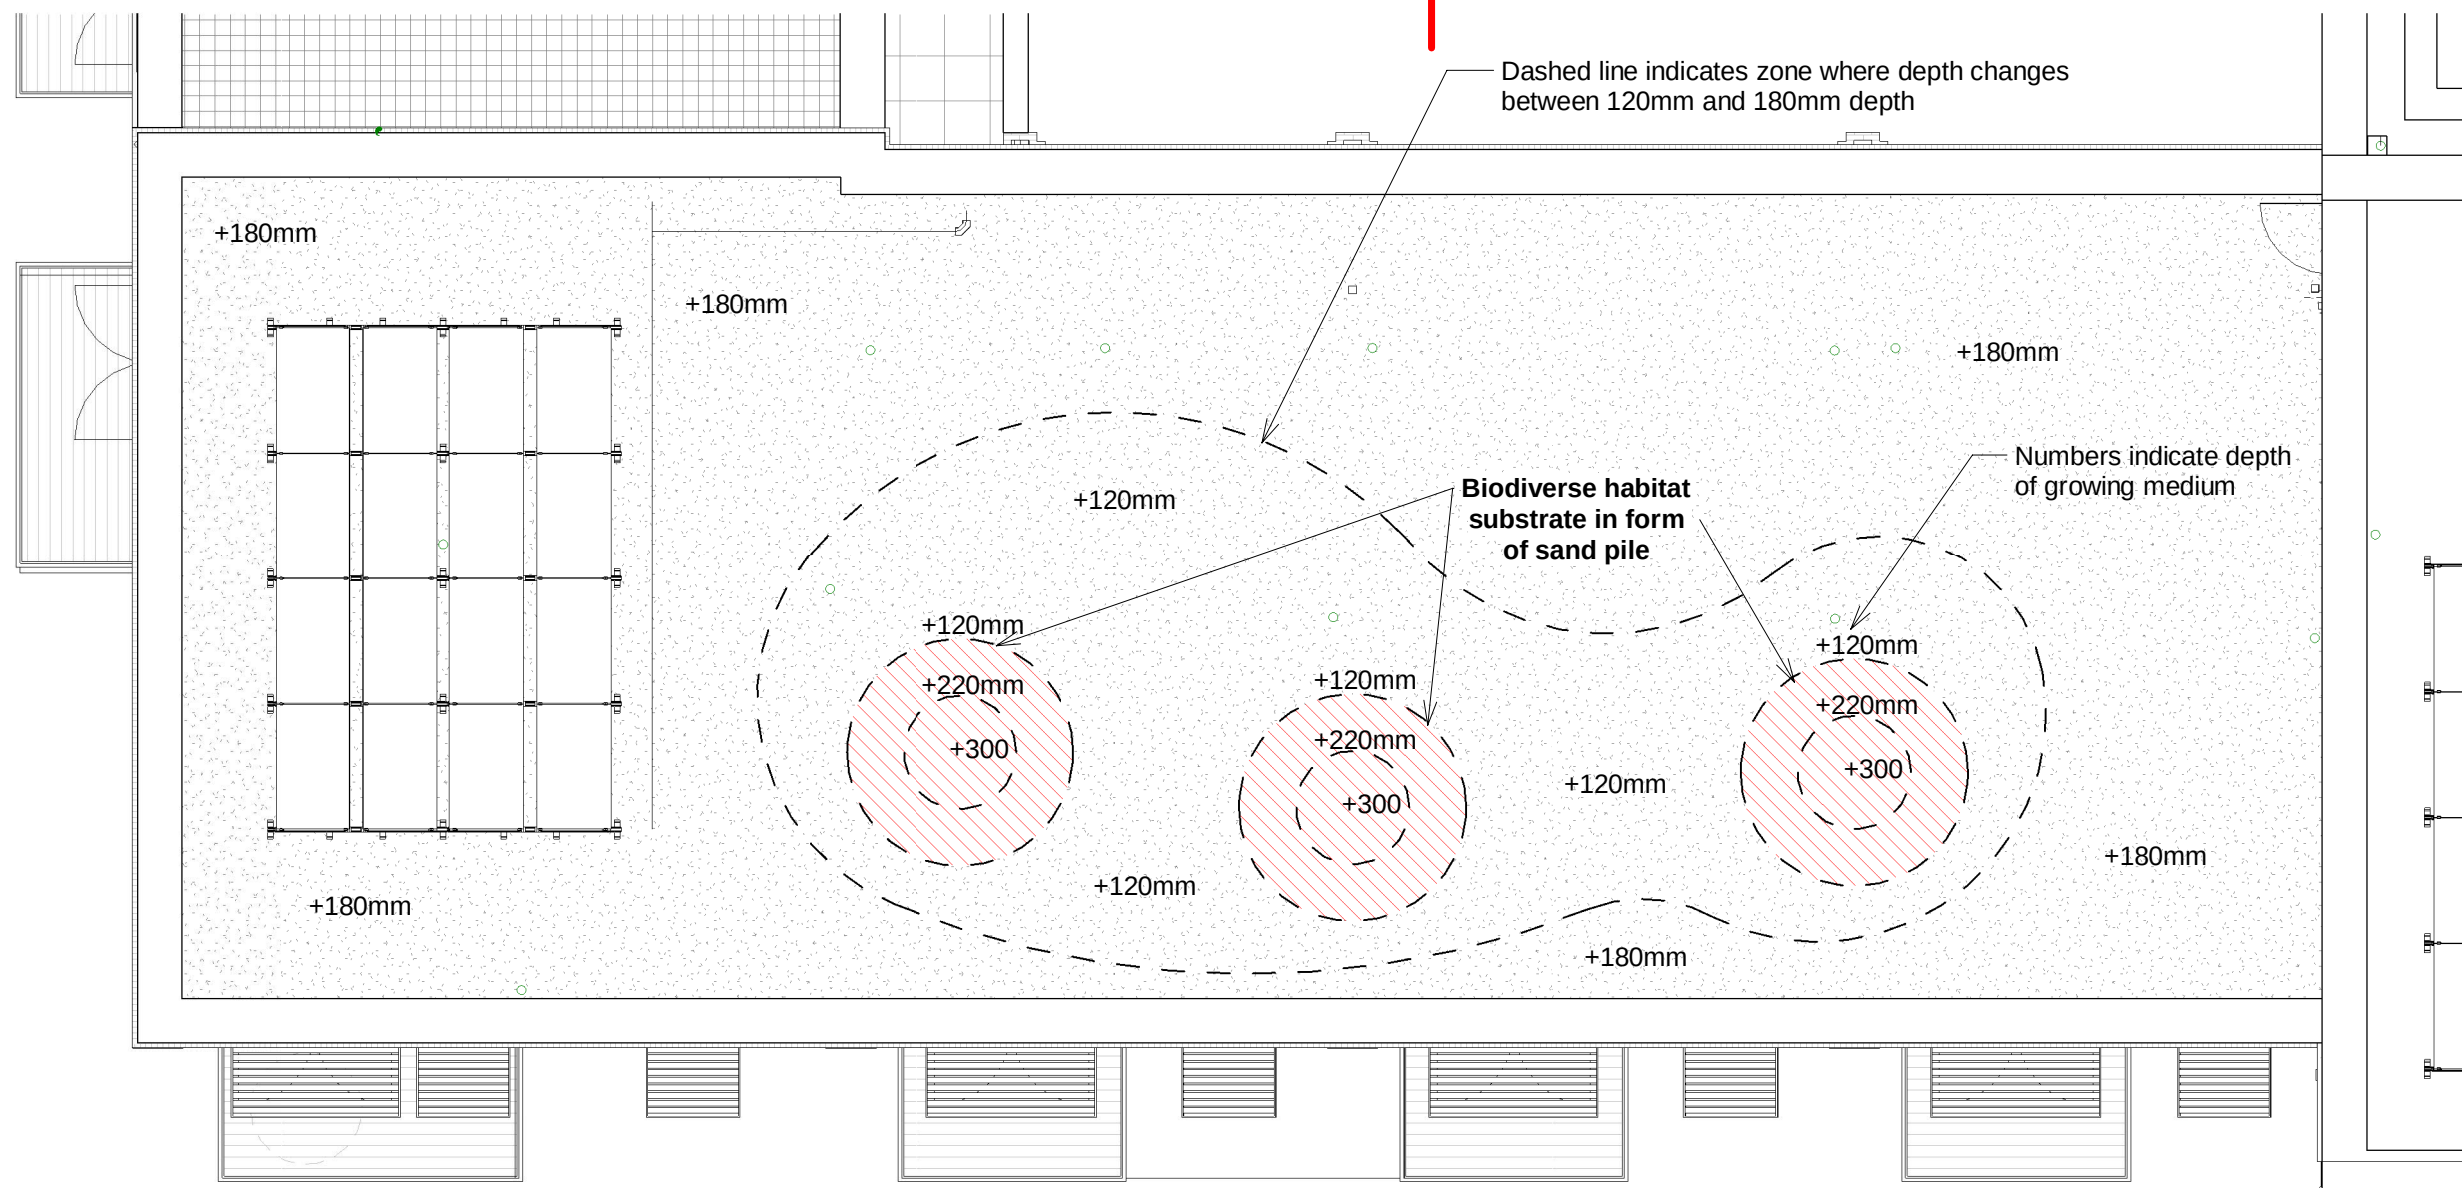

2 | Biodiverse Roof - Block B
1 : 100

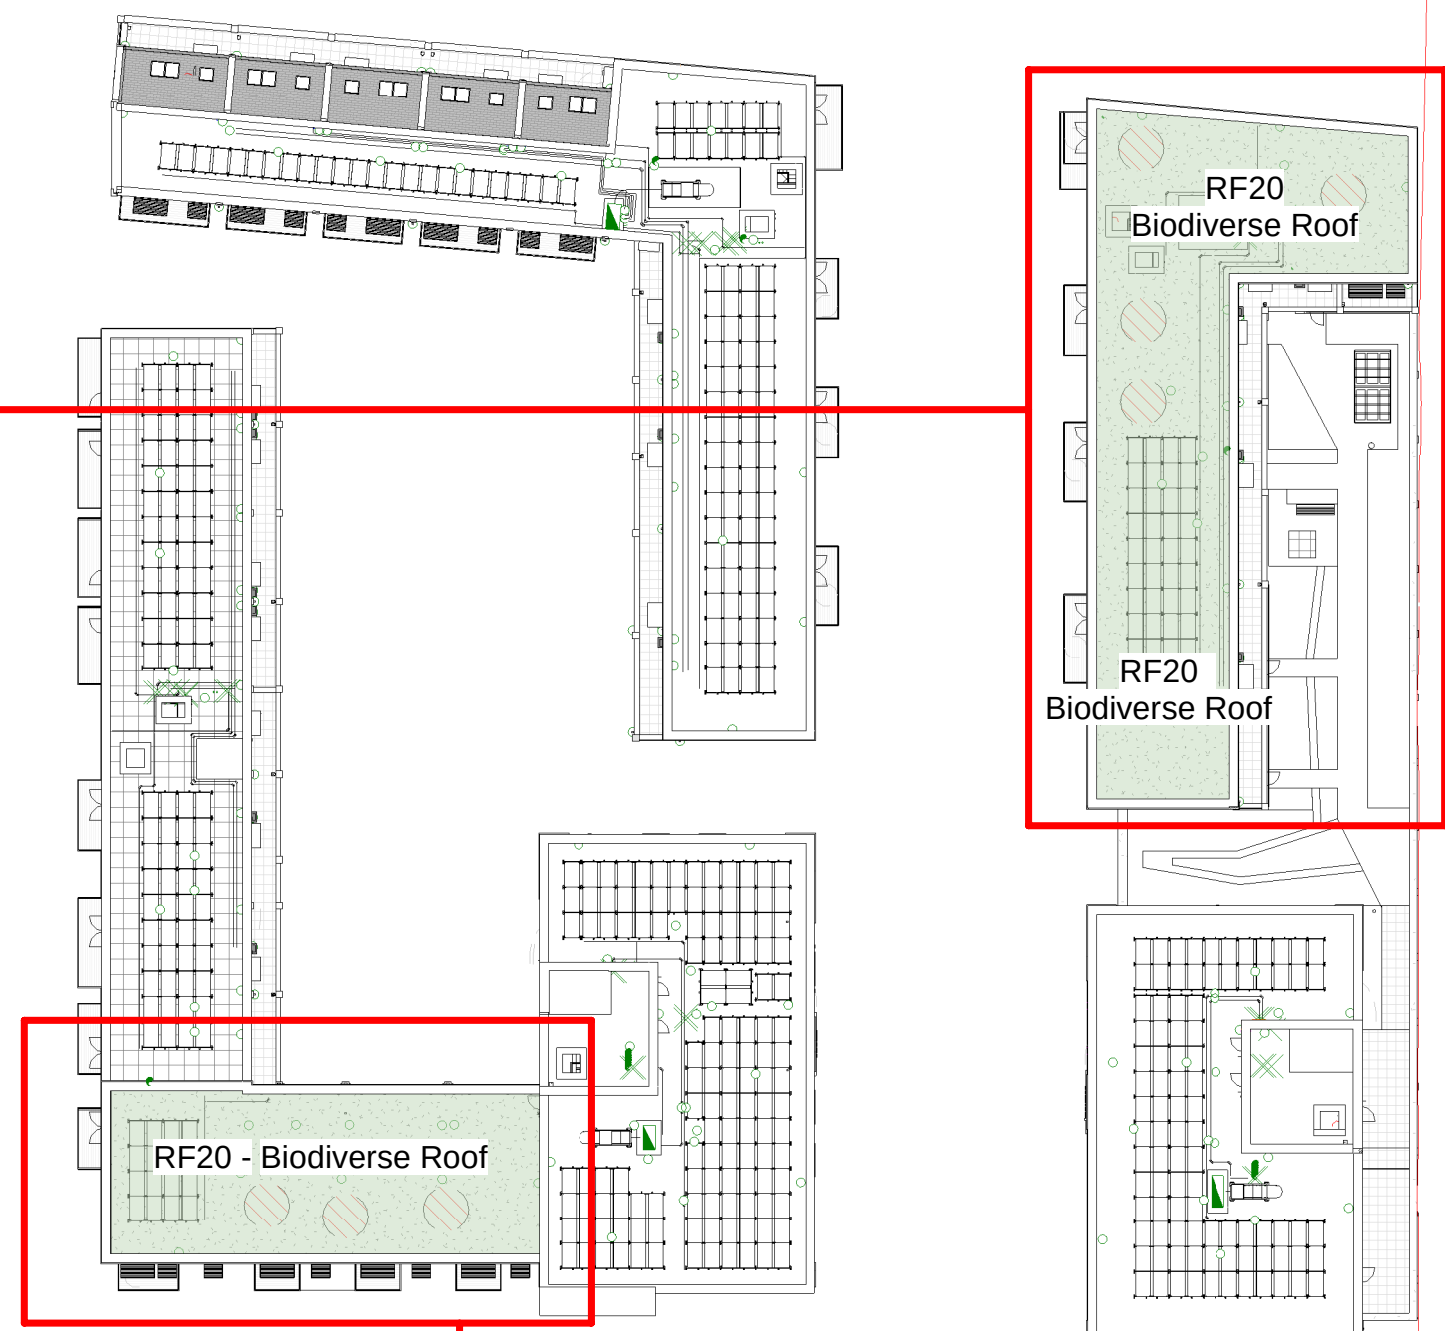


1 | Biodiverse Roof Areas
1 : 500

FOR TYPICAL ROOF BUILD-UPS REFER TO
ARCHITECTS DRAWING
3742B-LB-XX-XX-D-A-453000

Notes

1. Do not scale this drawing.
2. All dimensions must be checked on site and any discrepancies verified with the architect.
3. Unless shown otherwise, all dimensions are to structural surfaces.
4. Drawing to be read with all other issued information. Any discrepancies to be brought to the attention of the architect.
5. This drawing is the copyright of Levitt Bernstein and may not be copied, altered or reproduced in any form, or passed to a third party without license or written consent.
6. This document is prepared for the sole use of Formation D&B and no liability to any other persons is accepted by Levitt Bernstein. Levitt Bernstein accepts no liability for use of this drawing by parties other than the party for whom it was prepared or for purposes other than those for which it was prepared.

This is not a construction drawing, it is unsuitable for the purpose of construction and must on no account be used as such.

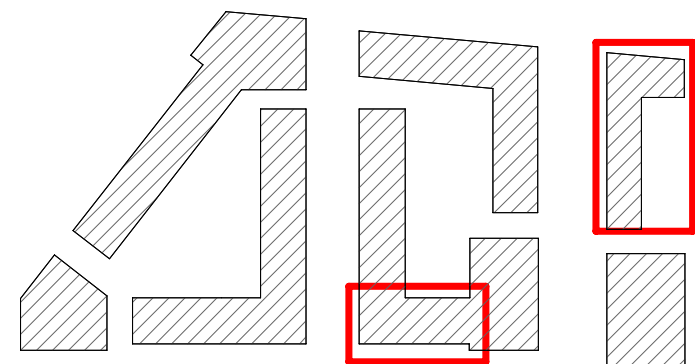

P1	03/03/25	First Issue	SA
Rev	Date	Description	Drawn / Checked

Project name

Ashley Road Depot
Tottenham Hale

Drawing number Rev

3742B - LB - XX - XX - D - L - 200320 **P1**

Drawing

Landscape Biodiverse Roof Plan

Purpose of issue Suitability Code
For Planning

Scale Date
As indicated @ A1 03/03/25

Client
Formation D&B

Levitt Bernstein
levittbernstein.co.uk
London
Thane Studios
2-4 Thane Villas
London N7 7PA
+44 (0)20 7275 7676
Manchester
Bonded Warehouse
18 Lower Byron Street
Manchester M3 4AP
+44 (0)161 669 8740