



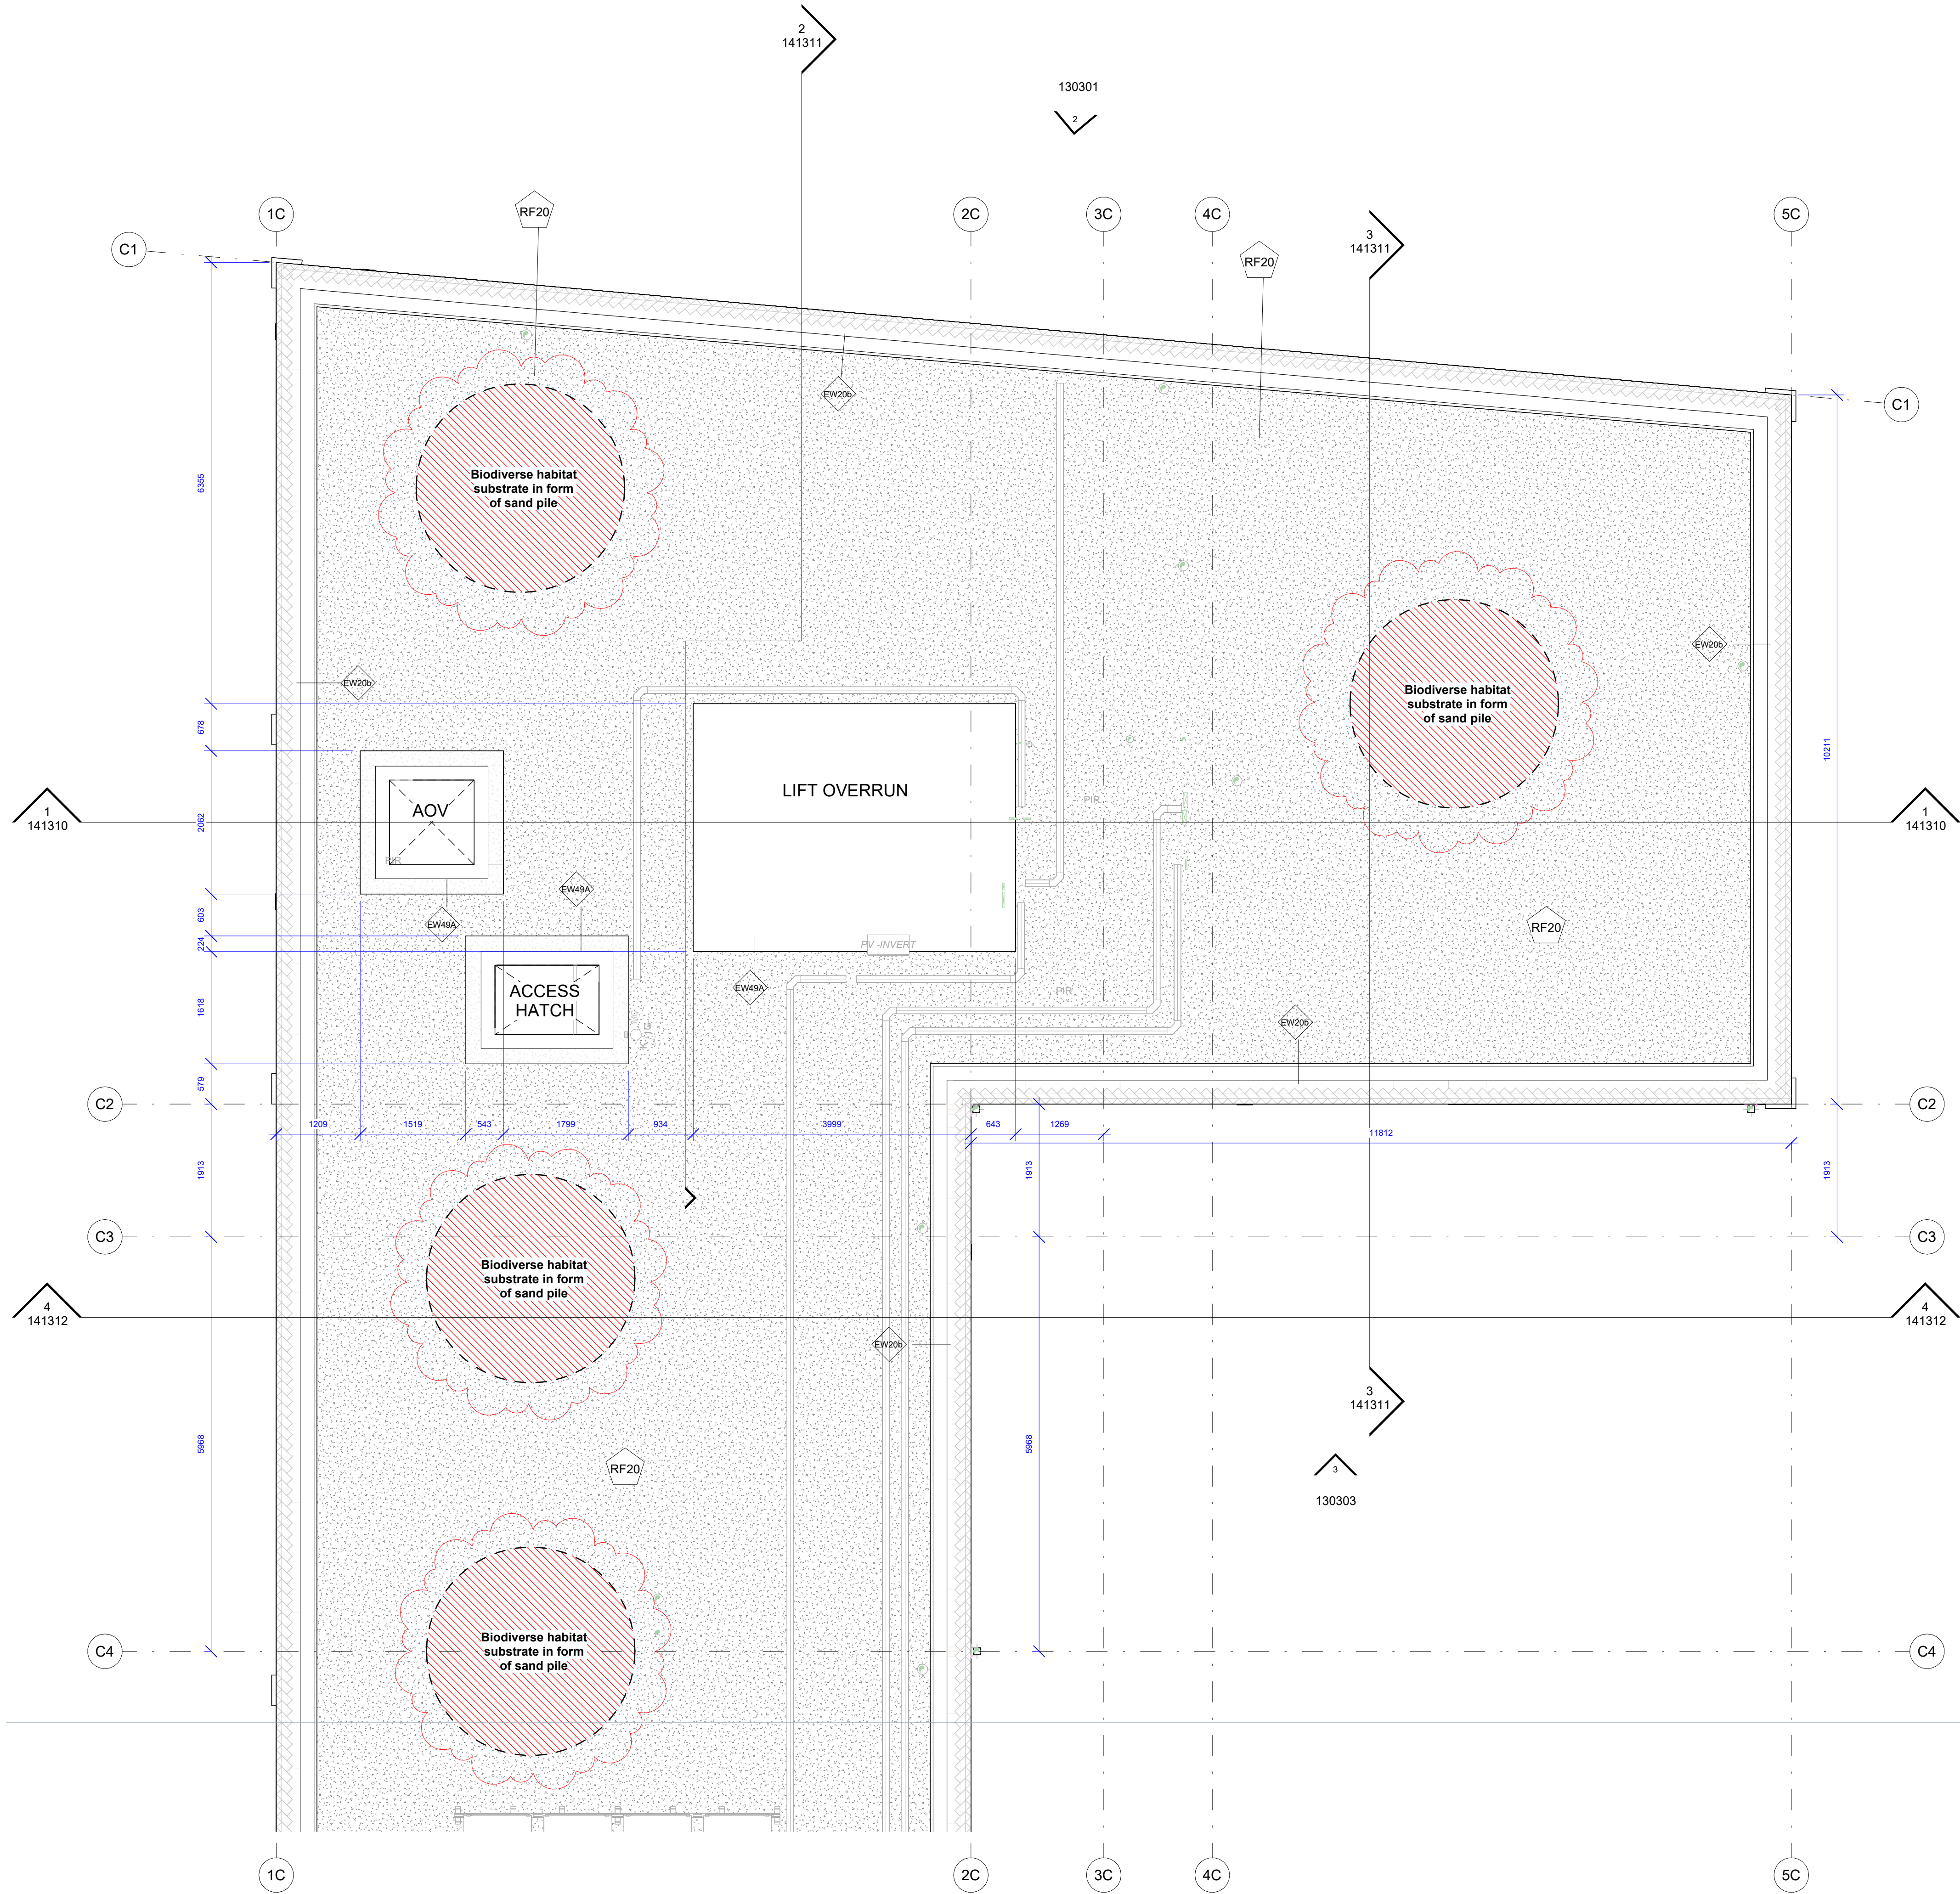

- Notes**
1. Do not scale this drawing.
 2. All dimensions must be checked on site and any discrepancies verified with the architect.
 3. Unless shown otherwise, all dimensions are to structural surfaces.
 4. Drawing to be read with all other issued information. Any discrepancies to be brought to the attention of the architect.
 5. This drawing is the copyright of Levitt Bernstein and may not be copied, altered or reproduced in any form, or passed to a third party without license or written consent.
 6. This document is prepared for the sole use of Formation D&B and no liability to any other persons is accepted by Levitt Bernstein. Levitt Bernstein accepts no liability for use of this drawing by parties other than the party for whom it was prepared or for purposes other than those for which it was prepared.

This is not a construction drawing, it is unsuitable for the purpose of construction and must on no account be used as such.

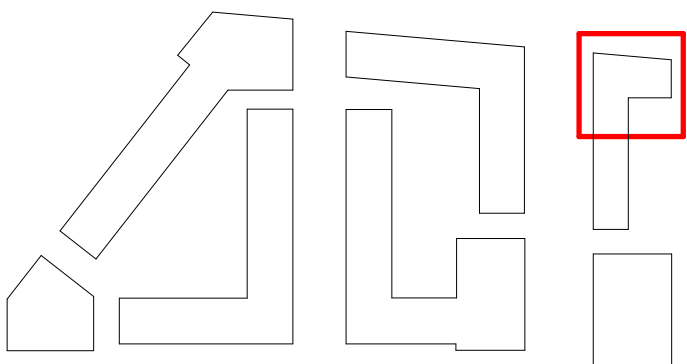

- Riser Types**
- W - Water
 - L - LTHW
 - C - Comms
 - E - Elec DNO
 - E - Elec Landlord
 - E - Elec Meters
 - H - Heat Interface Unit
 - CH - CHW
 - CC - CHW to chillers
 - Mi - Misc. Mechanical
 - SP - Sprinkler
 - GX - Generator Exhaust
 - BF - Boiler Flue (tbc)
- Fire Safety**
- AOV - Automatic Opening Vent
 - OV - Openable Vent (stairwells)
 - M.S - Mechanical Smoke Shaft
 - N.S - Natural Smoke Shaft
 - DR - Dry Riser Mains
 - P+ - Stair/Lobby Pressurisation Riser (Class B)

NOTES:

For setting-out dimensions to internal flats, please refer to the 1:50 flat plan drawings (300000 series)

- KEY:**
- Concrete structure (From linked revit model provided by Civic)
 - Cavity fire barrier (Compartment line)
 - Elevation marker with drawing number (long format) and view number (single number)
 - Horizontal BWH in Blockwork
 - Dimensions to blockwork/ structural faces
 - Invert Level (I/L) stated AFFL, bottom of BWH

C2	17/02/25	Living roof updates	SA/SG
C1	15/03/24	Construction Issue	SG/OB
P1	27/07/23	First Issue	OB
Rev	Date	Description	Drawn / Checked

Project name

Ashley Road Depot
Tottenham Hale

Drawing number

3742B - LB - C1 - 05 - D - A - 120210 **C2**

Drawing

Block C1 - Roof Plan (Sheet 1)

Purpose of issue
Stage 4A

Suitability Code
S3 - For review and comment

Scale
1 : 50 @ A1

Date
03/24/23

Client
Formation D&B

Levitt Bernstein
levittbernstein.co.uk

London
Thane Studios
2-4 Thane Villas
London N7 7PA
+44 (0)20 7275 7676
Manchester
Bonded Warehouse
18 Lower Byron Street
Manchester M3 4AP
+44 (0)161 669 6740