


Rev	Date	By	Check	Appr	Description
A	09.02.25	GS	GS	GS	Updated following Planner comments


NOTE

Check all dimensions on site prior to construction. Identify any variations immediately.

1. slate tile to new dormer
2. Aluminium doors
3. Brick upstand to match existing
4. black metal handrail
5. Rooflight
6. Roof tiles to match existing
7. Single ply roofing membrane

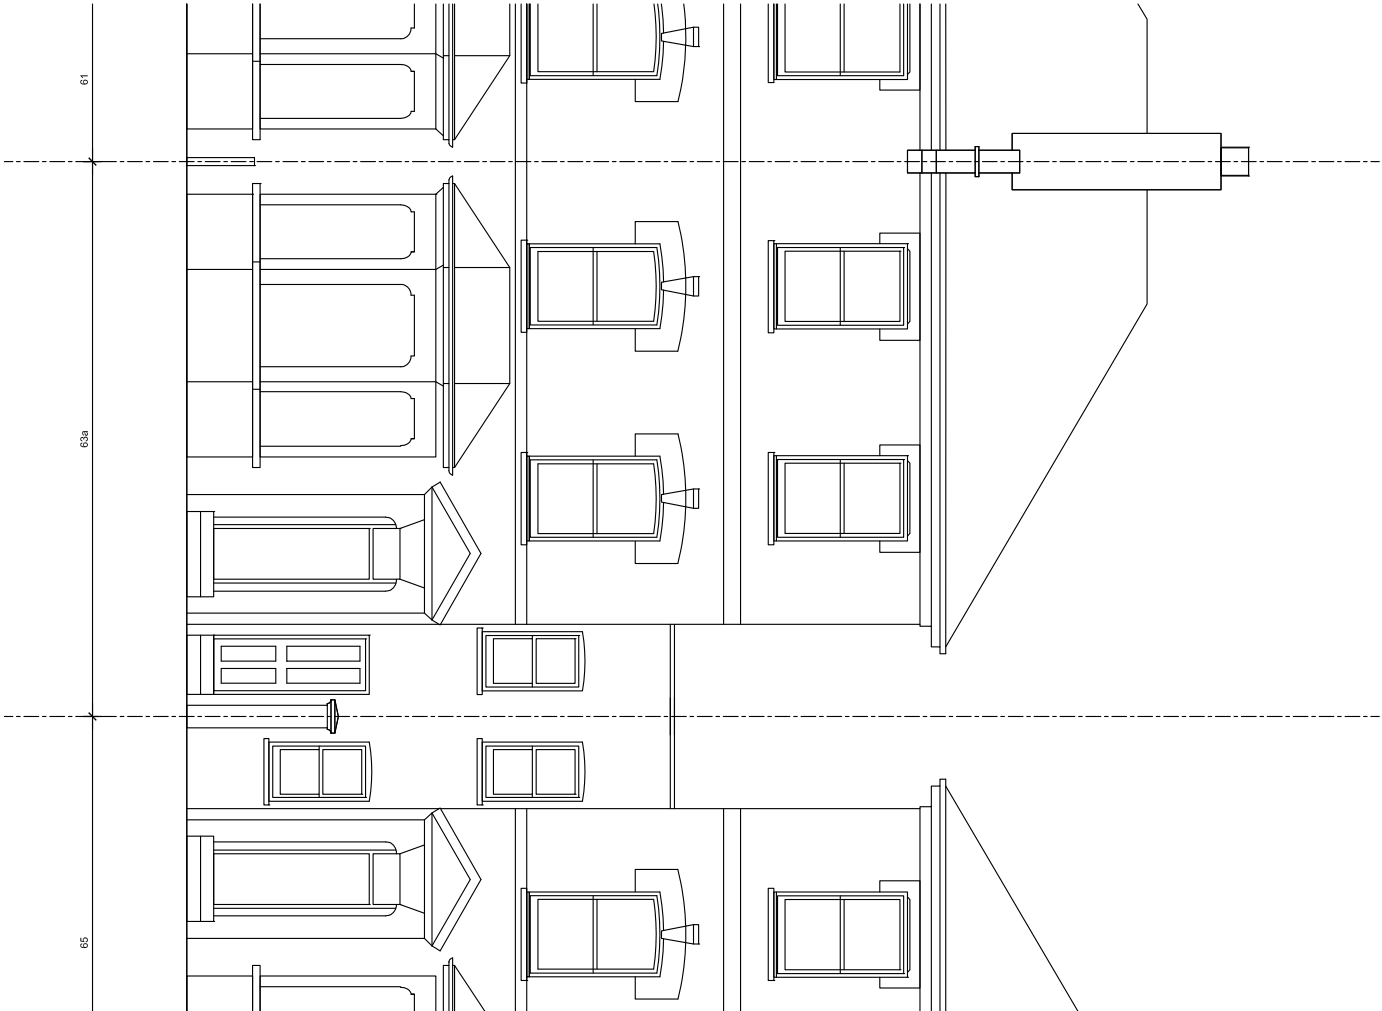

EXISTING FRONT ELEVATION

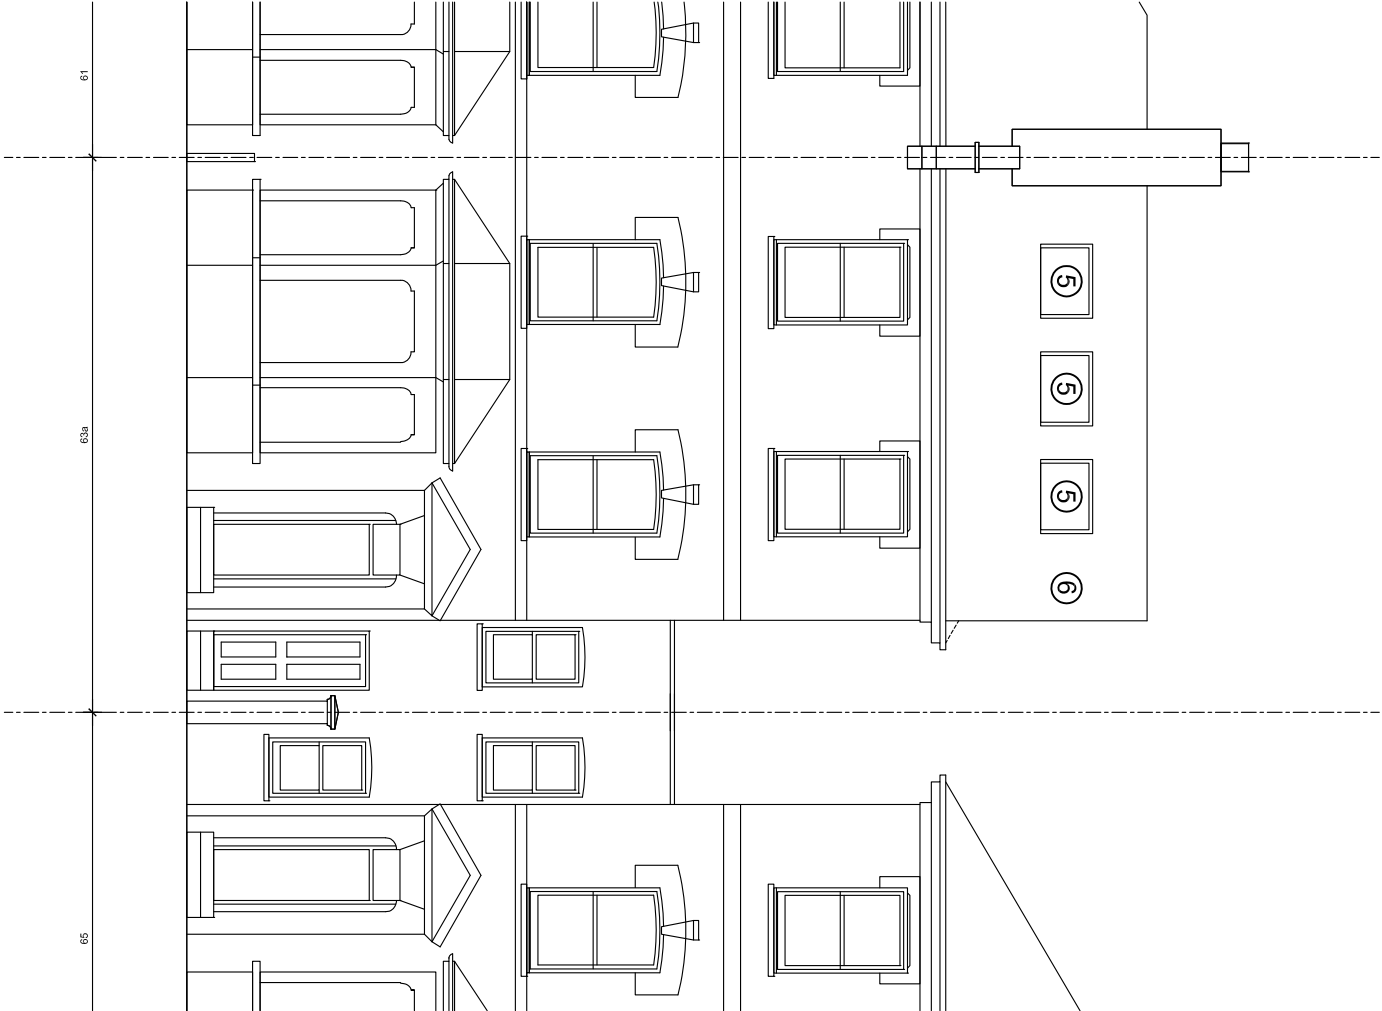

PROPOSED FRONT ELEVATION



D R U

1 Lochbie Crouch Hill
London N4 4SB
07786478179

Client

DRU

Project
63C Middle Lane N8 8PE

Drawing Title
Existing and Proposed Elevations

Job/Dwg No/Rev	DRU6	P0004	A
Drawn	GS	Checked	Appr
GS	GS	GS	CB
Date	13.08.23		
Drawing Status: PLANNING			
Do not scale from this drawing. Check all dimensions on site before starting.			
Scale: 1:100@A3			