

1. Dimensions given in millimetres unless stated otherwise.
2. All levels are in metres above AOD unless stated otherwise.
3. All dimensions to be verified on site prior to proceeding, and all discrepancies to be notified in writing to the Client.
4. The Client is to be informed of any inaccuracies of the existing works or surroundings.

Notes

Revisions		
Rev.	Description	Date
A	Planning Application	27.03.2024
B	Planning Application - Revision	12.11.2024
C	Planning Application - Revision	06.04.2025

Project214-HAR

Roof extension and internal refurbishment


Client
Upspace Construction Services Ltd.


Architect
COOKE1-2 Herbal Hill
FAWCETTLondon, EC1R 5EF
ARCHITECTS+44 (0)20 7078 4030

Scale
1:50
at A1 size
NOT FOR
CONSTRUCTION


Drawing Title
Proposed Roof Plan

Drawing No.
CF-214-DR-1140-C

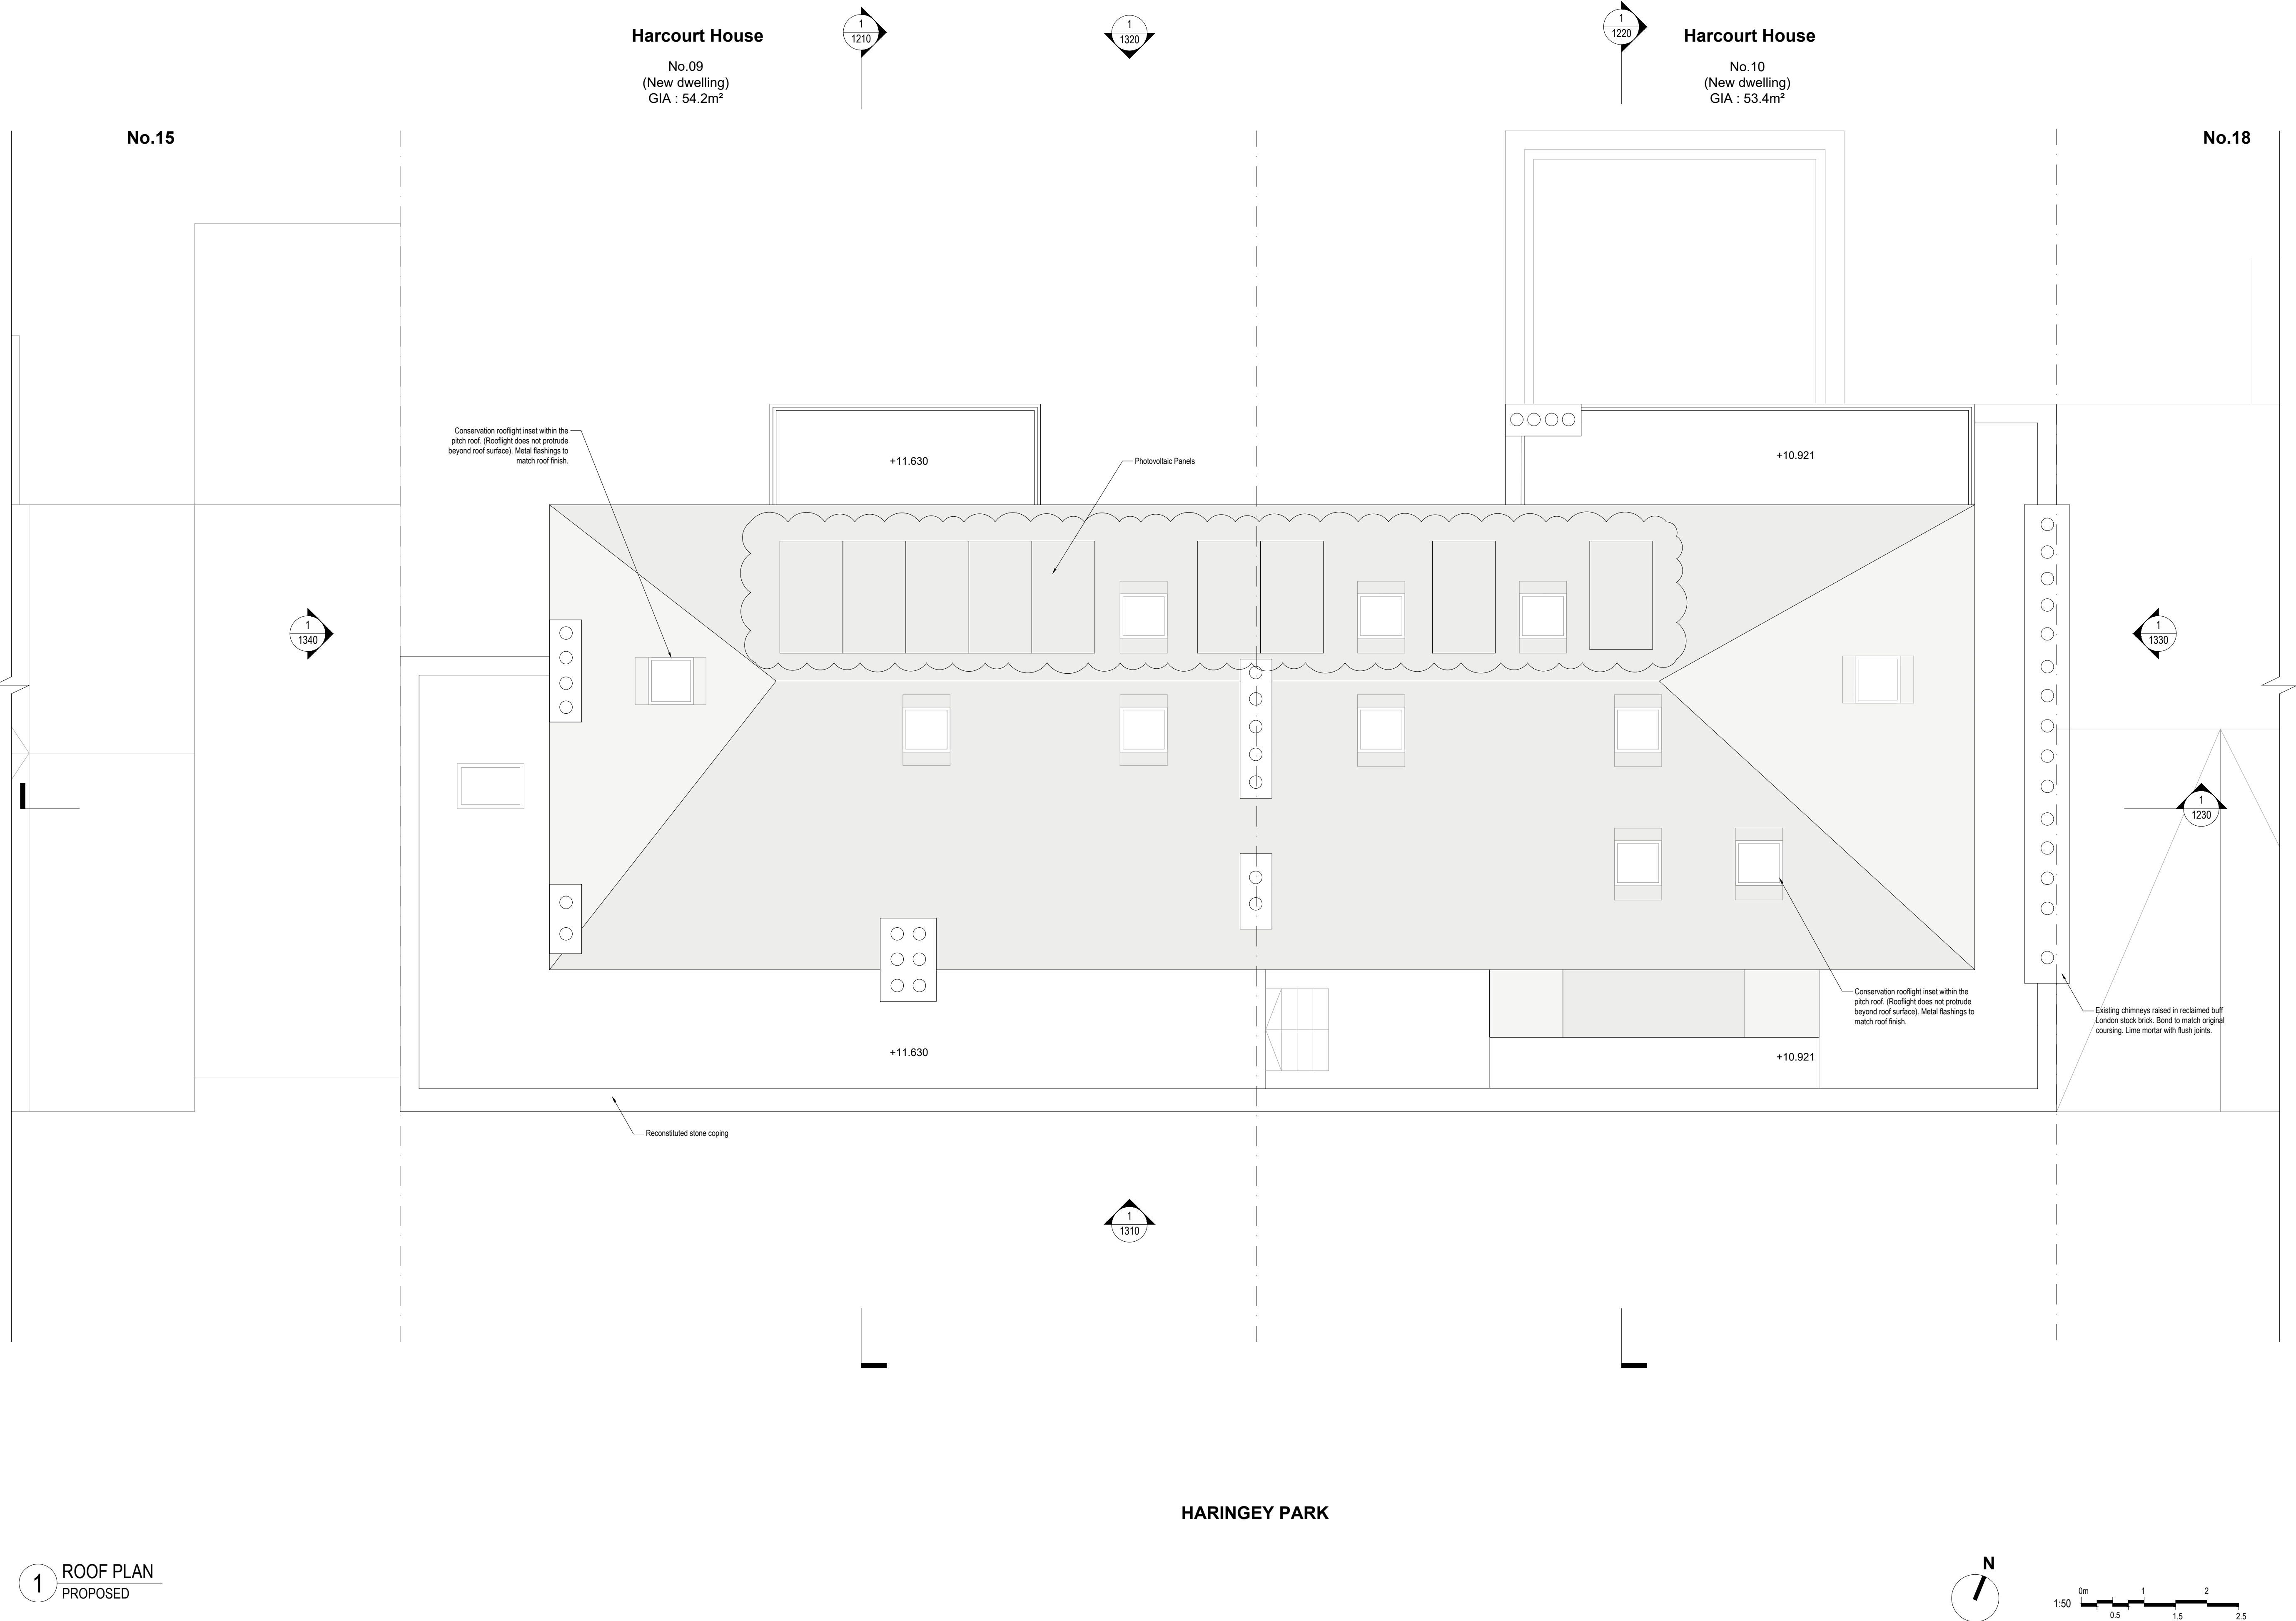

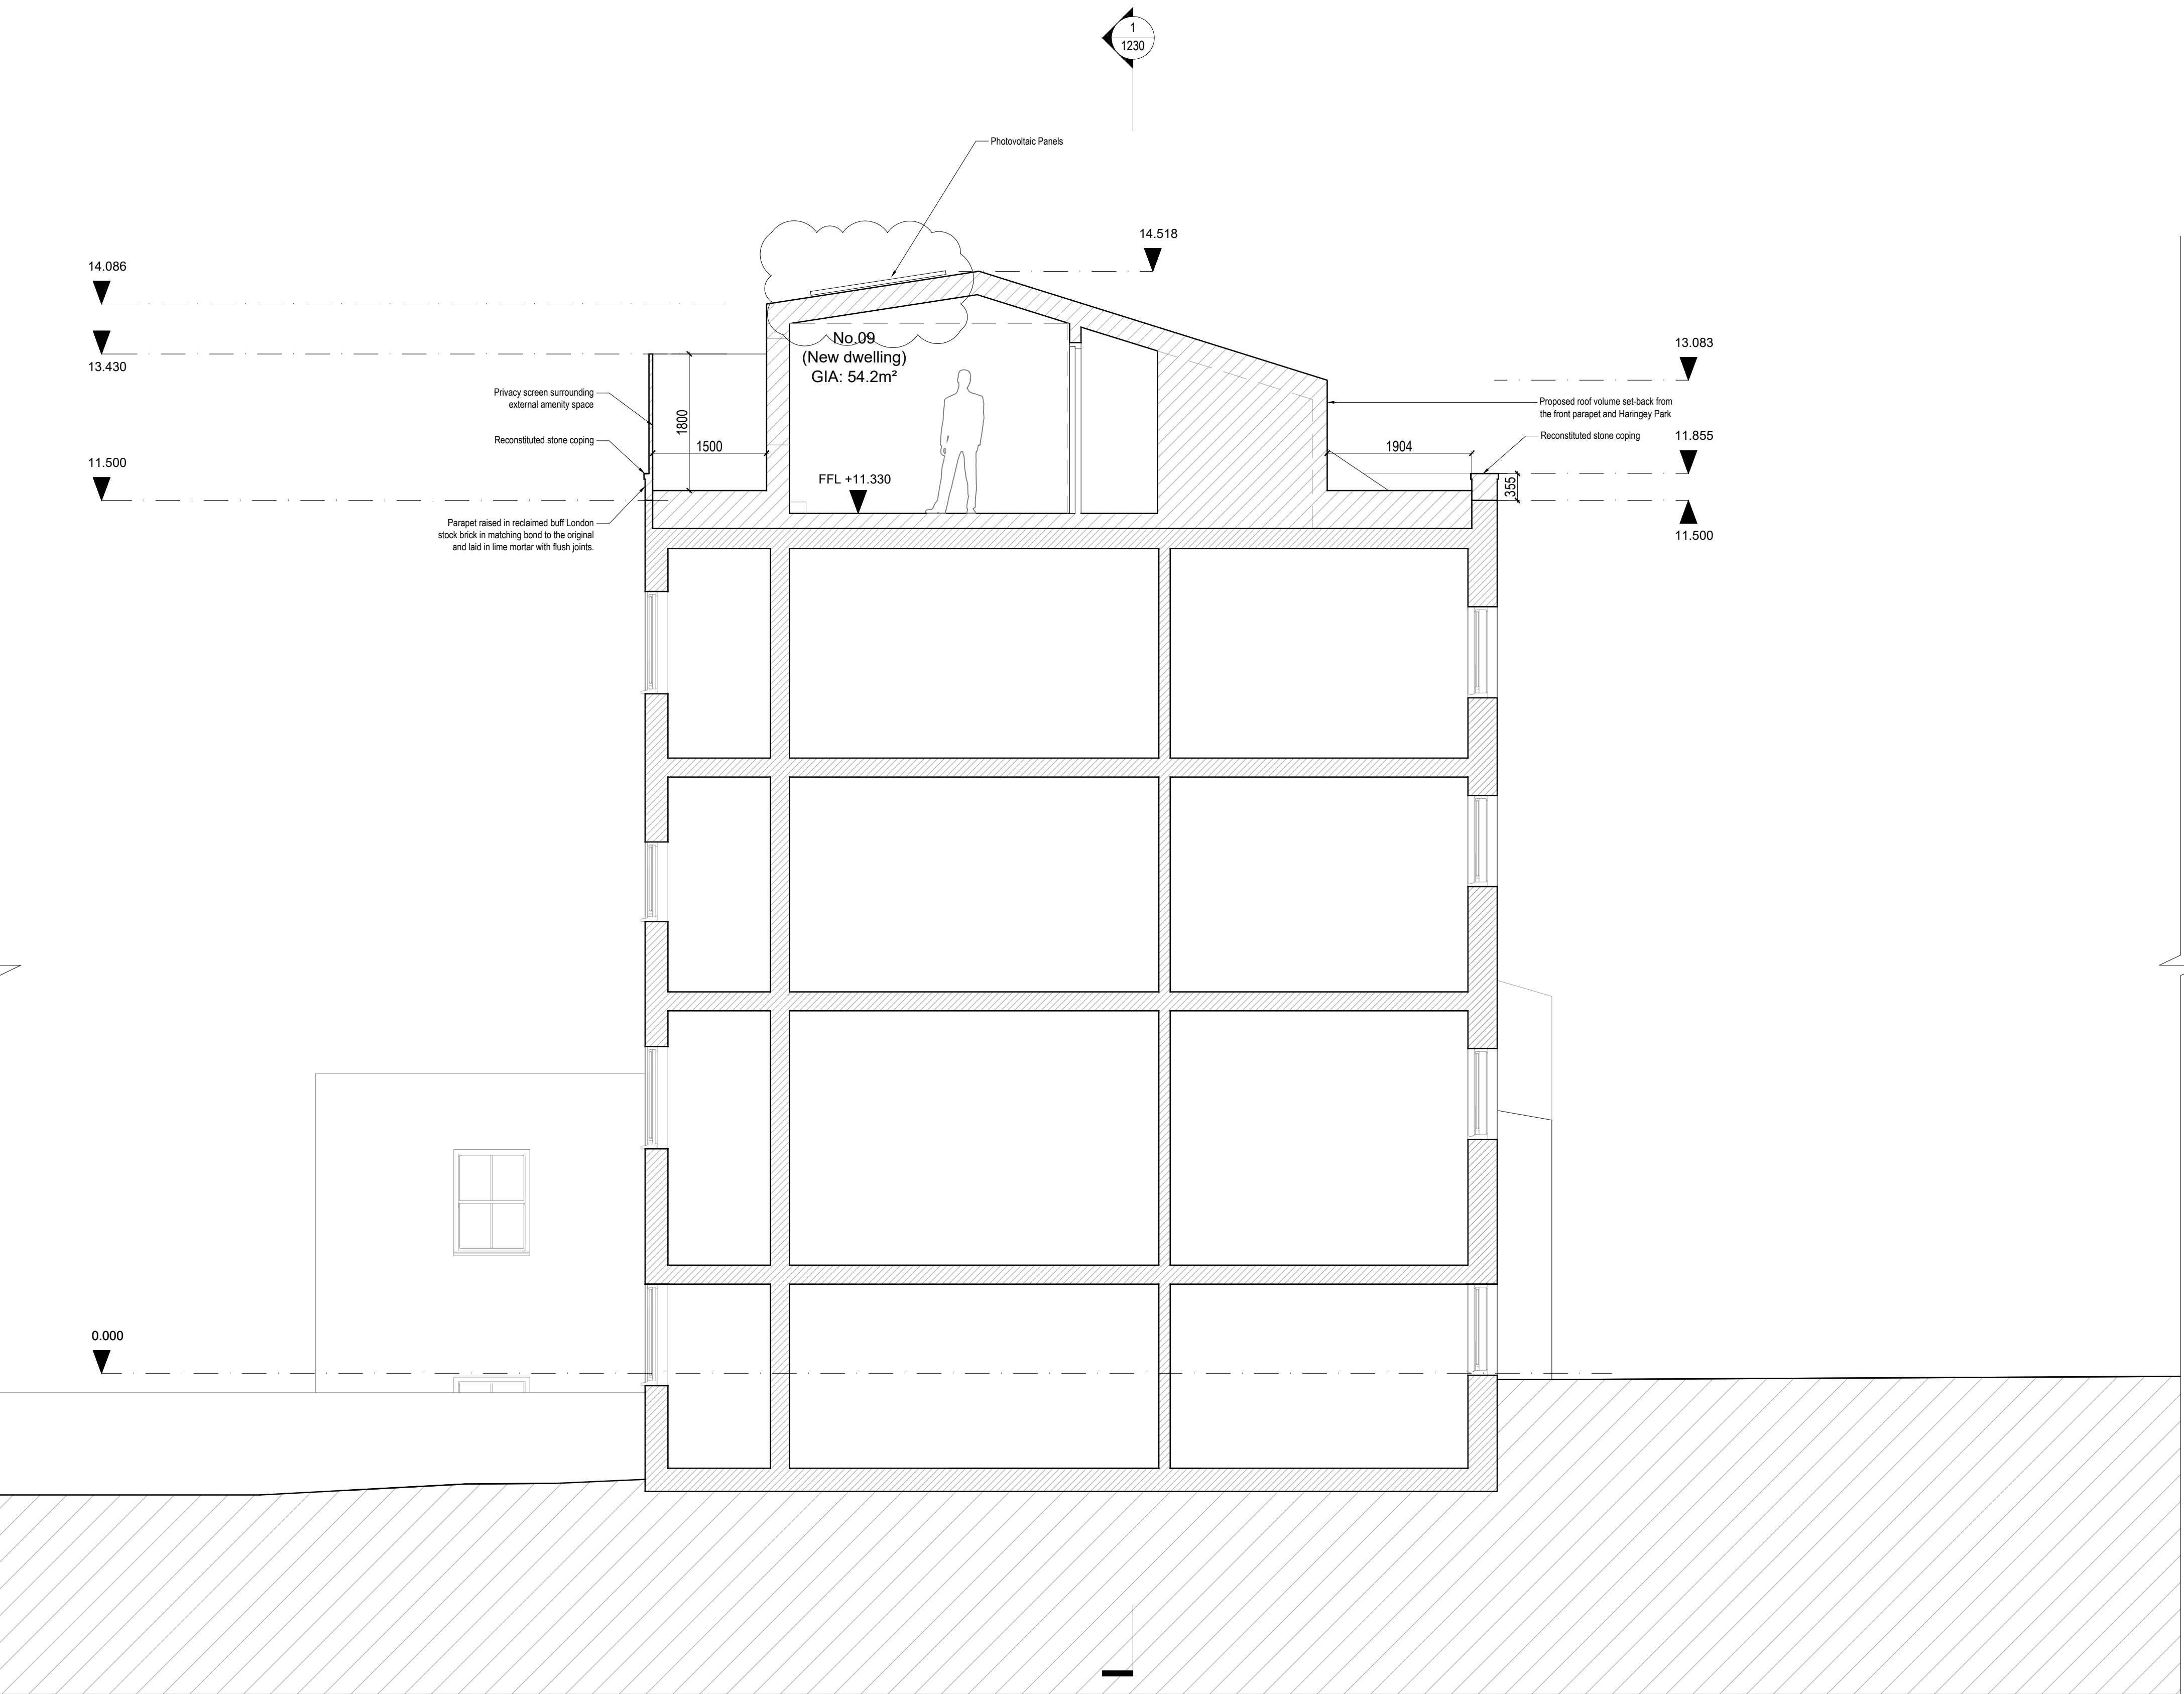

1 SECTION AA
PROPOSED

 

1. Dimensions given in millimetres unless stated otherwise.
2. All levels are in metres above AOD unless stated otherwise.
3. All dimensions to be verified on site prior to proceeding, and all discrepancies to be notified in writing to the Client.
4. The Client is to be informed of any inaccuracies of the existing works or surroundings.

Notes

Revisions		
Rev.	Description	Date
A	Planning Application	27.03.2024
B	Planning Application - Revision	12.11.2024
C	Planning Application - Revision	06.04.2025

Project 214-HAR

Roof extension and internal refurbishment

Client
Upspace Construction Services Ltd.

Architect
COOKE 1-2 Herbal Hill
FAWCETT London, EC1R 5EF
ARCHITECTS +44 (0)20 7078 4030

Scale
1:50 NOT FOR
at A1 size CONSTRUCTION

Drawing Title
Proposed Section AA
(Through Flat No. 09, 16 Haringey Park)

Drawing No.
CF-214-DR-1210-C

1. Dimensions given in millimetres unless stated otherwise.
2. All levels are in metres above AOD unless stated otherwise.
3. All dimensions to be verified on site prior to proceeding, and all discrepancies to be notified in writing to the Client.
4. The Client is to be informed of any inaccuracies of the existing works or surroundings.

Notes

Rev.	Description	Date
A	Planning Application	27.03.2024
B	Planning Application - Revision	12.11.2024
C	Planning Application - Revision	06.04.2025

Project 214-HAR
Roof extension and internal refurbishment

Client
Upspace Construction Services Ltd.

Architect
COOKE FAWCETT ARCHITECTS
1-2 Herbal Hill
London, EC1R 5EF
+44 (0)20 7078 4030

Scale
1:50
at A1 size
NOT FOR CONSTRUCTION

Drawing Title
Proposed Rear Elevation

Drawing No.
CF-214-DR-1320-C

