




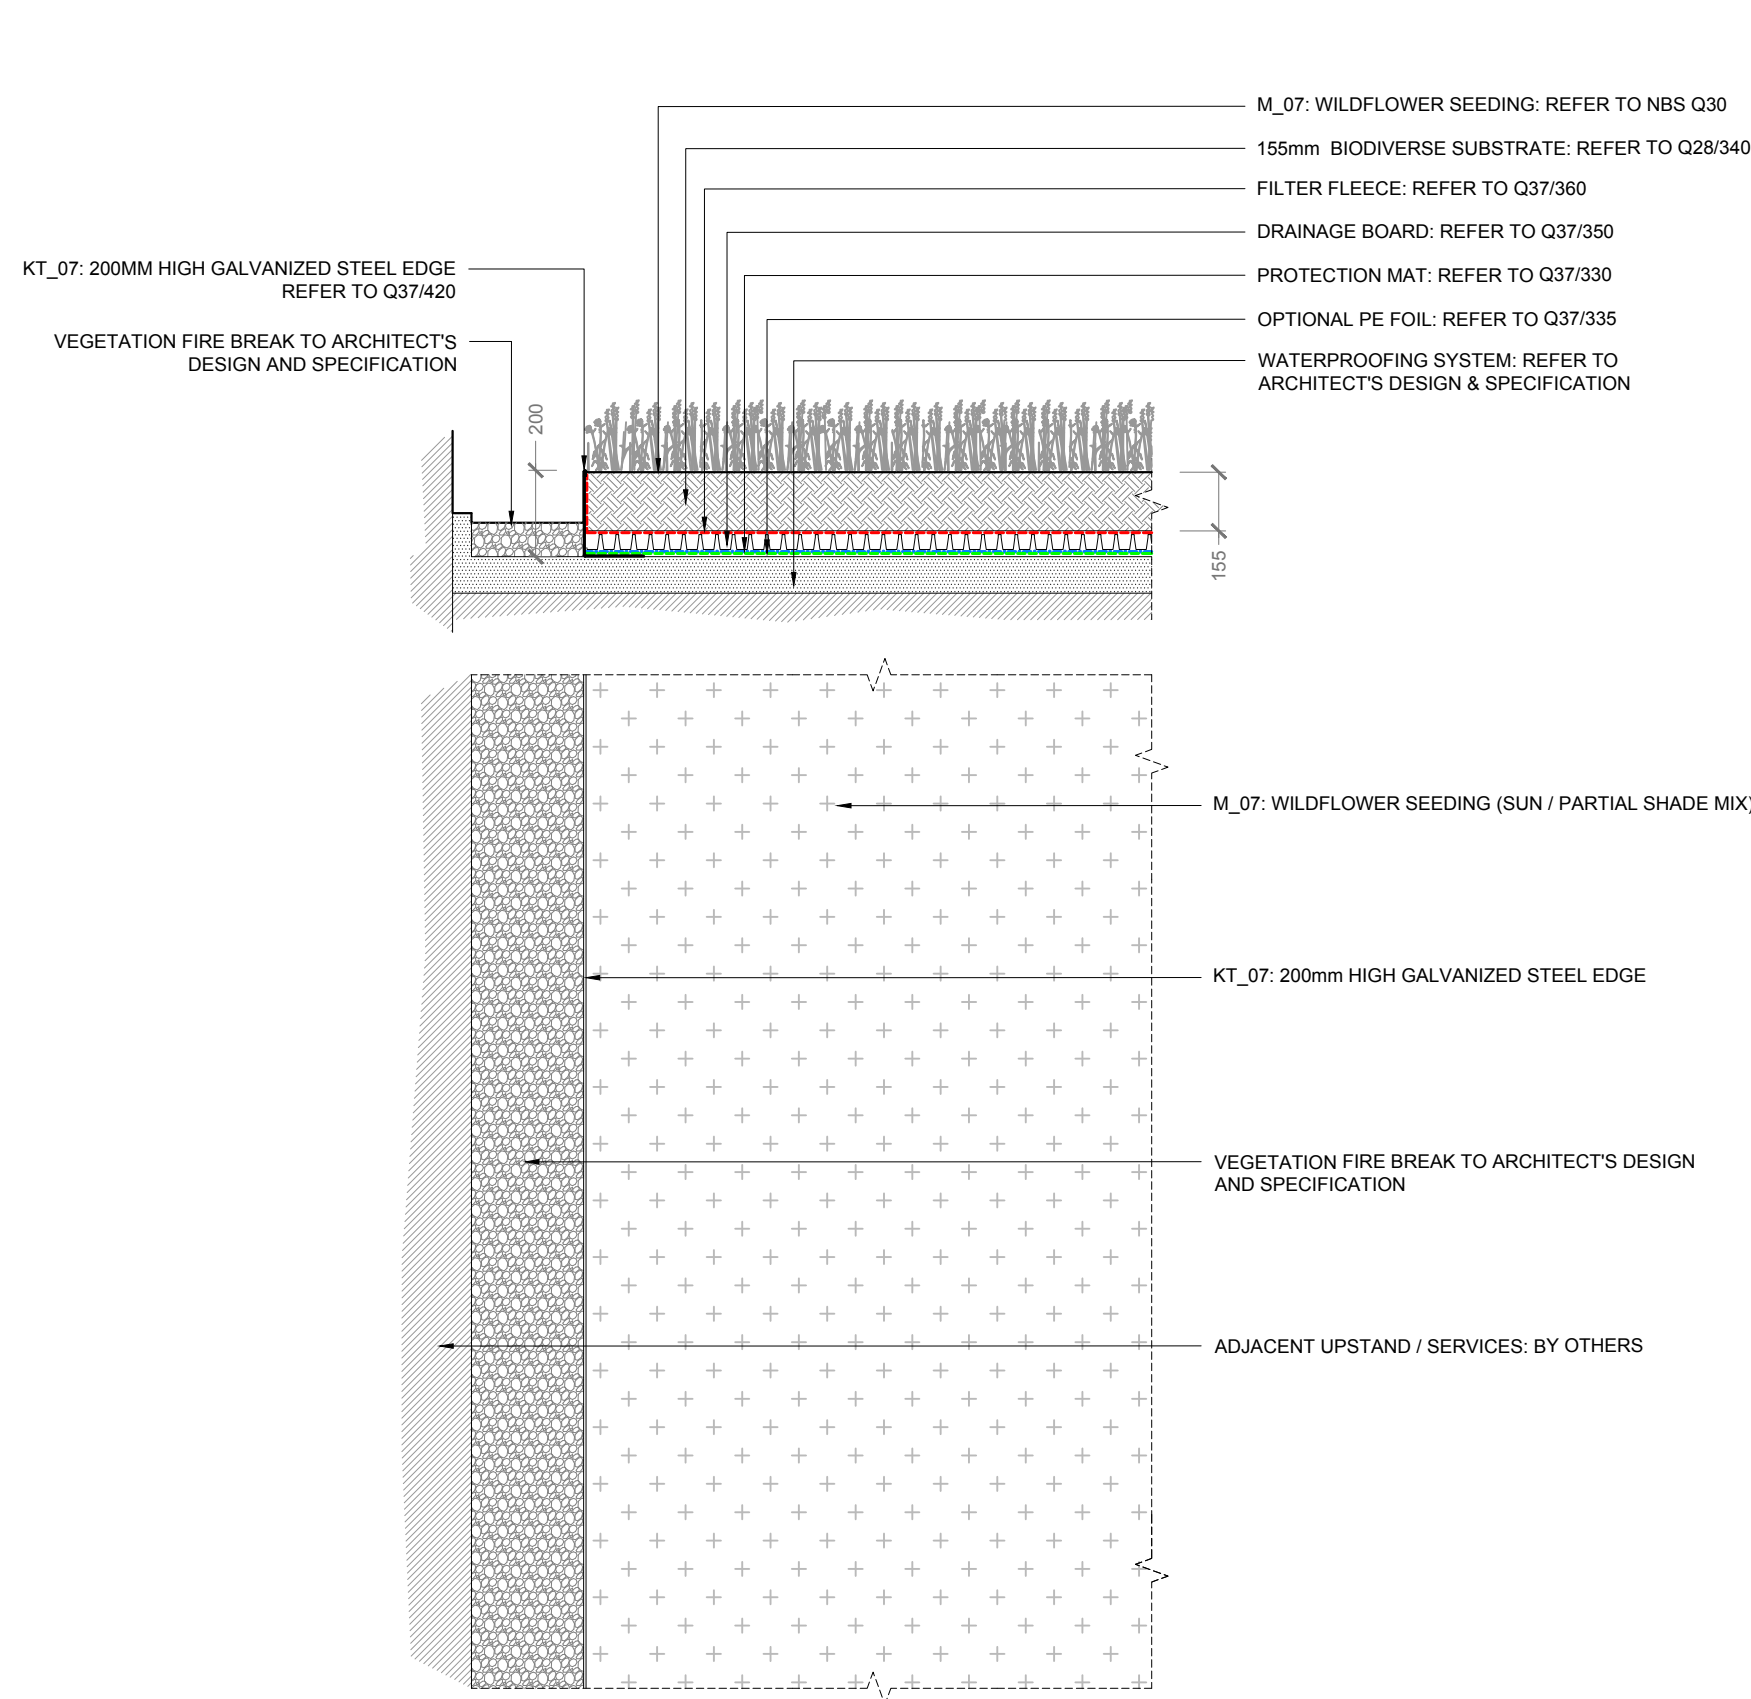


01 FIRE BREAK AND BIODIVERSE SUBSTRATE INTERFACE- INTENSIVE GREEN ROOF  
TYPICAL SECTION AND PLAN - 1:20 @ A1

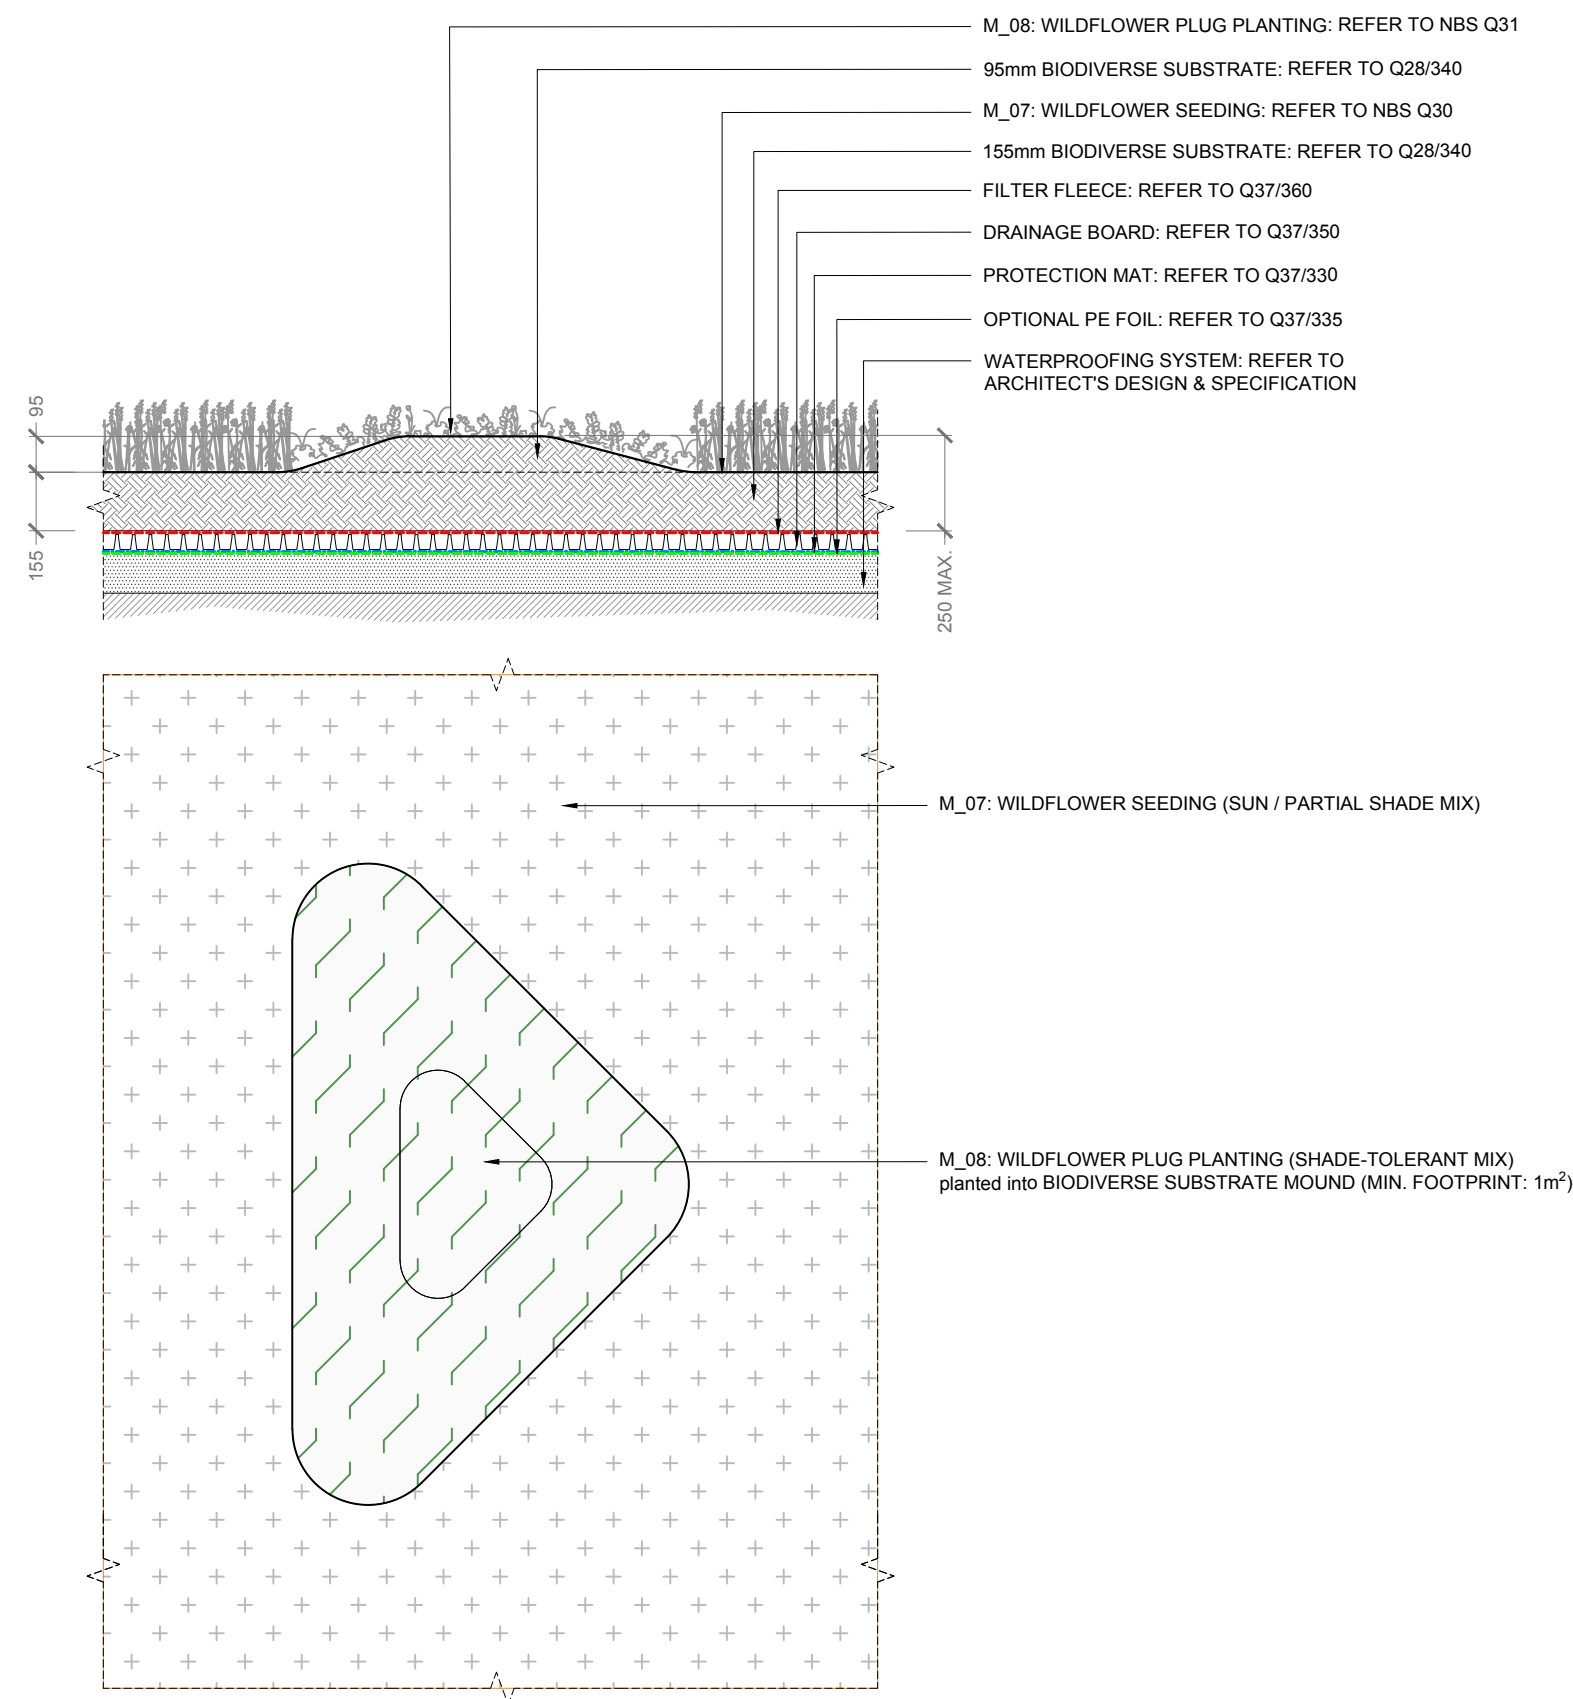


02 BIODIVERSE SUBSTRATE LANDFORM WITH PLUG PLANTING  
TYPICAL SECTION AND PLAN - 1:20 @ A1

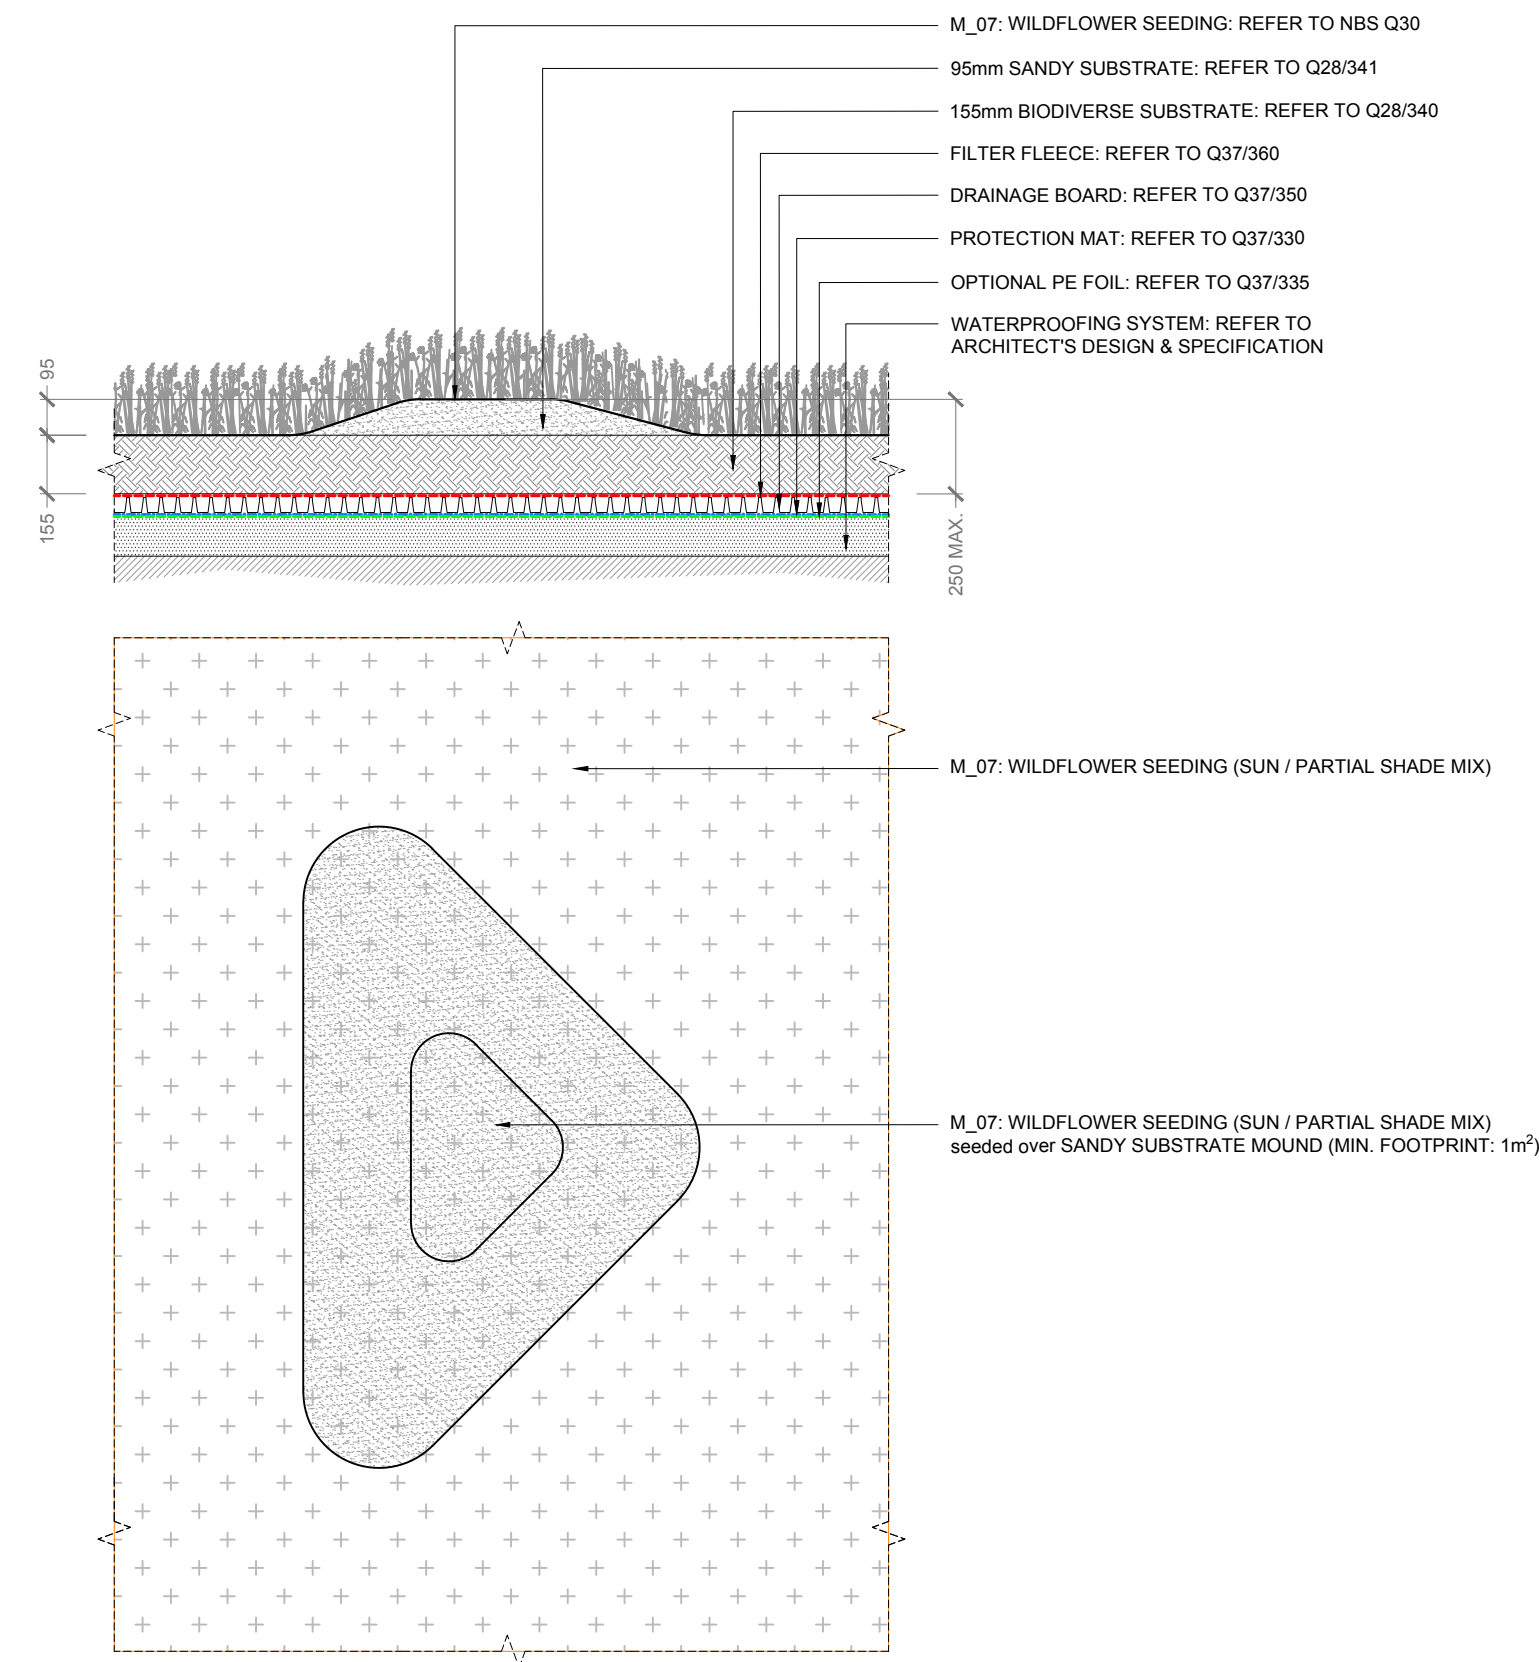

03 SANDY SUBSTRATE LANDFORM WITH WILDFLOWER SEEDING  
TYPICAL SECTION AND PLAN - 1:20 @ A1

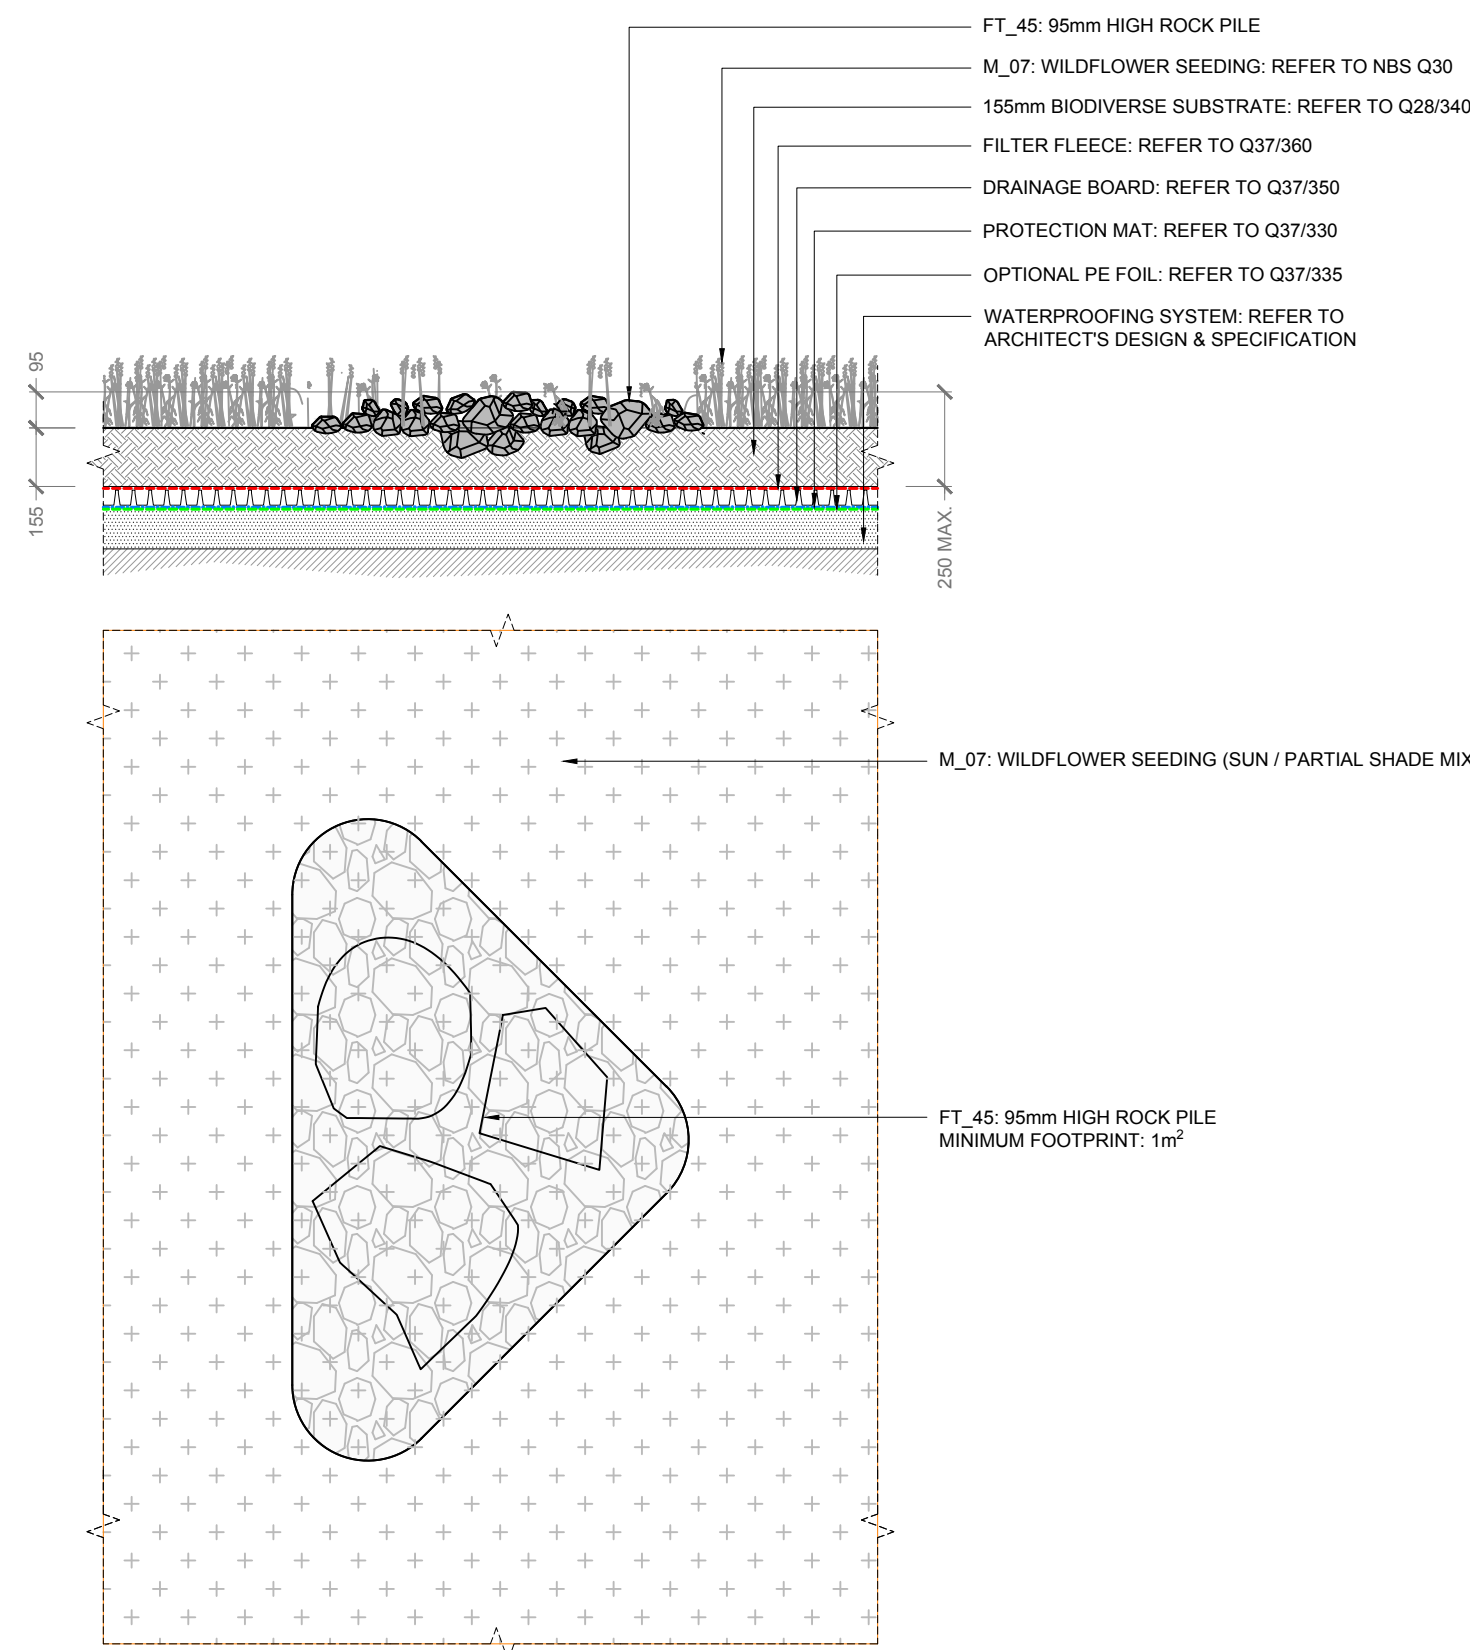

04 ROCK PILE  
TYPICAL SECTION AND PLAN - 1:20 @ A1

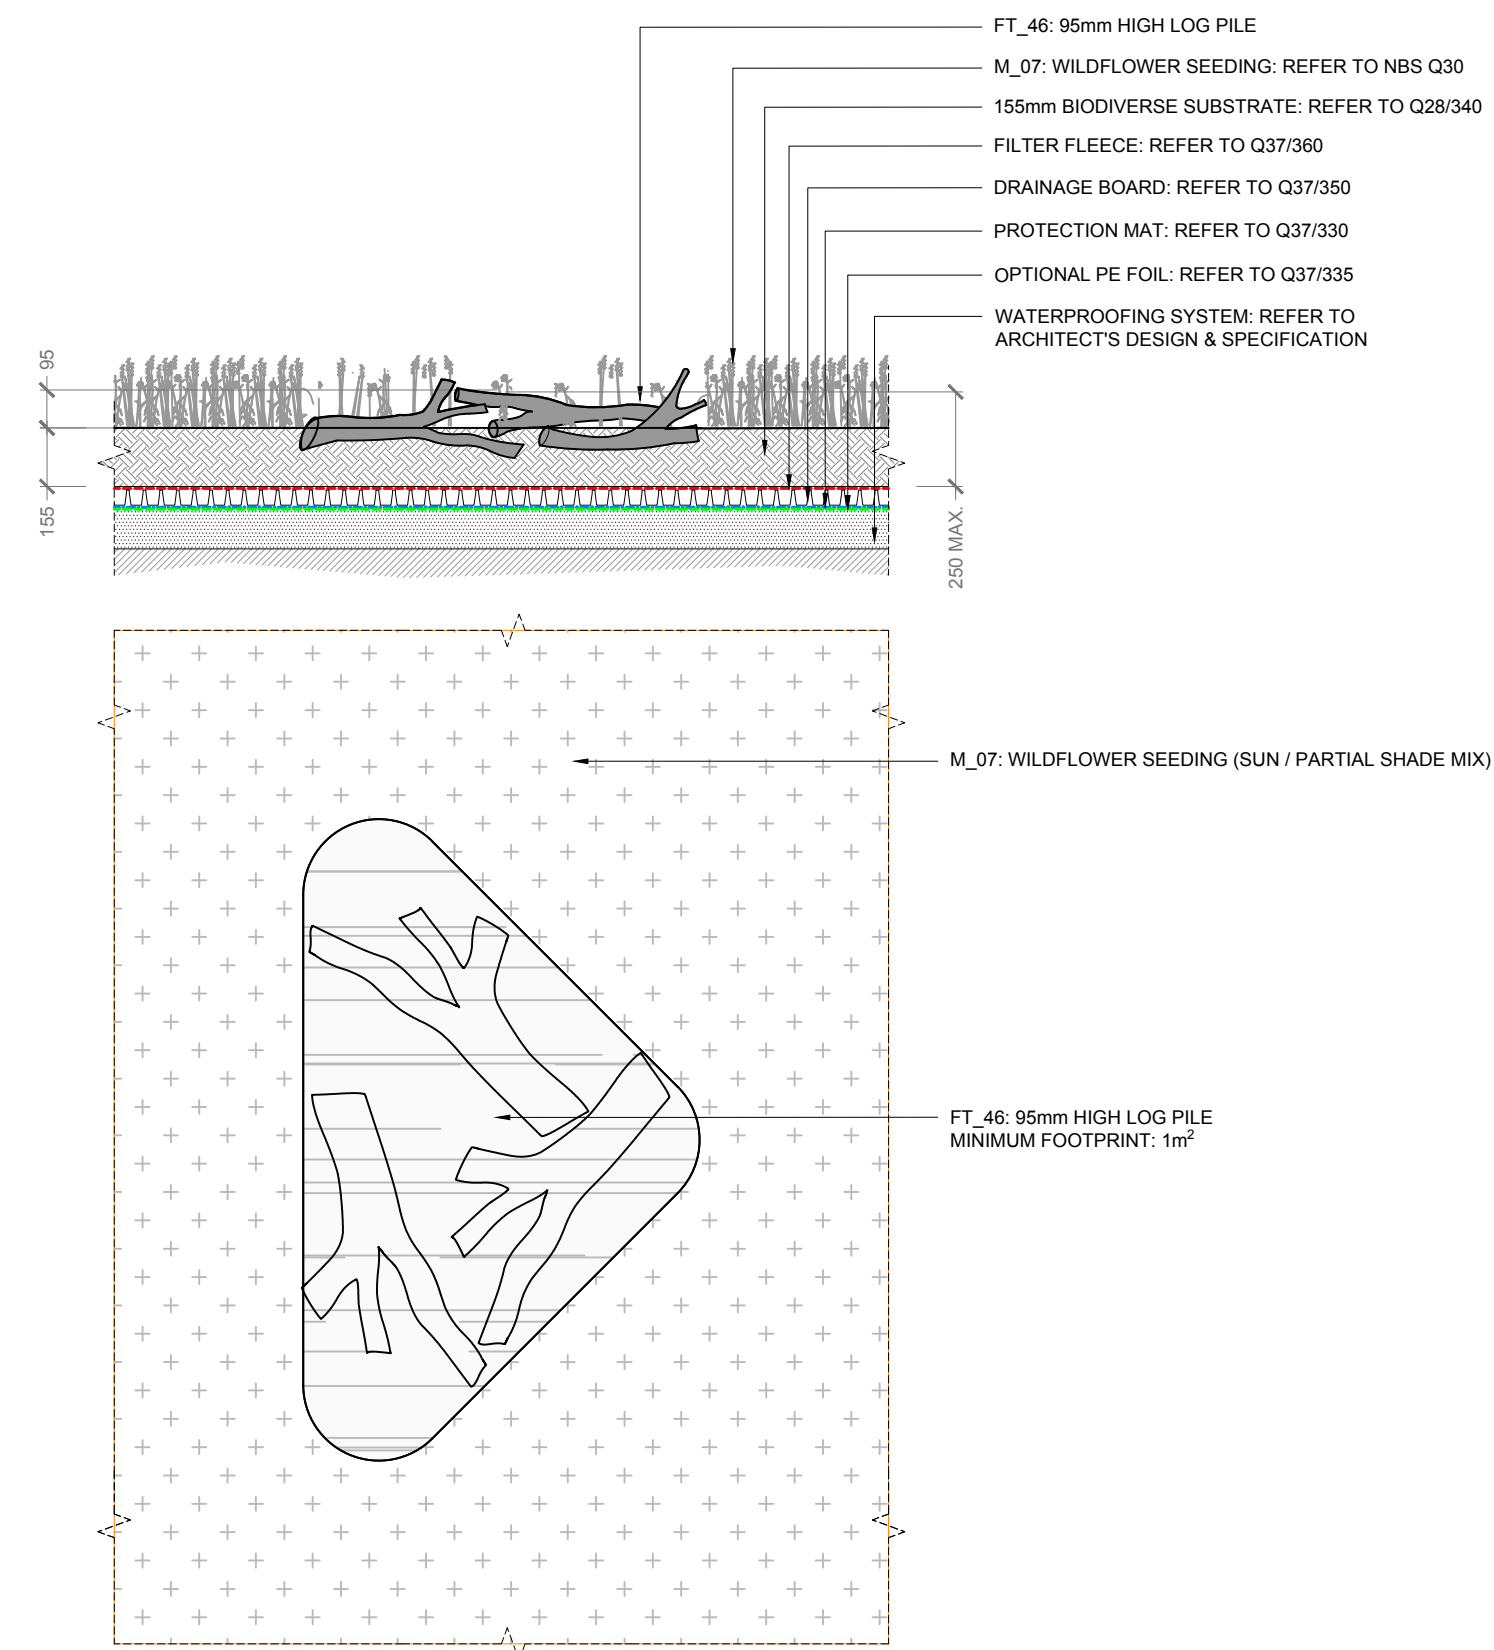

05 LOG PILE  
TYPICAL SECTION AND PLAN - 1:20 @ A1

GENERAL NOTES:  
1. DO NOT SCALE FROM THIS DRAWING. DIMENSIONS GOVERN.  
2. ALL DIMENSIONS ARE IN MILLIMETRES UNLESS NOTED OTHERWISE.  
3. ALL DIMENSIONS SHALL BE VERIFIED ON SITE BEFORE PROCEEDING WITH THE WORK.  
4. PLINCKE SHALL BE NOTIFIED IN WRITING OF ANY DISCREPANCIES.  
5. PLINCKE ACCEPTS NO LIABILITY FOR ANY EXPENSE, LOSS OR DAMAGE OF WHATSOEVER NATURE AND HOWEVER ARISING FROM ANY VARIATION MADE TO THIS DRAWING OR IN THE EXECUTION OF THE WORK TO WHICH IT RELATES WHICH HAS NOT BEEN REFERRED TO THEM AND PRIOR APPROVAL OBTAINED.

A1 Original Sheet Size  
0mm 50mm


KEY PLAN

CDM:

IN ADDITION TO THE HAZARDS / RISKS NORMALLY ASSOCIATED WITH THE TYPES OF WORK DETAILED ON THIS DRAWING, NOTE THE FOLLOWING:

ITEM NO. RISK REGISTER DETAILS

KEY:

 

WORK IN PROGRESS:  
1. Fire breaks and access to Soil Vent Pipes and to Drainage Outlets subject to confirmation and further detailed design by others.  
2. PV units subject to further detailed design by others.

GENERAL NOTES:  
1. Refer to Green Roof Plan drawings 12000-series and to N15301-PLI-XX-ZZ-DR-L-60245 and to Landscape Schedules and to NBS Landscape Specification.

| REV | REVISION           | DATE     | DWN | APPD |
|-----|--------------------|----------|-----|------|
| C01 | CONSTRUCTION ISSUE | 10.04.24 | PA  | GW   |
| P01 | PRELIMINARY ISSUE  | 29.01.24 | PA  | GW   |

**plincke.**  
landscape urbanism design  
www.plincke.com  
London +44 (0)207 739 3330  
Manchester +44 (0)161 237 9223

Project:  
ST ANNS NEW NEIGHBOURHOOD  
HARINGEY

Drawing:  
TYPICAL DETAILS - SHEET 14  
INTENSIVE GREEN ROOF (EXCEPT BLOCK D3/01)

Date: 29.01.24  
Scale: 1:20

Status: S3 - Suitable for Review & Comment  
Dm: PA  
App'd: GW

Drawing No: N15301-PLI-XX-ZZ-DR-L-60244  
Rev: C01