




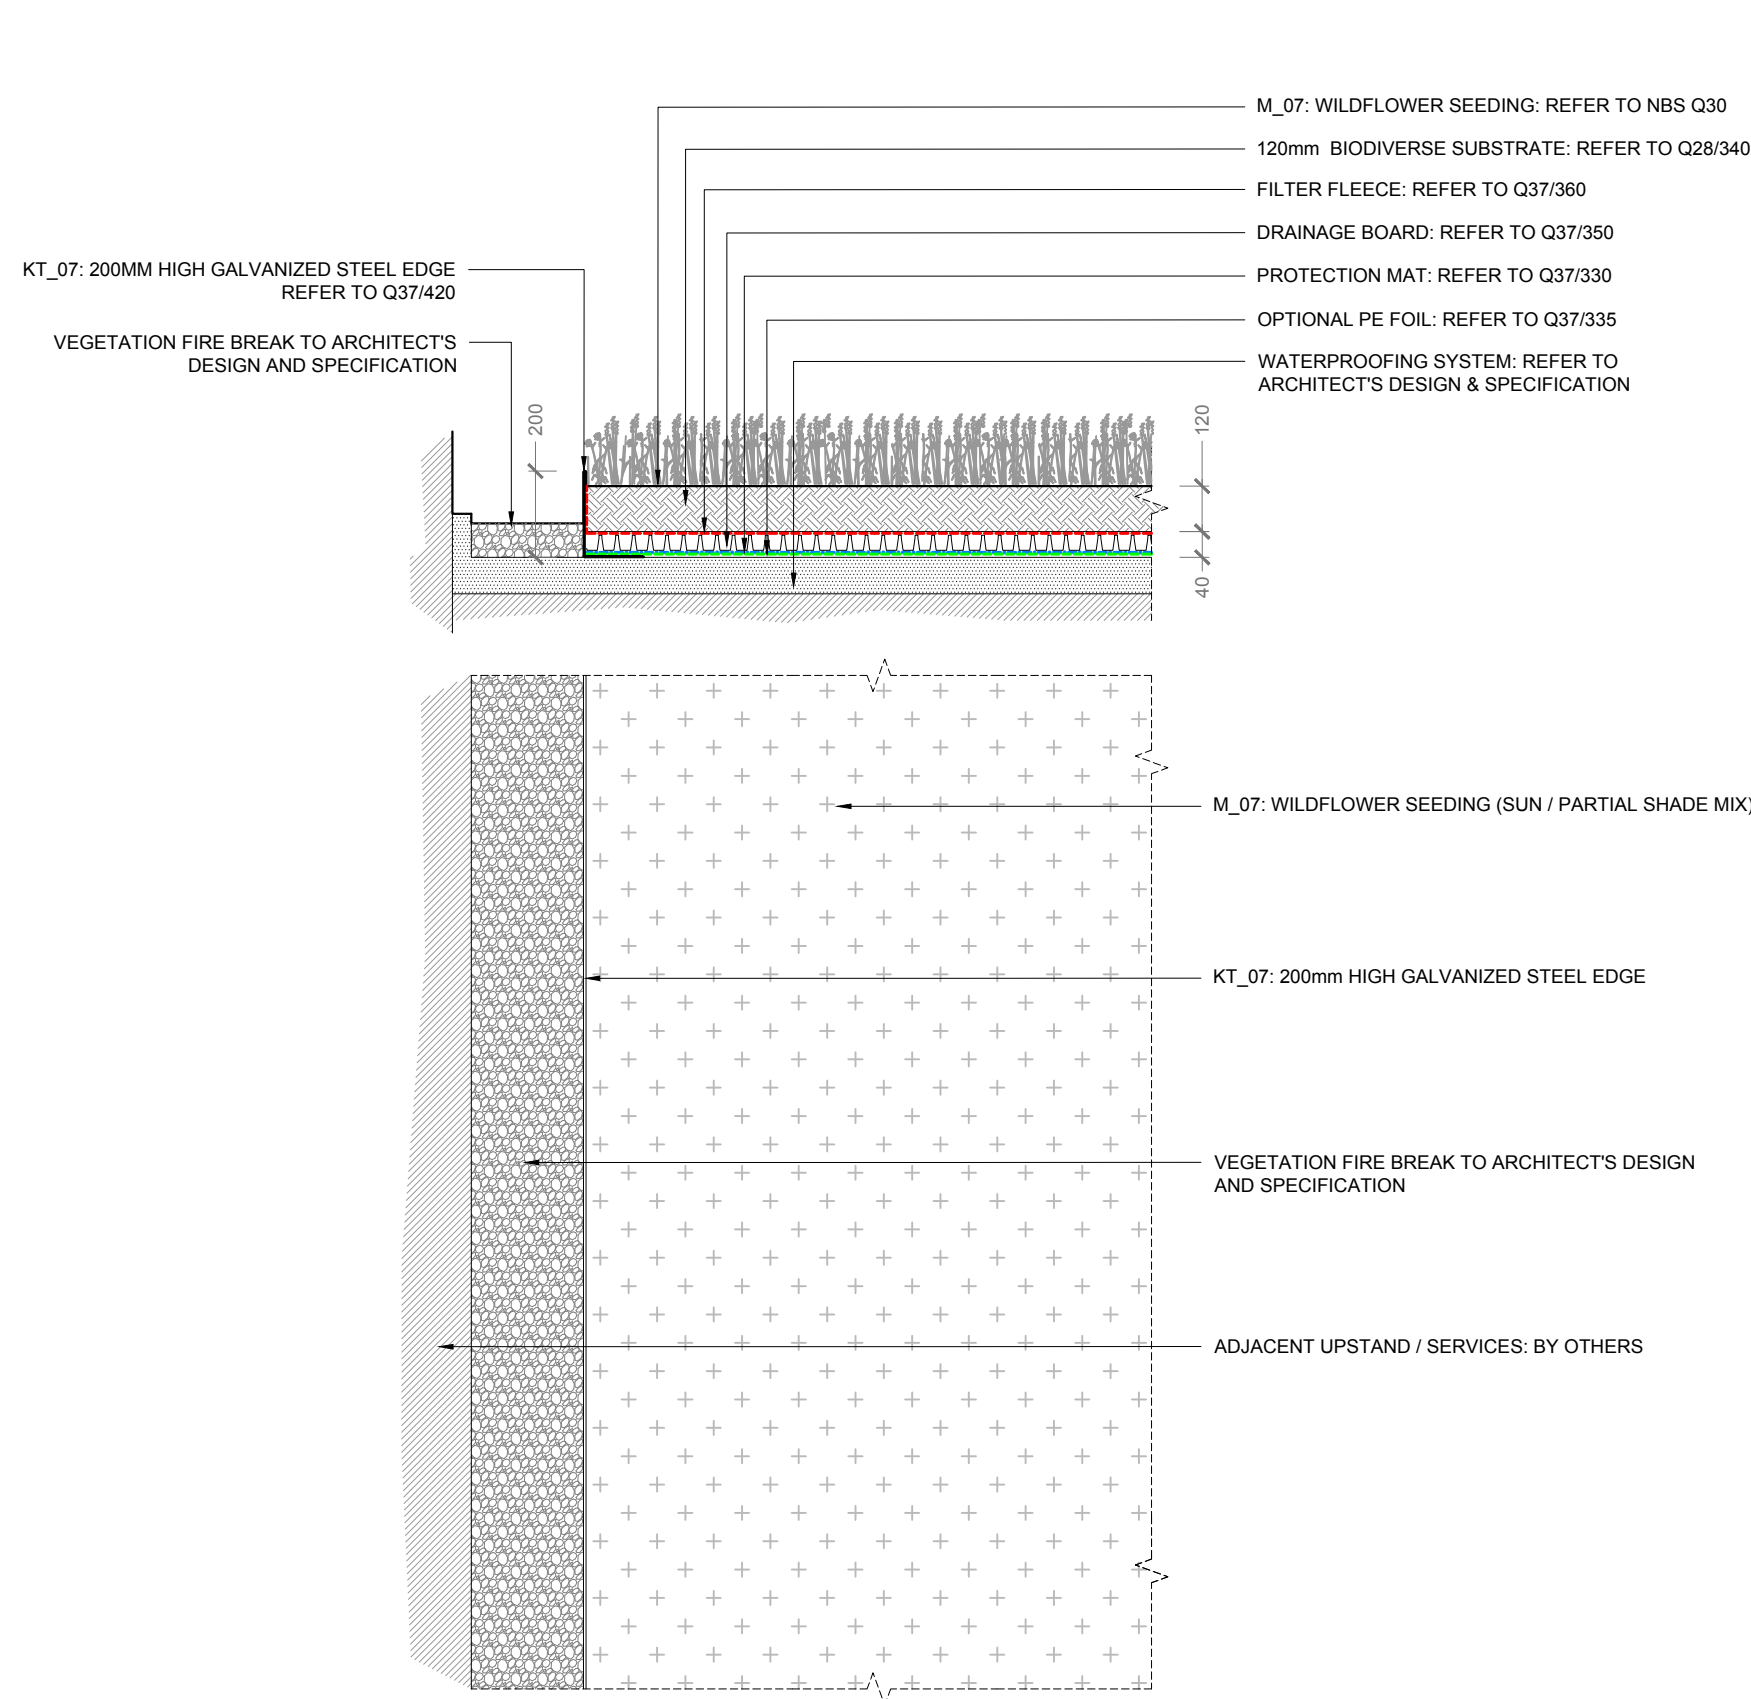


01 FIRE BREAK AND BIODIVERSE SUBSTRATE INTERFACE - EXTENSIVE GREEN ROOF (BLOCK D3, LEVEL 01)  
TYPICAL SECTION AND PLAN - 1:20 @ A1

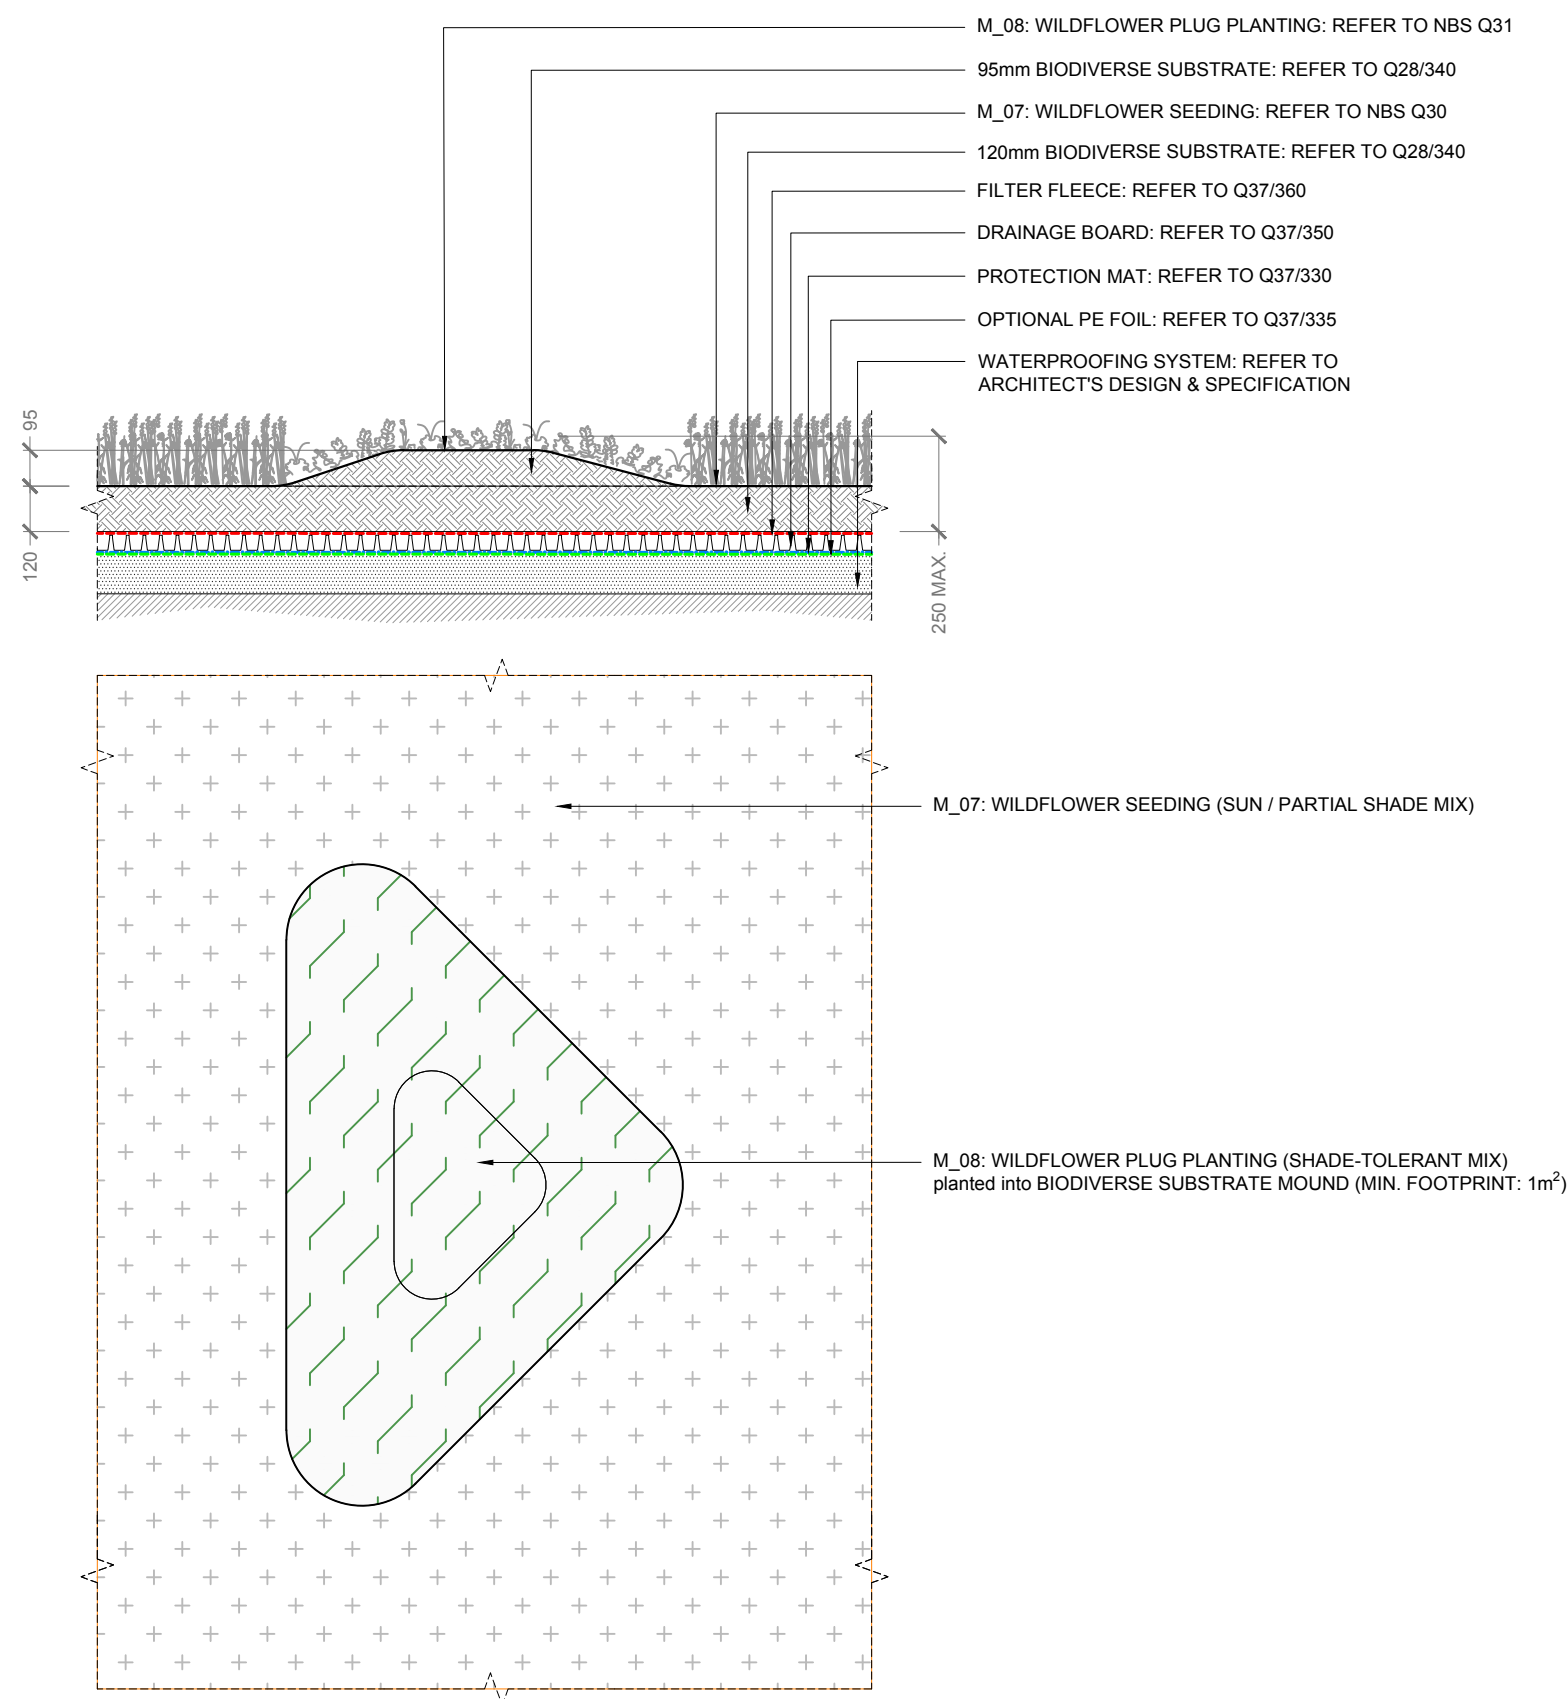


02 BIODIVERSE SUBSTRATE LANDFORM WITH PLUG PLANTING  
TYPICAL SECTION AND PLAN - 1:20 @ A1

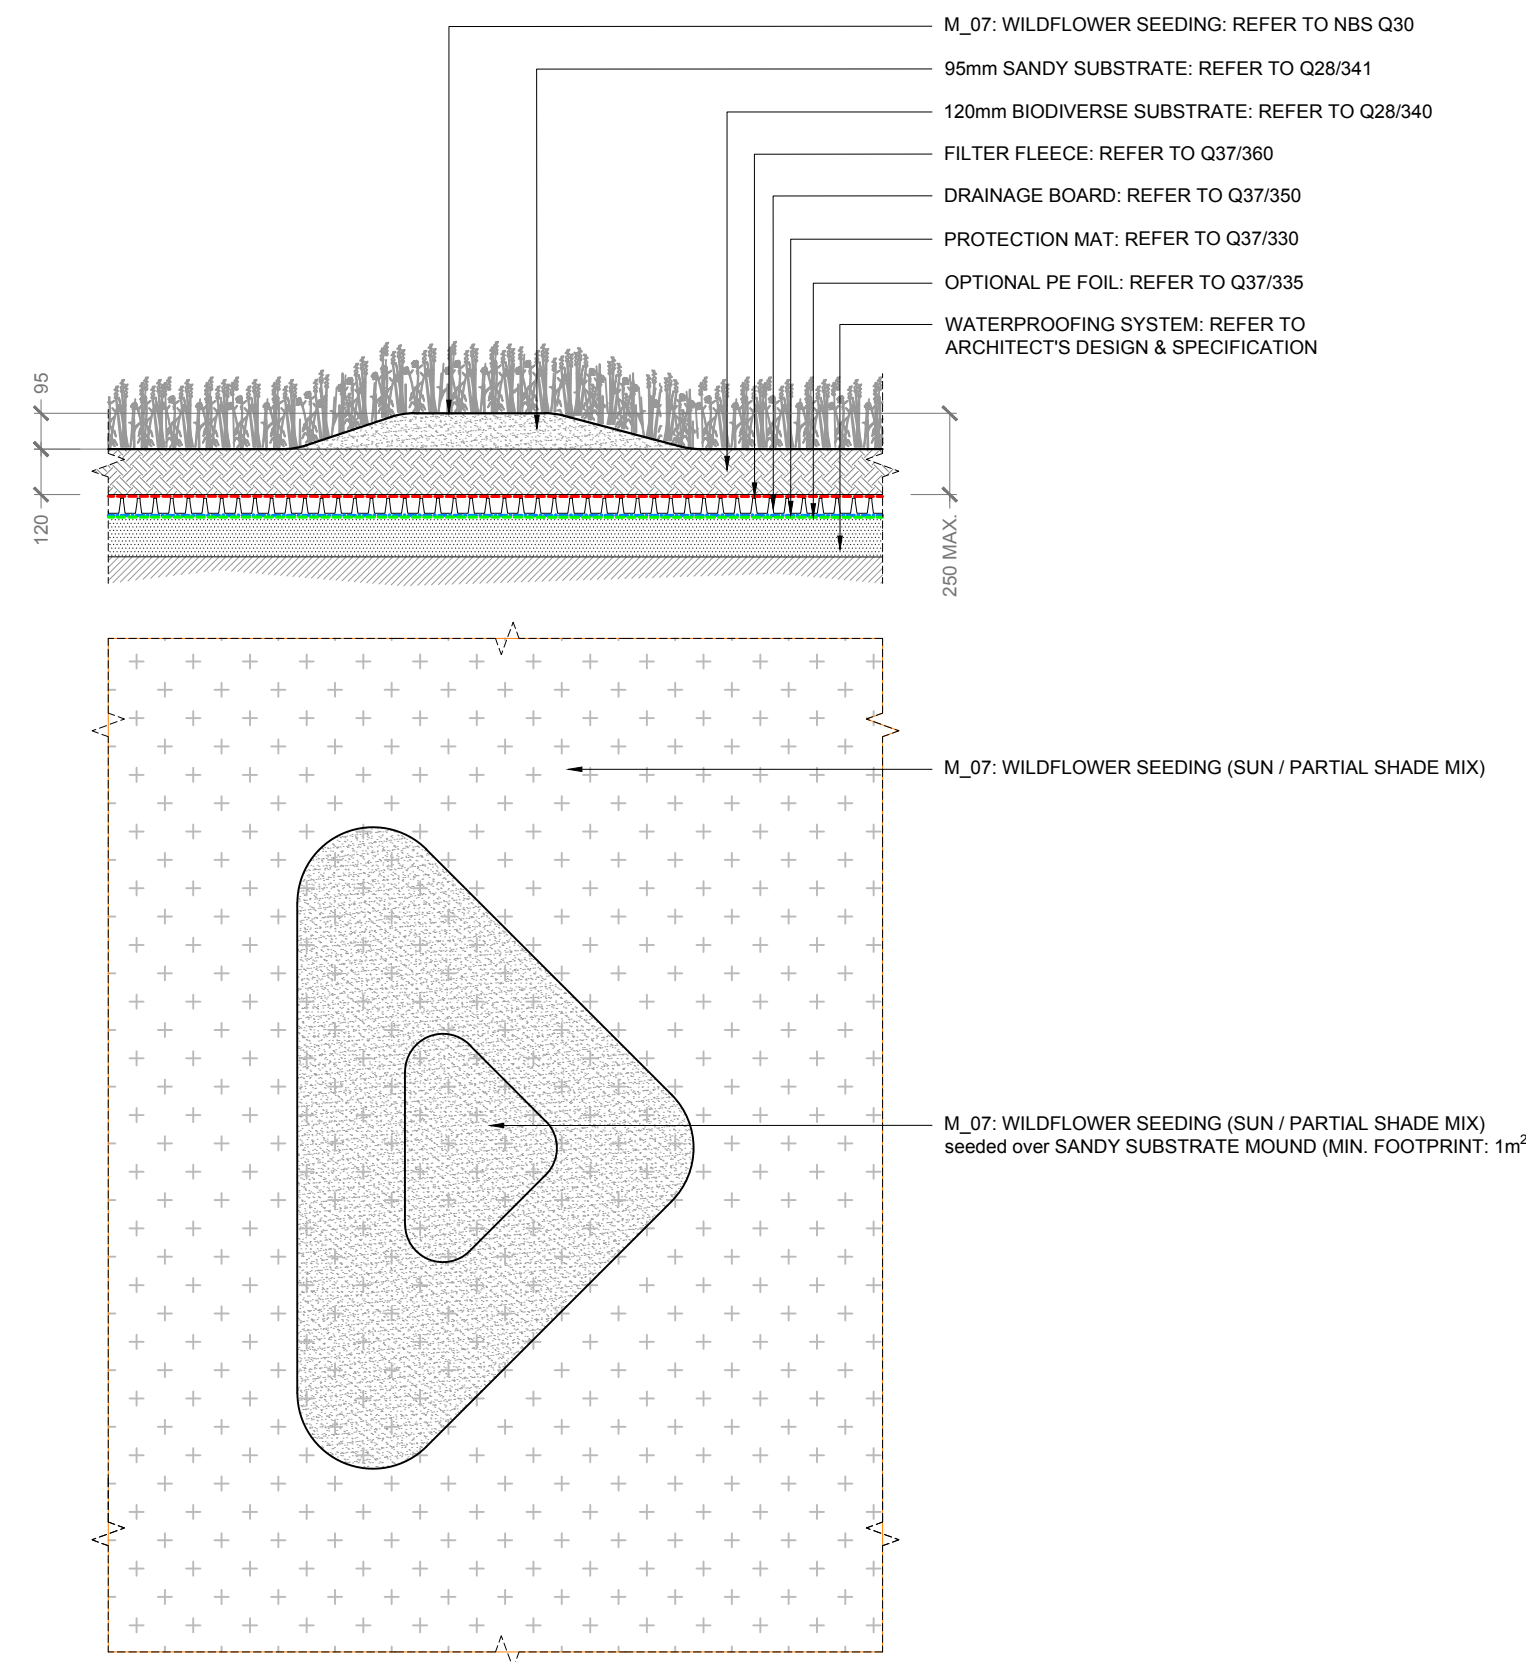

03 SANDY SUBSTRATE LANDFORM WITH WILDFLOWER SEEDING  
TYPICAL SECTION AND PLAN - 1:20 @ A1

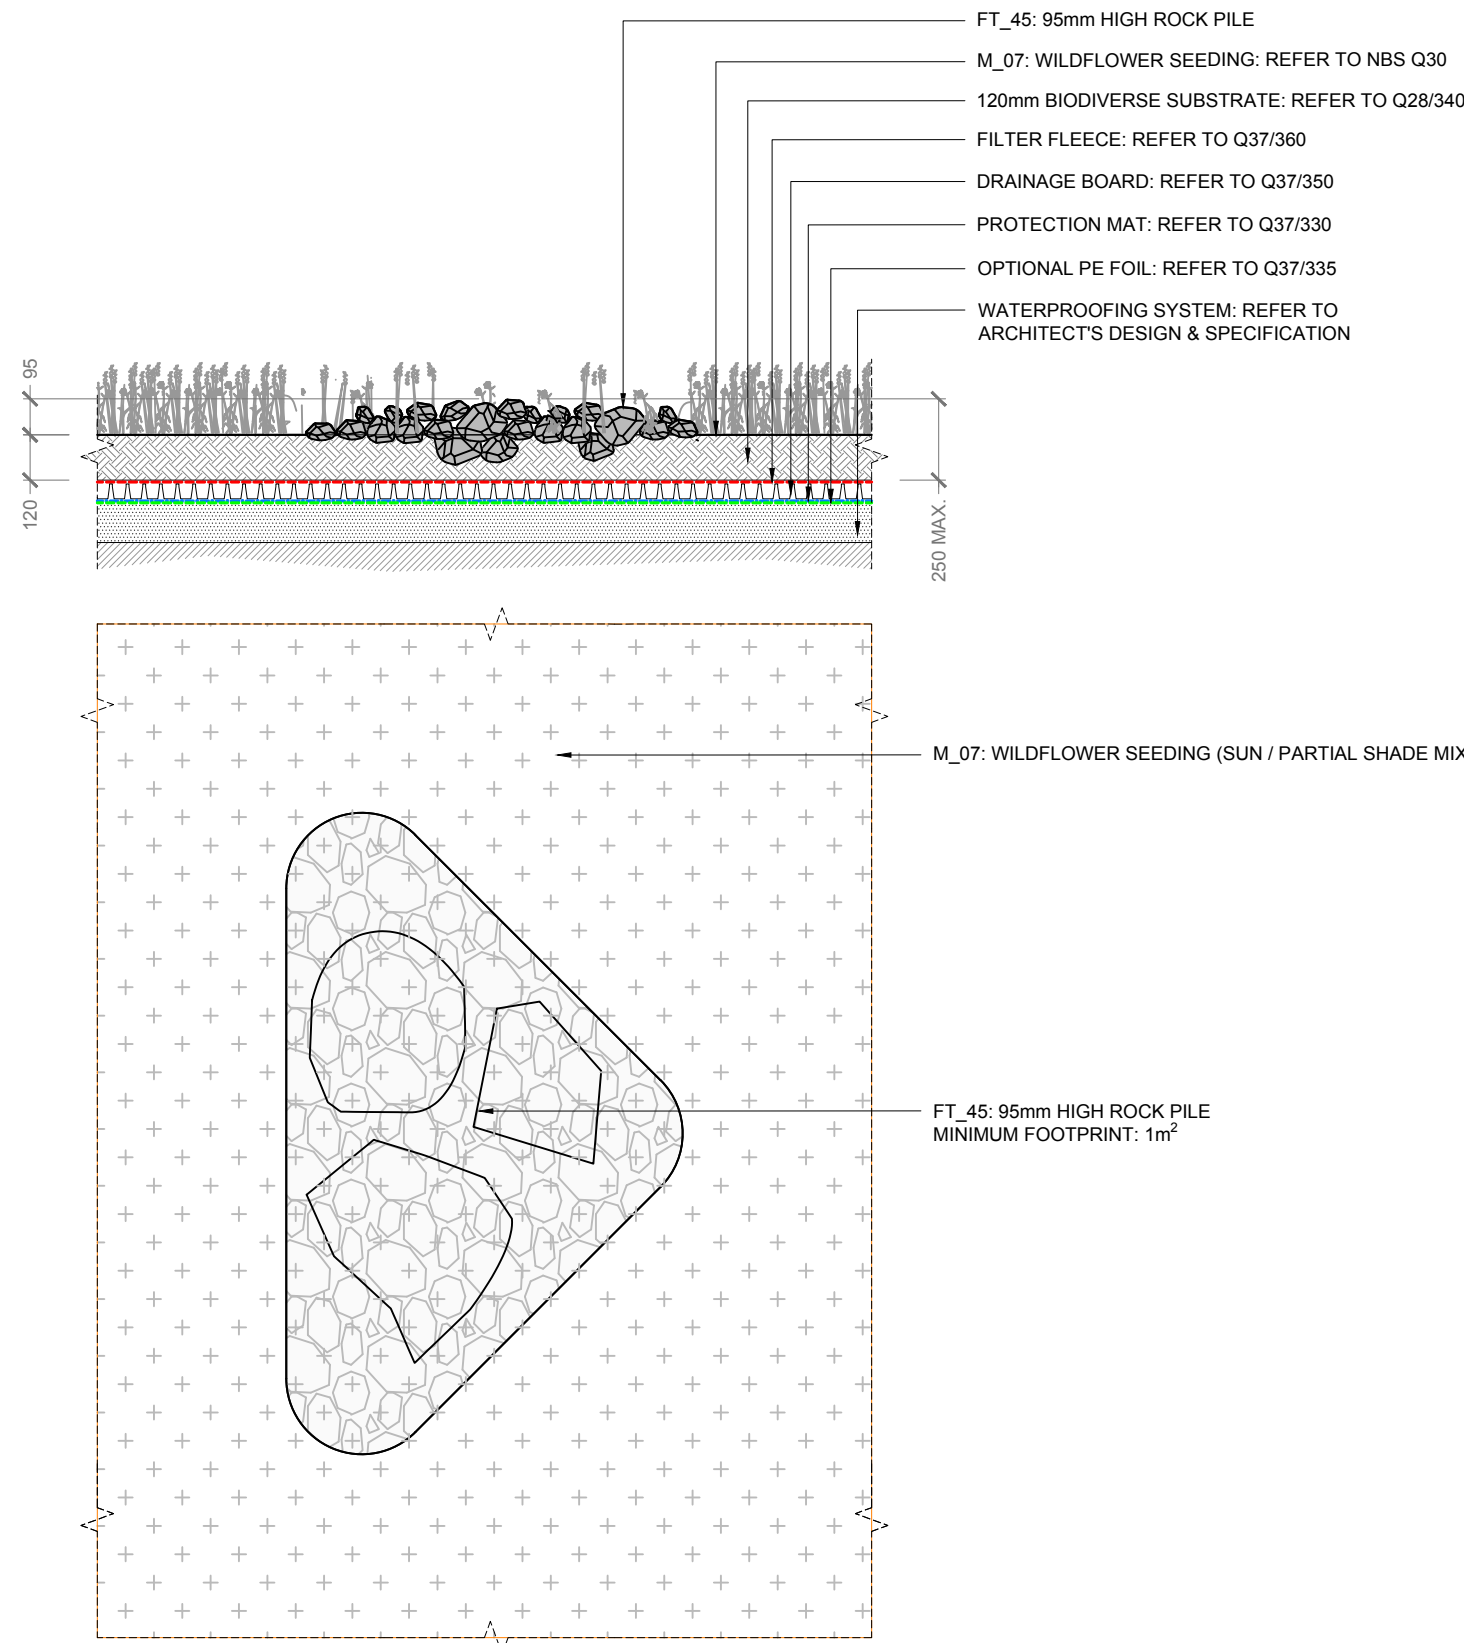

04 ROCK PILE  
TYPICAL SECTION AND PLAN - 1:20 @ A1

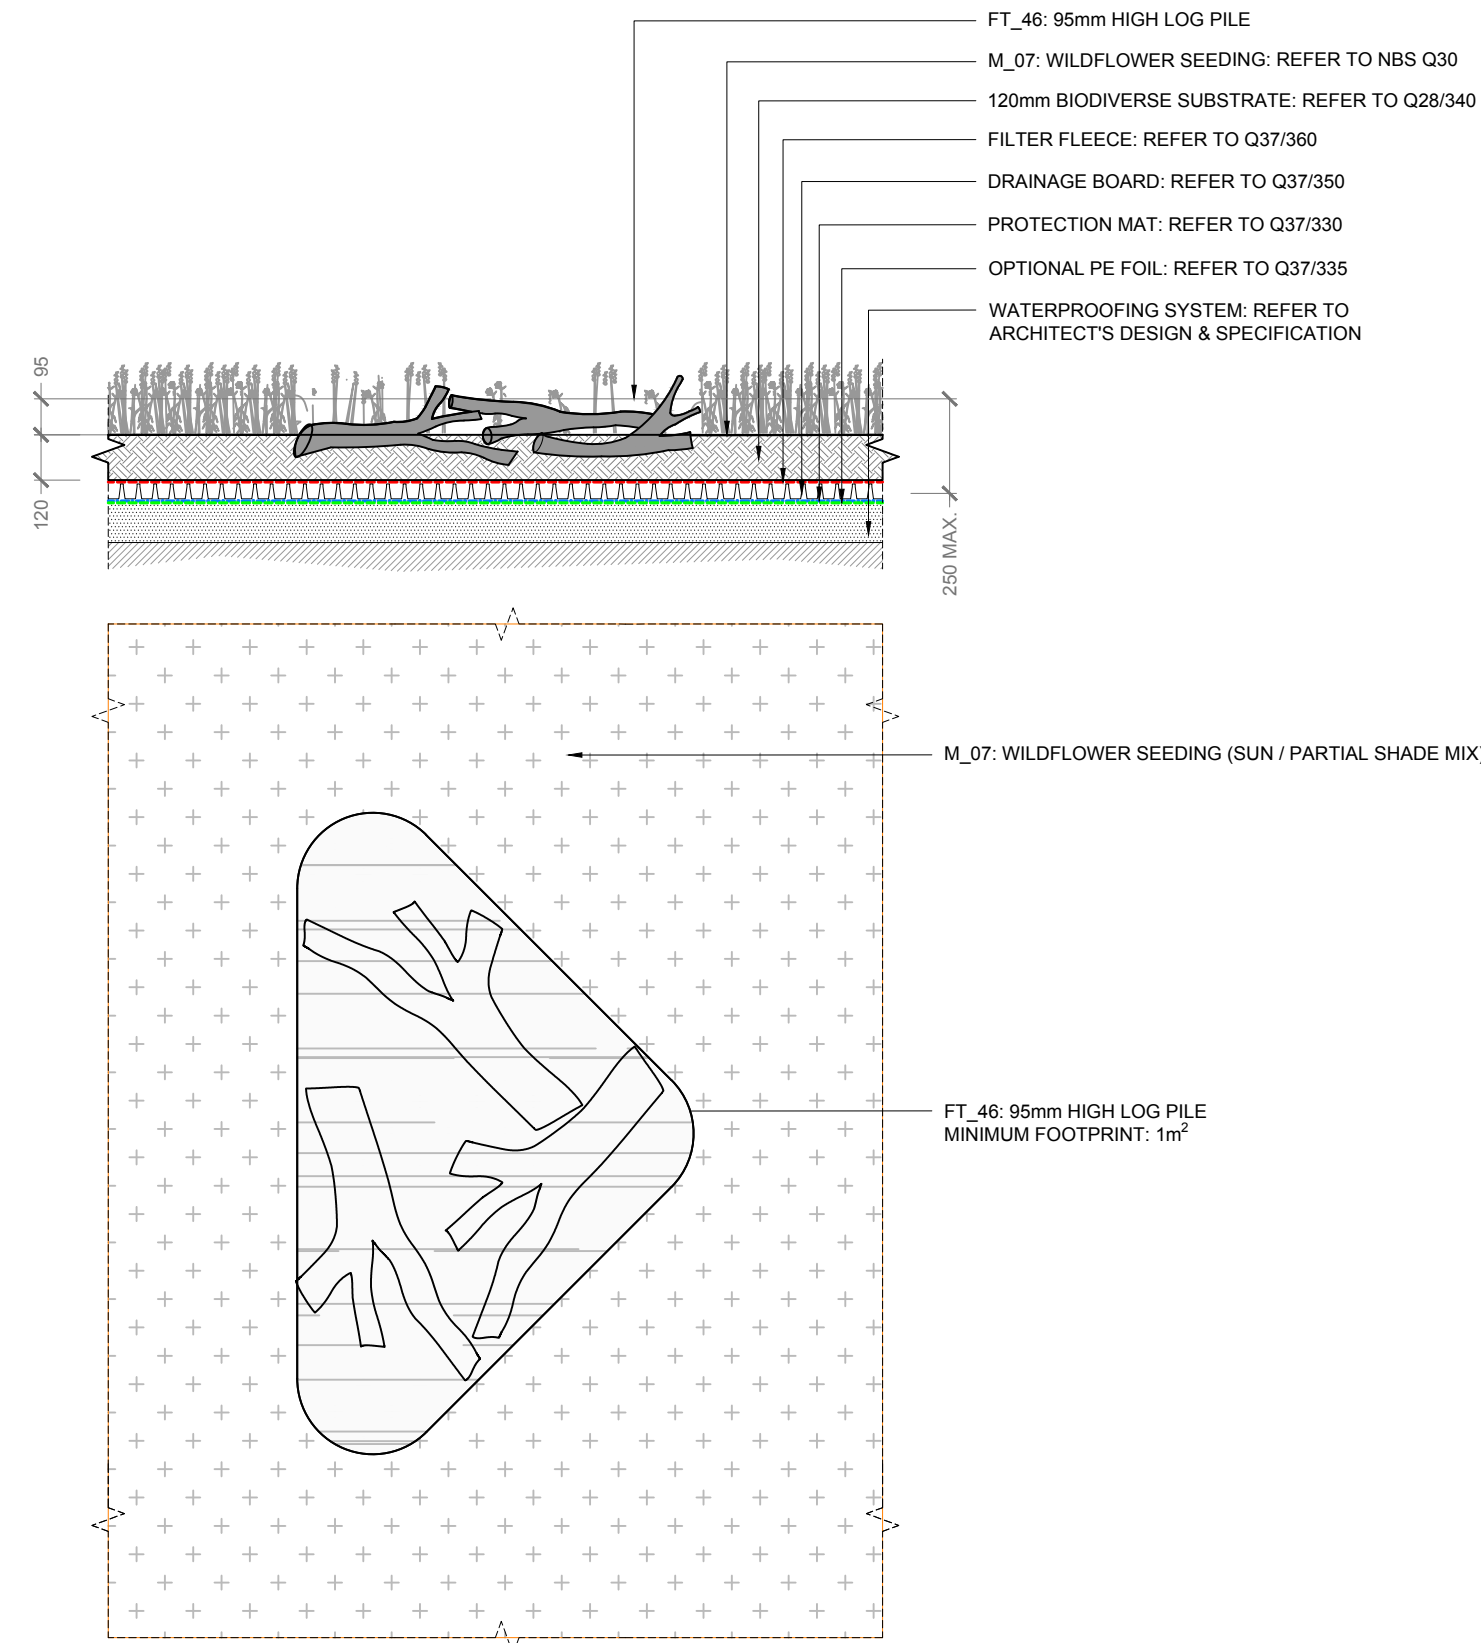

05 LOG PILE  
TYPICAL SECTION AND PLAN - 1:20 @ A1

GENERAL NOTES:  
1. DO NOT SCALE FROM THIS DRAWING. DIMENSIONS GOVERN.  
2. ALL DIMENSIONS ARE IN MILLIMETRES UNLESS NOTED OTHERWISE.  
3. ALL DIMENSIONS SHALL BE VERIFIED ON SITE BEFORE PROCEEDING WITH THE WORK.  
4. PLINCKE SHALL BE NOTIFIED IN WRITING OF ANY DISCREPANCIES.  
5. PLINCKE ACCEPTS NO LIABILITY FOR ANY EXPENSE, LOSS OR DAMAGE OF WHATSOEVER NATURE AND HOWEVER ARISING FROM ANY VARIATION MADE TO THIS DRAWING OR IN THE EXECUTION OF THE WORK TO WHICH IT RELATES WHICH HAS NOT BEEN REFERRED TO THEM AND PRIOR APPROVAL OBTAINED.

A1 Original Sheet Size  
0mm 50mm


KEY PLAN

CDM:

IN ADDITION TO THE HAZARDS / RISKS NORMALLY ASSOCIATED WITH THE TYPES OF WORK DETAILED ON THIS DRAWING, NOTE THE FOLLOWING:

ITEM NO. RISK REGISTER DETAILS

KEY:

 

WORK IN PROGRESS:  
1. Fire breaks and access to Soil Vent Pipes and to Drainage Outlets subject to confirmation and further detailed design by others.  
2. PV units subject to further detailed design by others.

GENERAL NOTES:

1. Refer to Green Roof Plan drawing N15301-PLI-D3-01-DR-L-12003 and to Landscape Schedules and to NBS Landscape Specification.

|     |                    |          |     |      |
|-----|--------------------|----------|-----|------|
|     |                    |          |     |      |
|     |                    |          |     |      |
| C01 | CONSTRUCTION ISSUE | 10.04.24 | PA  | GW   |
| REV | REVISION           | DATE     | DWN | APPD |

**plincke.**  
landscape urbanism design  
www.plincke.com

London: +44 (0)207 739 3330  
Manchester: +44 (0)161 237 9223

Project:  
ST ANNS NEW NEIGHBOURHOOD  
HARINGEY

Drawing:  
TYPICAL DETAILS - SHEET 15  
EXTENSIVE GREEN ROOF (BLOCK D3, LEVEL 01)

Date: 10.04.24  
Scale: 1:20

Status: S3 - Suitable for Review & Comment  
Dm: PA  
App'd: GW

Drawing No: N15301-PLI-XX-ZZ-DR-L-60245  
Rev: C01