



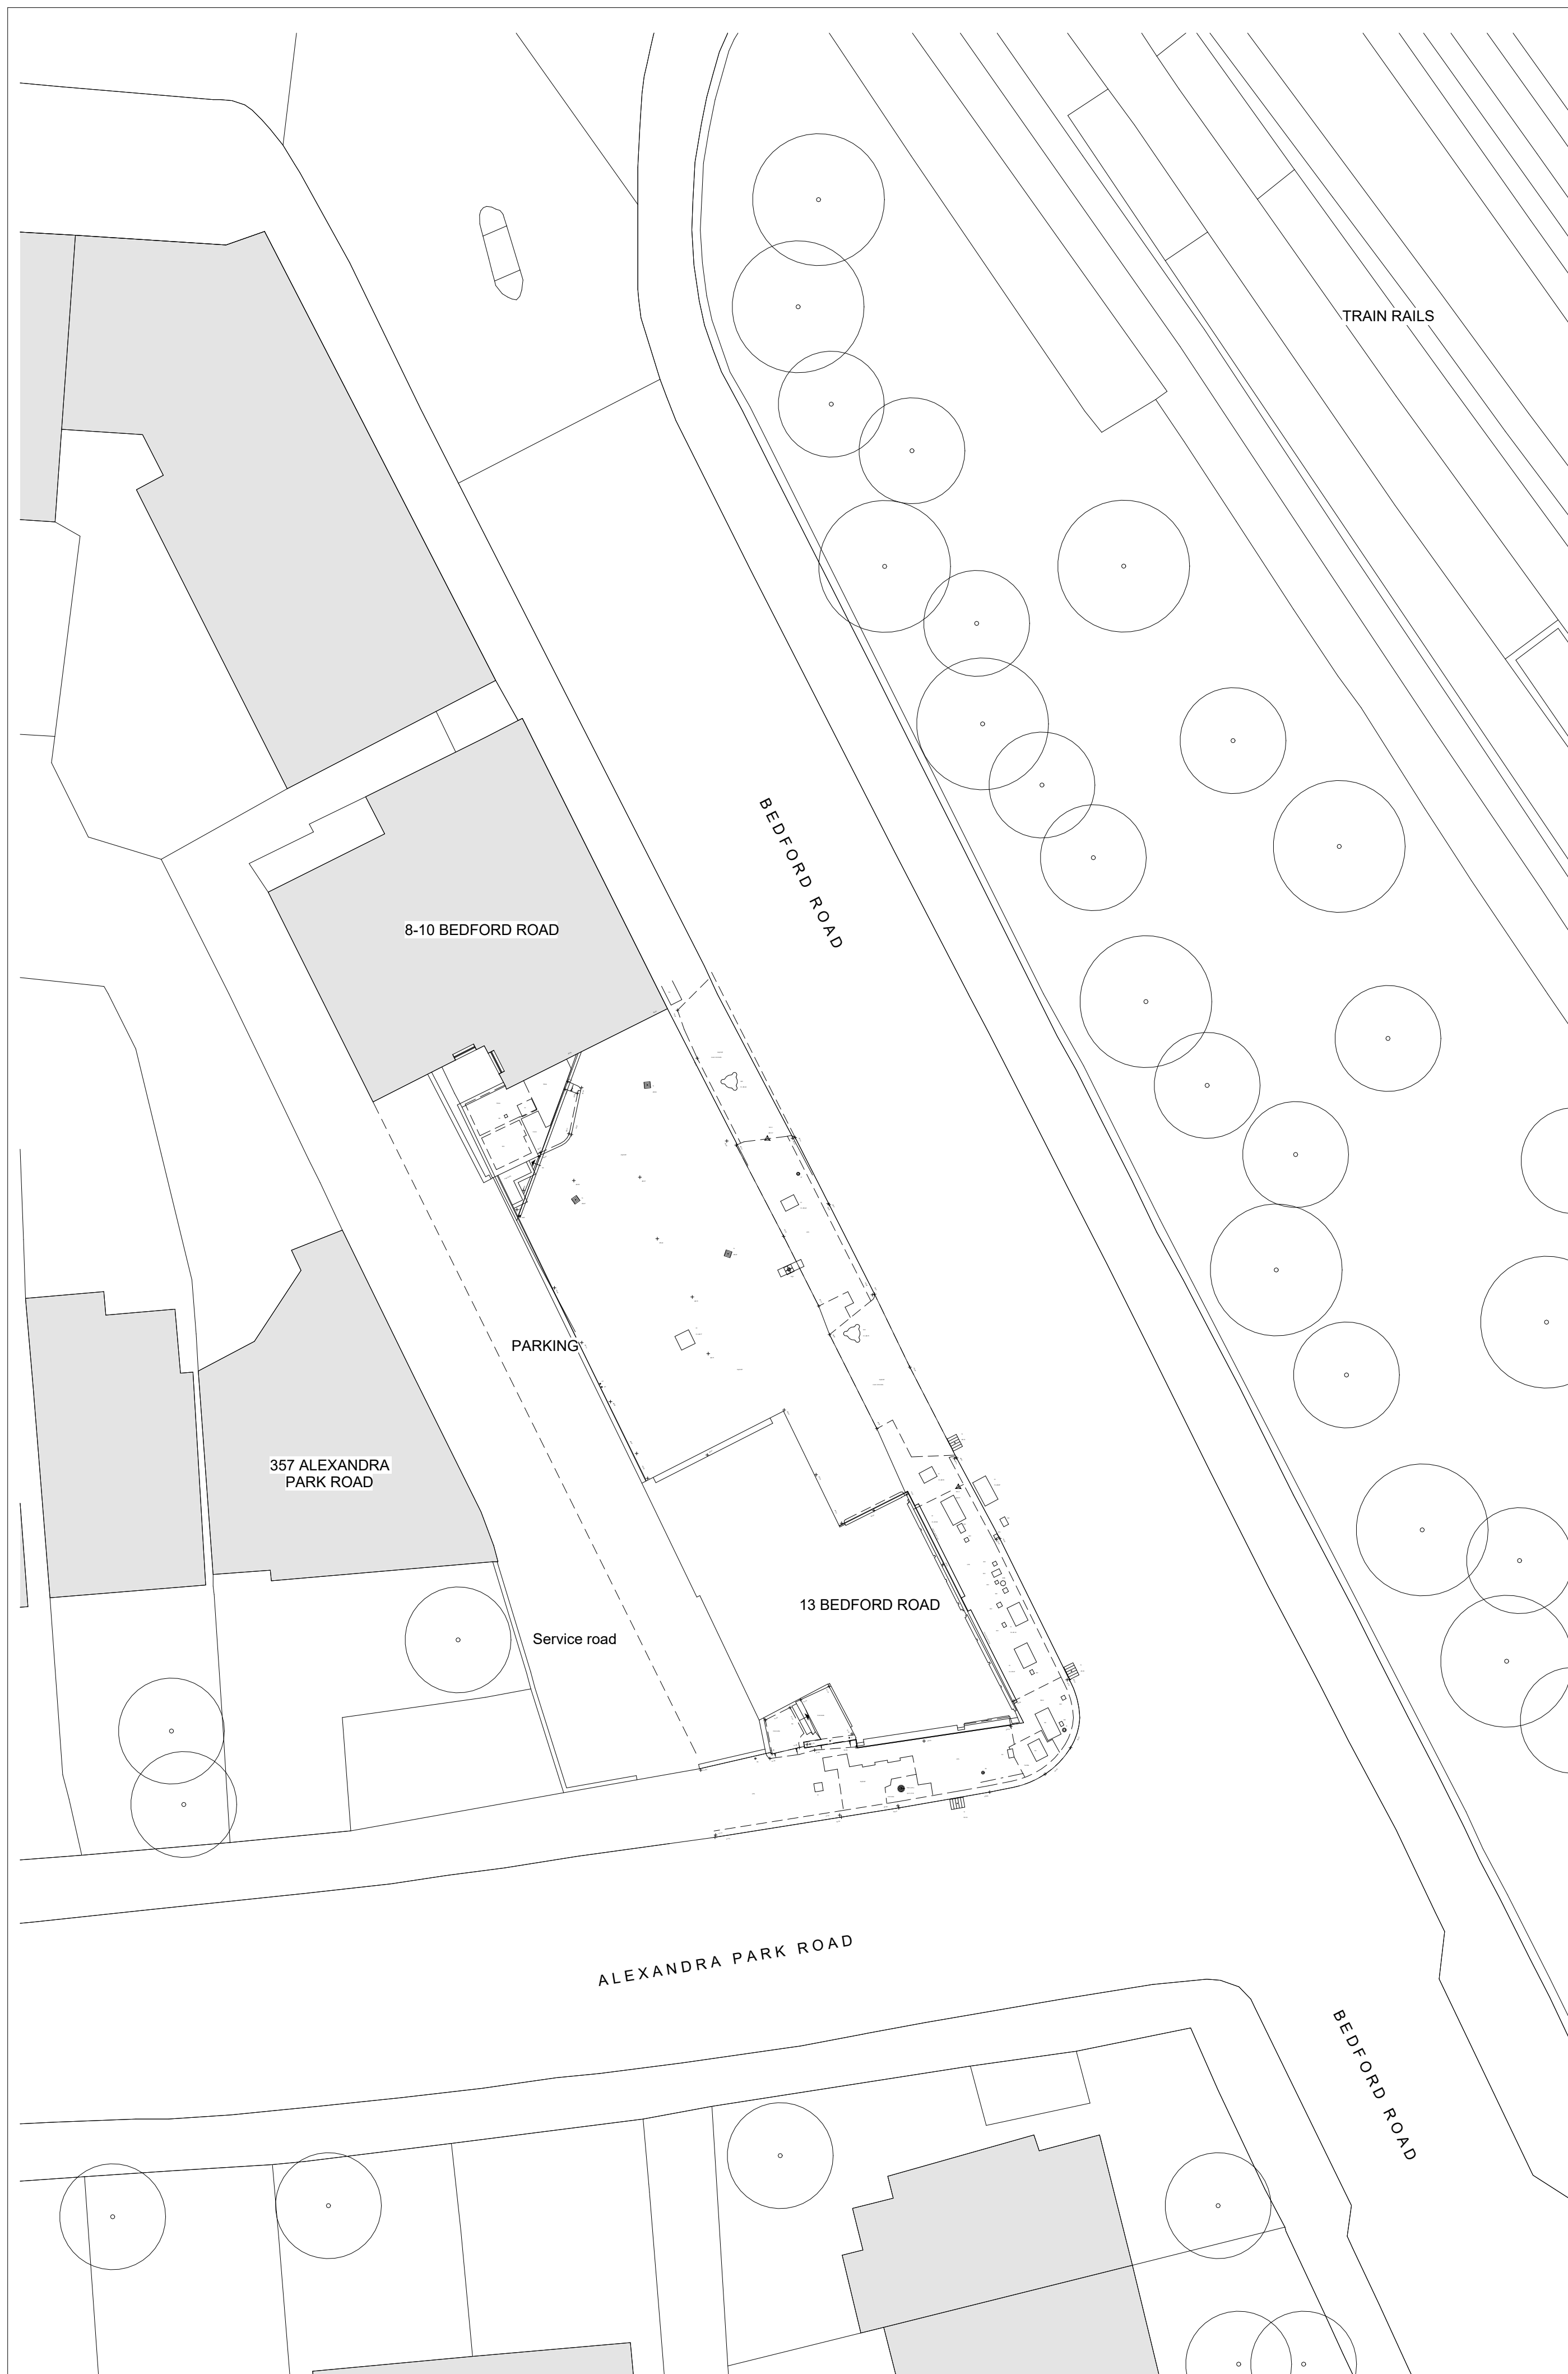

Site Plan as Existing
1 : 200

1 : 200

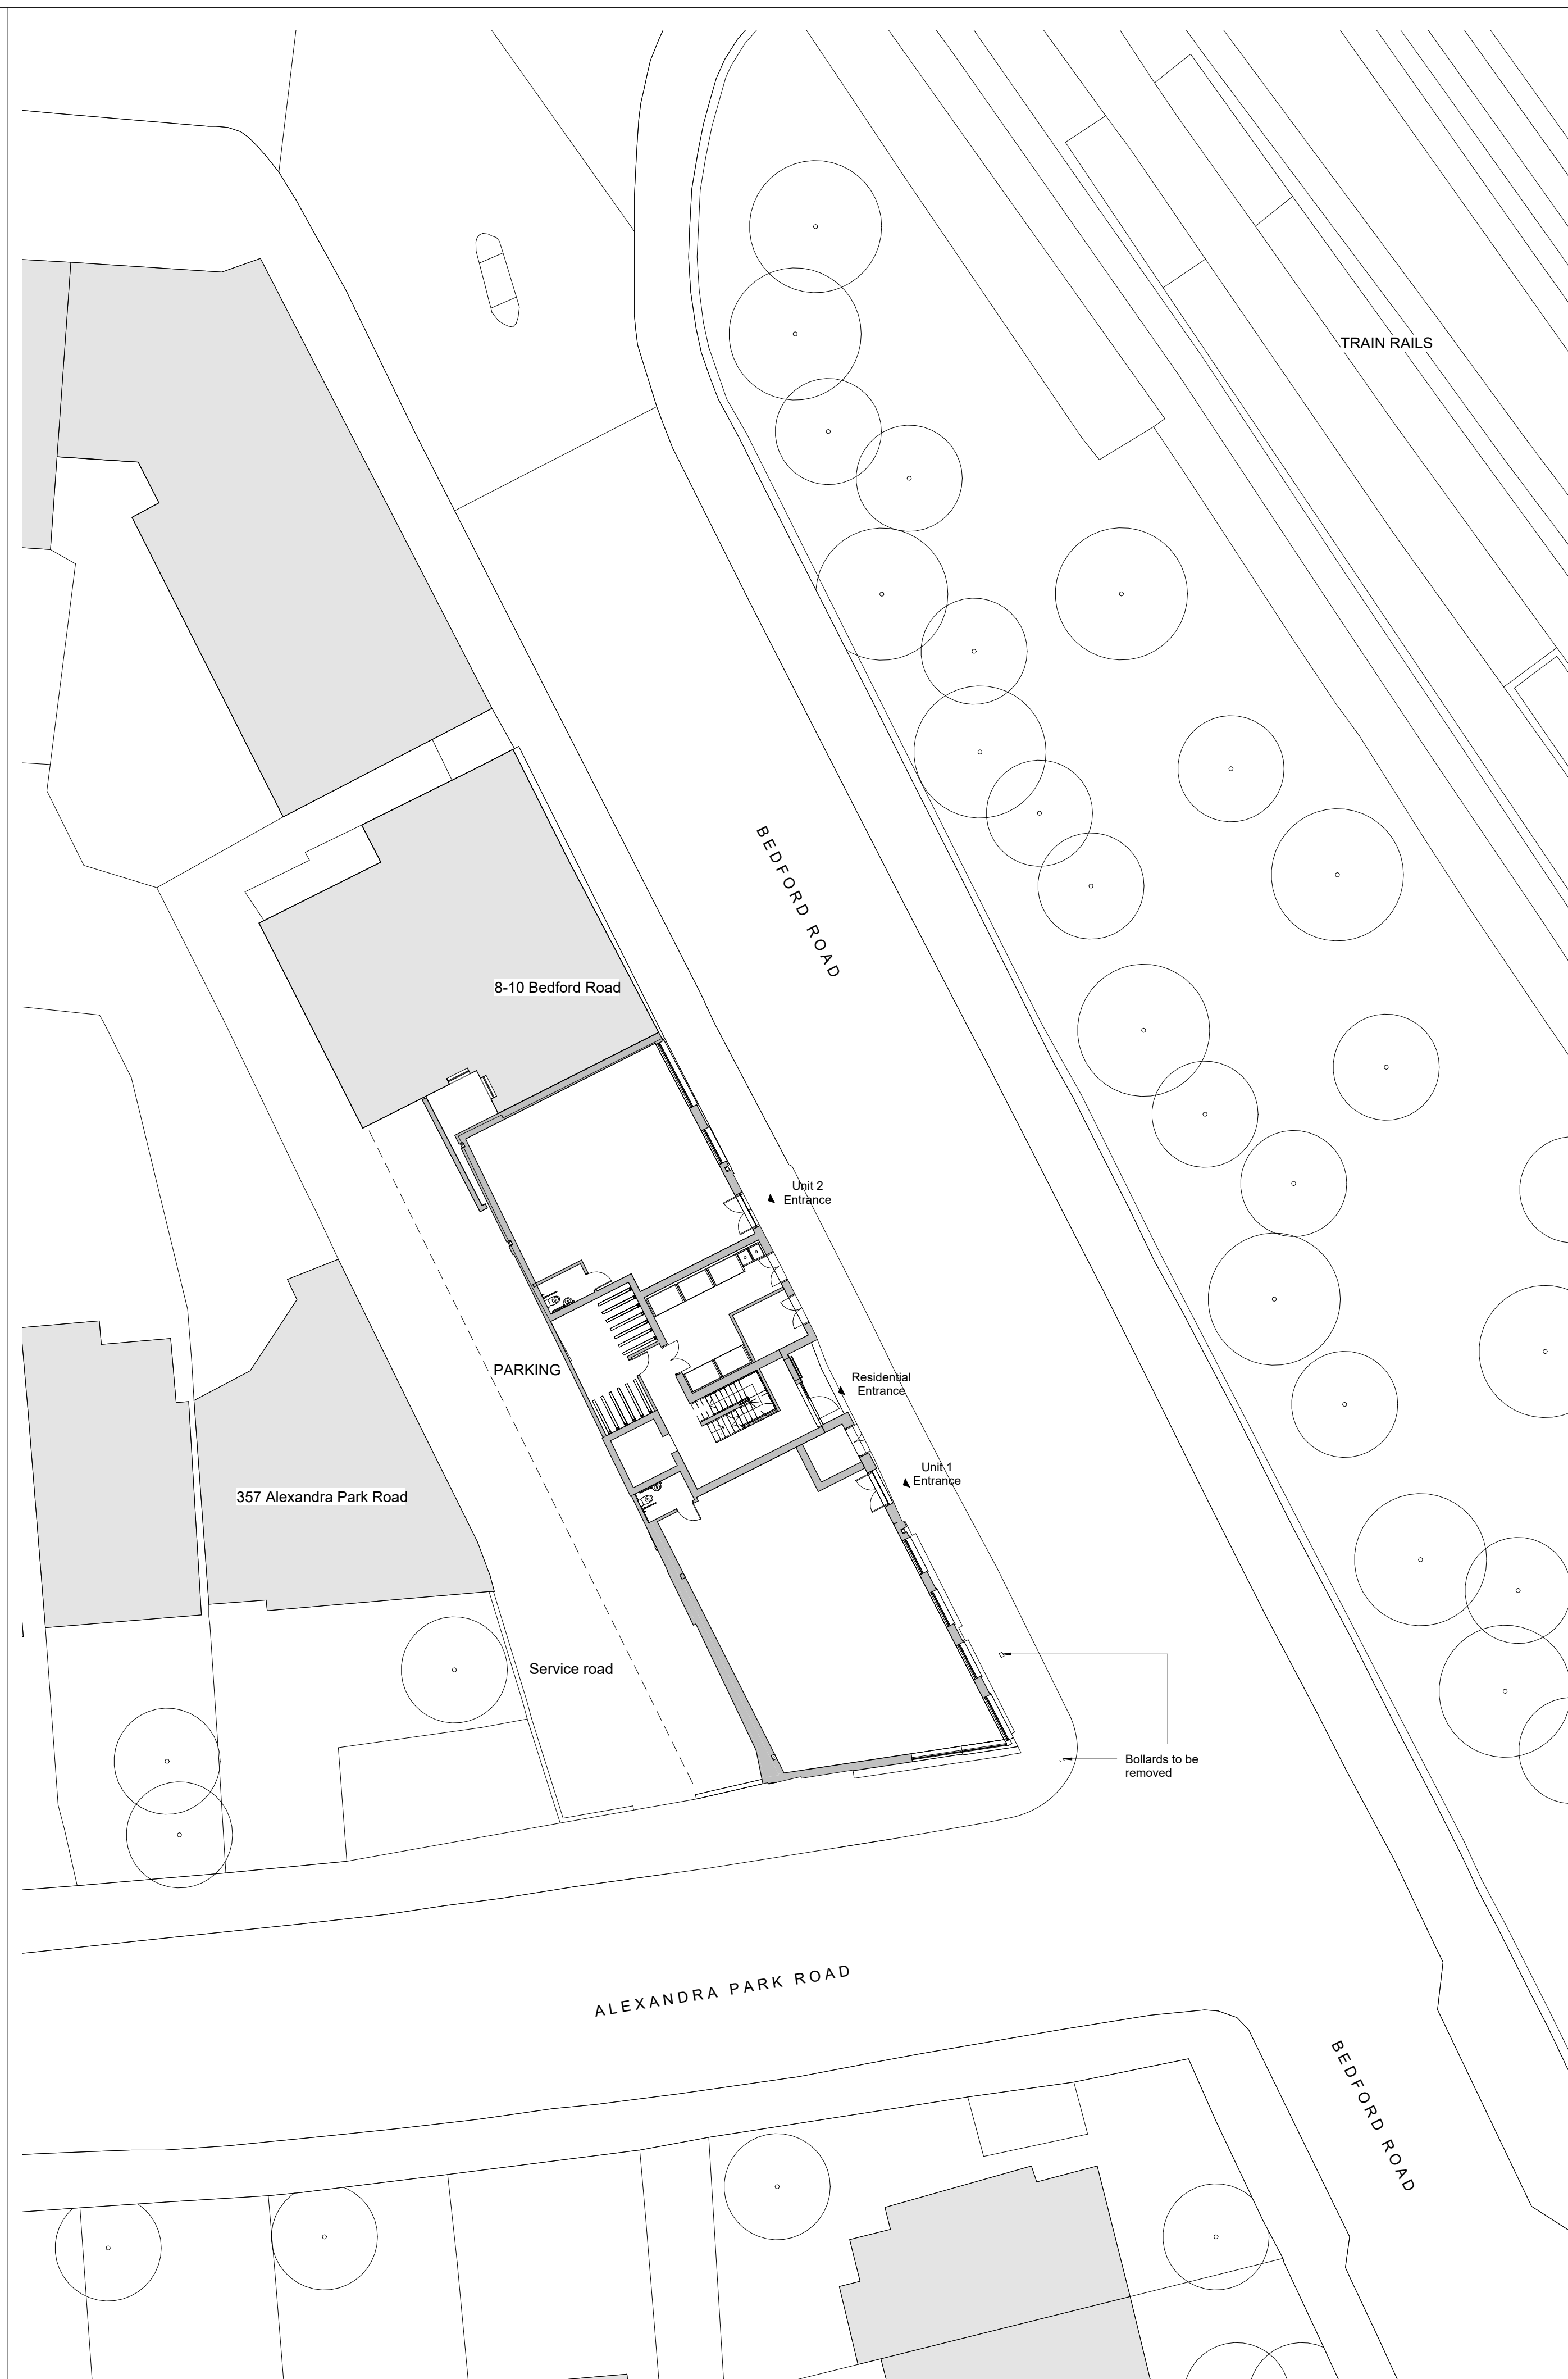

Site Plan as Proposed

1 : 200

Issue:

Planning

Key_General

Key

1. External walls: Red Brickwork;
2. External walls: Buff Brickwork;
3. External walls: Zinc cladding;
4. Aluminium shop front;
5. Double glazed aluminium windows/doors;
6. Double glazed aluminium windows with obscure glazing;
7. Metal balustrades;
8. Retractable awnings;
9. Aluminium Louvered Doors;
10. AOV (Automatic Operating Vent).
11. Aluminium brise soleil

General Notes

1. Indicative Lift Model: KONE MonoSpace® 500
Rated Load: 800Kg
Number of persons: 10
Car Size: 1350 (W) x 1400 (D)
Lift Shaft: 1700 (D) x 1940 (W)



0mm 10mm 20mm 50mm

0 2m 4m 10

Scale bar: 1:200

No scaled dimensions to be taken from this drawings. All dimensions to be site checked

[illegible]

CG ARCHITECTS

36 CANNON HILL, LONDON N14 6LG
T. 020 8449 5100

Client:
Adelfia Property Ltd

Site:
13 Bedford Road
London, N22 7AU

Title:

Site Plan as Existing and as Proposed

Scale: As indicated @ A1	Drawn:	Checked:
Date: March 2024		
Drg No 1544/02	REV	E