



Option 1: 3 units

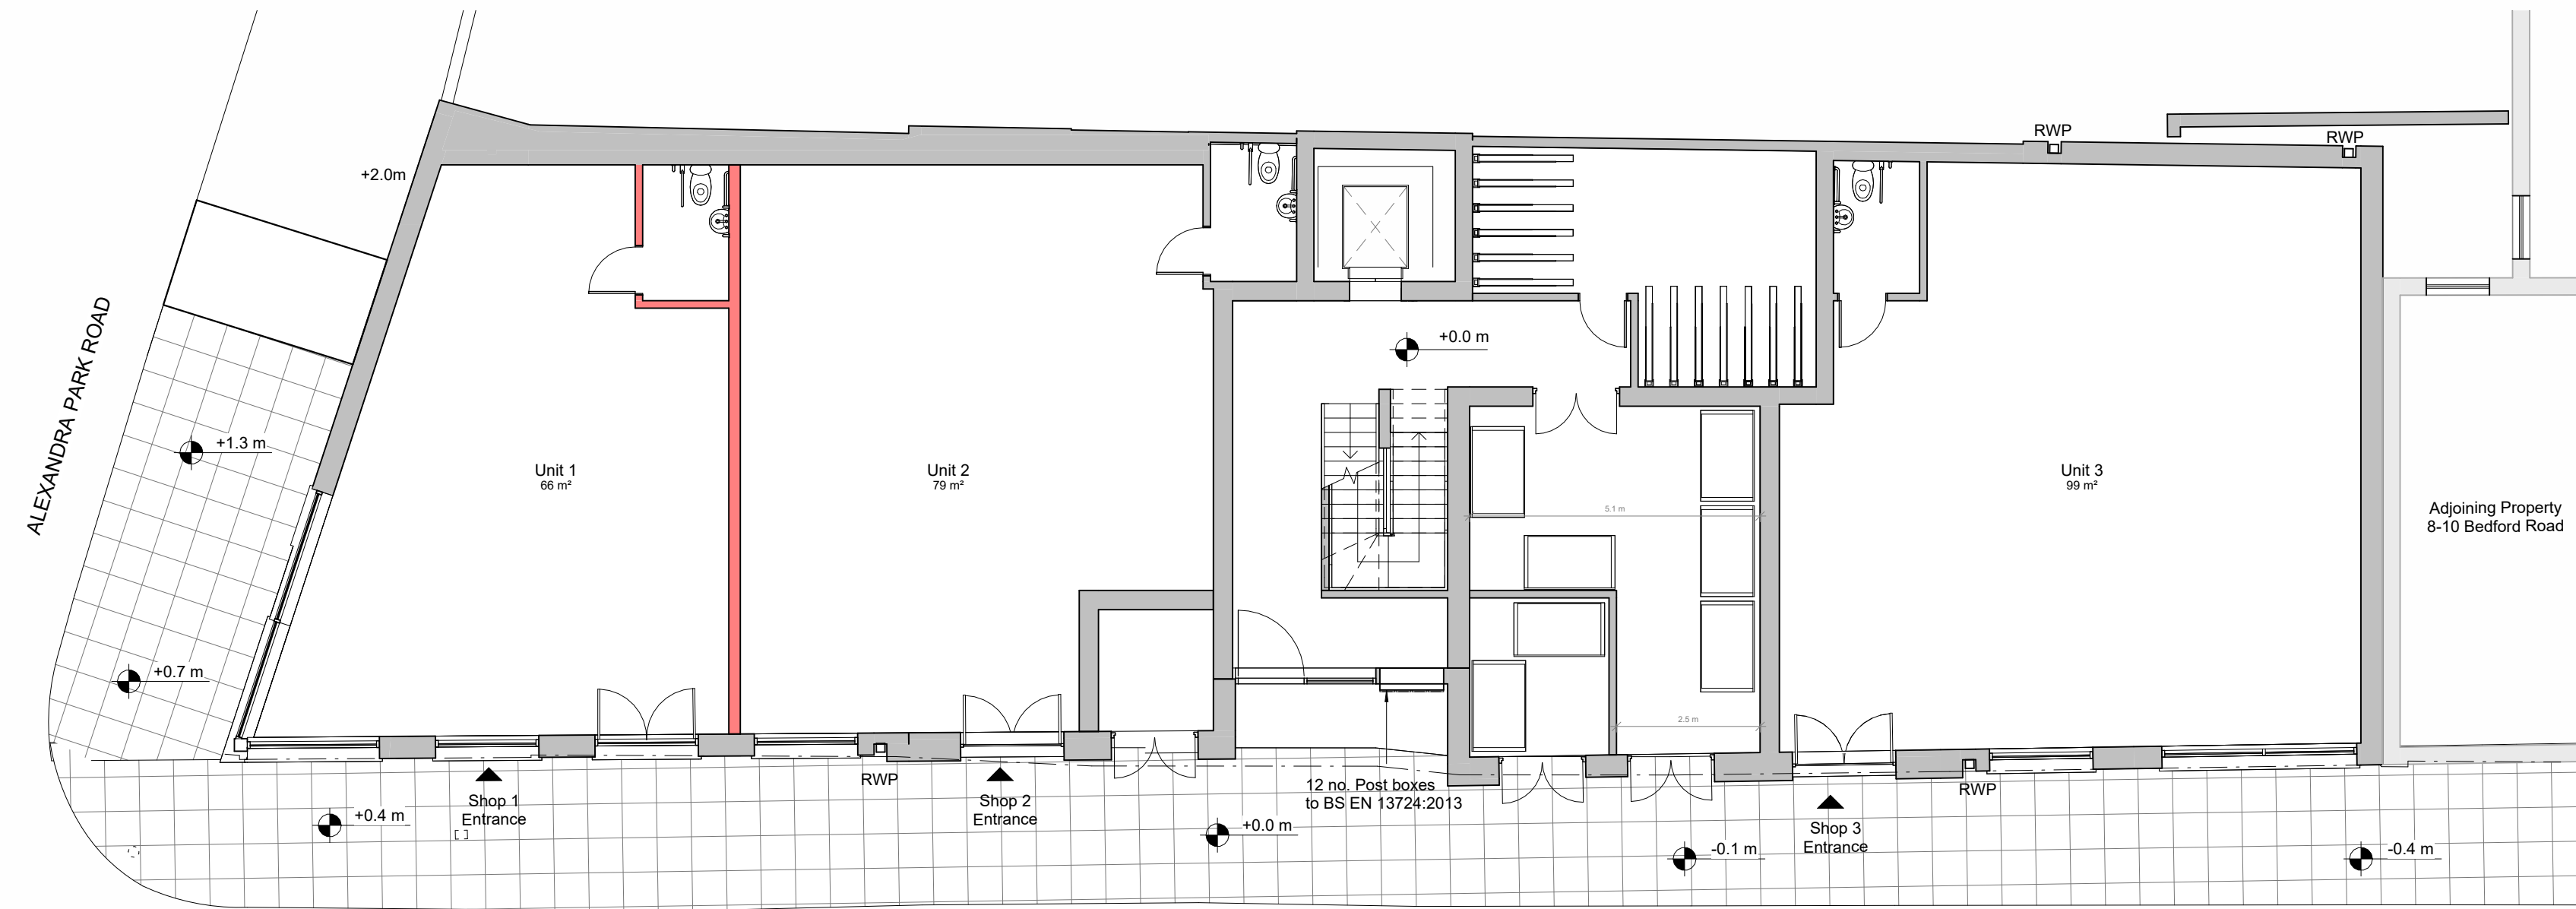


Ground Floor Plan_Option 3 Units
1 : 100

Option 2: 4 units

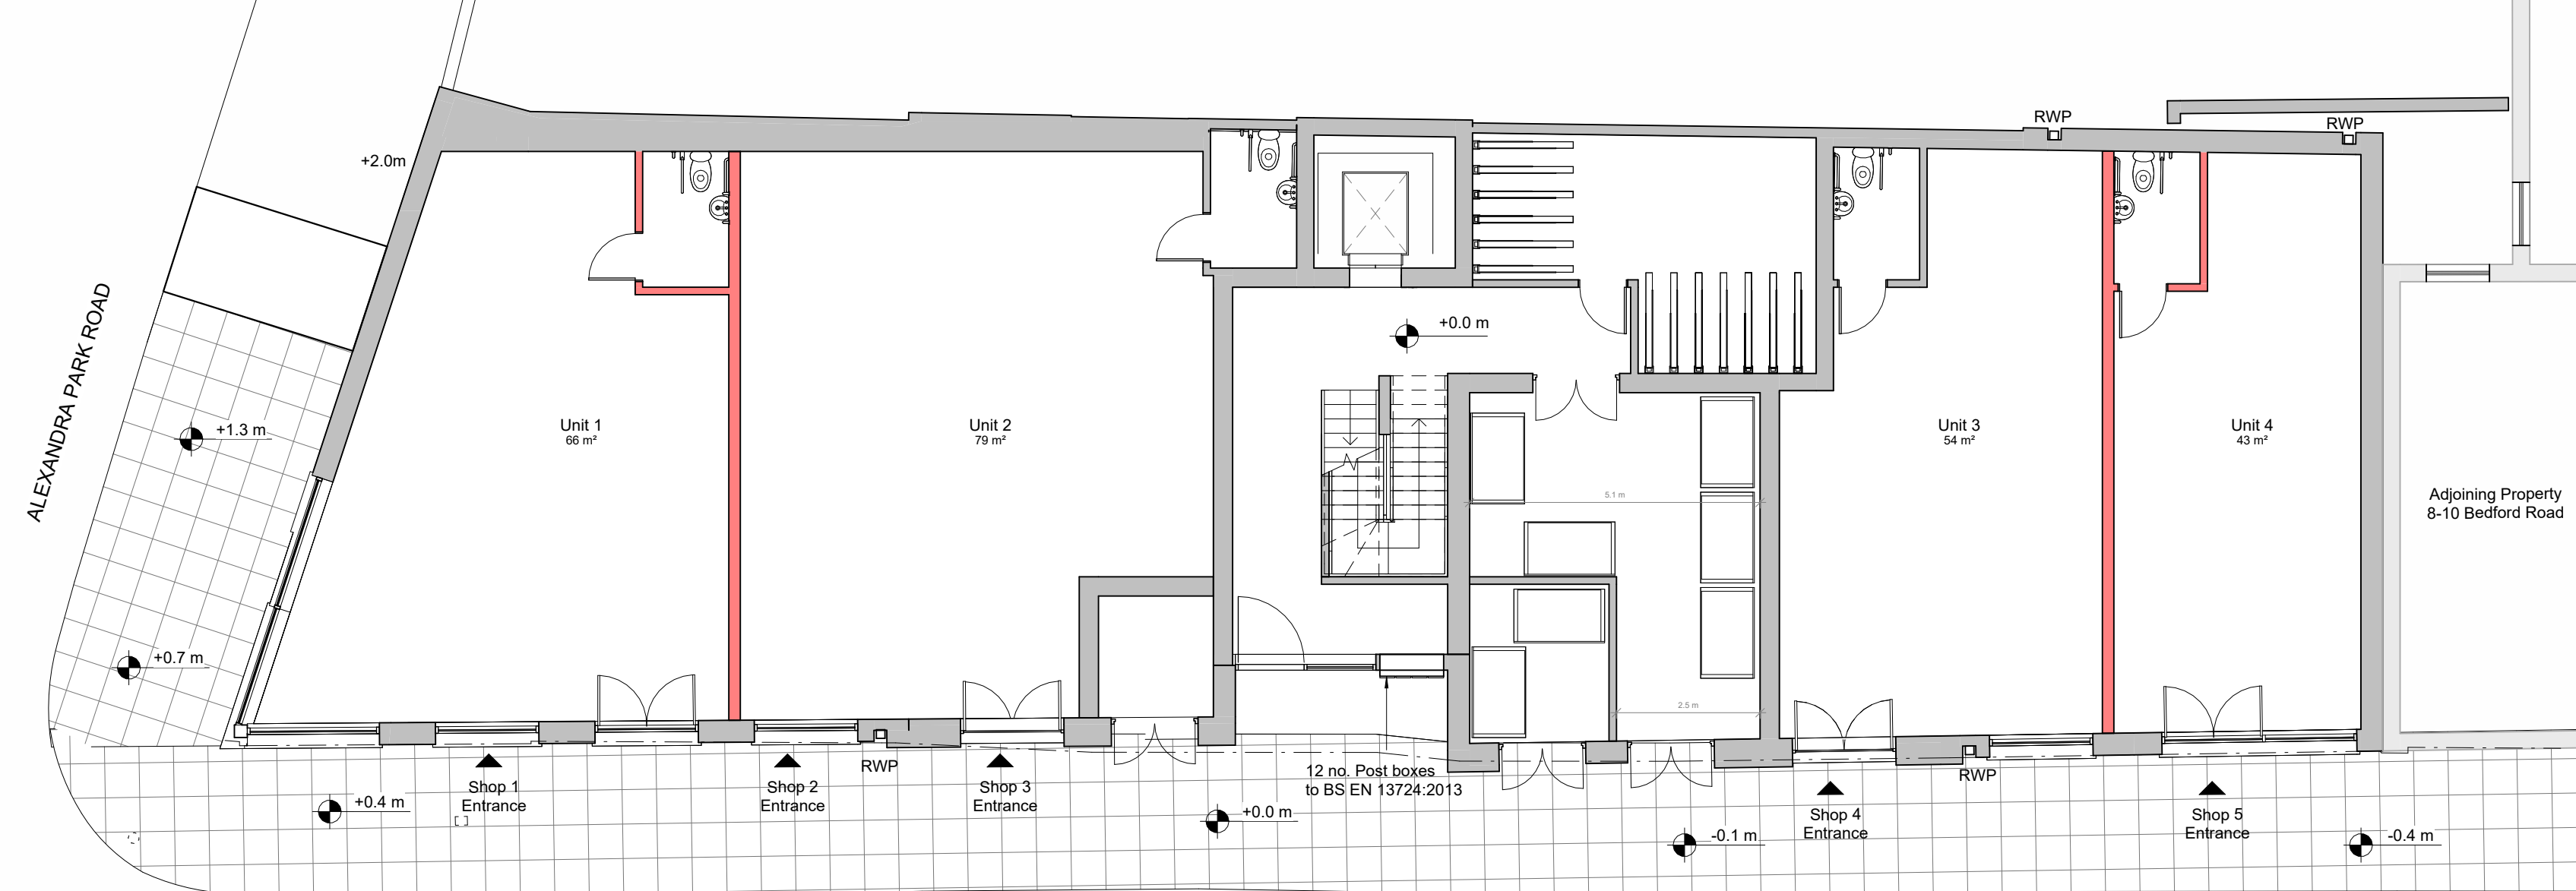

Ground Floor Plan_Option 4 Units
1 : 100

Option 2: 5 units

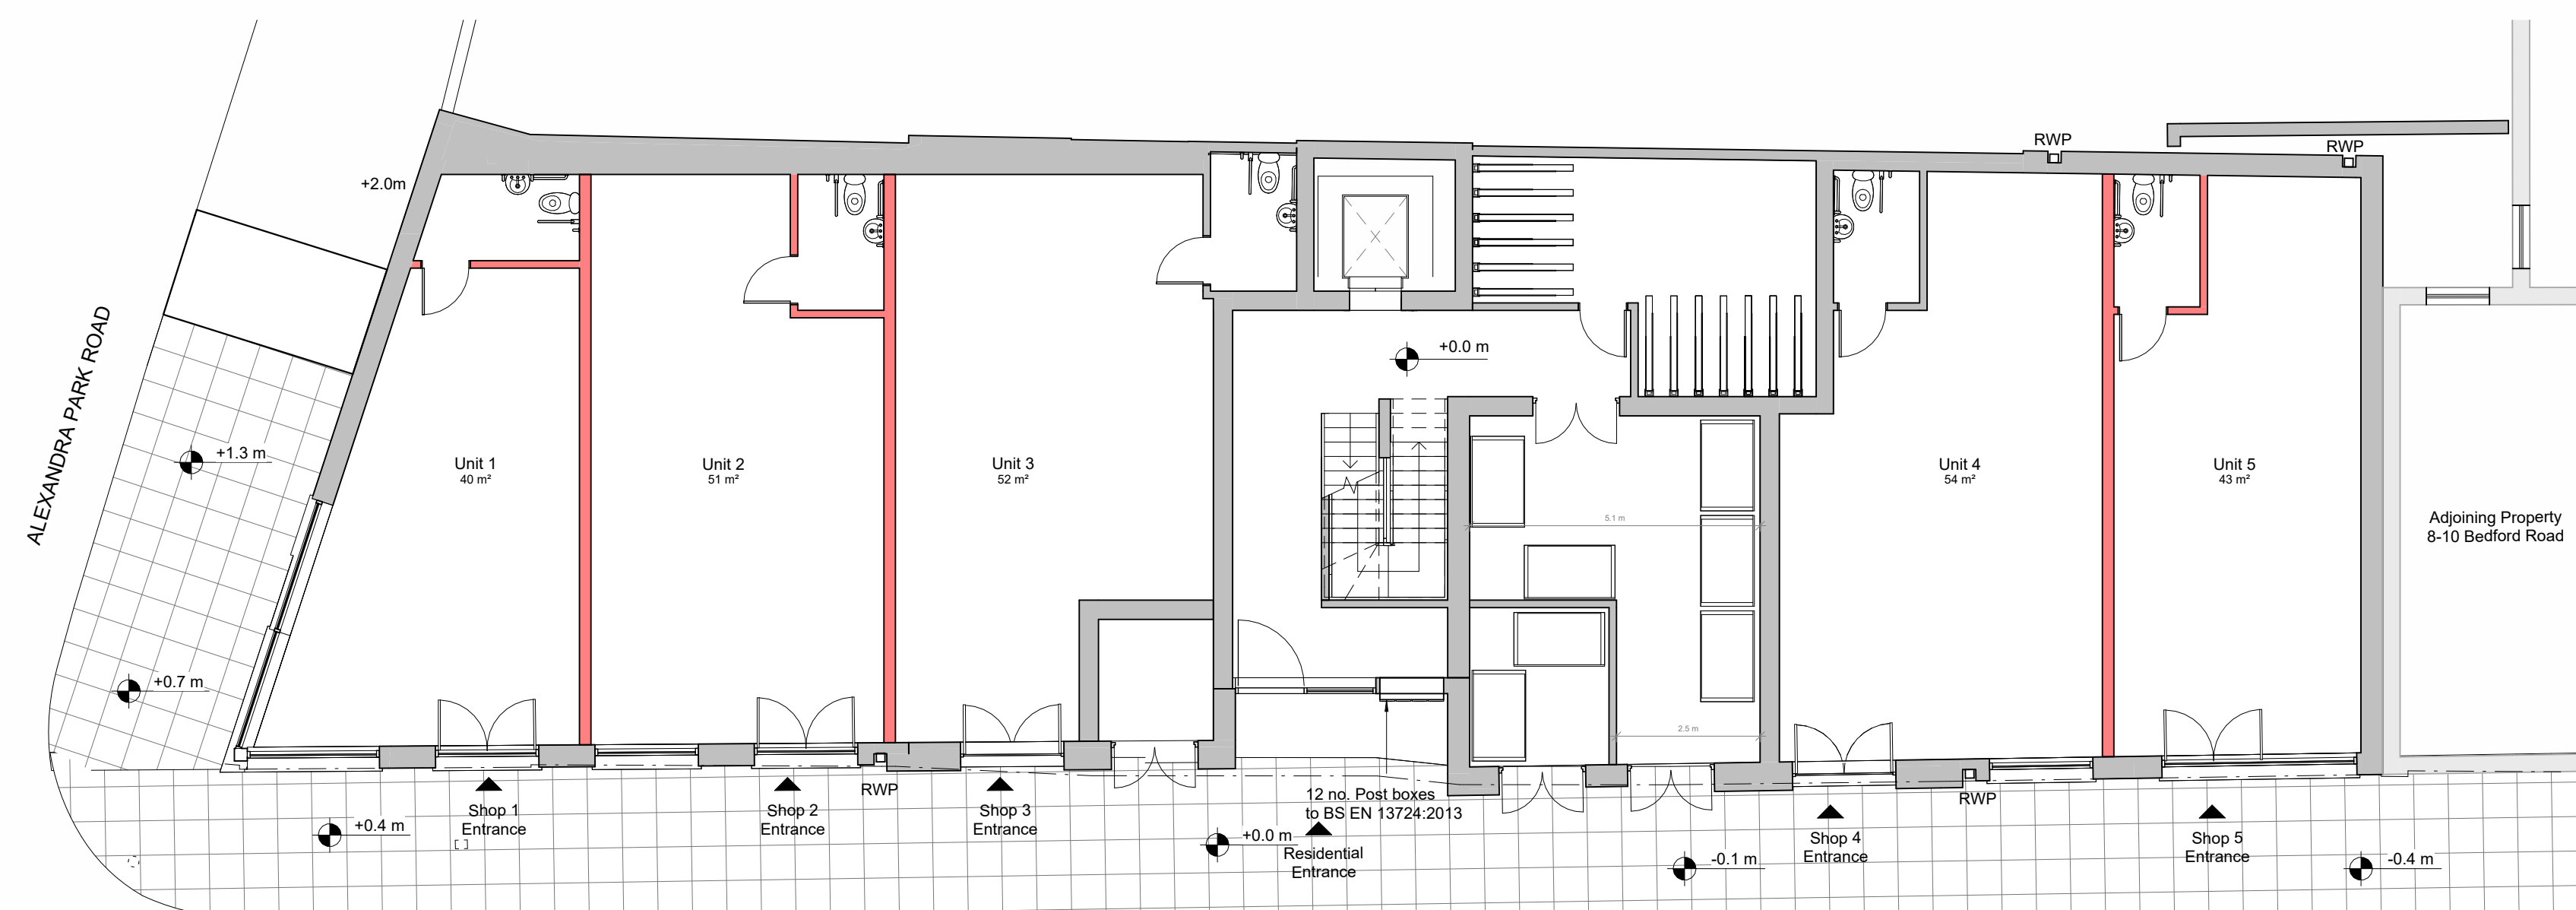

Ground Floor Plan_Option 5 Units
1 : 100



Bedford Road (East) Elevation_3 Units
1 : 200



Bedford Road (East) Elevation_4 Units
1 : 200



Bedford Road (East) Elevation_5 Units
1 : 200

Issue:

Planning

No scaled dimensions to be taken from this drawings. All dimensions to be site checked.

[illegible]

CG ARCHITECTS

Client:
Adelfia Property Ltd

Site:
13 Bedford Road
London, N22 7AU

Title:

Ground Floor_Commercial Unit
configuration

Scale: As indicated @ A1	Drawn:	Checke
Date: March 2024		
Dwg No 1544/14	REV	A