




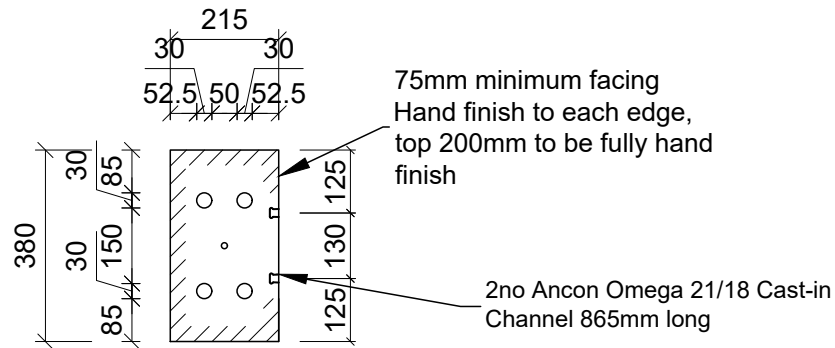


SECTION OF JAMB: TYPE A2/965

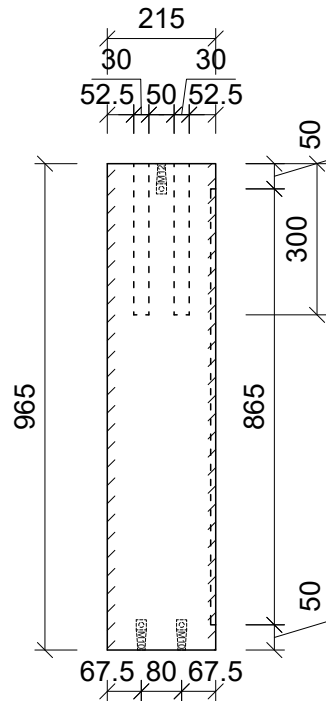

FRONT ELEVATION OF JAMB: TYPE A2/965
4no required per Pedestrian Entrance

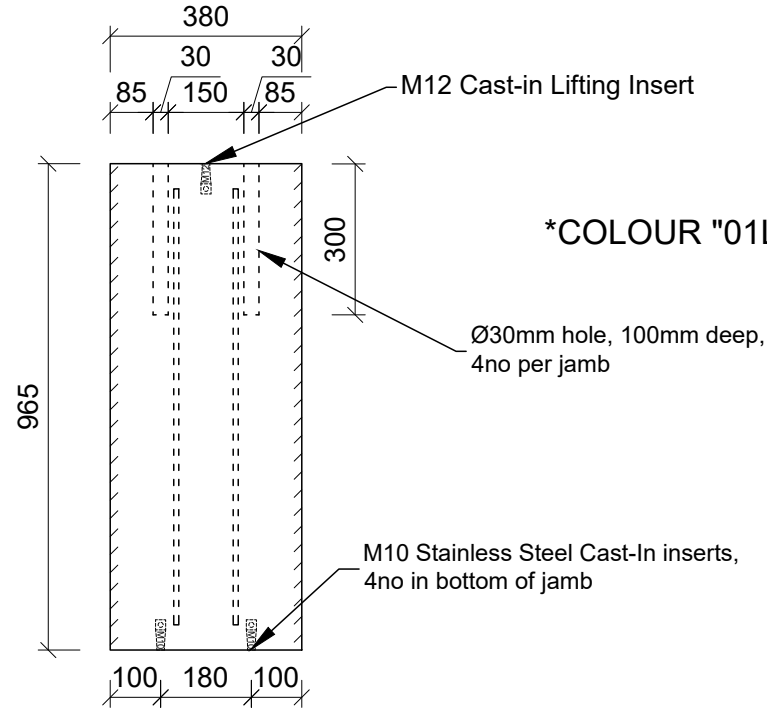

SIDE ELEVATION OF JAMB: TYPE A2/965

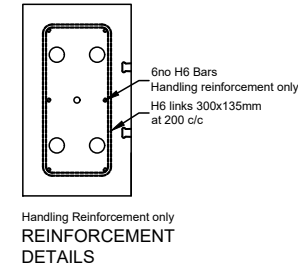

Fixing & Reinforcement
Details as per design by
The Cox Clifford
Partnership

Notes

1. Fixing and stability of cast stone units to be determined and designed by project Structural engineer.
2. D.P.C to Architect's specification

P3: Fixings and reinforcement included	OP 04/07/2024
P2: Hand finish to suit 230mm wall	OP 11/06/2024
P1: First Issue	OP 06/06/2024

Revisions

CON-TECH

Con-Tech Services Ltd.
Oaks Lane, Hoyle Mill, Barnsley
South Yorkshire, S71 1HT
Tel: (01226) 244051 Fax: (01226) 247665

Contractor
Hill Partnerships

Project
St. Ann's Road
Boundary Wall

Details
A2/965 Unit Drawing

Scale 1:15 @ A4	Finish Cast-Stone	Colour 01-LR
Drawing No. CT1004 - UD04	Revision P3	Date 06/06/2024
Drawn By OP	Checked By RAB	Issue Preliminary

Mk No.	Weight	No.Req	Comments
A2/965	190kg	8no	Jambs required for Pedestrian Entrances