




PLAN OF JAMB: TYPE A1_

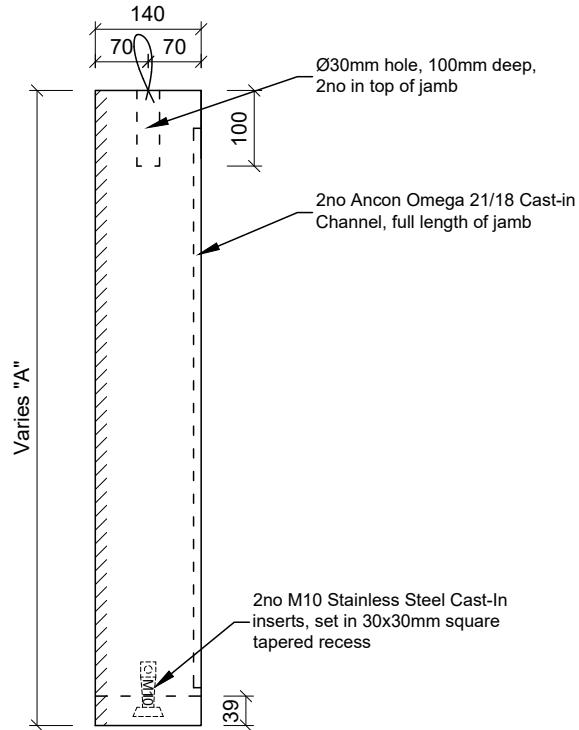

FRONT ELEVATION OF JAMB: TYPE A1_
2no required per Window Surround

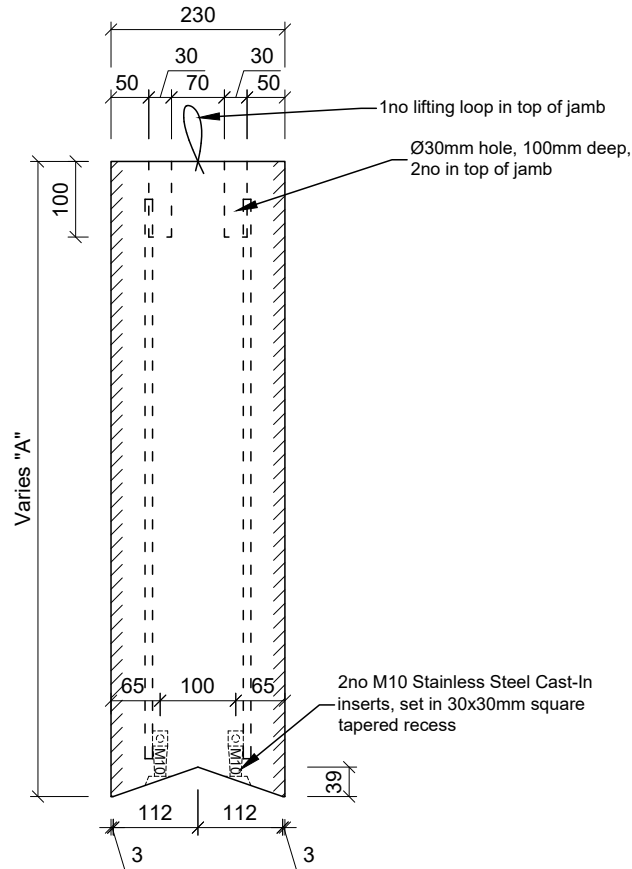

SIDE ELEVATION OF JAMB: TYPE A1_

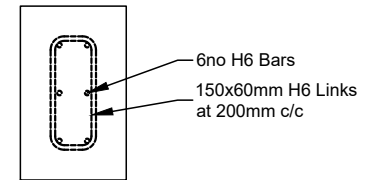

REINFORCEMENT DETAILS

Notes

1. Fixing and stability of cast stone units to be determined and designed by project Structural engineer.
2. D.P.C to Architect's specification

P3: Fixings and reinforcement included
P2: Resized to suit 230mm wall
P1: First Issue

OP 04/07/2024
OP 11/06/2024
OP 06/06/2024

Revisions

CON-TECH

Con-Tech Services Ltd.
Oaks Lane, Hoyle Mill, Barnsley
South Yorkshire, S71 1HT
Tel: (01226) 244051 Fax: (01226) 247665

Contractor:
Hill Partnerships

Project:
St. Ann's Road
Boundary Wall

Details
A1_ Unit Drawing

Scale 1:10 @ A4	Finish Cast-Stone	Colour 01-LR
Drawing No. CT1004 - UD01	Revision P3	Date 06/06/2024
Drawn By OP	Checked By RAB	Issue Preliminary

Fixing & Reinforcement
Details as per design by
The Cox Clifford
Partnership

Mk No.	Length "A"	Weight	No.Req	Comments
A1/1228	1228mm	88kg	4no	Jambs required for Window Surround Type 1 & 2 (reinforced with 2no T8)
A1/1153	1153mm	82kg	8no	Jambs required for Window Surround Type 3, 4 & 5
A1/1078	1078mm	77kg	2no	Jambs required for Window Surround Type 6