



NOTE: THIS DRAWING MUST NOT BE SCALED.
THE CONTRACTOR IS TO CHECK ALL DIMENSIONS ON SITE

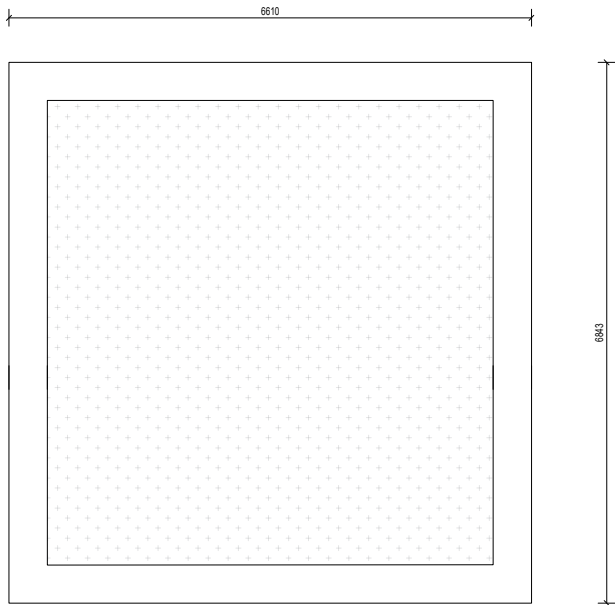


PROPOSED ROOF PLAN




EAST ELEVATION PROPOSED

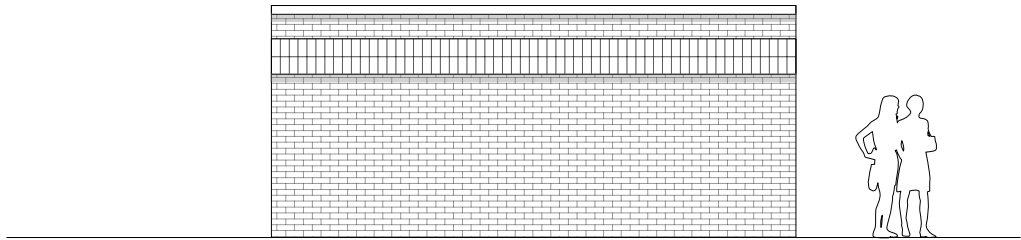


NORTH & SOUTH ELEVATIONS PROPOSED

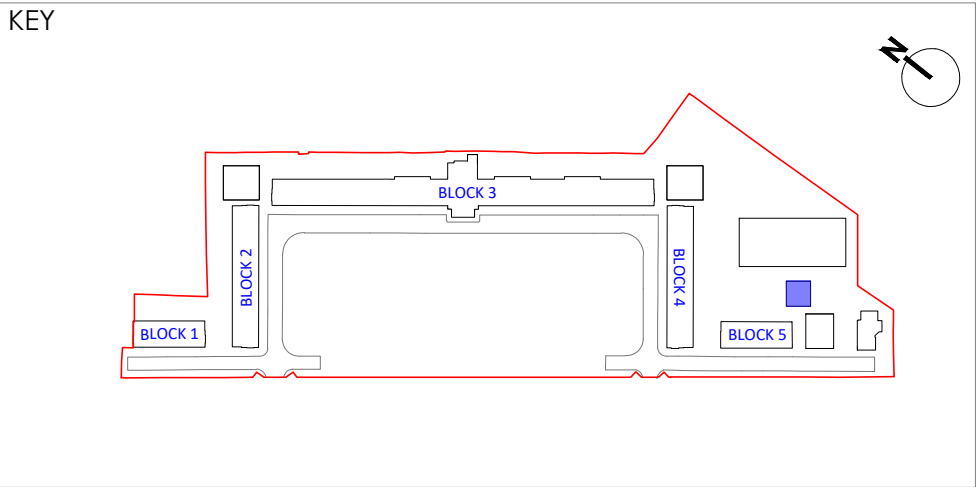


- NOTES
- Bio-diverse roof to Bin/Bike store
 - Hardwood louvered doors painted to match timber in heritage colour TBC
 - Stone parapet and brickwork with raised vertical brick banding (detail - to match apartment building)
 - See BD Landscapes green wall detail

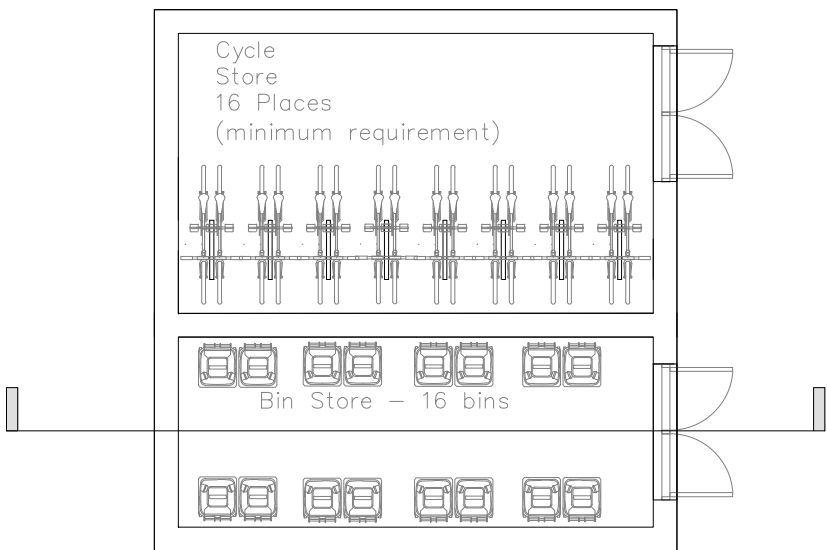

PROPOSED GROUND FLOOR PLAN

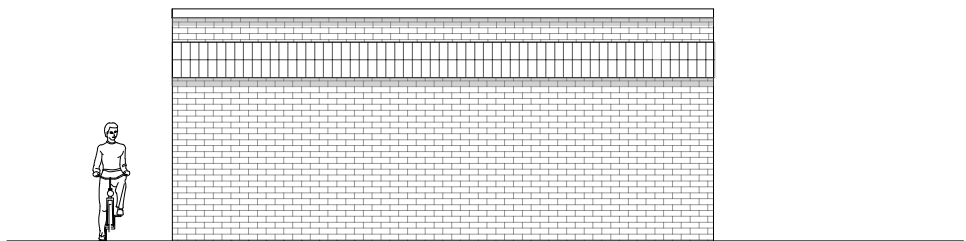

WEST ELEVATION PROPOSED

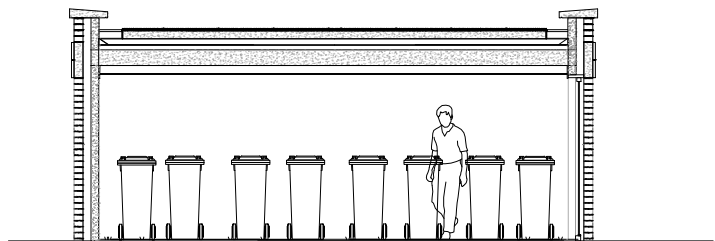

SECTION PROPOSED



PROJECT

Edmansons Close
Bruce Grove
Haringey

CLIENT

The Drapers'

DRAWING ORIGINATOR

d+b studios
85 HOLMESDALE ROAD
TEDDINGTON TW11 9LQ
+44 (0) 7810 481 900
www.dplusbstudios.com

DRAWING TITLE

BIKE & BIN STORE

JOB NO db-001		SCALE 1:100 @ A2	DRAWN BY PD		ISSUE DATE SEPT 2023		REVISION 01
DRAWING STATUS PLANNING			CHECKED BY PD		PAPER SIZE A2		
PROJECT CODE	COMPANY CODE	DOC. CODE	PACKAGE NO CODE	LEVEL	ZONE / SUBZONE	SUB ZONE	DRAWING NUMBER
EC	d+b	P	XXX	00	XX	XXX	131