


NOTE: THIS DRAWING MUST NOT BE SCALED.
THE CONTRACTOR IS TO CHECK ALL DIMENSIONS ON SITE




APARTMENT BUILDING SOUTH ELEVATION BAY DETAIL
1:50 @ A2

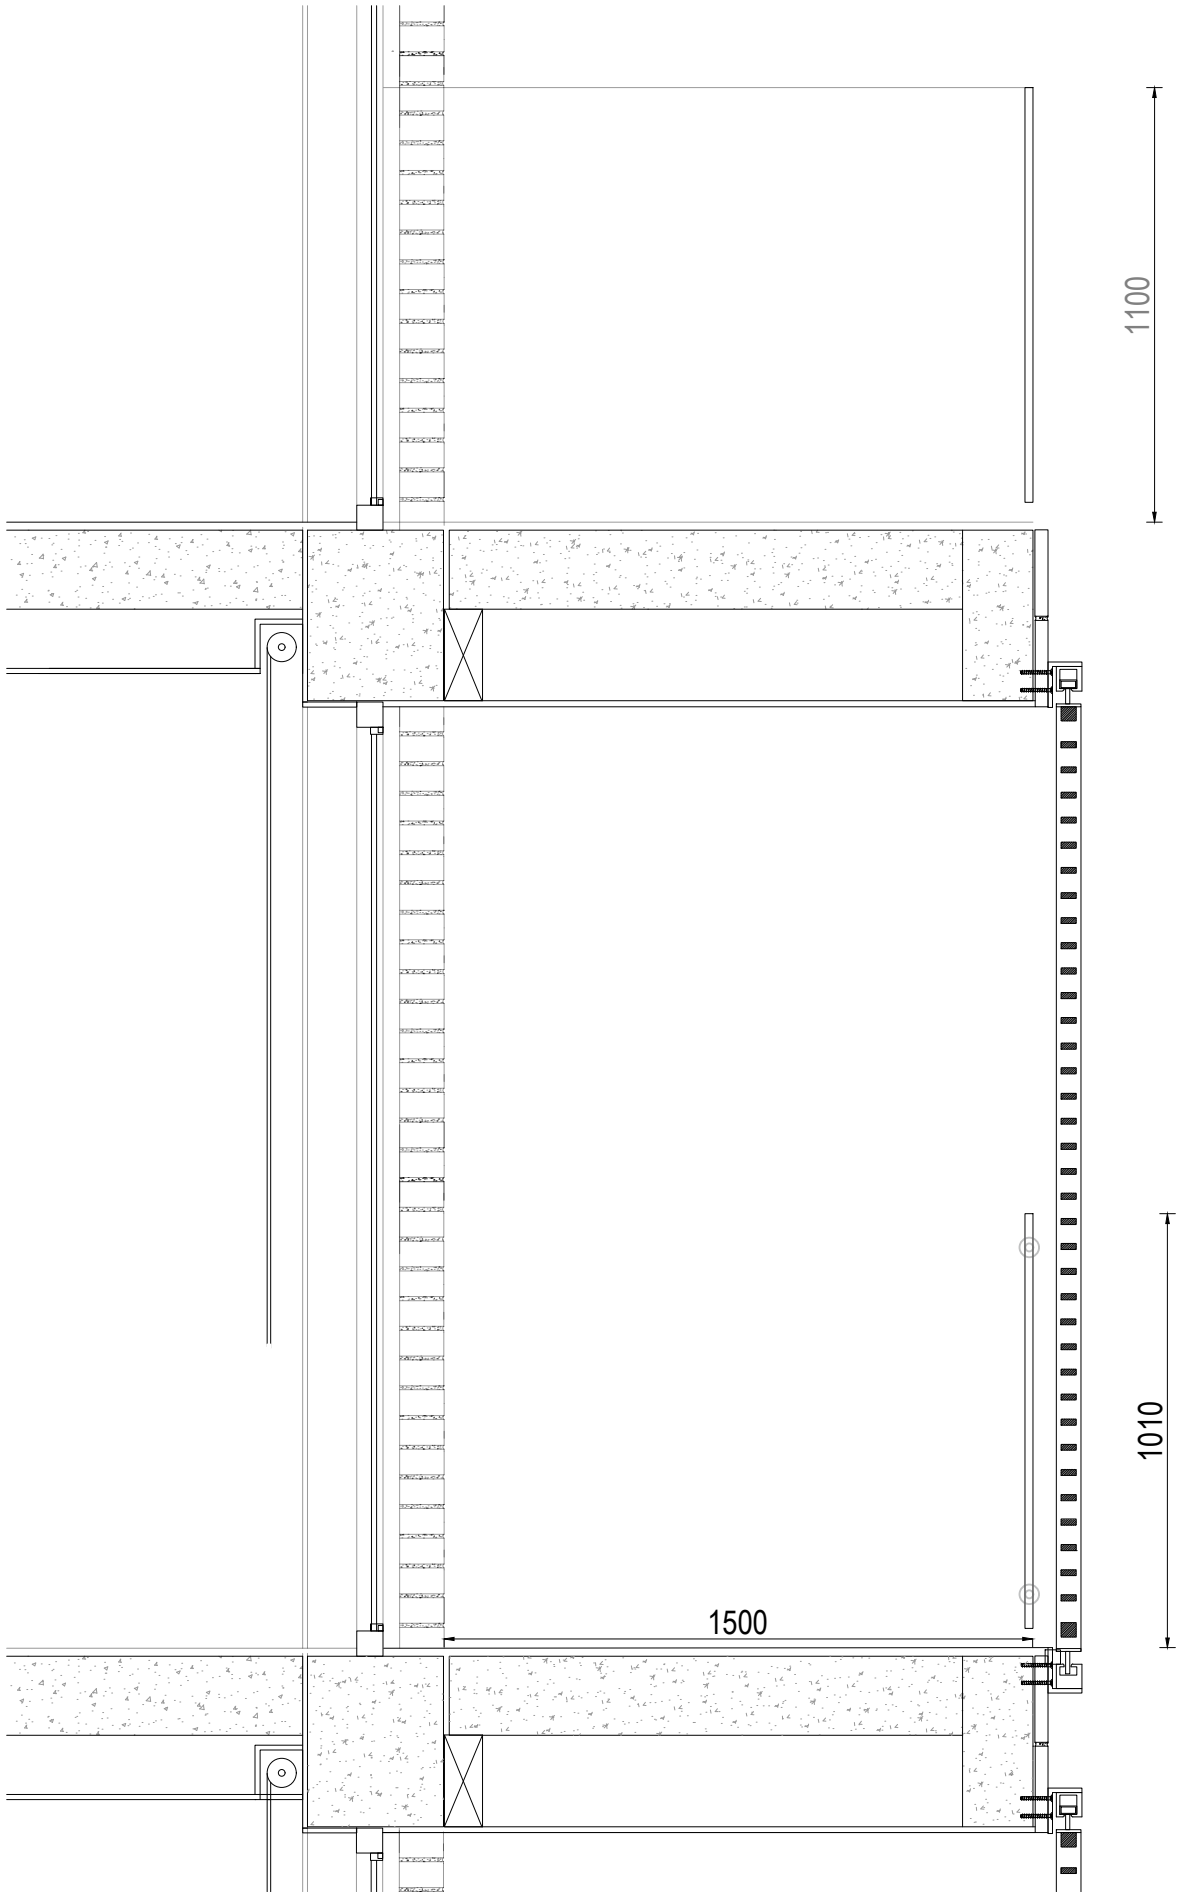


LOUVRE DETAIL PRINCIPLE
1:20 @ A2

KEY

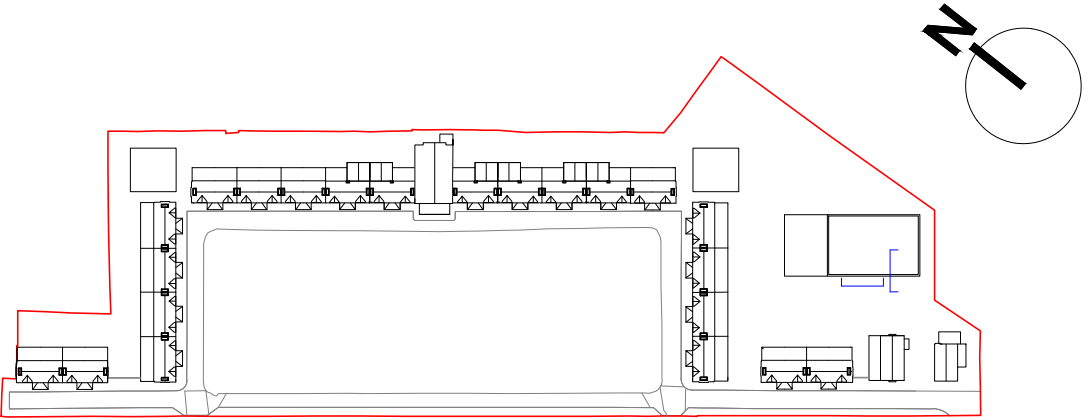

NOTES

- Louvres in hardwood or anodised aluminium painted in heritage colour to match windows
- Top and bottom rails for manual sliding
- Precedent image below

 

PROJECT

Edmansons Close
Bruce Grove
Haringey

CLIENT

The Drapers'

DRAWING ORIGINATOR

d+b studios
85 HOLMESDALE ROAD
TEDDINGTON TW11 9LQ
+44 (0) 7810 481 900
www.dplusbstudios.com

DRAWING TITLE

Apartment Building
Louvre details
(south elevation only)

JOB NO db-001		SCALE 1:50 @ A2	DRAWN BY PD		ISSUE DATE SEPT 2022		REVISION 00
DRAWING STATUS Planning			CHECKED BY PD		PAPER SIZE A2		
PROJECT CODE	COMPANY CODE	DOC. CODE	PACKAGE NO CODE	LEVEL	ZONE / SUBZONE	SUB ZONE	DRAWING NUMBER
EC	d+b	GA	XXX	00	XX	XXX	142