


NOTE: THIS DRAWING MUST NOT BE SCALED.
THE CONTRACTOR IS TO CHECK ALL DIMENSIONS ON SITE





ALMSHOUSE TYPICAL FRONT ELEVATION
1:50 @ A2

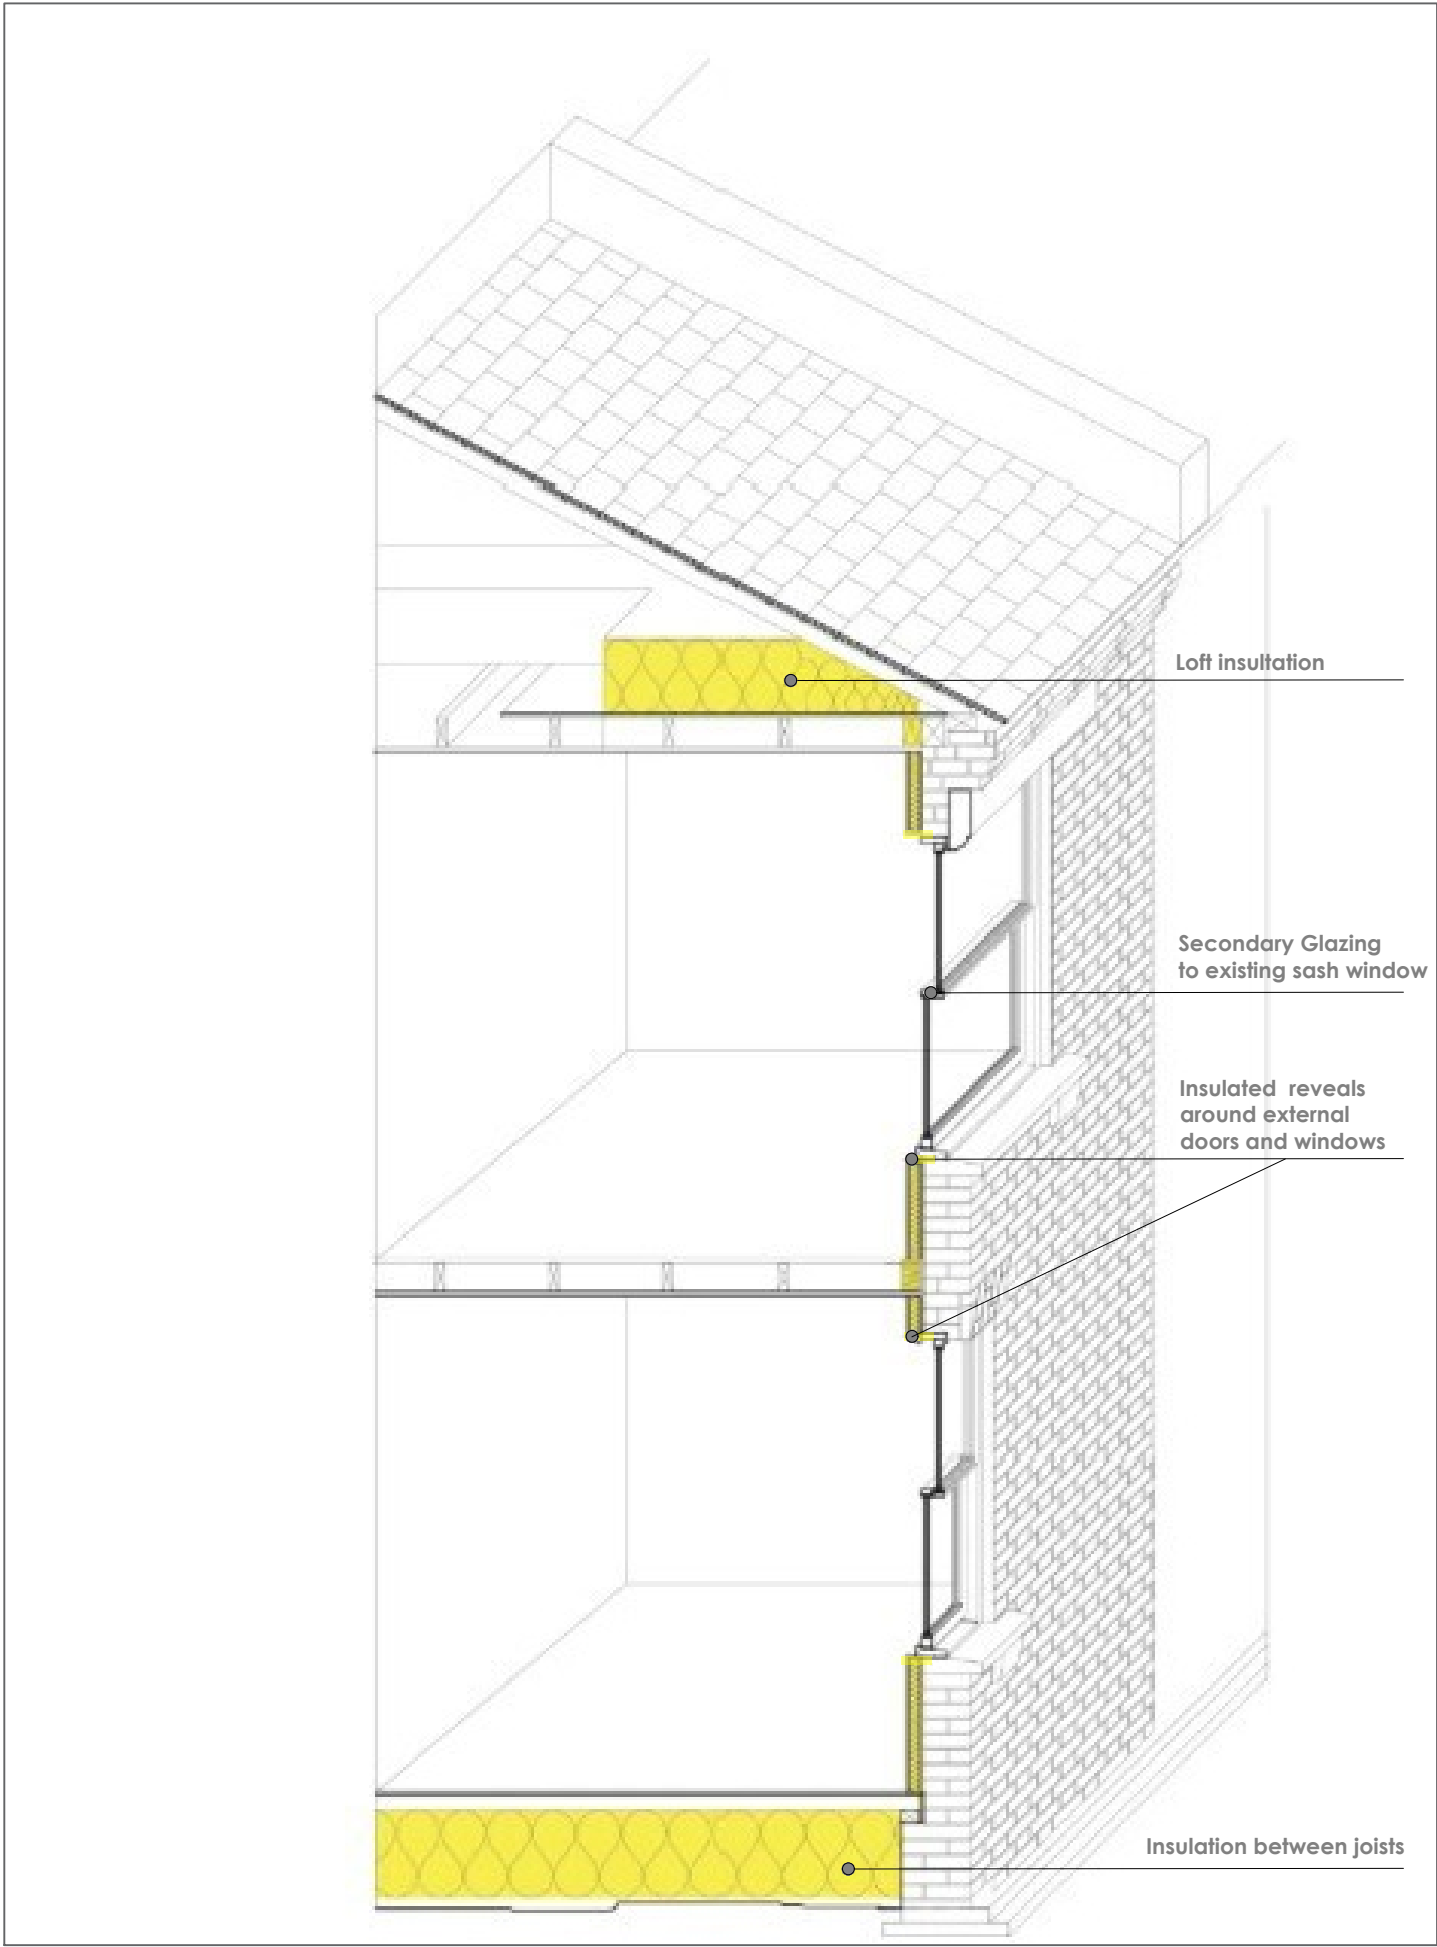

TYPICAL INDICATIVE SECTION
With retrofitted insulation

KEY

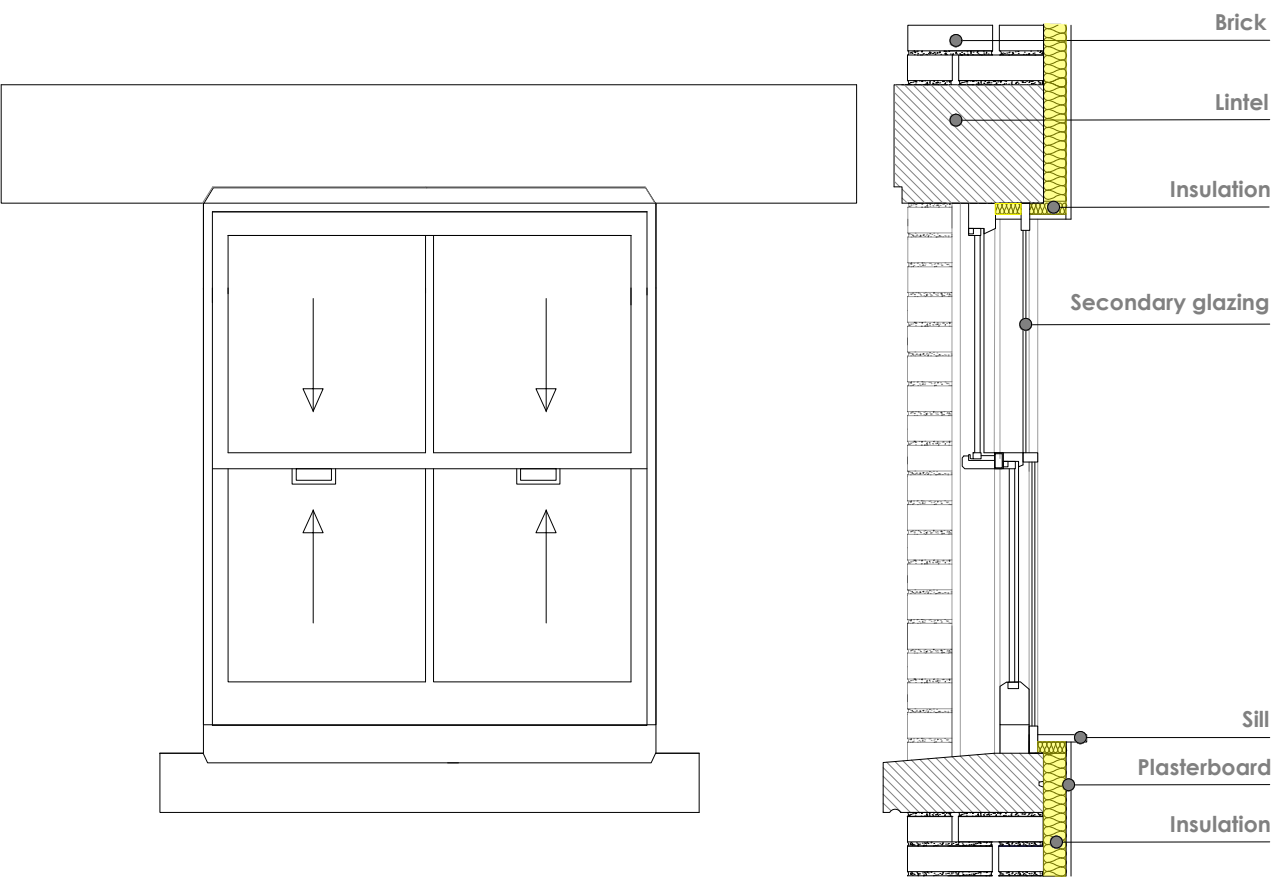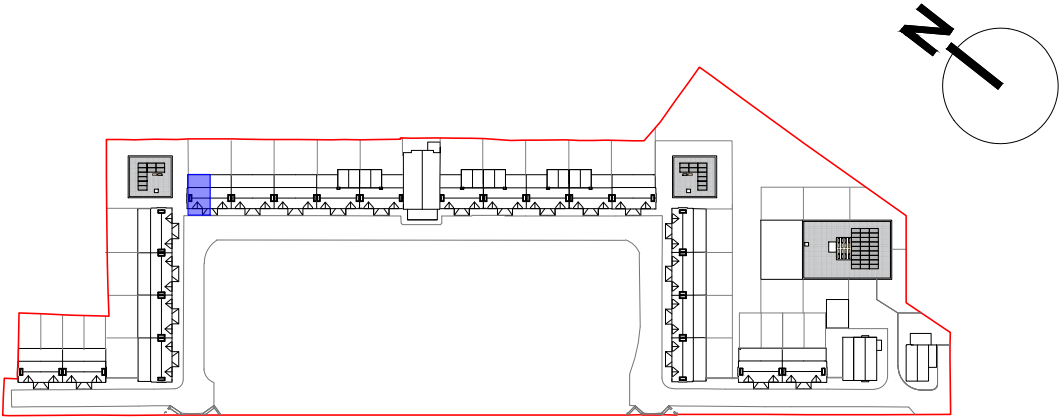

EXISTING WINDOW RETROFIT
Indicative detail 1:20 @ A2



PROJECT

Edmansons Close
Bruce Grove
Haringey

CLIENT

The Drapers'

DRAWING ORIGINATOR

d+b studios
85 HOLMESDALE ROAD
TEDDINGTON TW11 9LQ
+44 (0) 7810 481 900
www.dplusbstudios.com

DRAWING TITLE

Retrofitting
Details

JOB NO db-001		SCALE Varies	DRAWN BY PD		ISSUE DATE SEPT 2022		REVISION 00
DRAWING STATUS Planning			CHECKED BY PD		PAPER SIZE A2		
PROJECT CODE	COMPANY CODE	DOC. CODE	PACKAGE NO CODE	LEVEL	ZONE / SUBZONE	SUB ZONE	DRAWING NUMBER
EC	d+b	GA	XXX	00	XX	XXX	160