




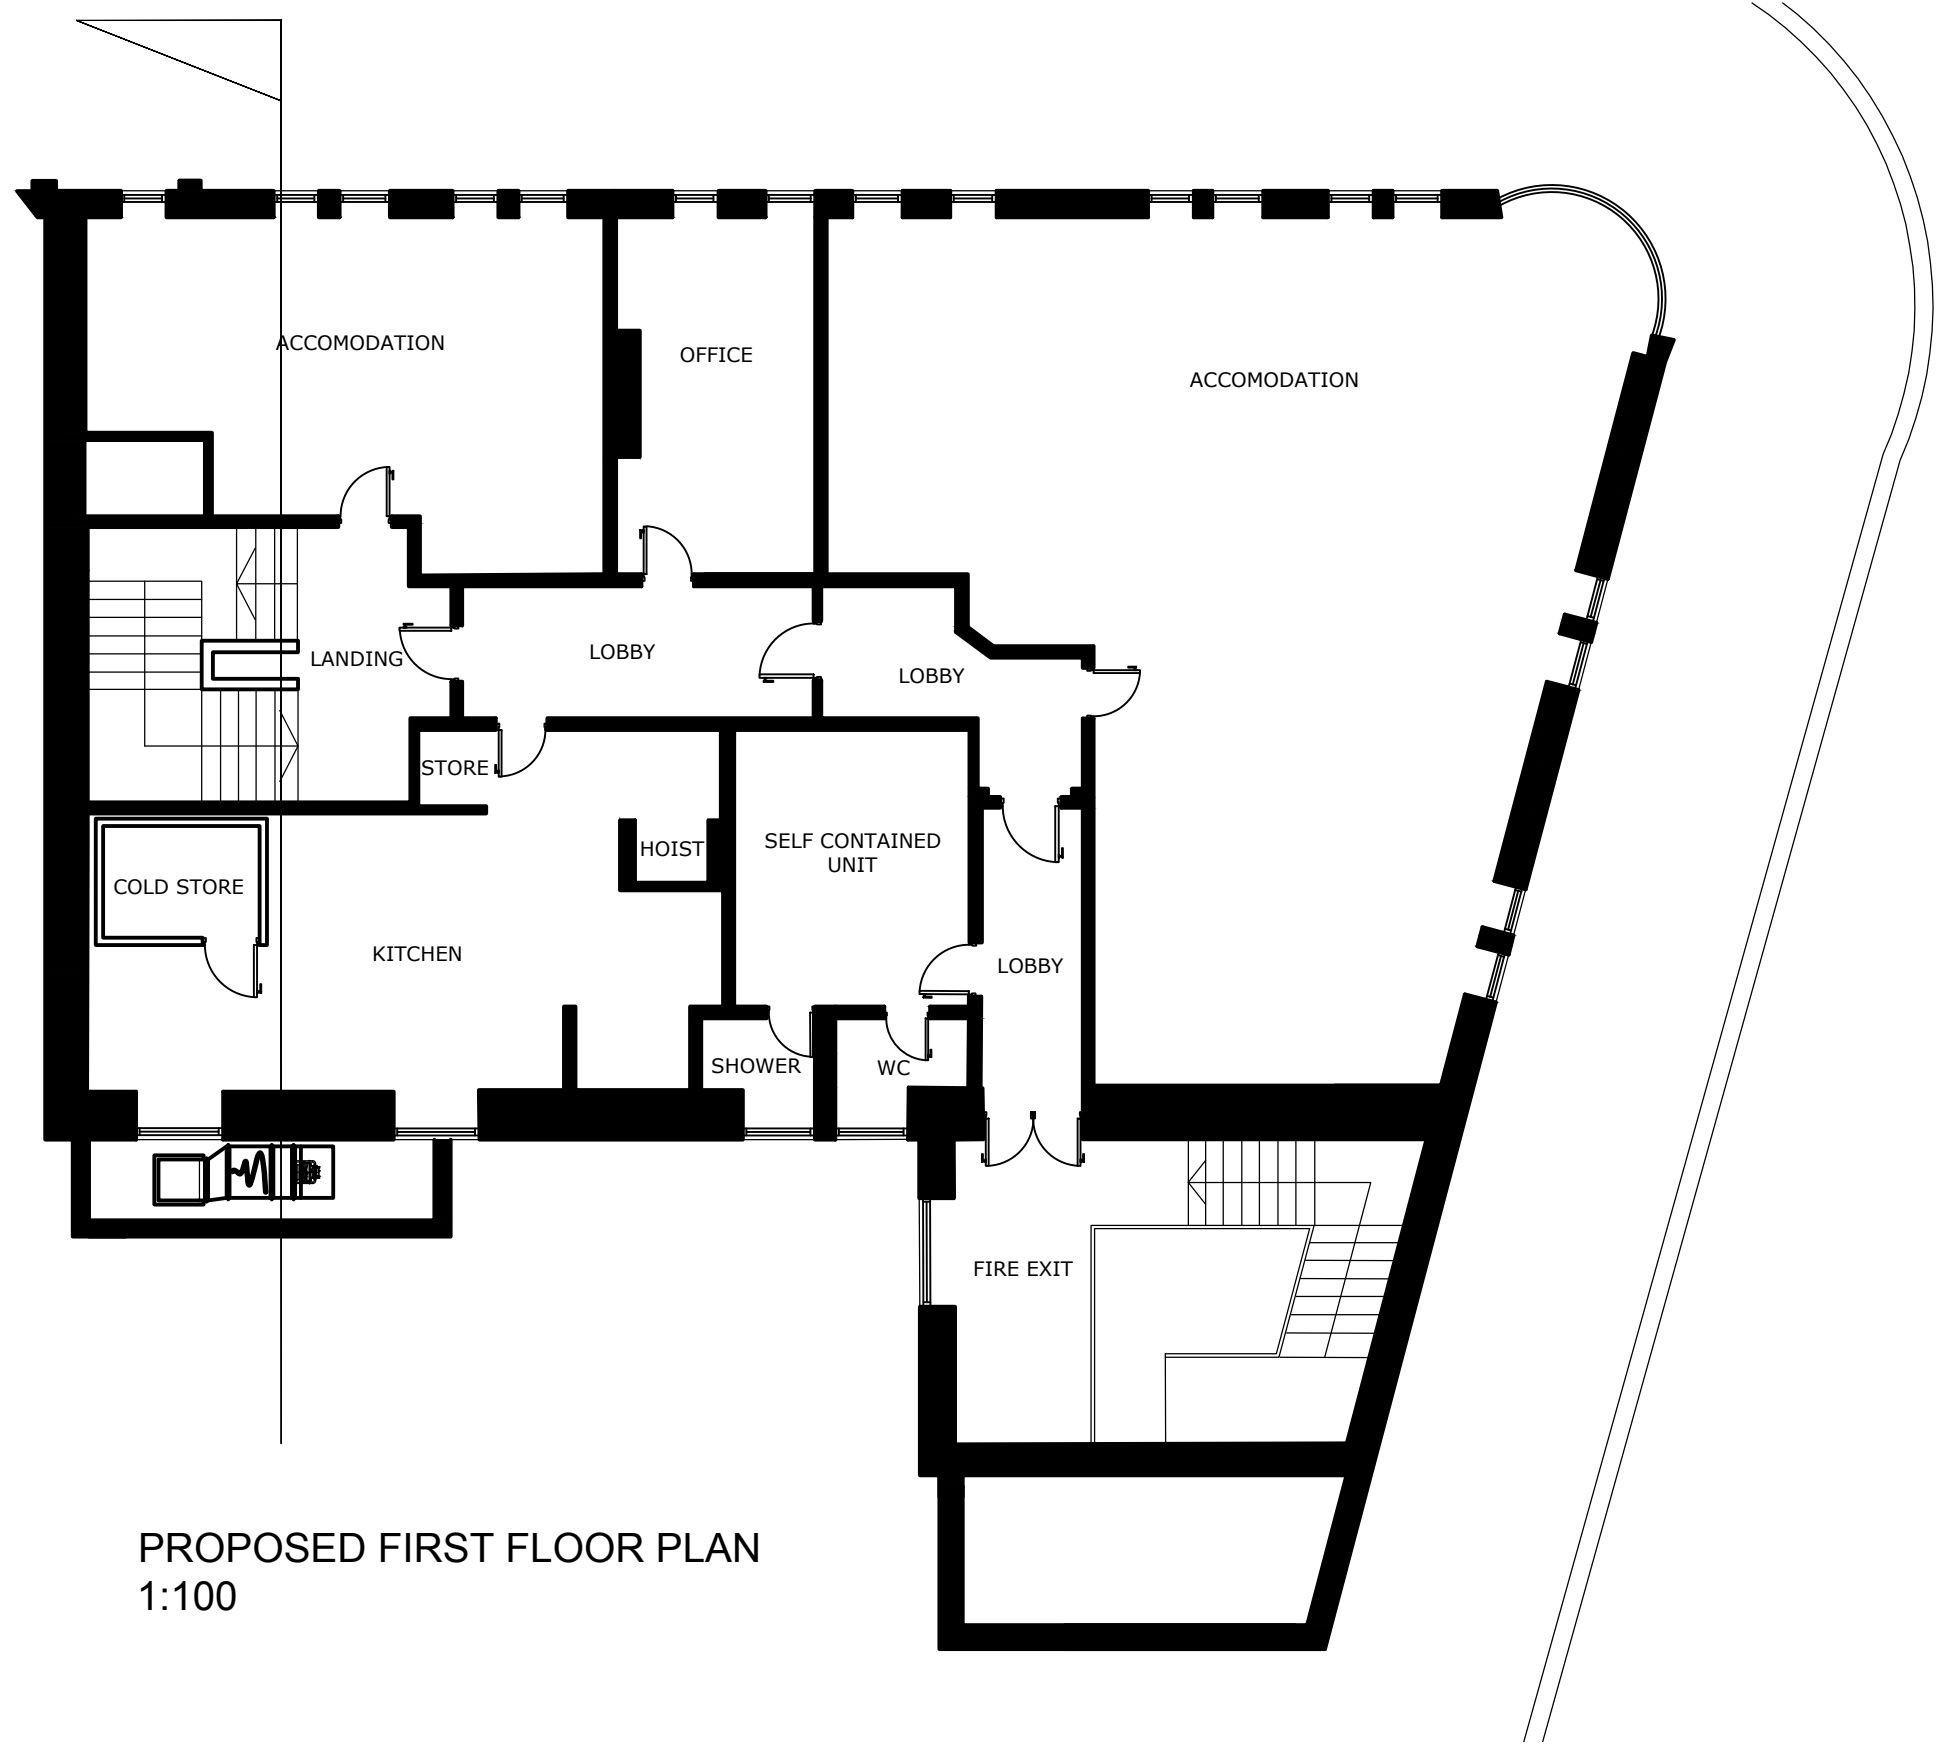

PROPOSED FIRST FLOOR PLAN
1:100

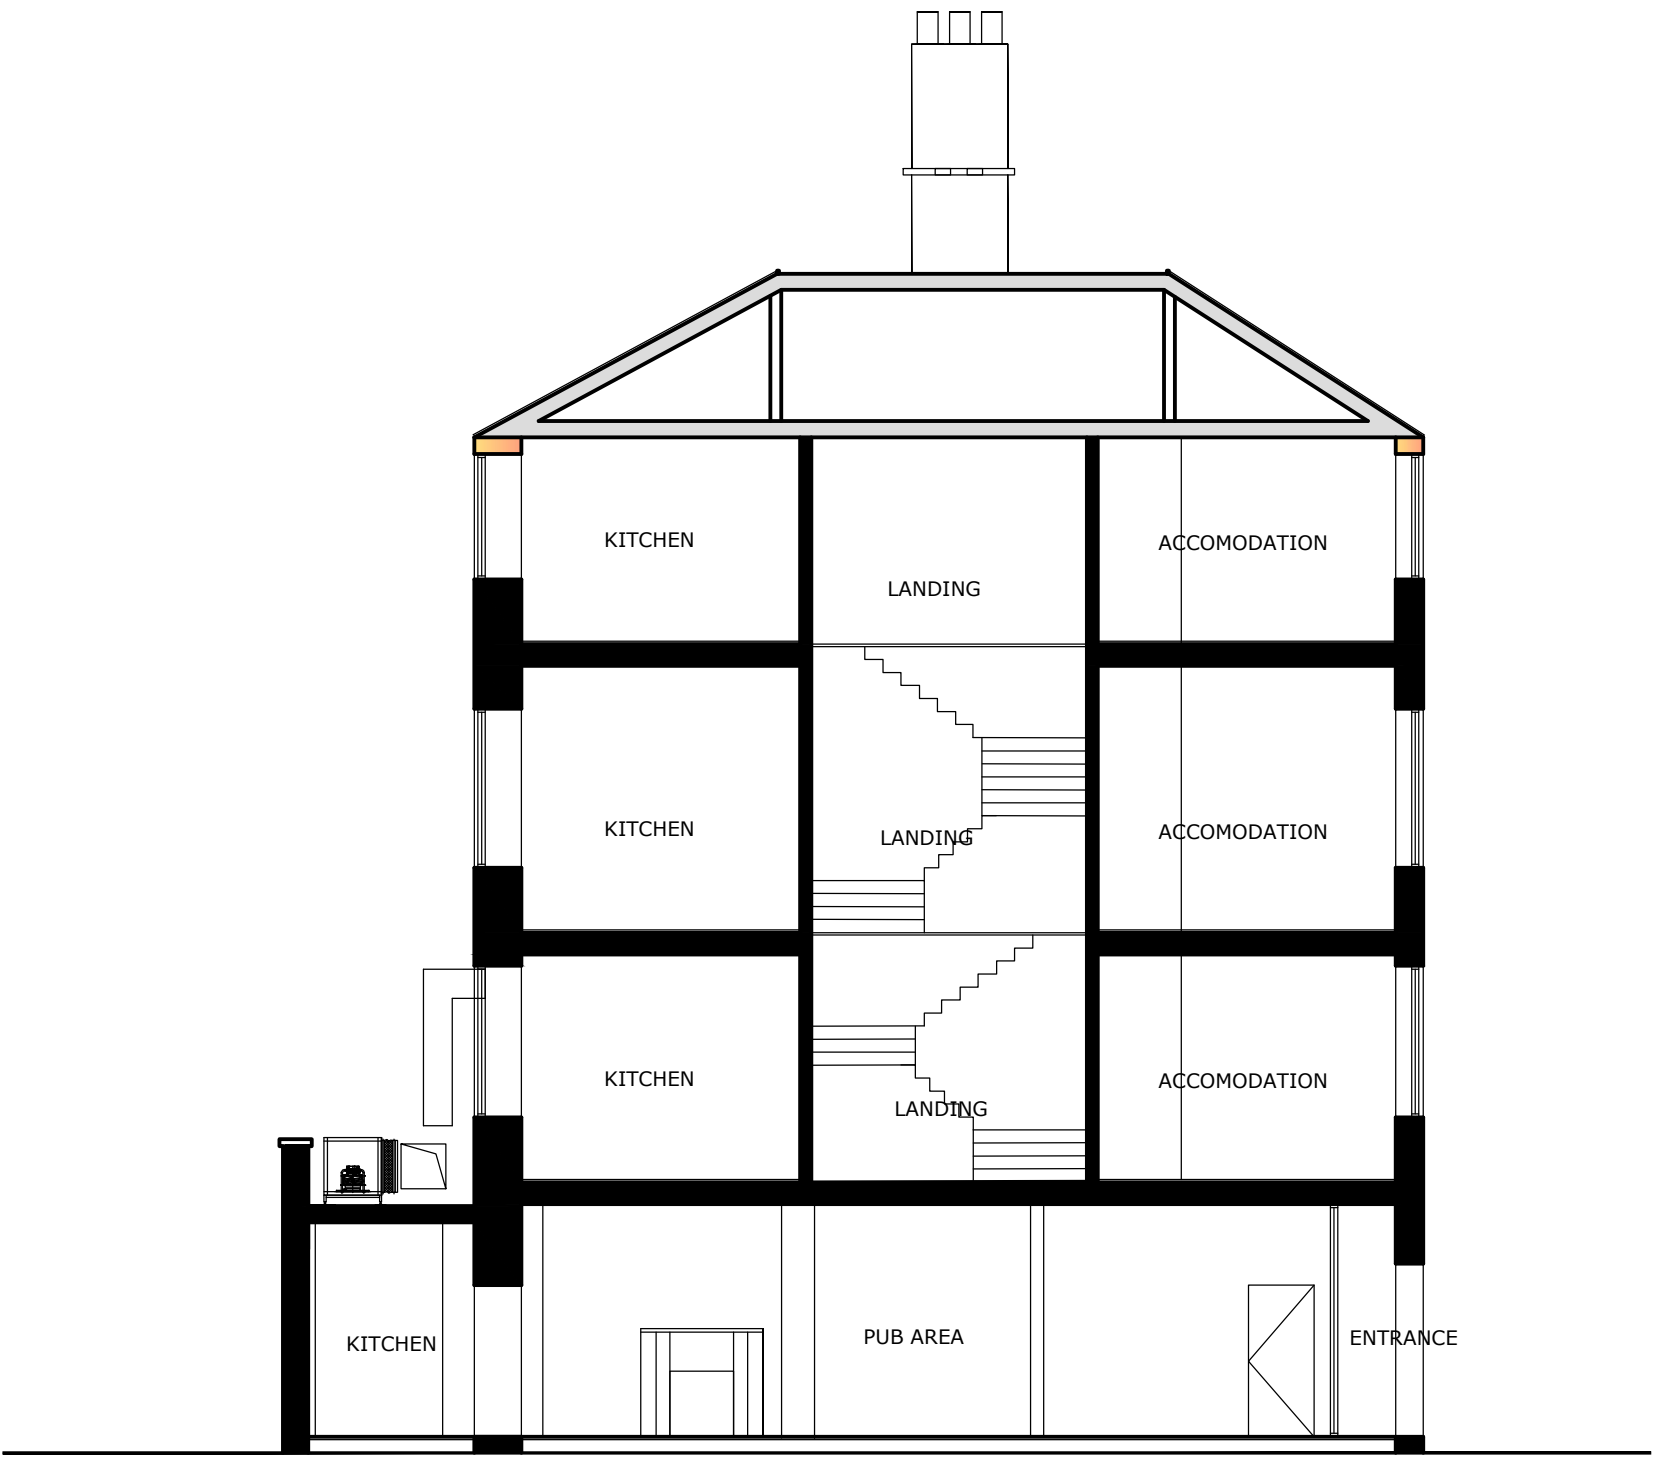

PROPOSED SECTION
1:100

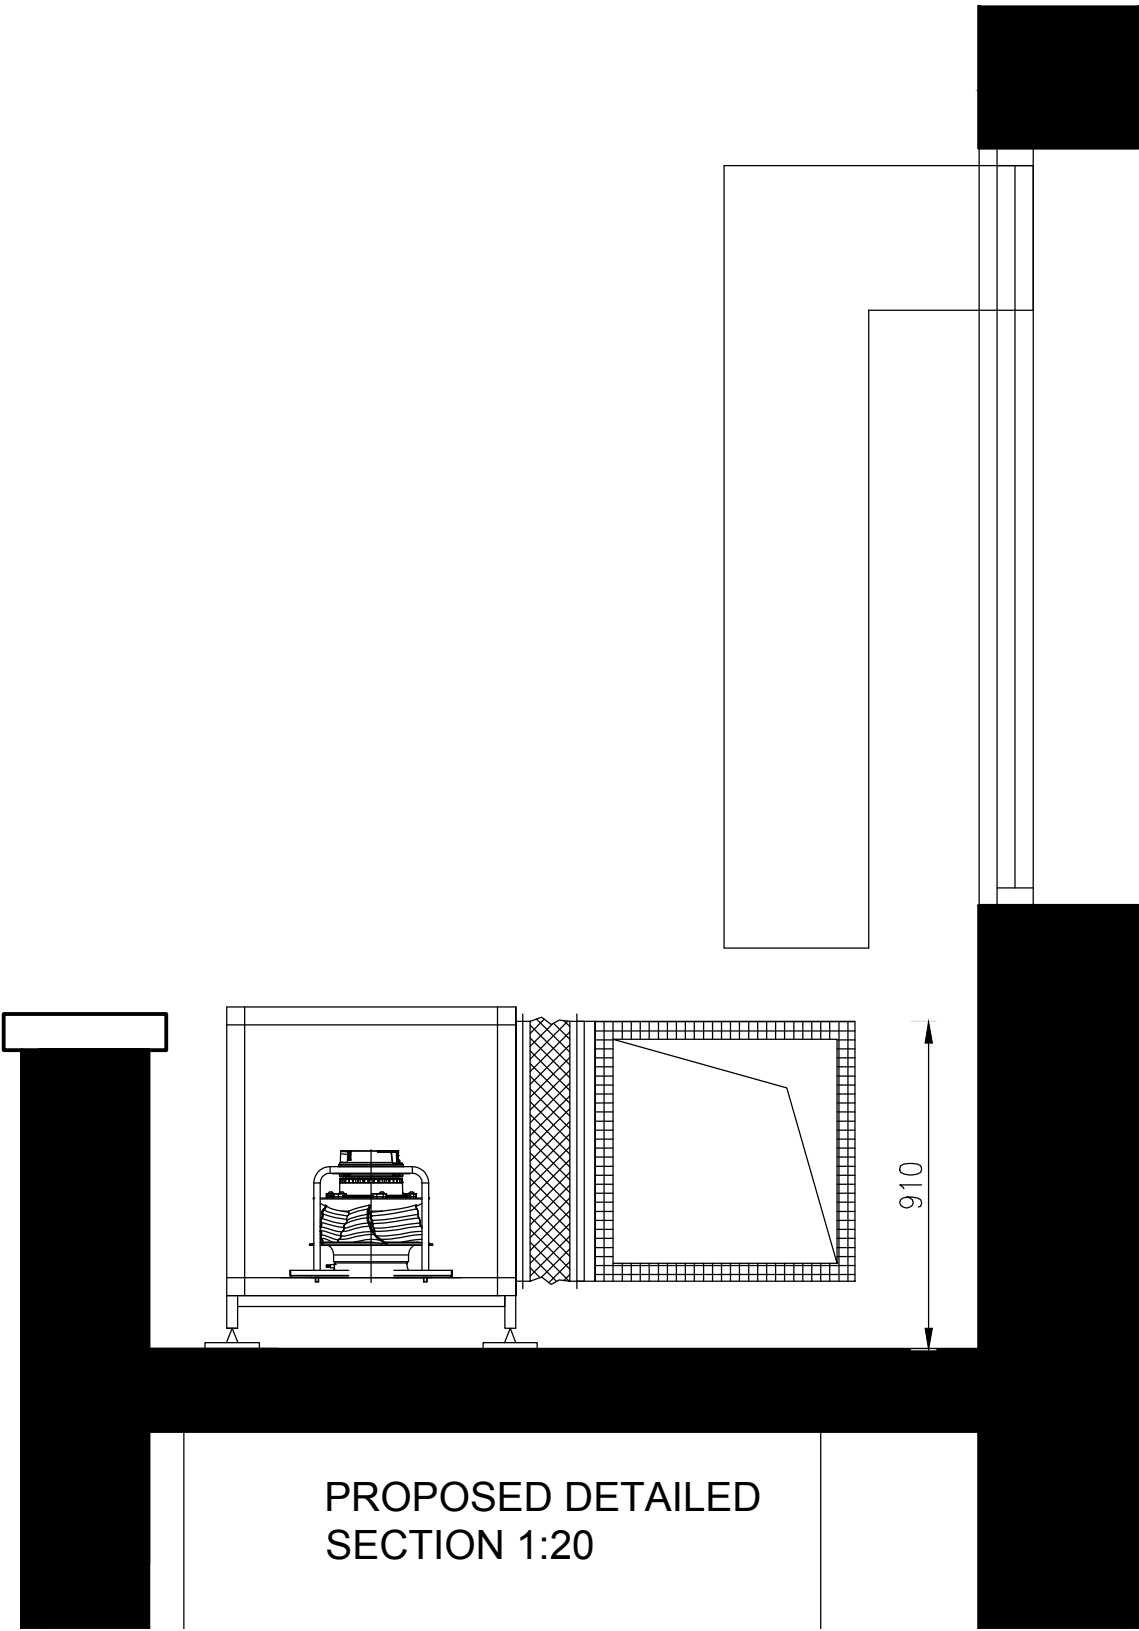


PROPOSED DETAILED
SECTION 1:20



Rear Elevation


Rear Elevation

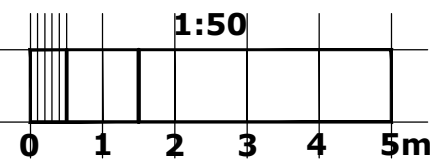

PROPOSED REAR ELEVATION
1:100



Front Elevation

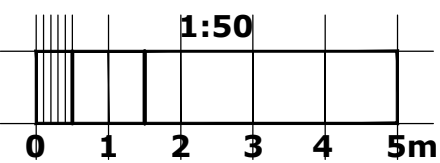

PROPOSED SIDE ELEVATION
1:100

REV A: KITCHEN VENTILATION ACOUSTIC TREATMENTS
ADDED 180825 LA
REV B: SECTION UPDATED TO MATCH ELEVATIONS
131025

Tel: 01924 252 482
Email: studio@spatialized.com
Web: www.spatialized.com

1 Navigation Court
Calder Park
Wakefield
WF2 7BJ

PLANNING
ISSUE

Title PROPOSED REPLACEMENT
KITCHEN VENTILATION

Address THE QUEENS
26 BROADWAY PARADE
LONDON
N8 9DE

Date APRIL 24 Revision B

Drawn MR Job No 02-24-1379

Scale 1:100 @A1 Dwg No 12

Copyright - This drawing & design and all the information contained therein is the sole copyright of Spatialized Ltd - and reproduction in any form is forbidden unless permission is obtained in writing.

CONTRACTORS PLEASE NOTE:

1. Warning: no dimensions are to be scaled from this drawing. All Contractors must visit site and be responsible for taking & checking all dimensions relative to this work. The Designer must be advised of any discrepancies in writing.

2. Any discrepancies between drawings & specification should be reported to the Designer prior to any work commencing.

3. All fixtures and fittings should be fixed/installed in line with industry standards and comply with HSE, CDM, CQC and the regulations outlined by any other regulatory body applicable.