


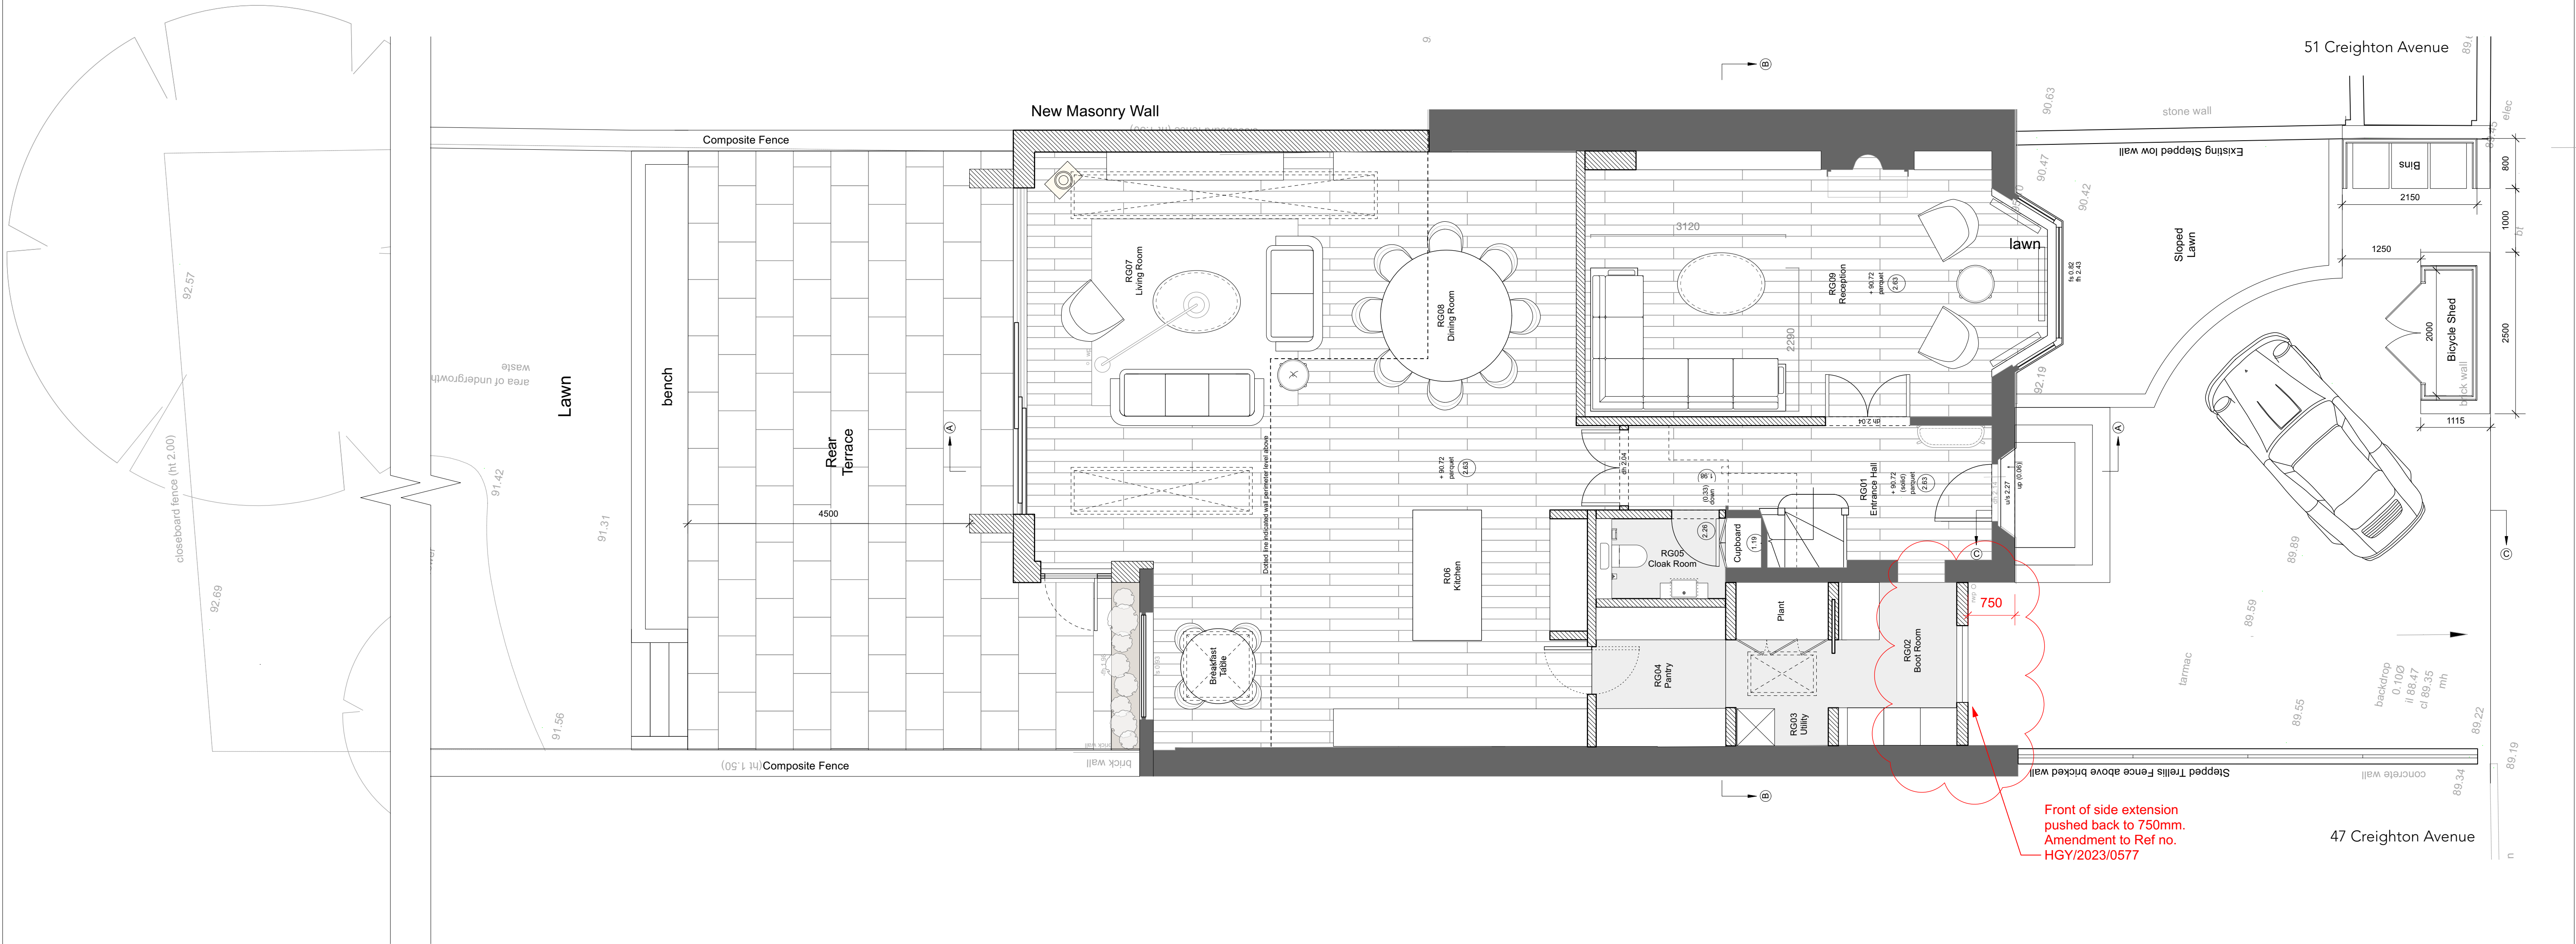

PROPOSED GROUND FLOOR PLAN WITH GARDEN

Scale 1 : 100 @ A3

6.	Front of Side Extension Pushed Back	Rev F	23 June 2023
5.	Drawing Revised	Rev E	22 Feb 2023
4.	Drawing Revised	Rev D	14 Feb 2023
3.	Drawing Revised	Rev C	24 Jan 2023
2.	Drawing Revised	Rev B	20 Jan 2023
1.	Drawing Added	Rev A	12 Jan 2023

no.	revision	date
dwg type	PROPOSED	
dwg status	PLANNING	
Sacks Maguire Architects		
Unit 10 Iron Bridge House, 3 Bridge Approach London NW1 8BD M: 07956963938 T: 02077229298		
Project 49 Creighton Avenue, London, N10 1NR		
Title PLAN - Proposed Ground Floor with Garden		
Client The Residents		
scale	1:50 @ A1 1:100 @ A3	drawn JJ date 23 June 2023
job number	722	drawing number P100-1 revision F