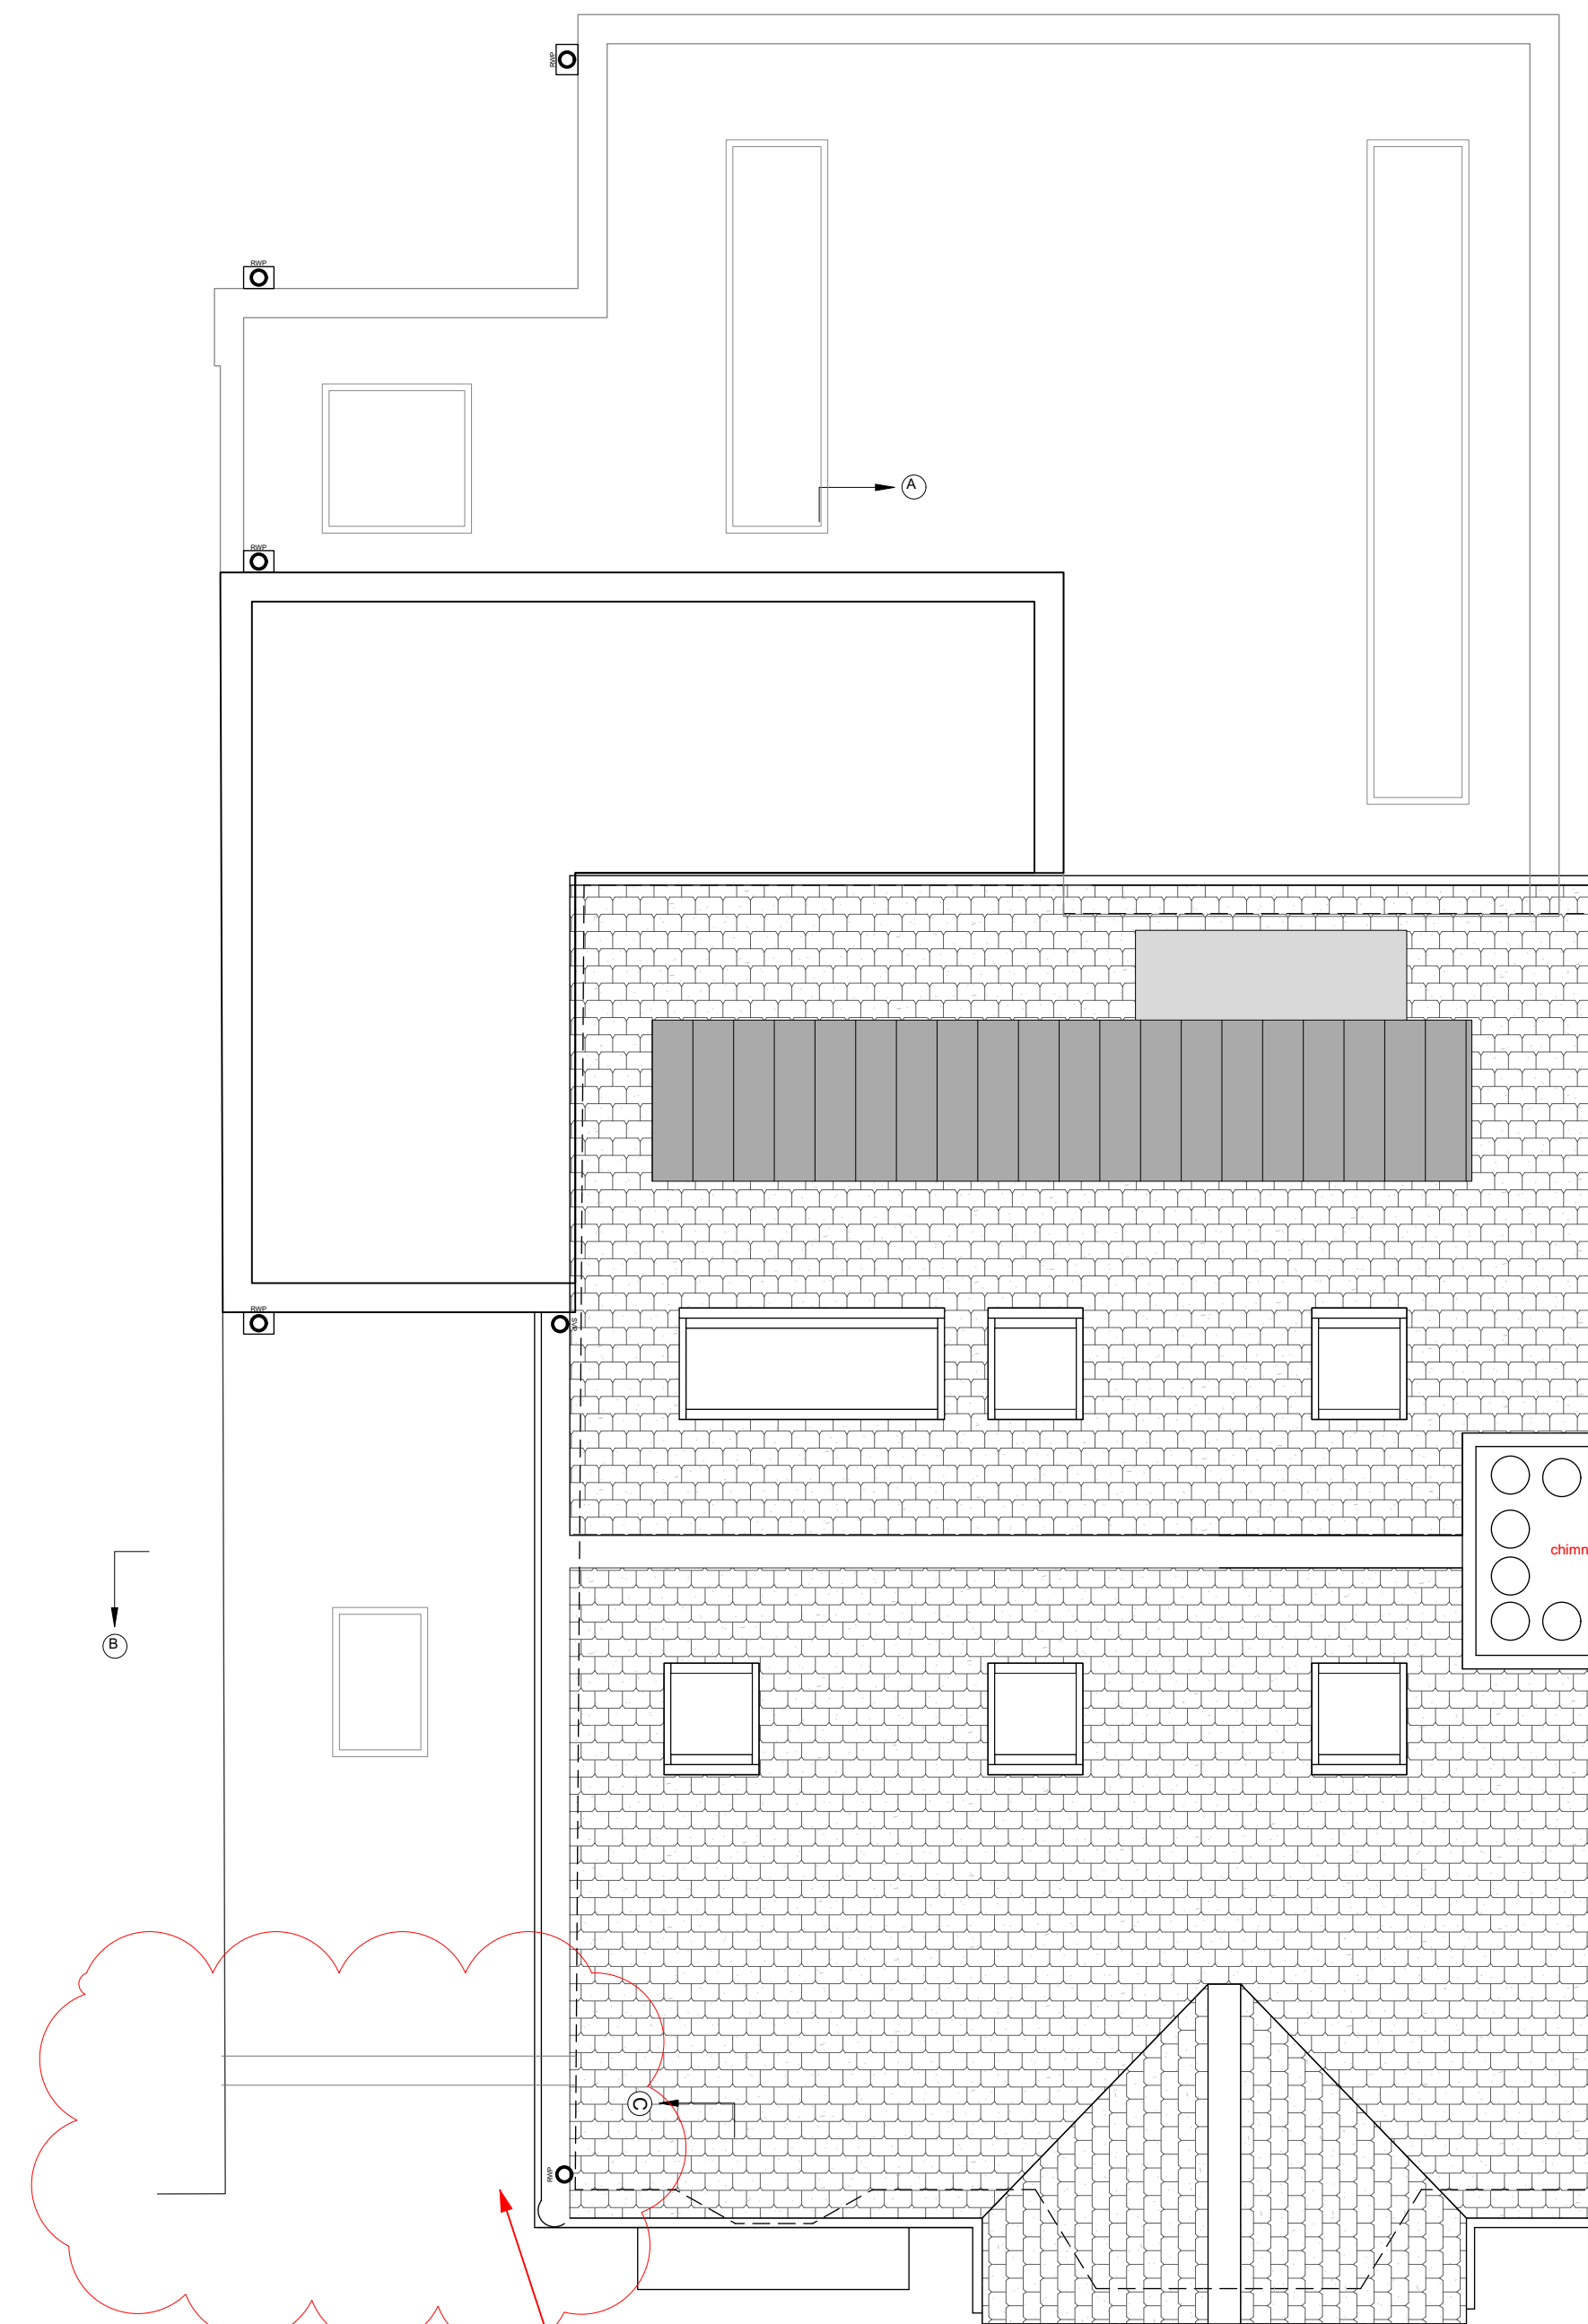
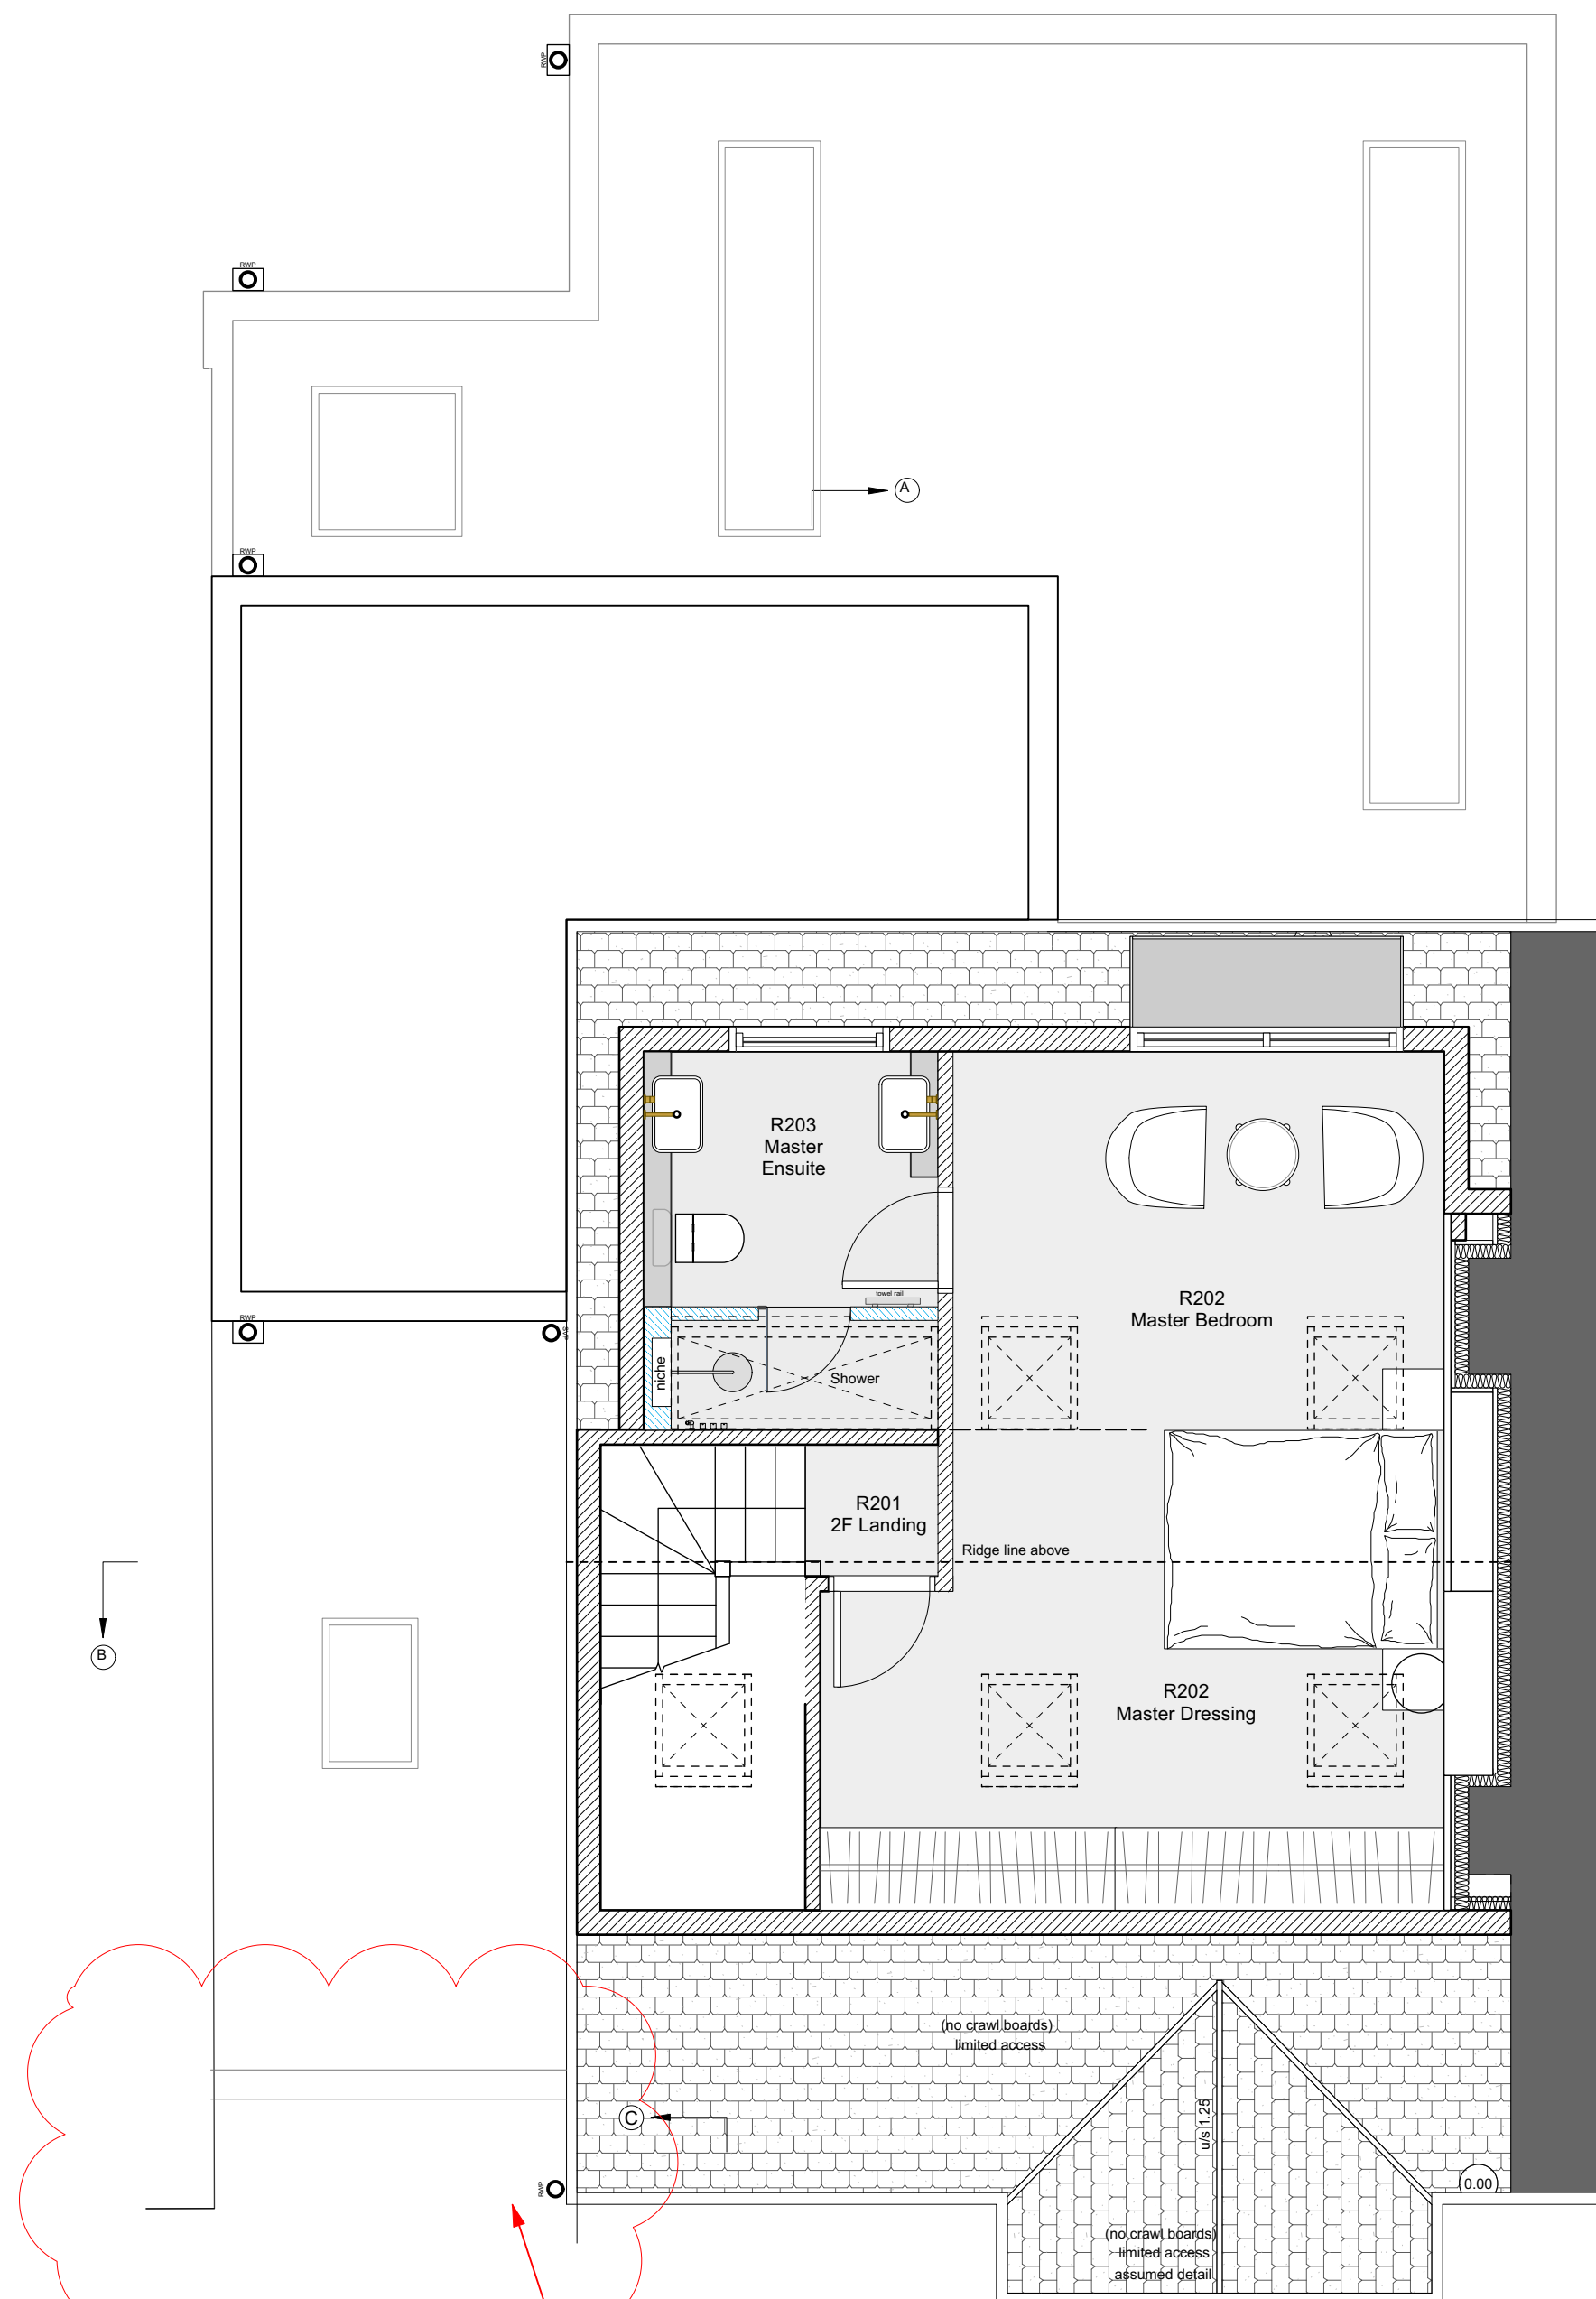


5.	Front of Side Extension Pushed Back	Rev E	23 June 2023
4.	Drawing Revised	Rev D	14 Feb 2023
3.	Drawing Revised	Rev C	24 Jan 2023
2.	Drawing Revised	Rev B	20 Jan 2023
1.	Drawing Added	Rev A	12 Jan 2023

no.	revision	date
dwg type	PROPOSED	
dwg status	PLANNING	
 Sacks Maguire Architects		
Unit 10 Iron Bridge House, 3 Bridge Approach London NW1 8BD M: 07956963938 T: 02077229298		
Project 49 Creighton Avenue, London, N10 1NR		
Title PLAN - Proposed Loft and Roof Plan		
Client The Residents		
scale	1:50 @ A1 1:100 @ A3	date 23 June 2023
job number	drawing number	revision
722	P101	E