



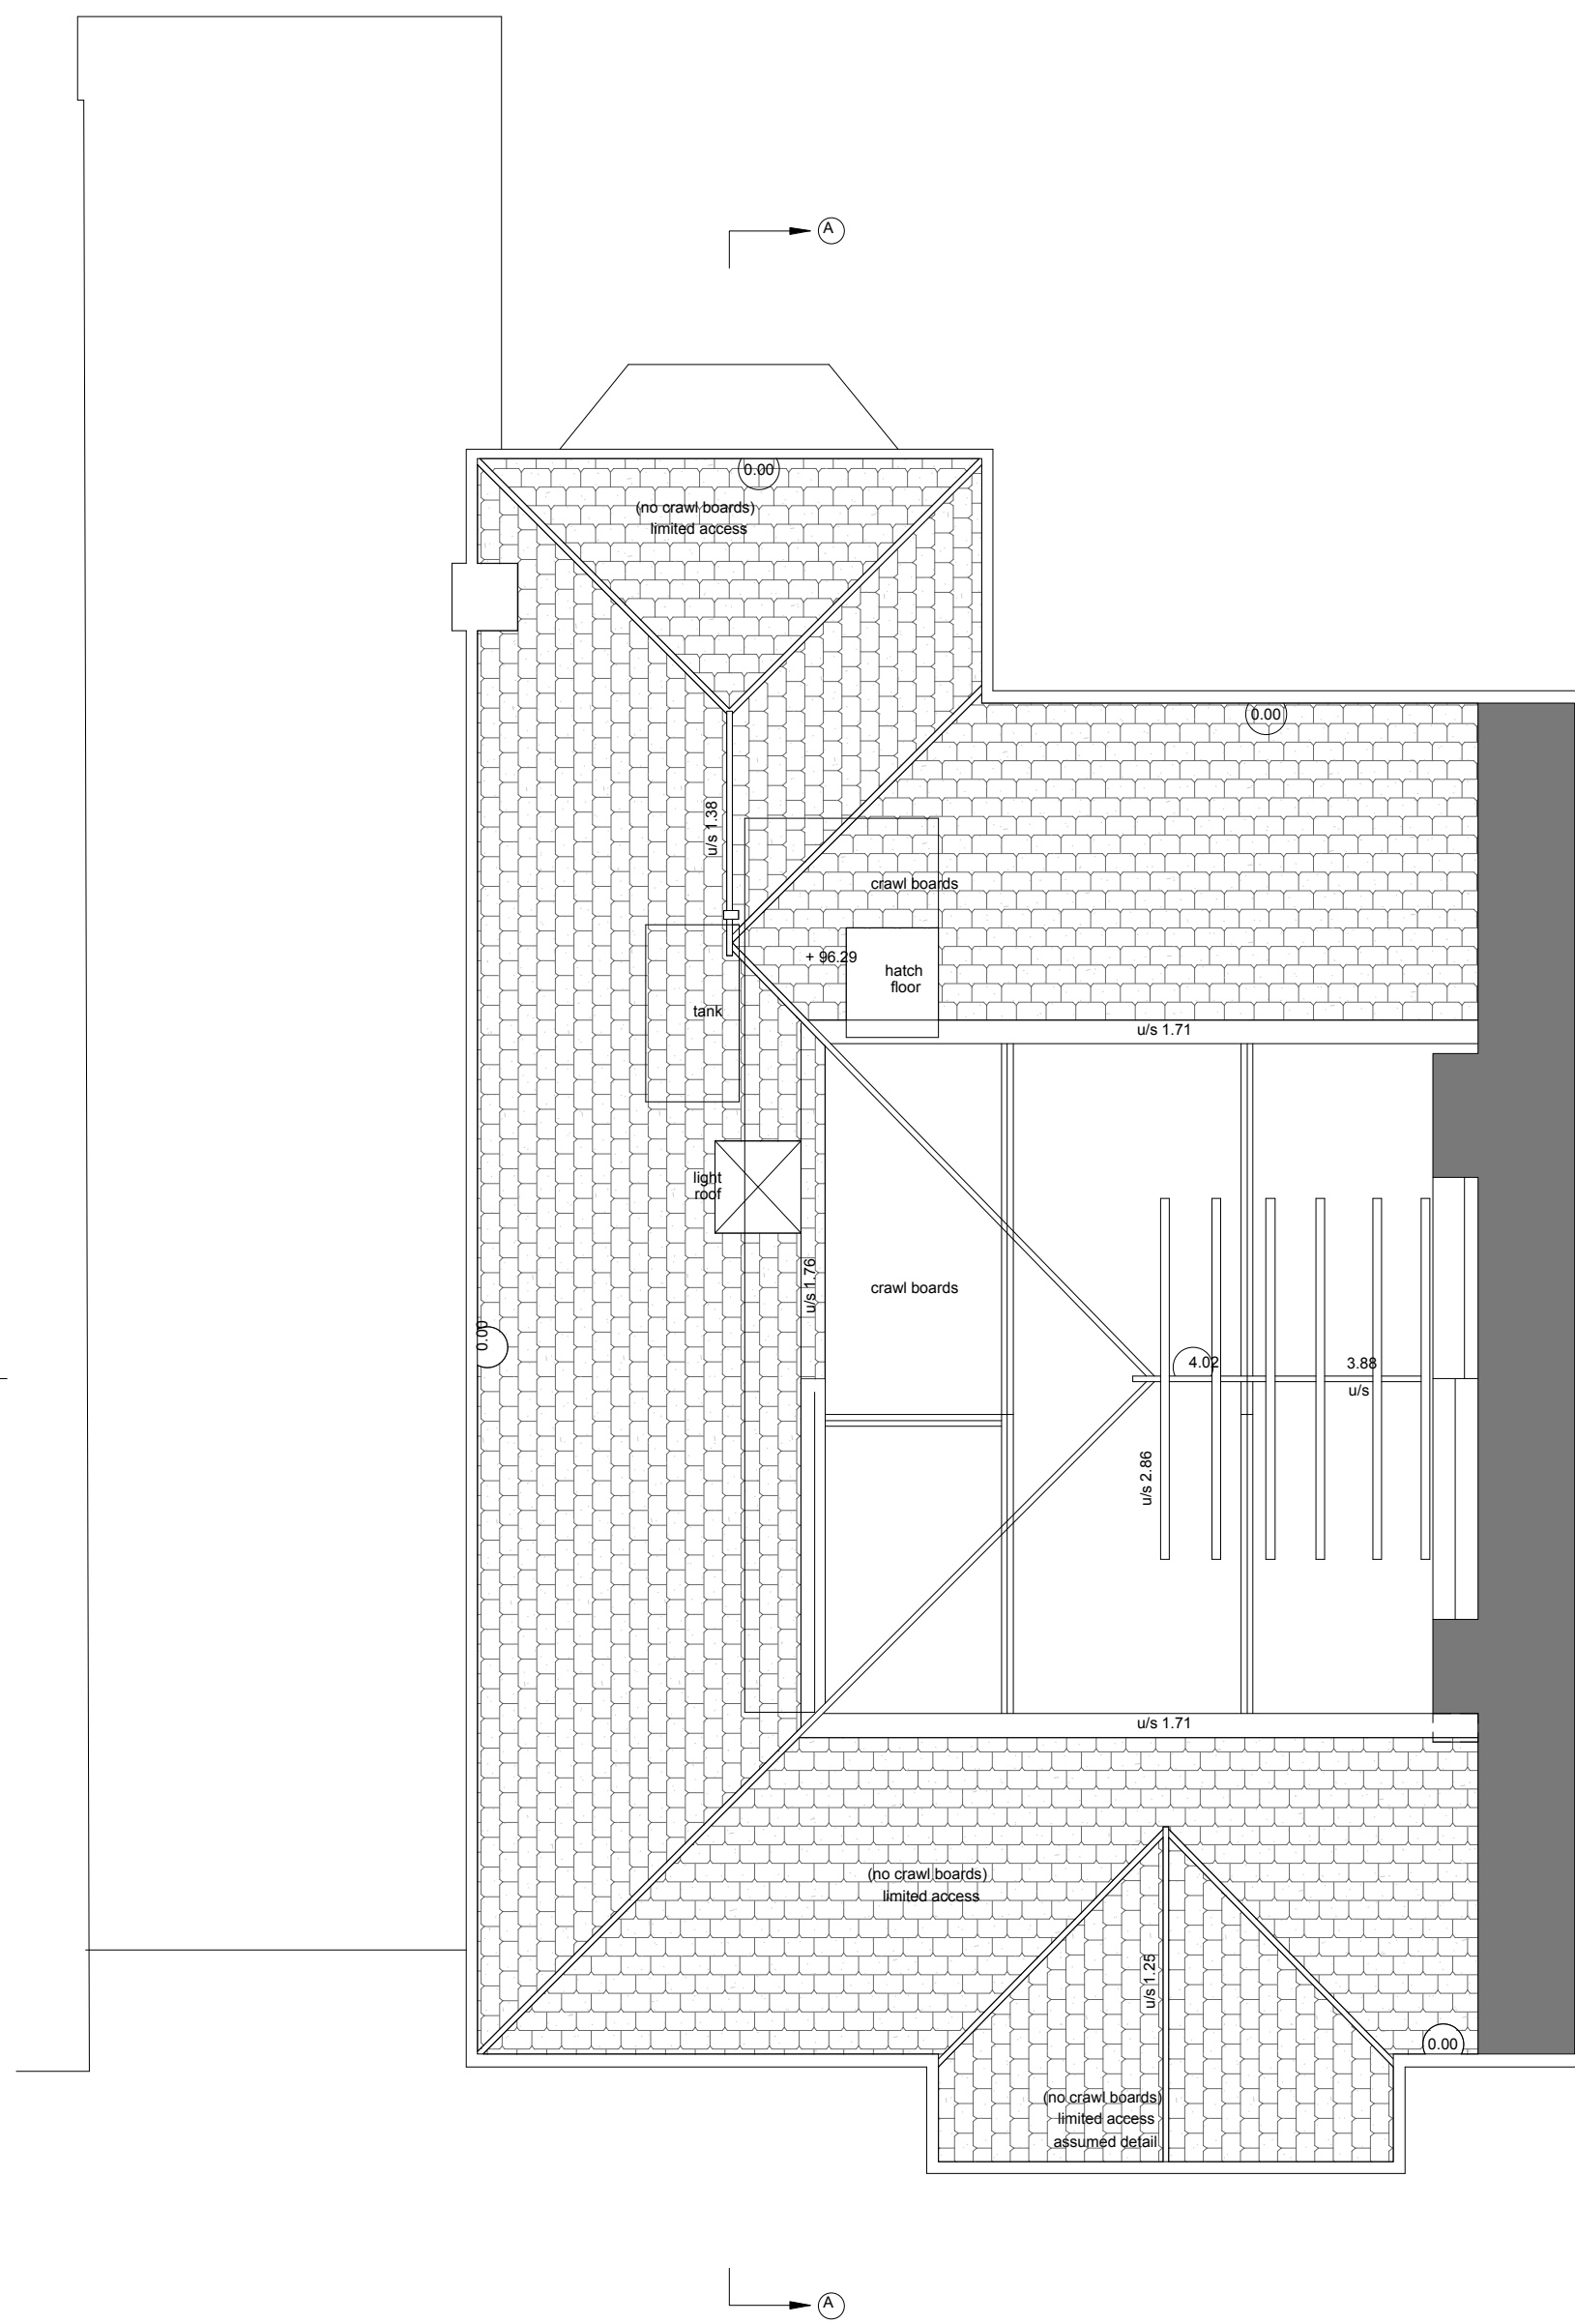


EXISTING LOFT FLOOR PLAN

Scale 1 : 100 @ A3

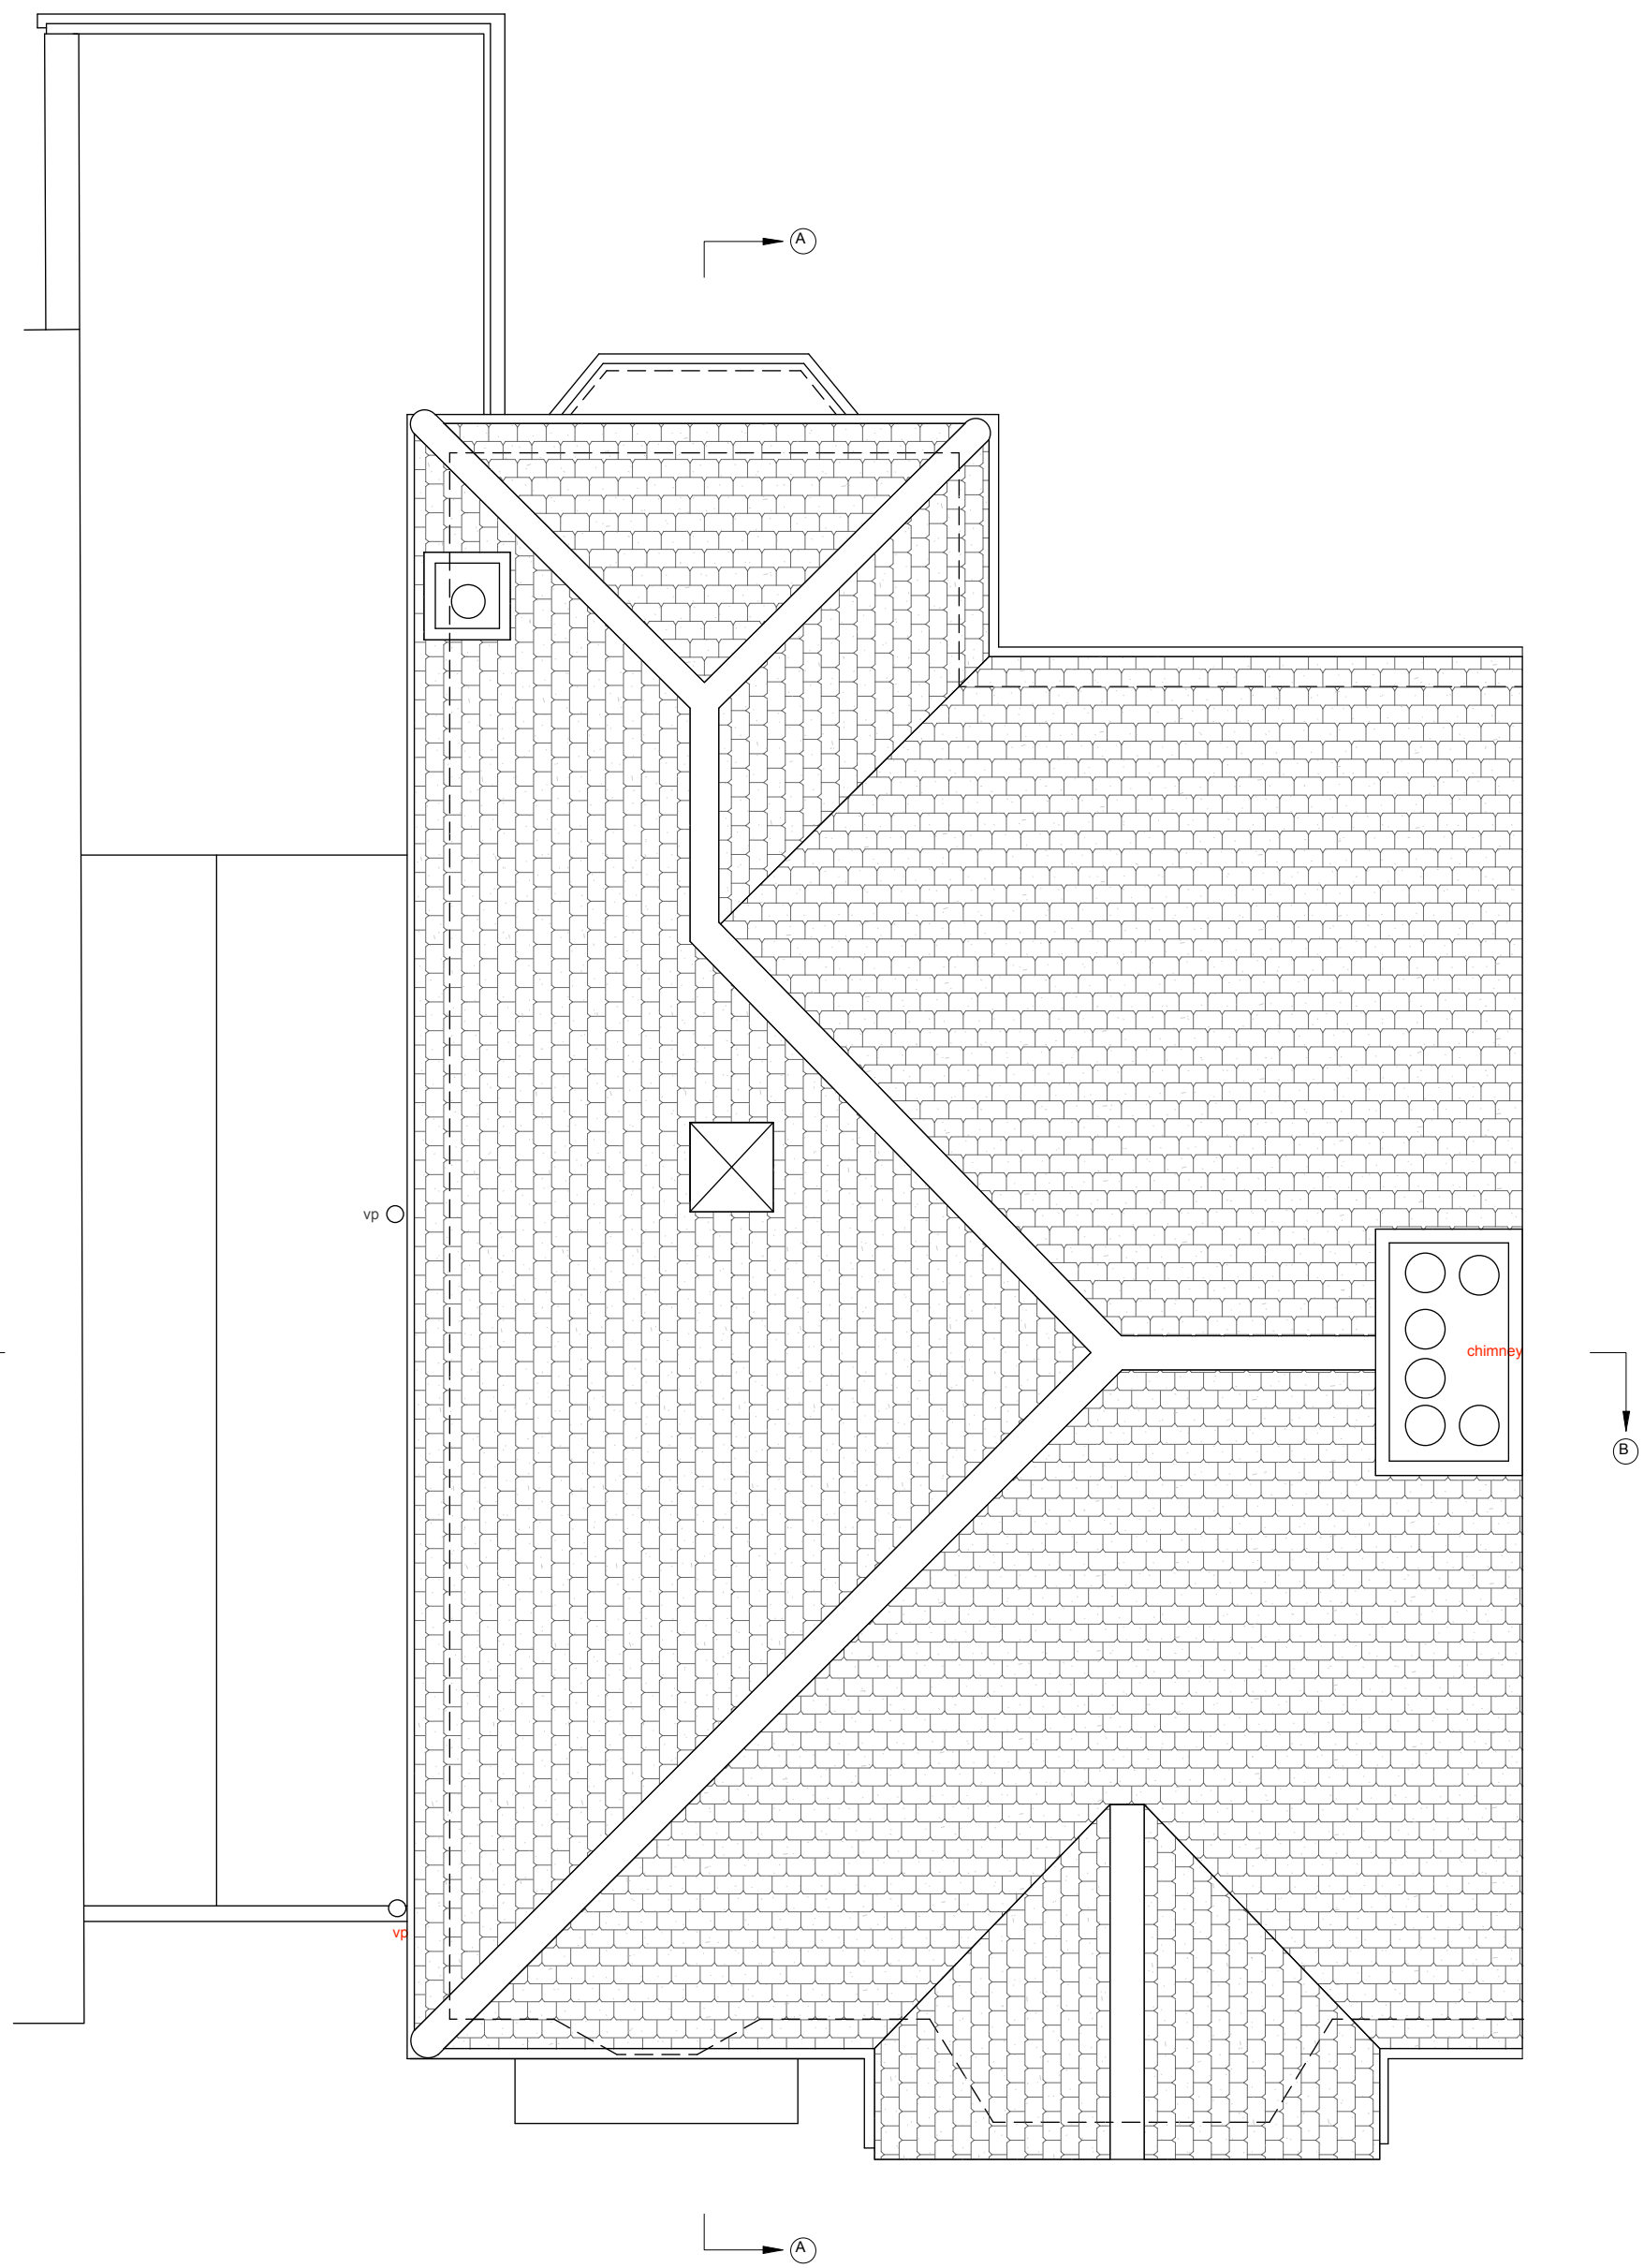

EXISTING ROOF PLAN

Scale 1 : 100 @ A3

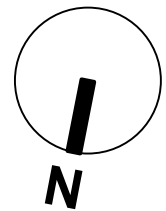

1. Midland Survey Import		Rev A	22 Dec 2022
no.	revision	date	
dwg type	EXISTING		
dwg status	PLANNING		
 Sacks Maguire Architects Unit 10 Iron Bridge House, 3 Bridge Approach London NW1 8BD M: 07956963938 T: 02077229298 Project 49 Creighton Avenue, London, N10 1NR Title PLAN - Existing Loft and Roof Plan Client The Residents scale 1:50 @ A1 1:100 @ A3 drawn JJ date 22 Dec 2022 job number 722 drawing number 012 revision A			