



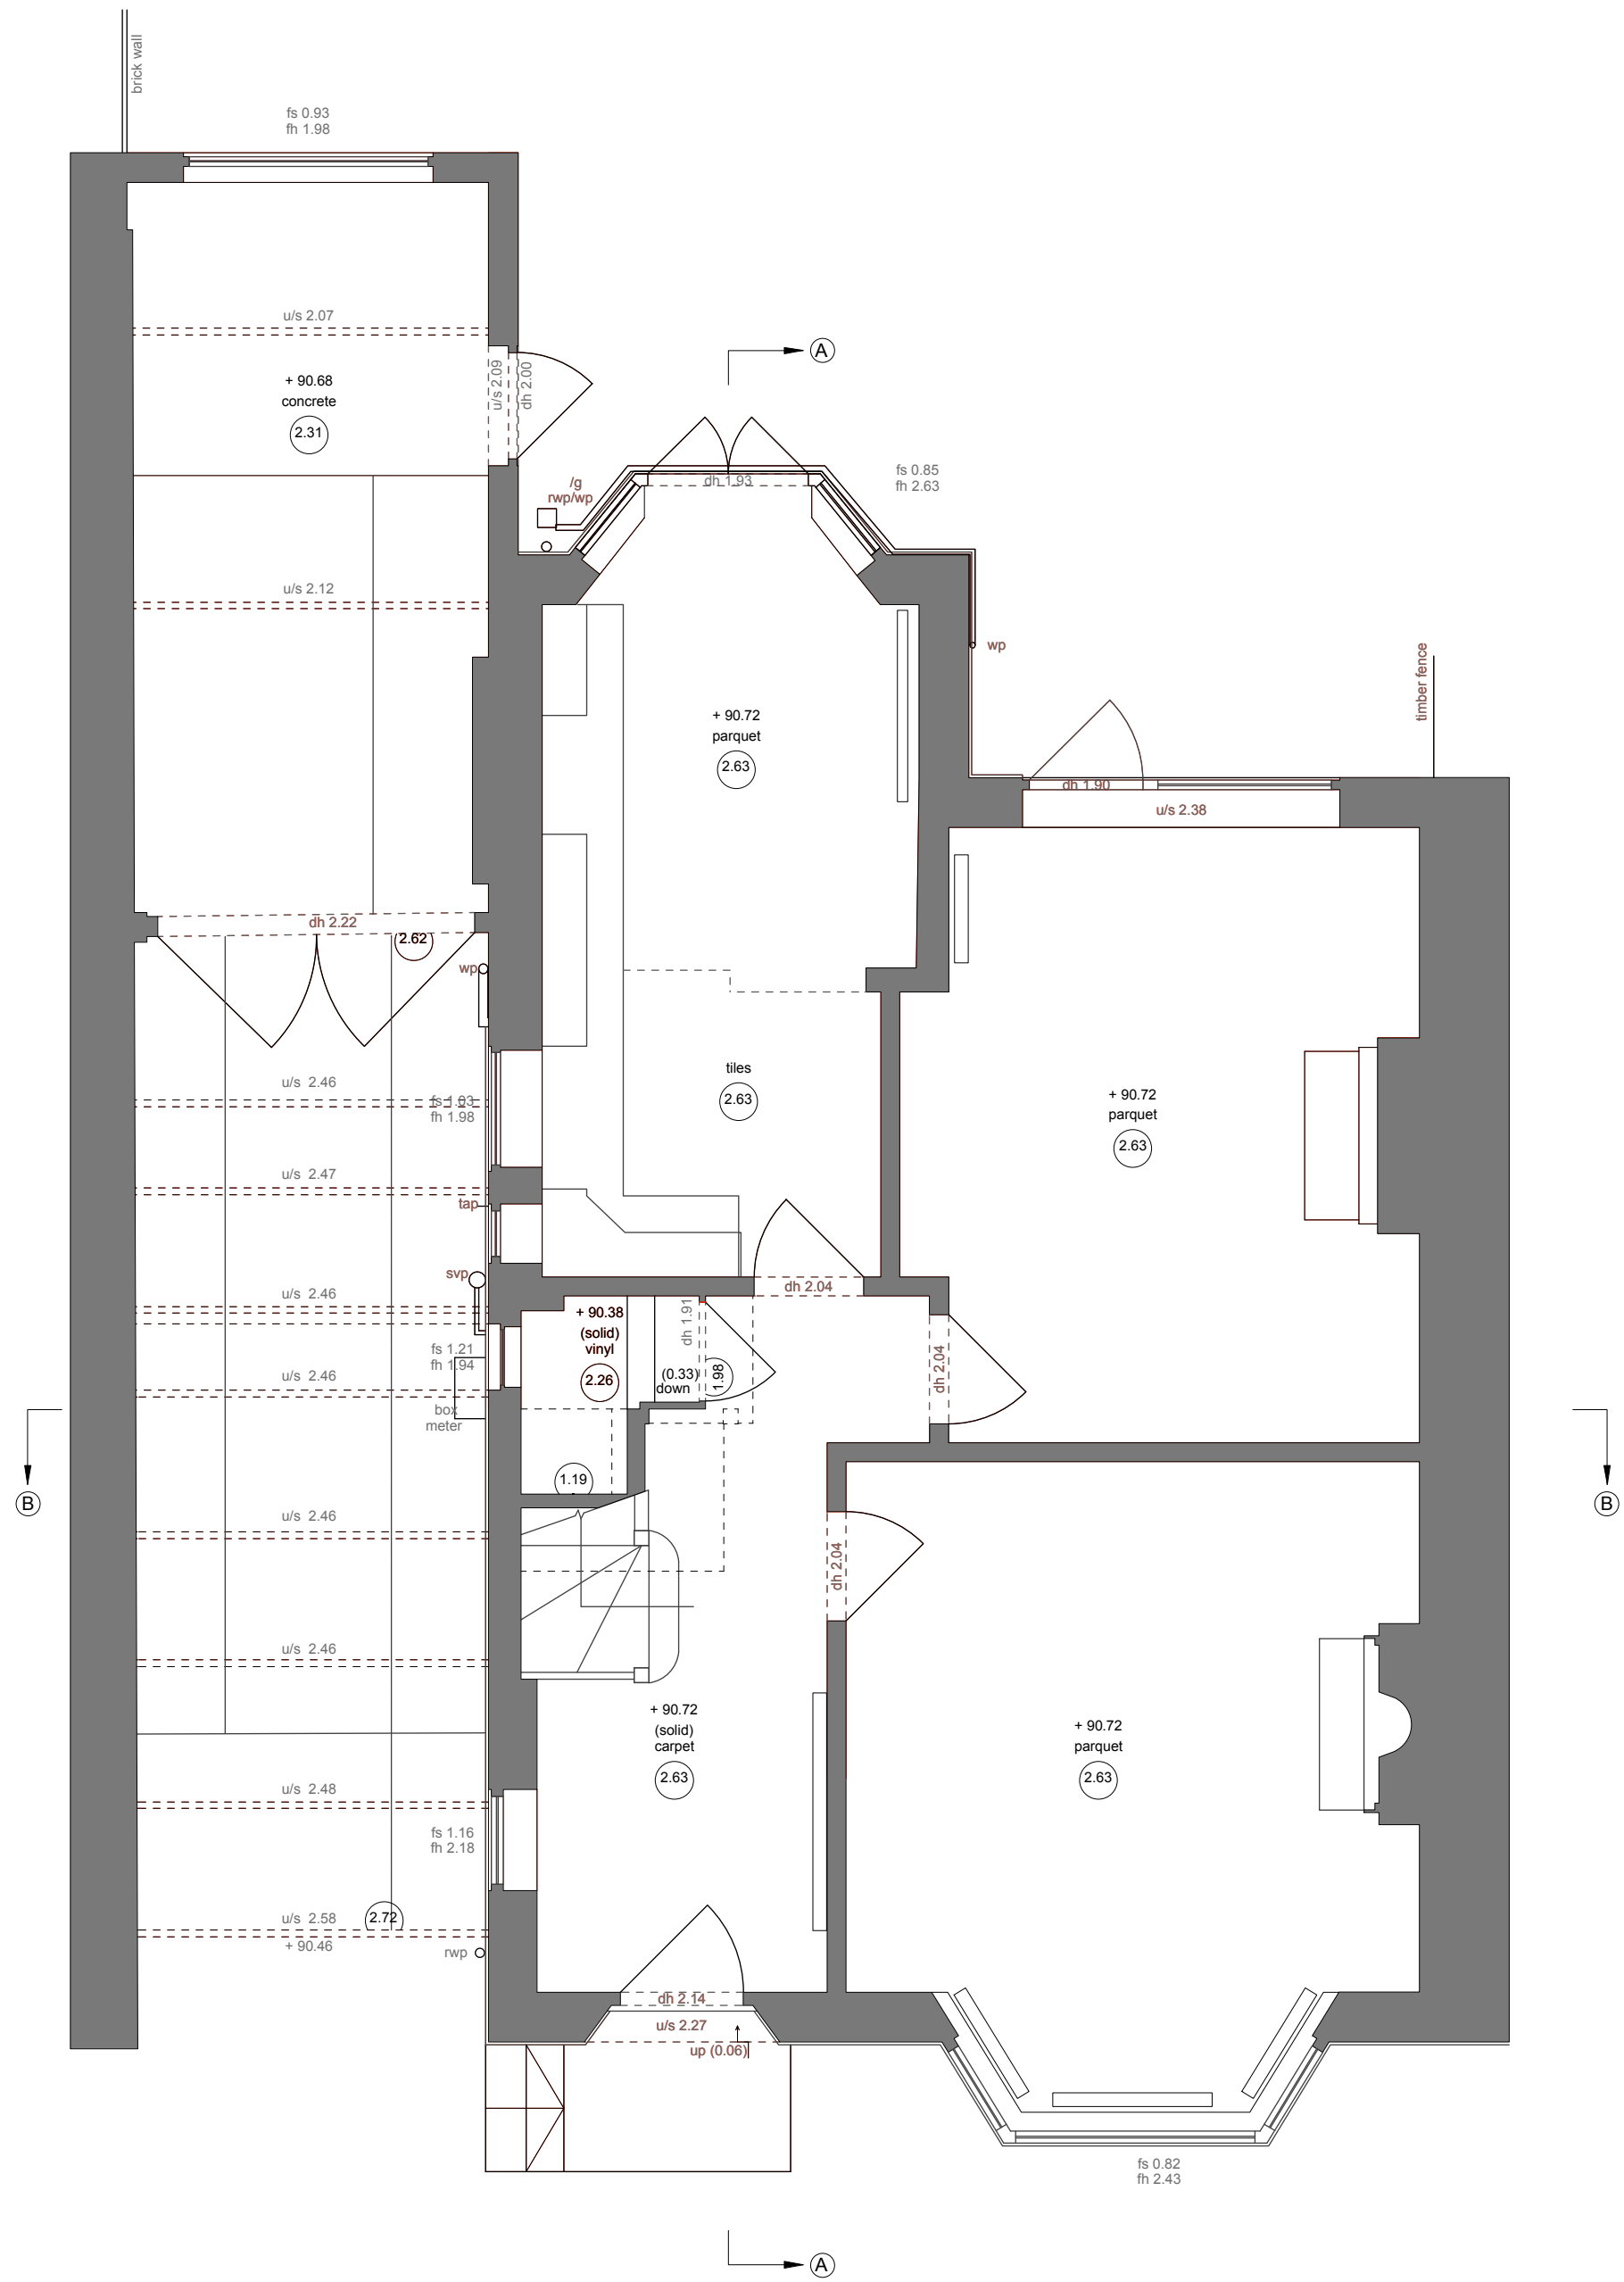


EXISTING GROUND FLOOR PLAN

Scale 1 : 100 @ A3

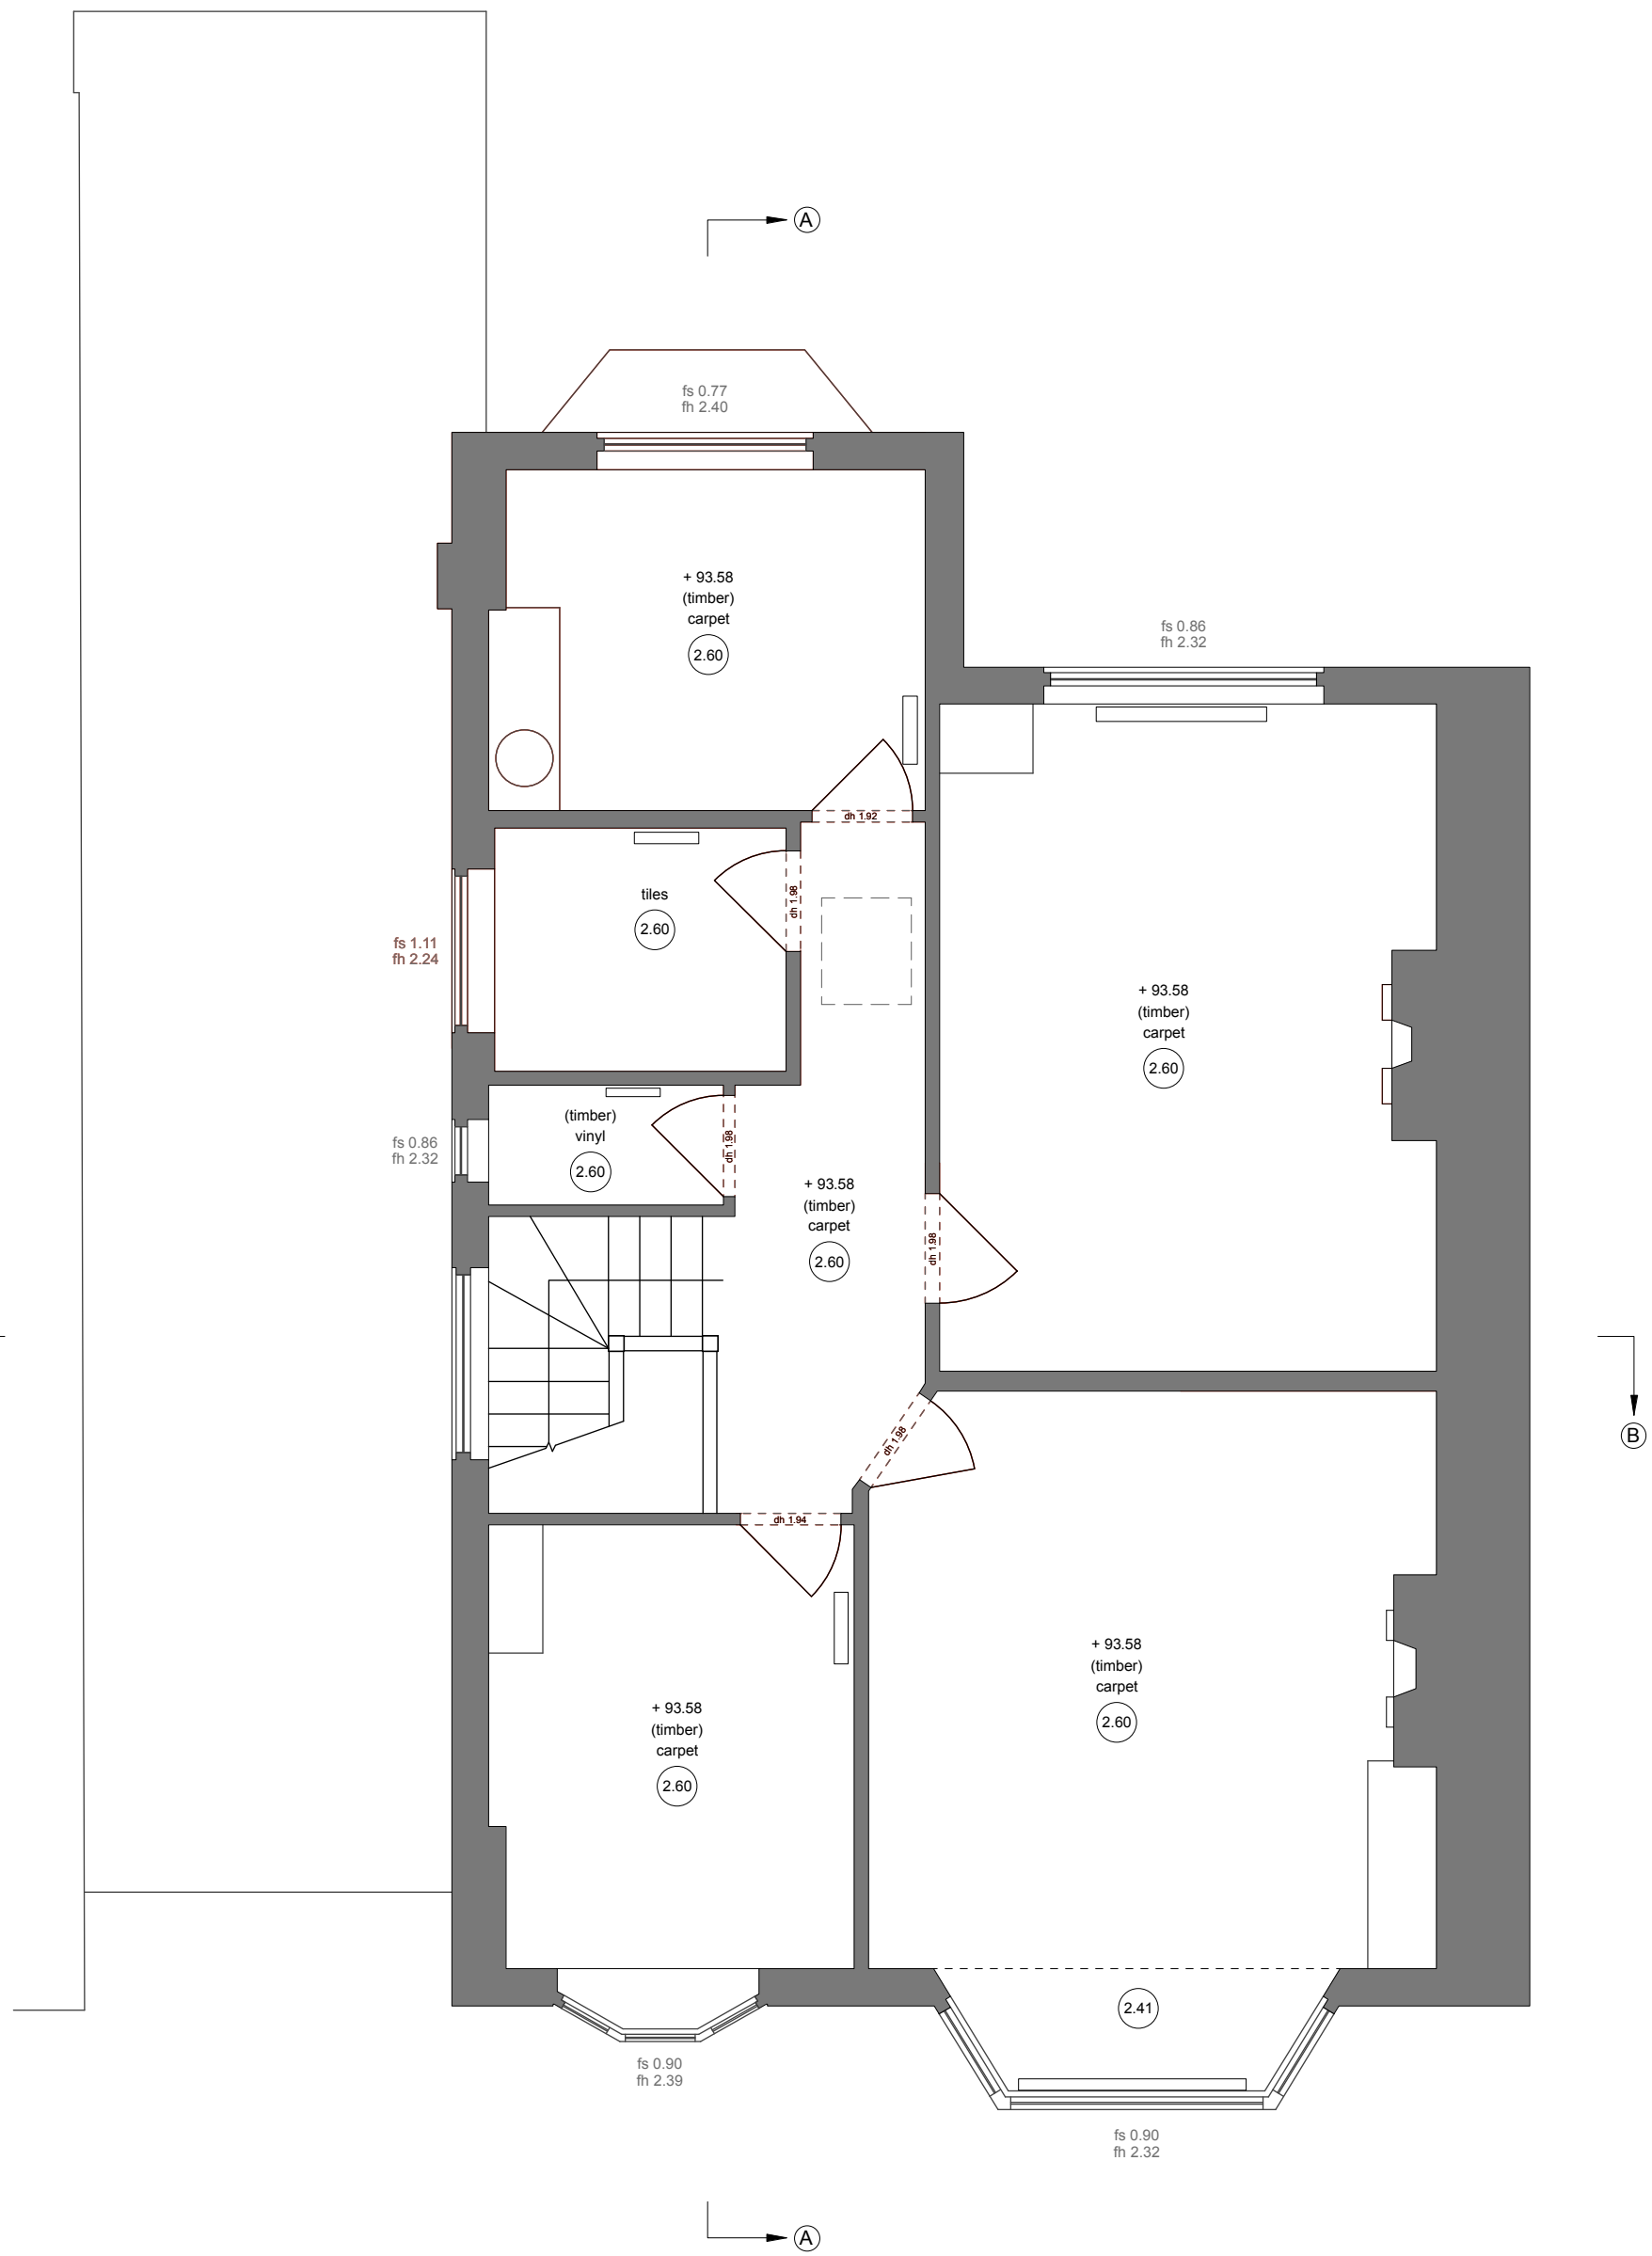

EXISTING FIRST FLOOR PLAN

Scale 1 : 100 @ A3

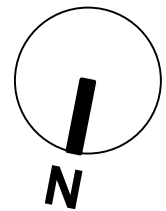

1. Midland Survey Import Rev A 22 Dec 2022

no.	revision	date
dwg type EXISTING		
dwg status PLANNING		
 Sacks Maguire Architects		
Unit 10 Iron Bridge House, 3 Bridge Approach London NW1 8BD M: 07956963938 T: 02077229298		
Project 49 Creighton Avenue, London, N10 1NR		
Title PLAN - Existing Ground Floor and First Floor Plan		
Client The Residents		
scale	1:50 @ A1 1:100 @ A3	drawn JJ date 22 Dec 2022
job number	drawing number	revision
722	011	A