


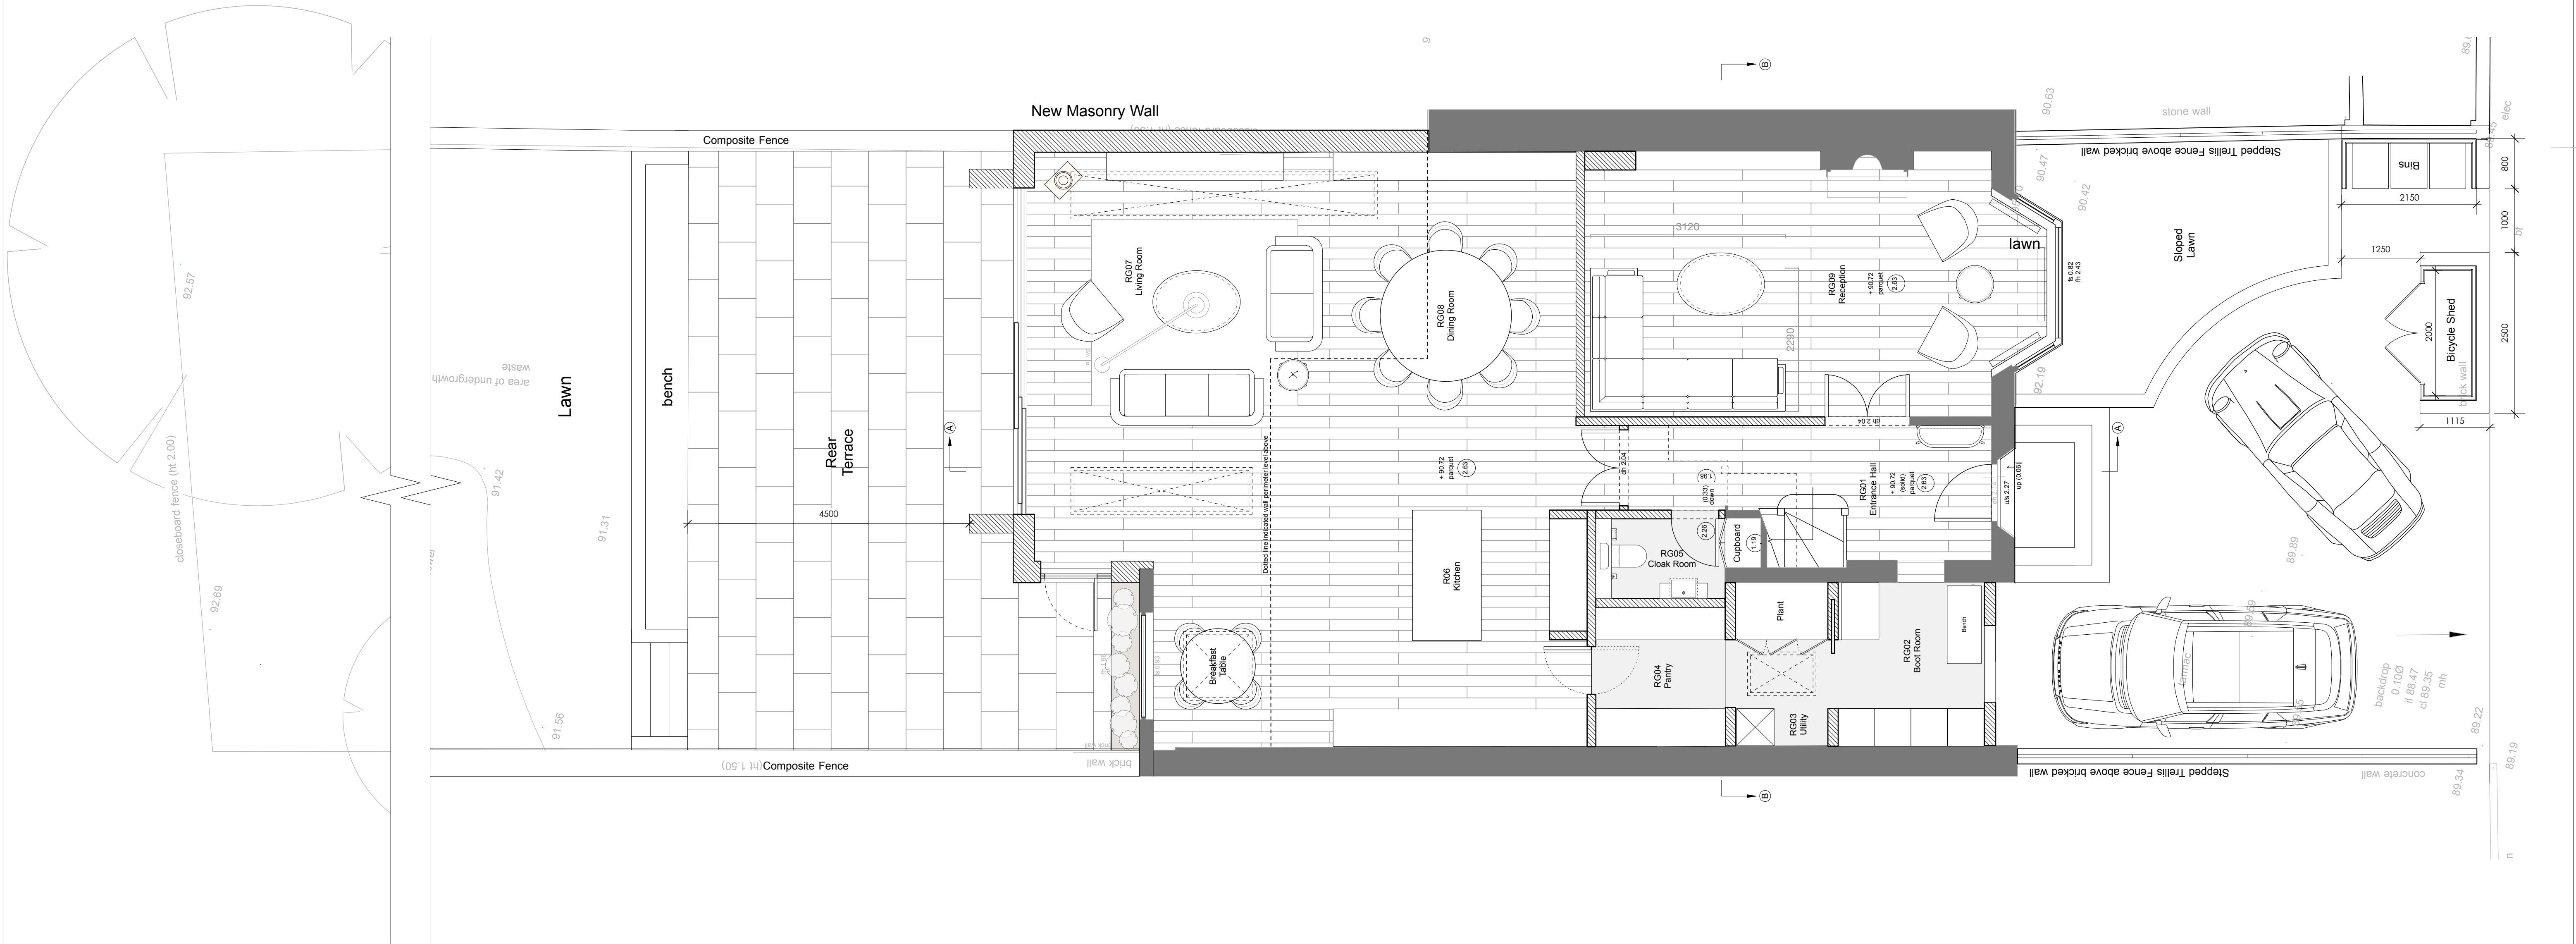

PROPOSED GROUND FLOOR PLAN WITH GARDEN

Scale 1 : 100 @ A3

5. Drawing Revised Rev E 22 Feb 2023
4. Drawing Revised Rev D 14 Feb 2023
3. Drawing Revised Rev C 24 Jan 2023
2. Drawing Revised Rev B 20 Jan 2023
1. Drawing Added Rev A 12 Jan 2023

no.	revision	date
dwg type	PROPOSED	
dwg status	PLANNING	
 Sacks Maguire Architects		
Unit 10 Iron Bridge House, 3 Bridge Approach London NW1 8BD M: 07956963938 T: 02077229298		
Project 49 Creighton Avenue, London, N10 1NR		
Title PLAN - Proposed Ground Floor with Garden		
Client The Residents		
scale 1:50 @ A1 1:100 @ A3	drawn JJ drawing number	date 23 Feb 2023 revision
722	P100-1	E