



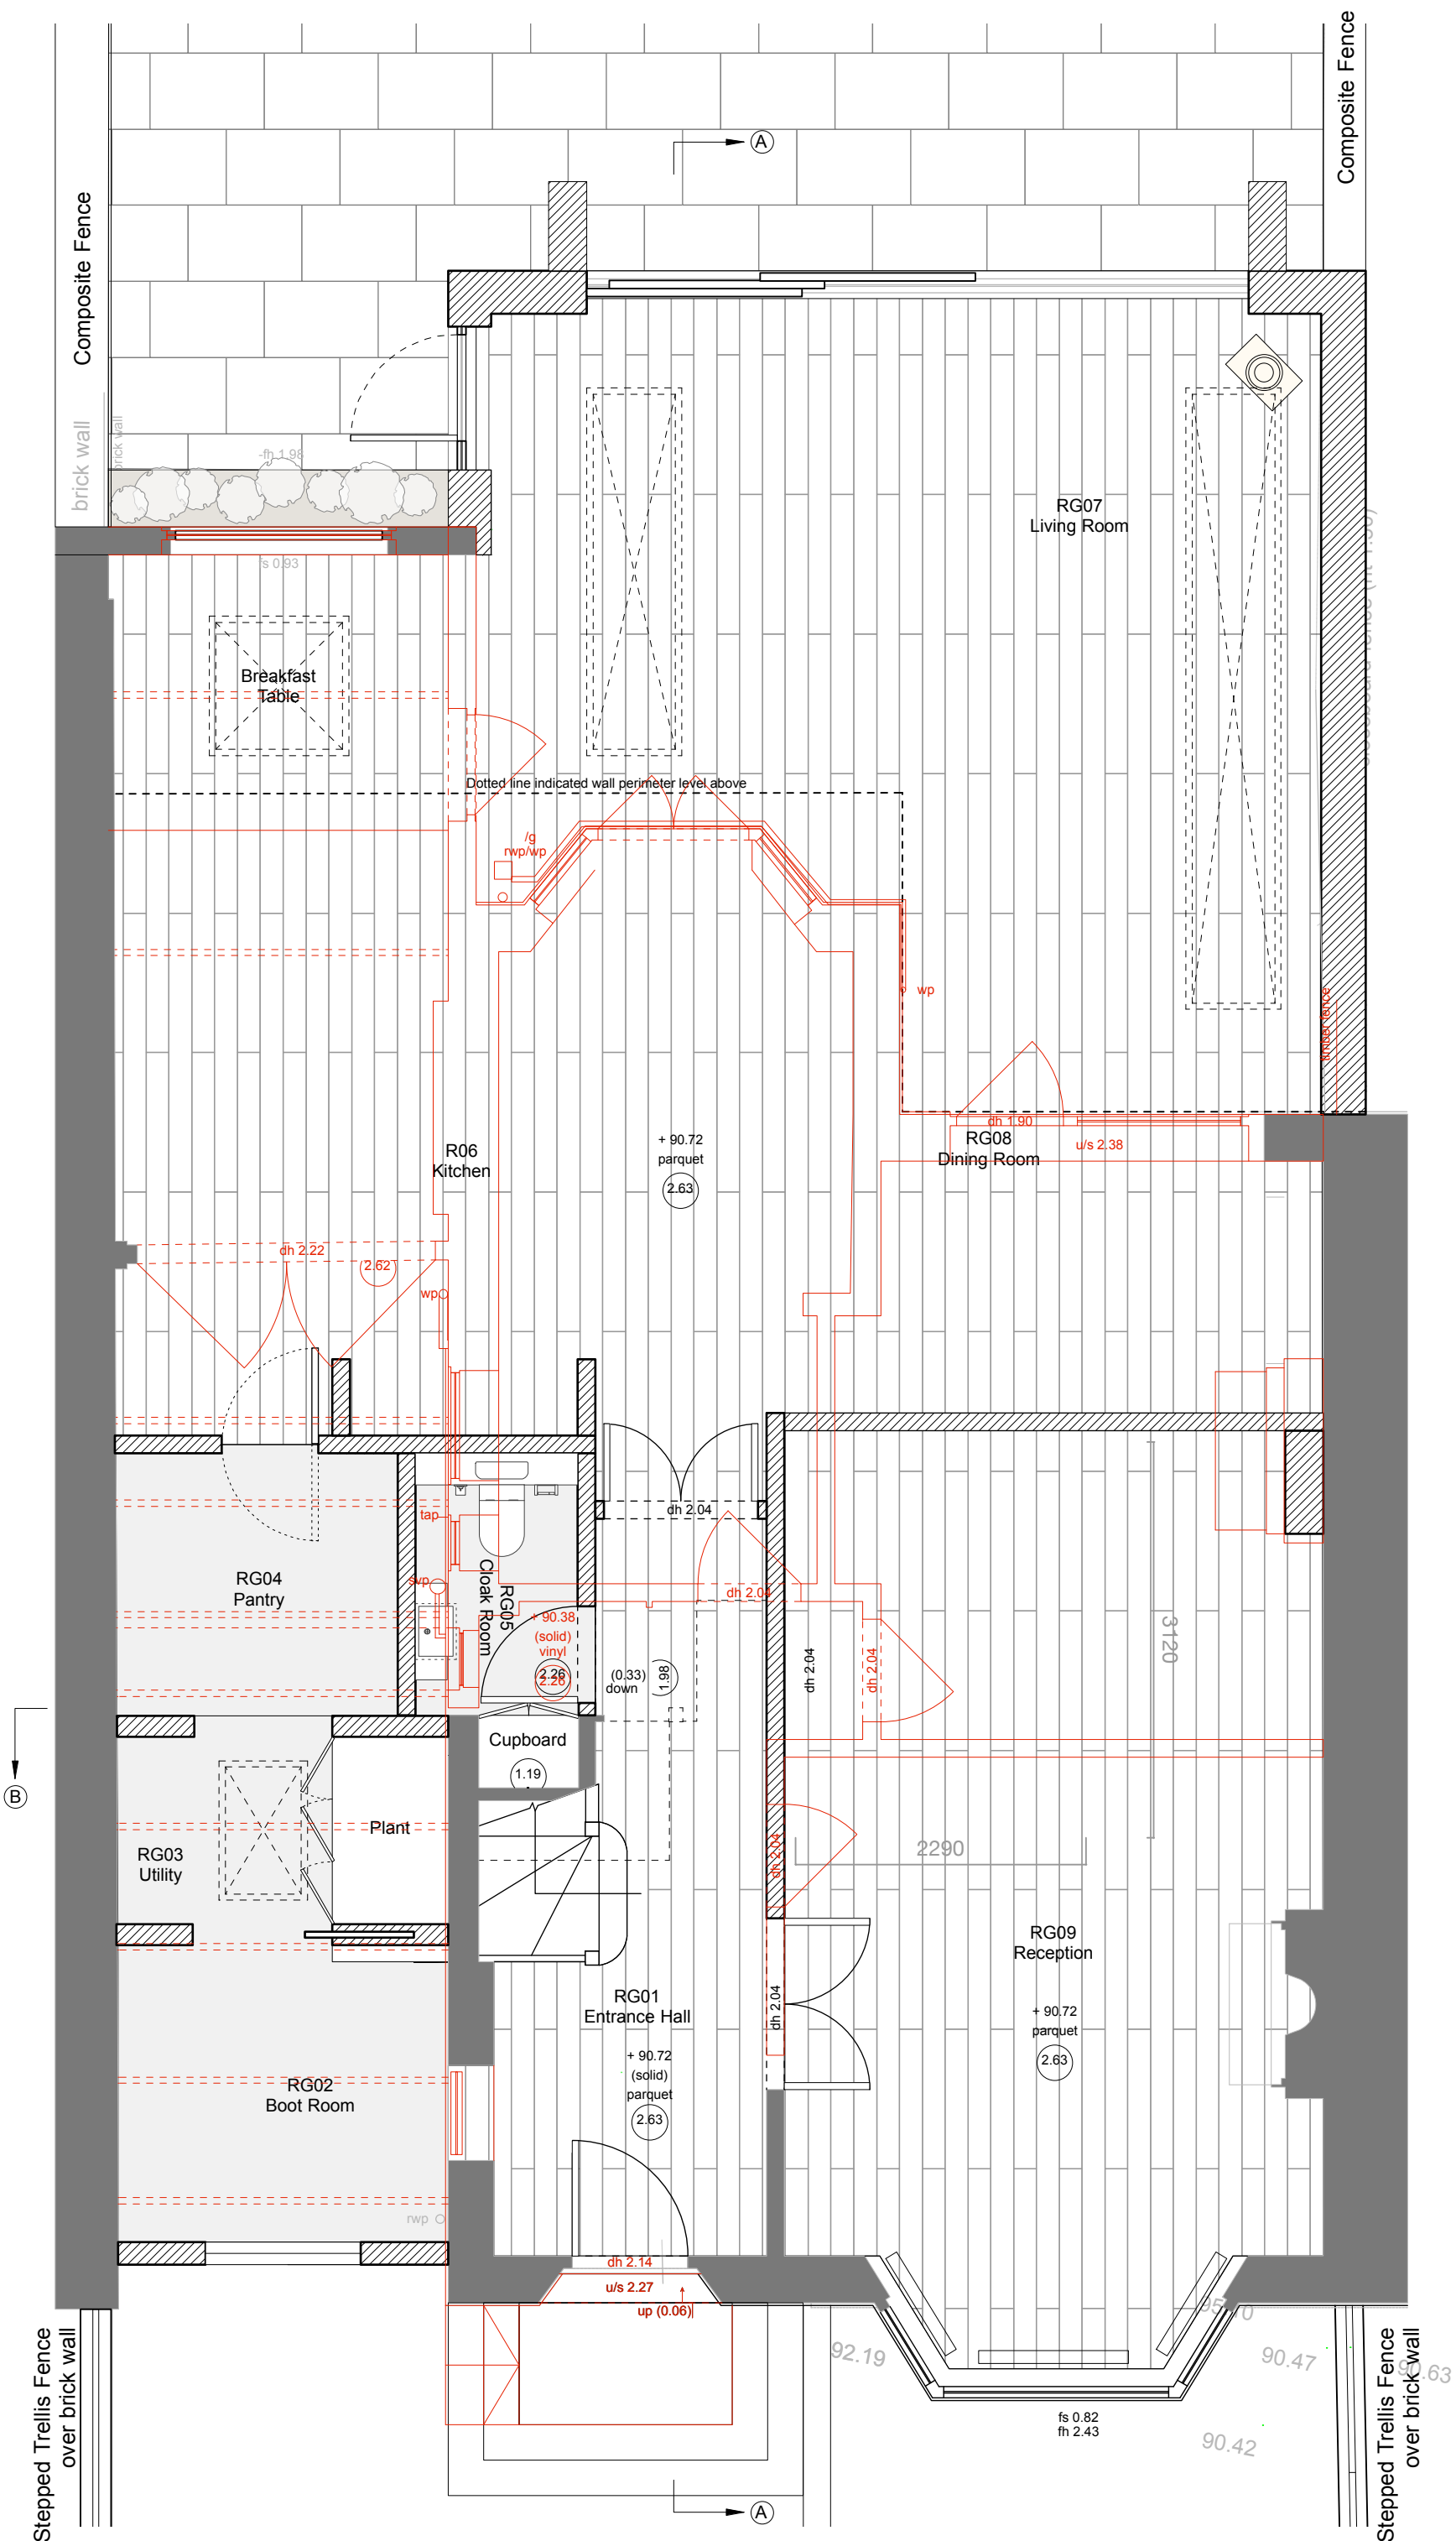


PROPOSED GROUND FLOOR PLAN

Scale 1 : 100 @ A3

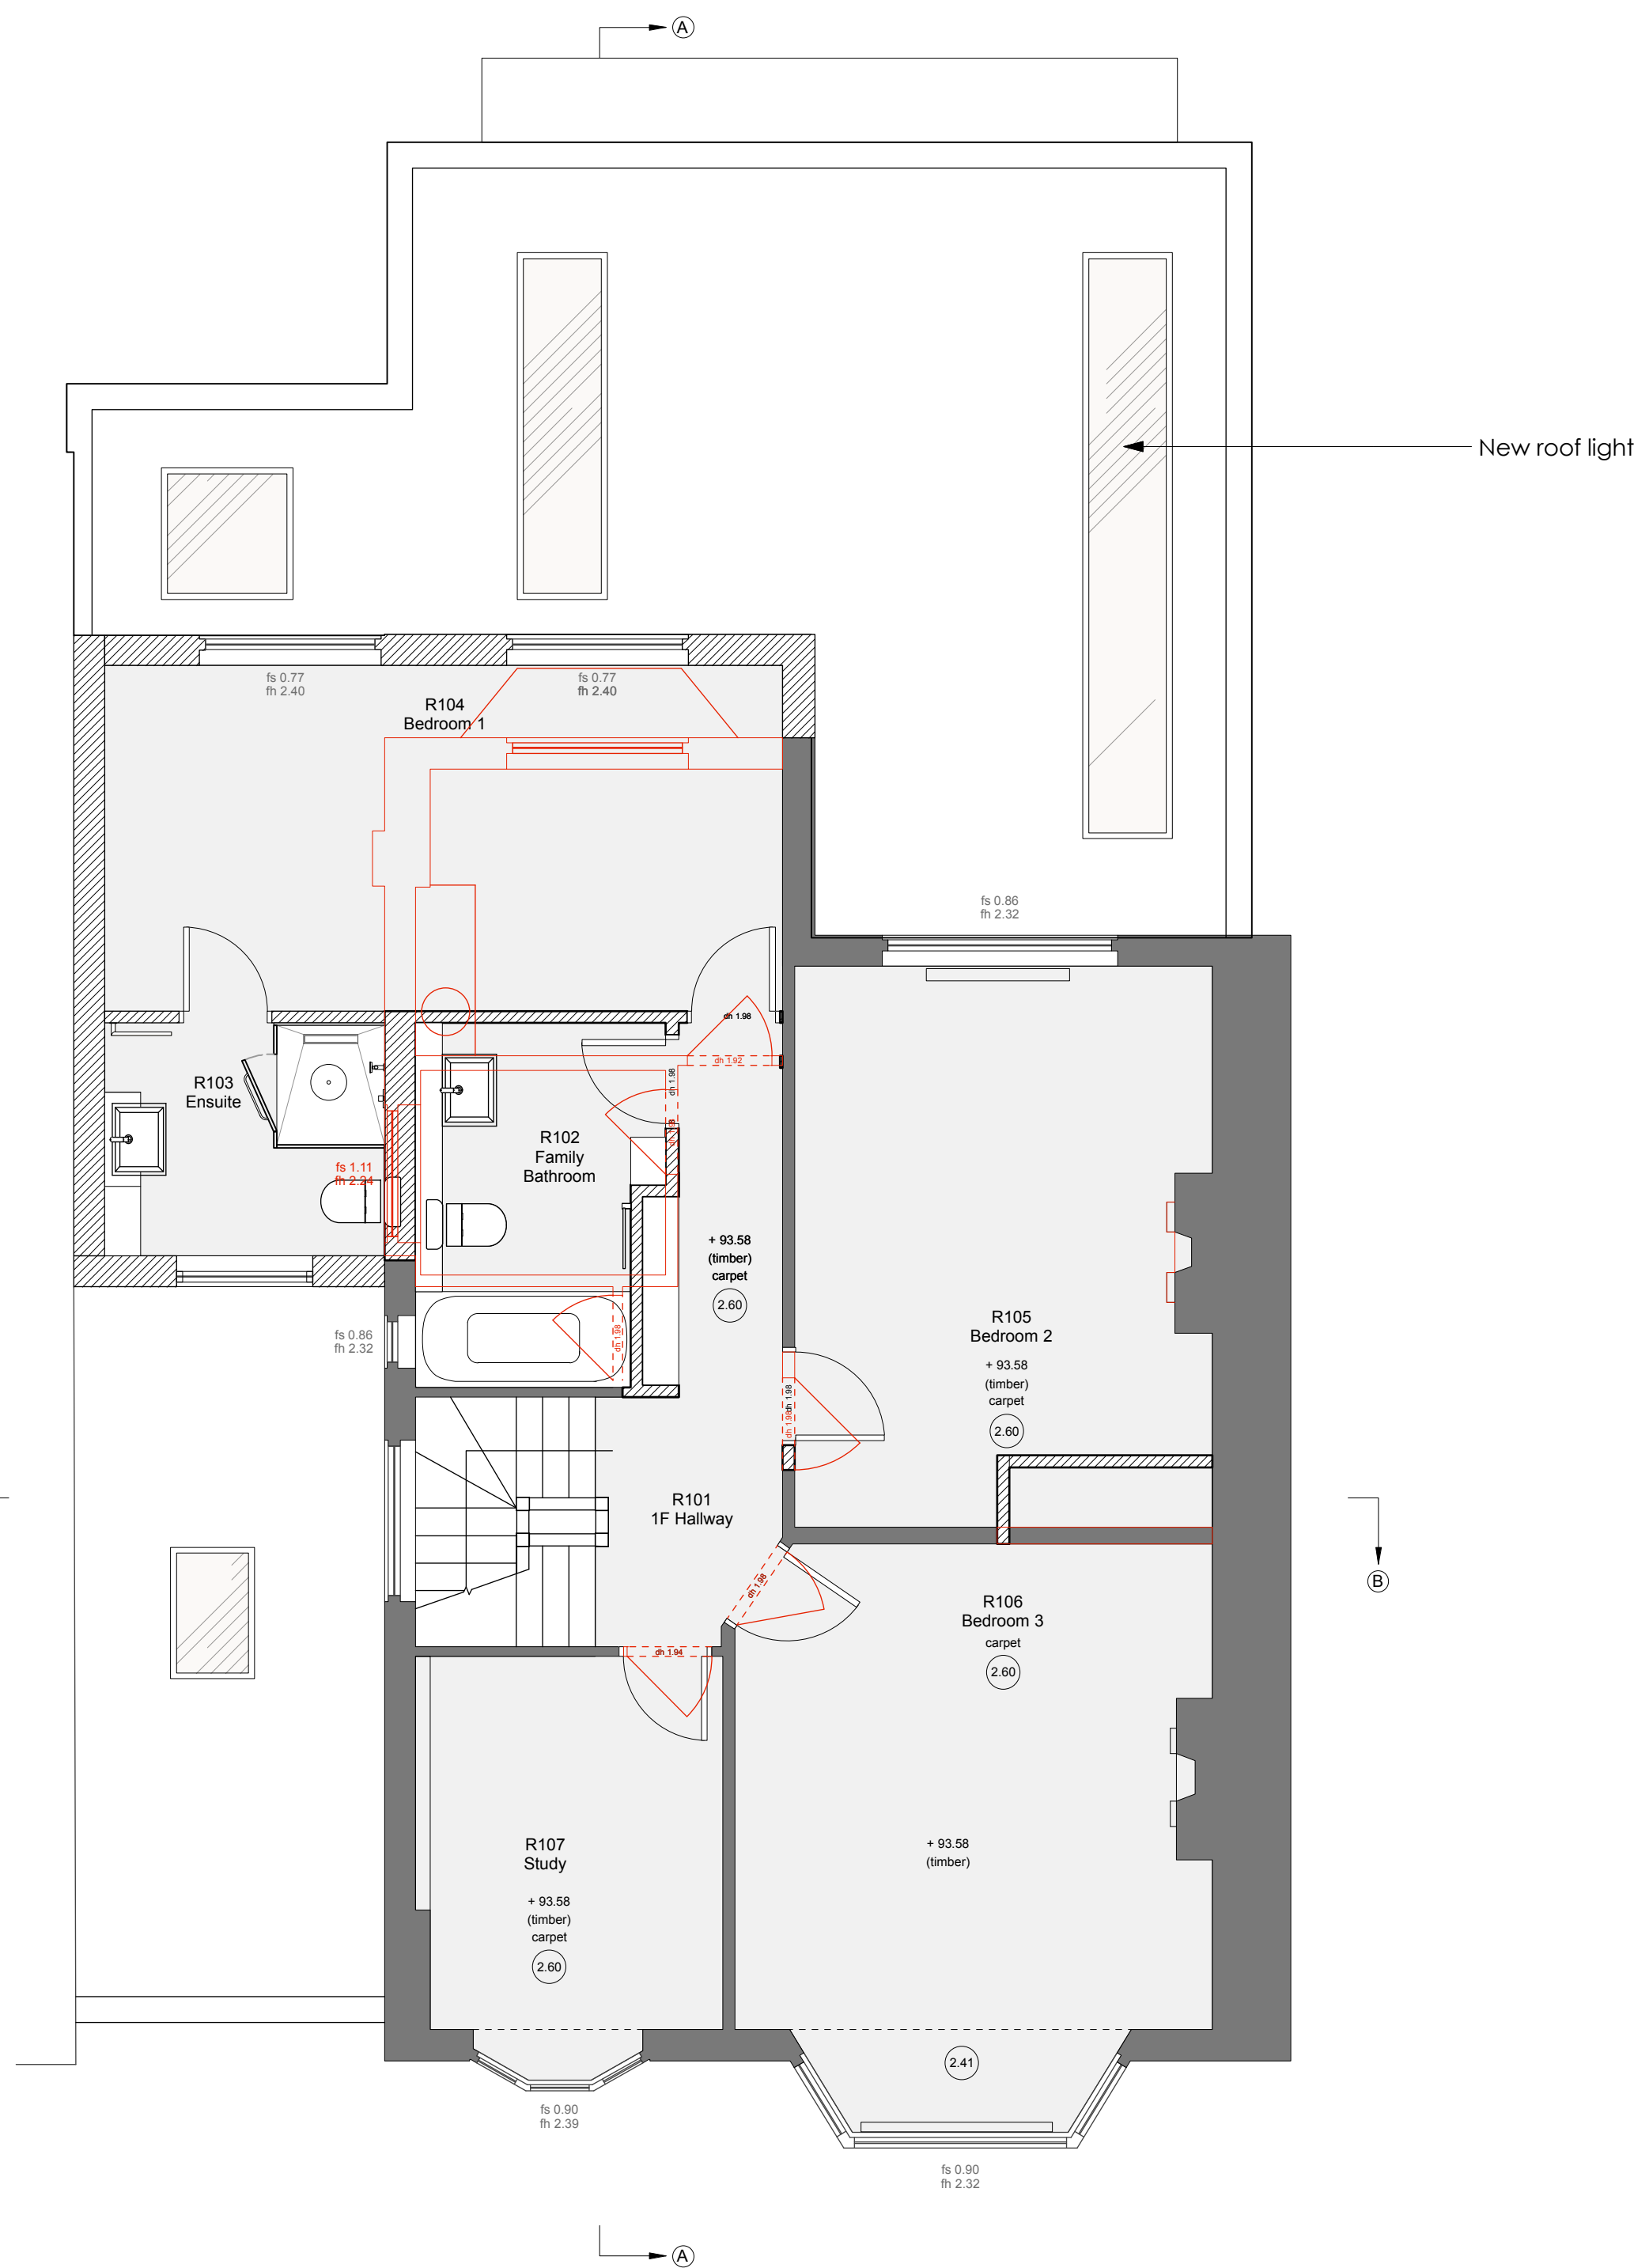

PROPOSED FIRST FLOOR PLAN

Scale 1 : 100 @ A3

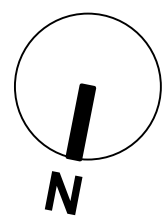

- 5. Drawing Revised Rev E 22 Feb 2023
- 4. Drawing Revised Rev D 14 Feb 2023
- 3. Drawing Revised Rev C 24 Jan 2023
- 2. Drawing Revised Rev B 20 Jan 2023
- 1. Drawing Added Rev A 12 Jan 2023

no.	revision	date
dwg type PROPOSED		
dwg status PLANNING		
 Sacks Maguire Architects Unit 10 Iron Bridge House, 3 Bridge Approach London NW1 8BD M: 07956963938 T: 02077229298		
Project 49 Creighton Avenue, London, N10 1NR		
Title PLAN - Proposed Ground Floor and First Floor Plan		
Client The Residents		
scale 1:50 @ A1 1:100 @ A3	drawn JJ drawing number 722	date 22 Feb 2023 revision P100 E