



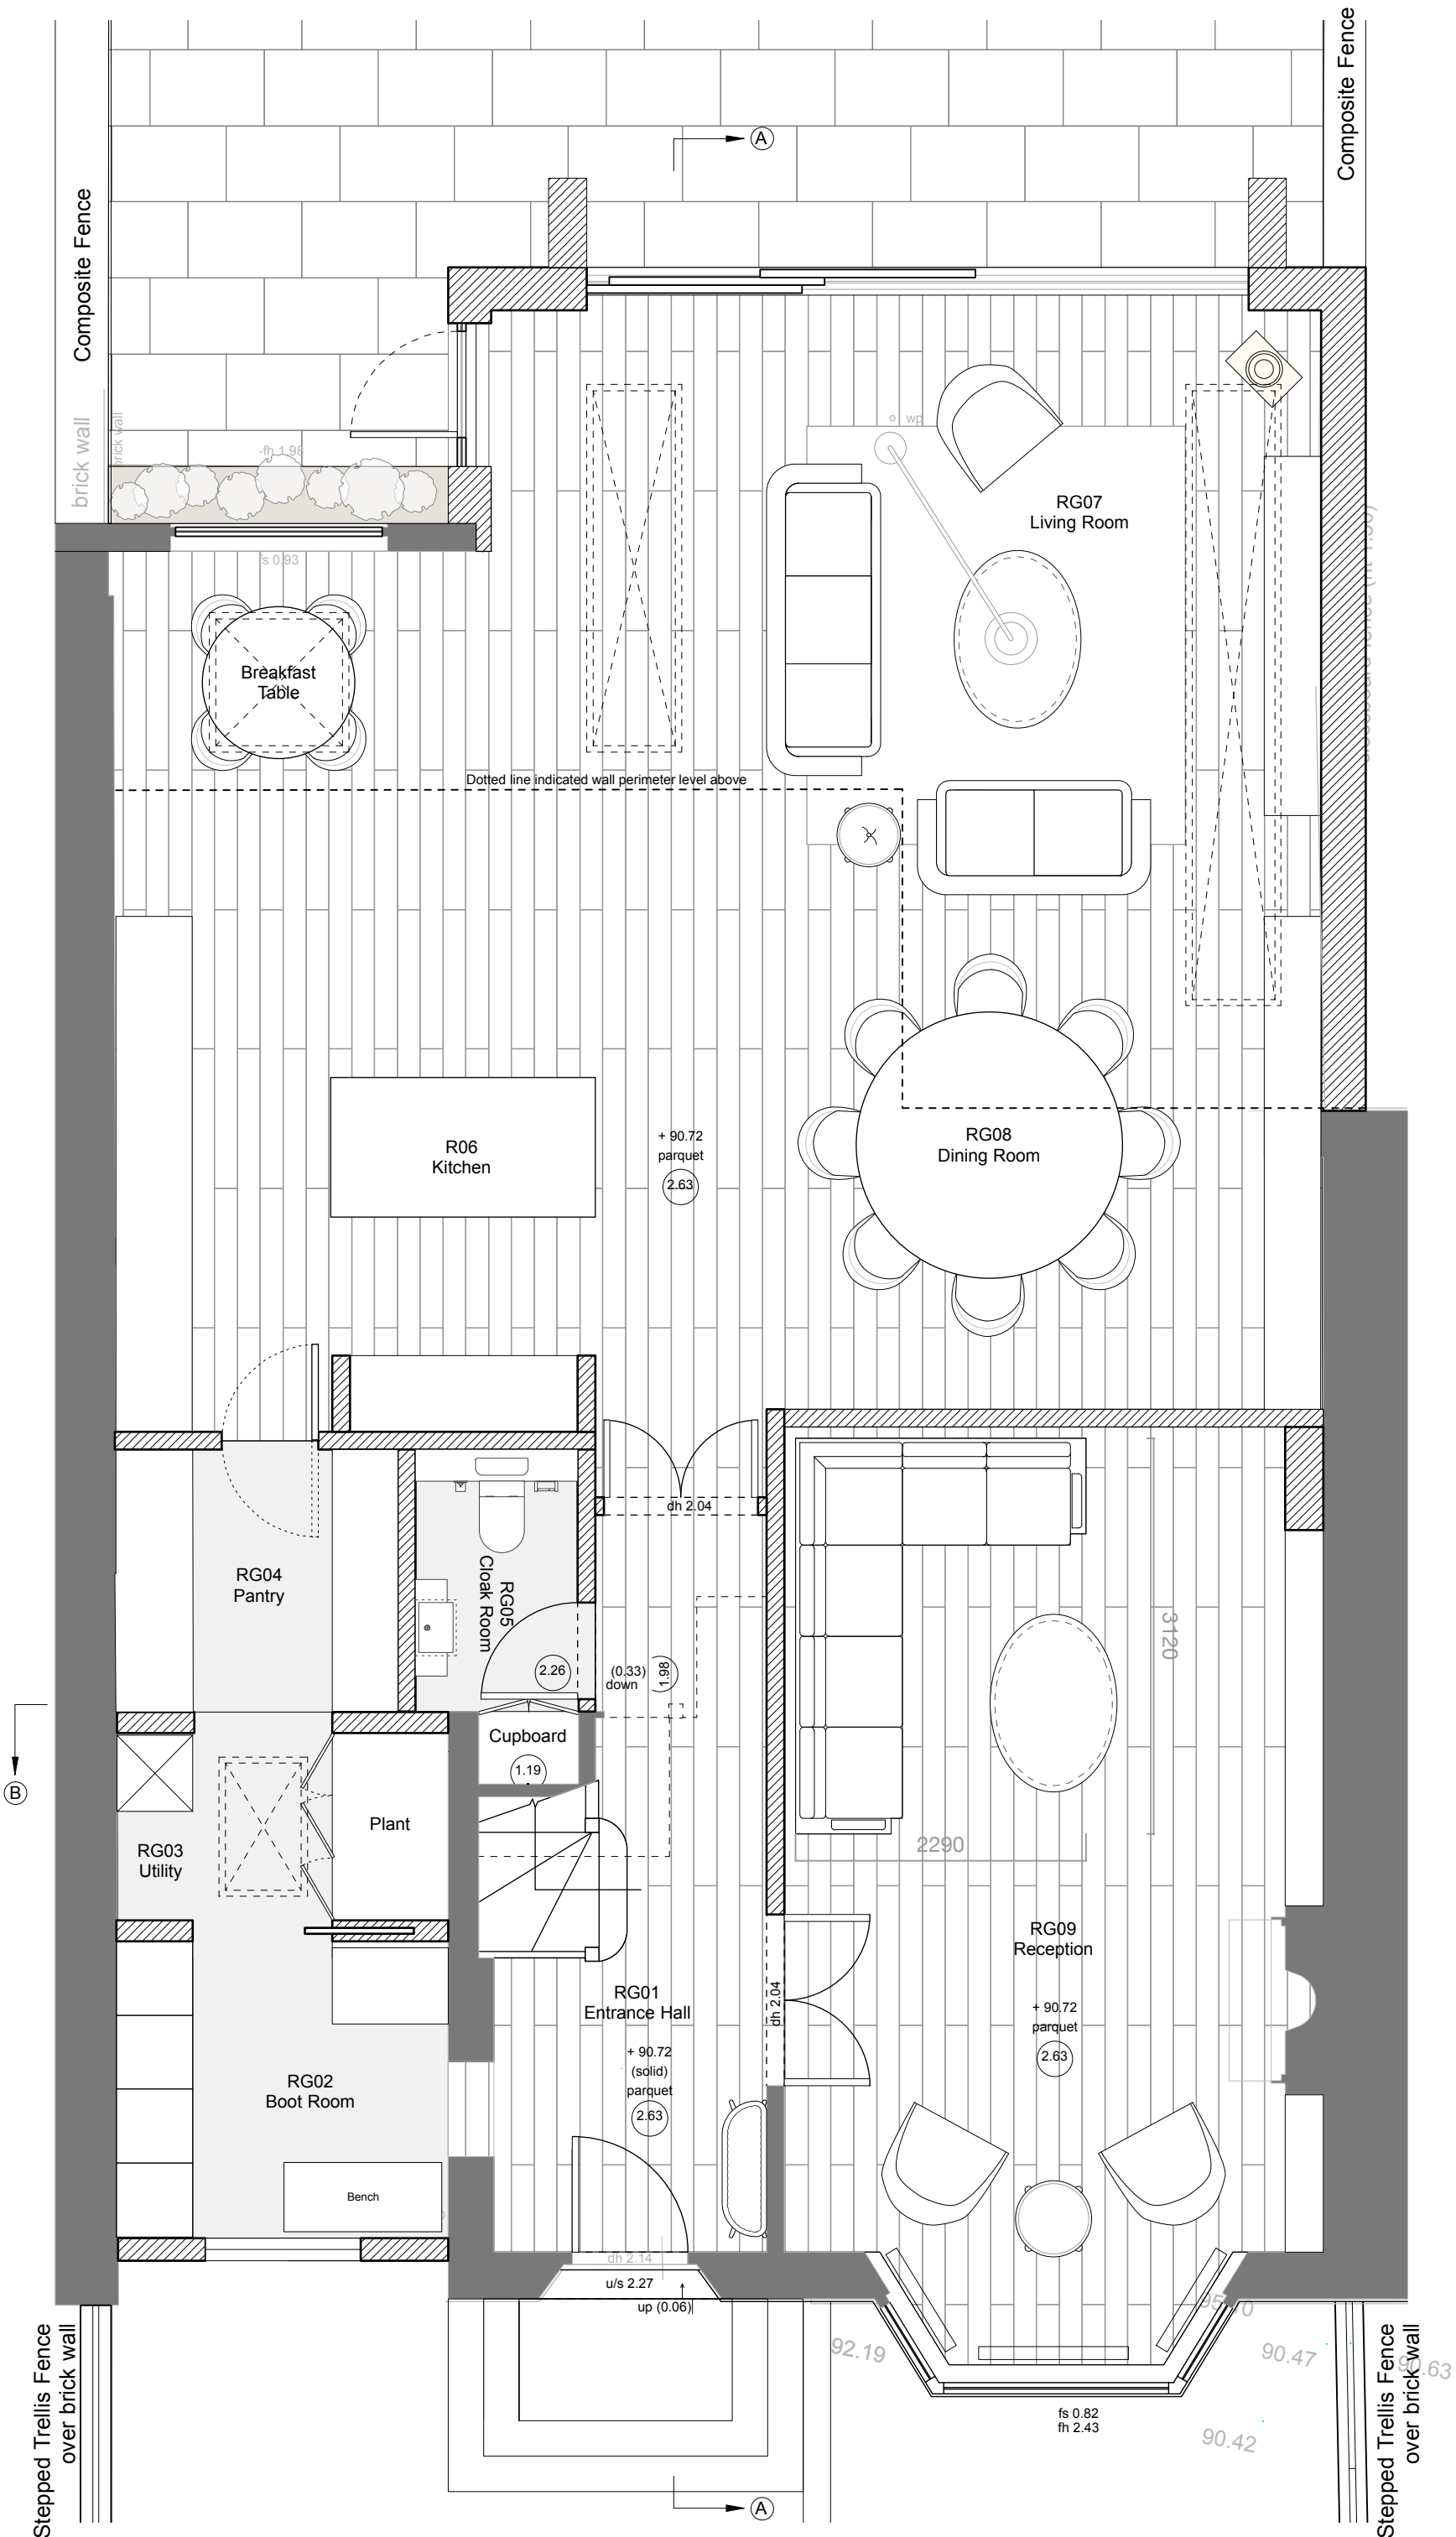


PROPOSED GROUND FLOOR PLAN

Scale 1 : 100 @ A3

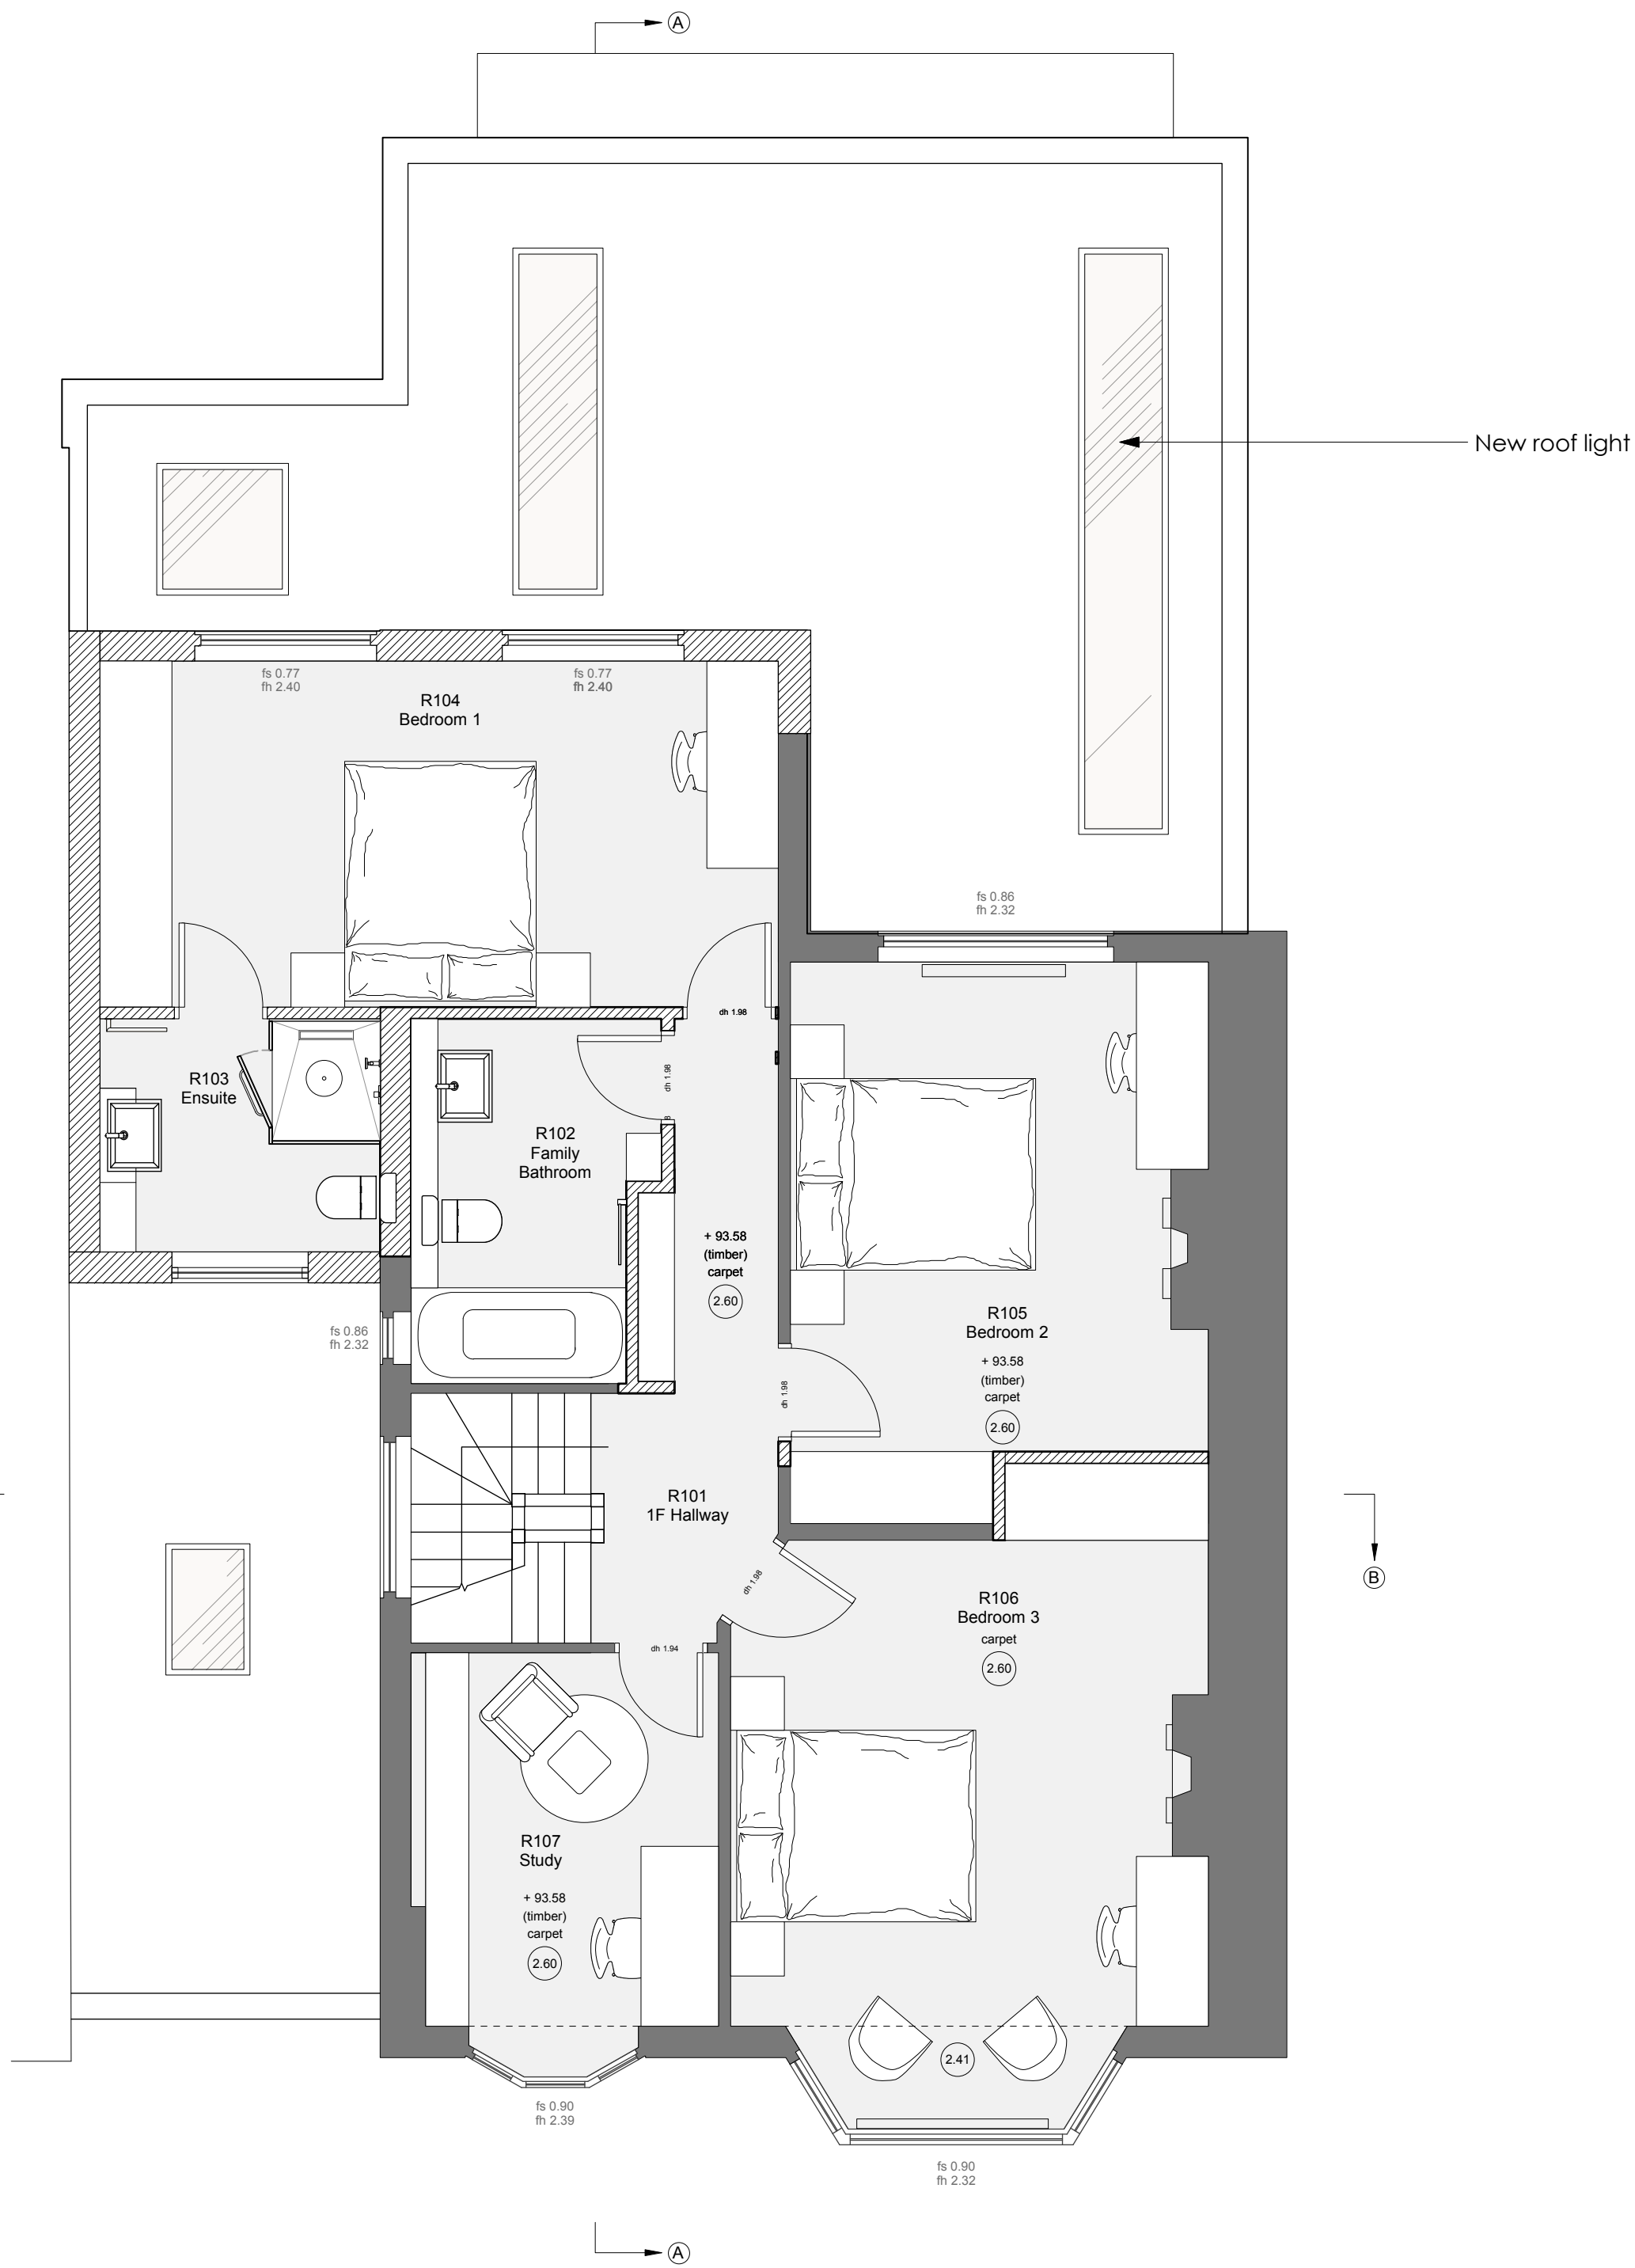

PROPOSED FIRST FLOOR PLAN

Scale 1 : 100 @ A3

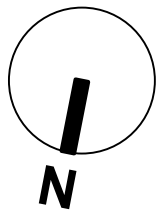

5. Drawing Revised

Rev E

22 Feb 2023
4. Drawing Revised

Rev D

14 Feb 2023
3. Drawing Revised

Rev C

24 Jan 2023
2. Drawing Revised

Rev B

20 Jan 2023
1. Drawing Added

Rev A

12 Jan 2023

no.	revision	date
dwg type PROPOSED		
dwg status PLANNING		
Sacks Maguire Architects Unit 10 Iron Bridge House, 3 Bridge Approach London NW1 8BD M: 07956963938 T: 02077229298		
Project 49 Creighton Avenue, London, N10 1NR		
Title PLAN - Proposed Ground Floor and First Floor Plan		
Client The Residents		
scale 1:50 @ A1 1:100 @ A3	drawn JJ drawing number	date 22 Feb 2023 revision
722	P100	E