



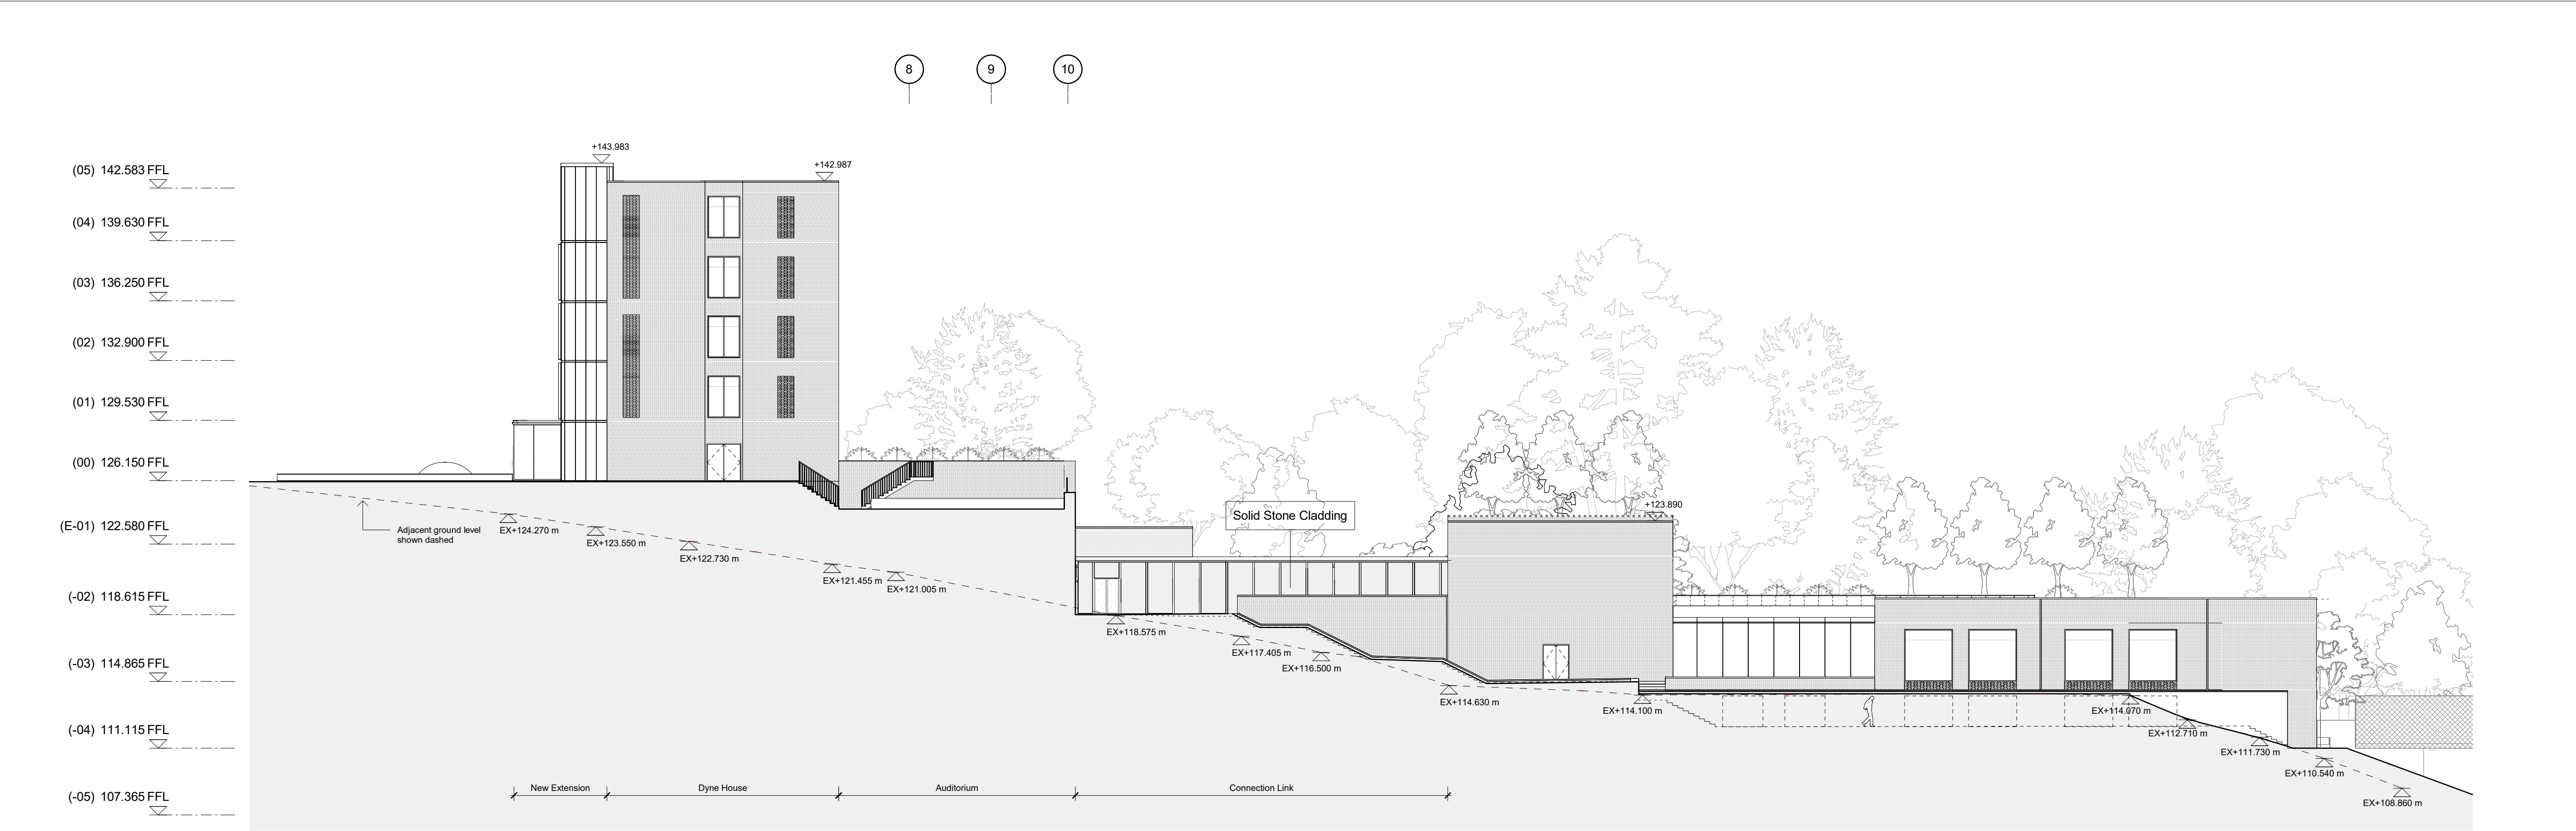

1 Dyne House - South Elevation
2520 1 : 200

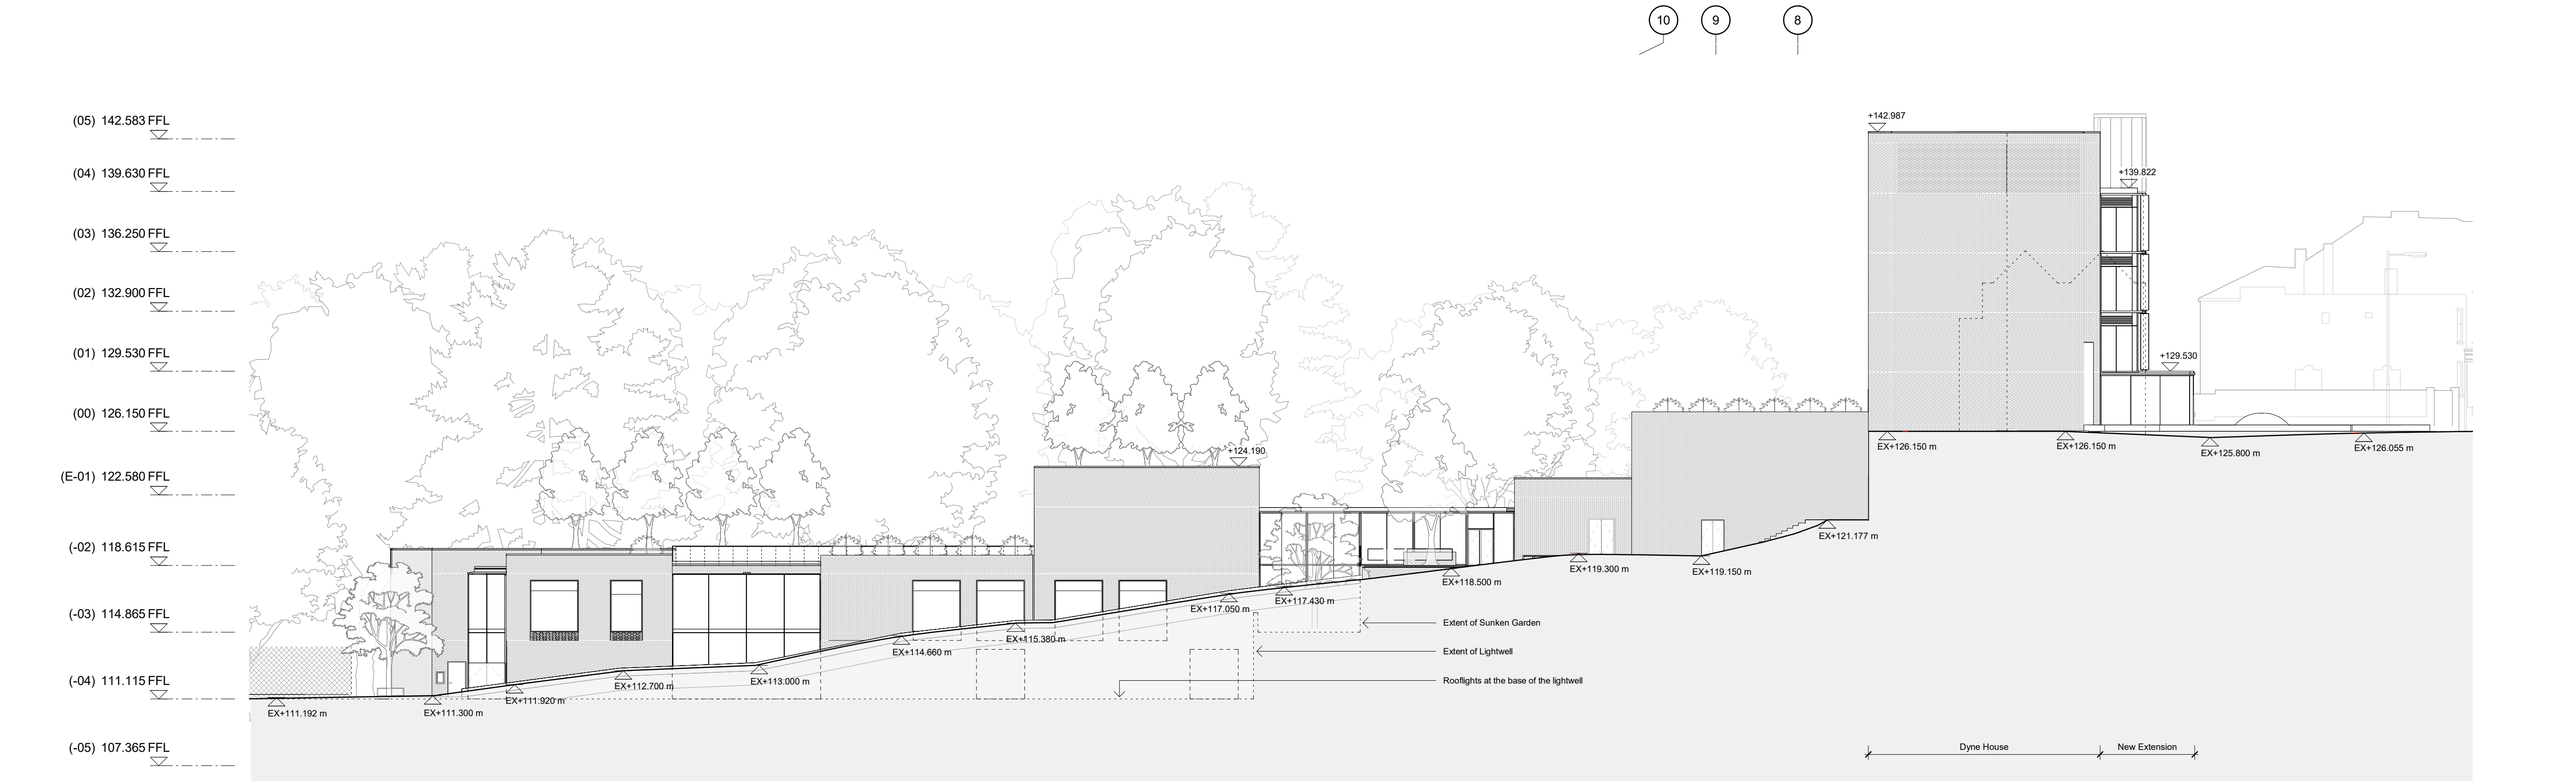


2 Dyne House - North Elevation
2520 1 : 200

- General Notes:**
- G1** All Levels are above ordnance datum (AOD)
New Levels are shown thus: +20.345
Retained Existing Levels thus: EX+20.345
Existing Levels are shown: EX+20.345
- G2** Door tags are shown thus: DG-011 DRS-XXX FR-XXX
Door number
Instance of doors per room
Door type
Fire rating, 'V' denotes smoke seal
- G3** Abbreviations:
- GN/AWC: Gender Neutral / Accessible WC
CS: Cleaner's Store
PH: Printer hub
ST: Store
RWP: Rain water pipe

Notes:

- Topography and contextual information shown indicatively, refer to Ordnance Survey drawings for further information.

Spot height taken from OS information

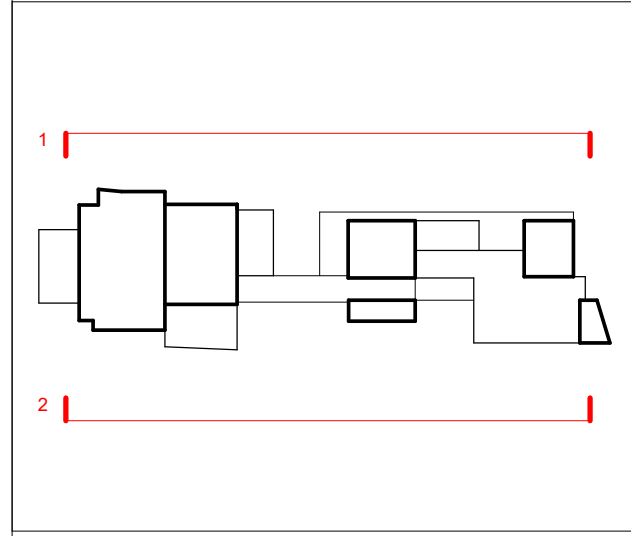

PLANNING

Scale at 1:200
0 1 2 5 10m

Work Package	Cost Check	Info/Briefing	Tender	Contract	Construction	Date	Rev.	Description	Approved By	Date	Rev.	Description	Approved By	Project	Subject	Architects	Sort Code	Drawing Number	Rev.
						04.08.2023	K	ISS_0007_Planning - Additional Information	MB					Highgate School Dyne House 3	Dyne House - GA South and North Elevations Proposed Elevations	Hopkins Architects Limited 27 Broadley Terrace, London, NW1 6LG T: 020 7724 1751 E: mail@hopkins.co.uk	A/Hs-DH3	2520	K
																	Date: 05/16/18	Scale: 1 : 200	at A1